

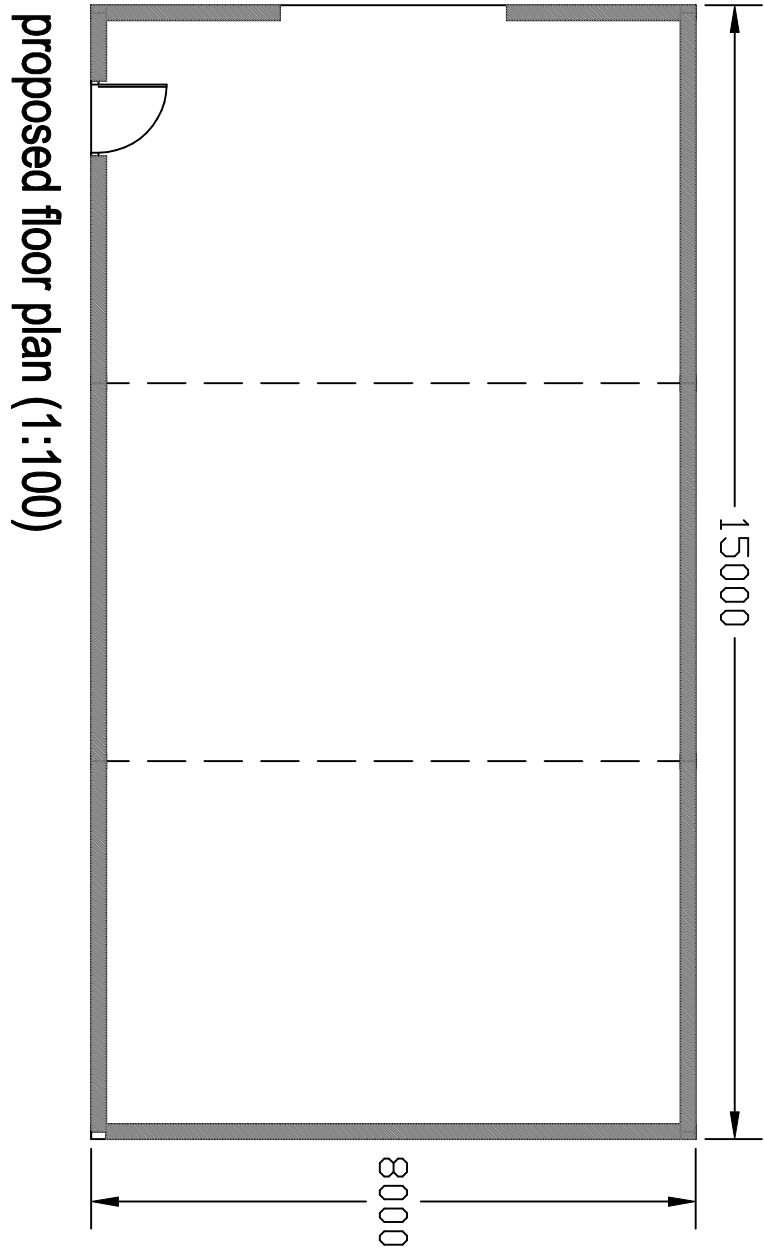


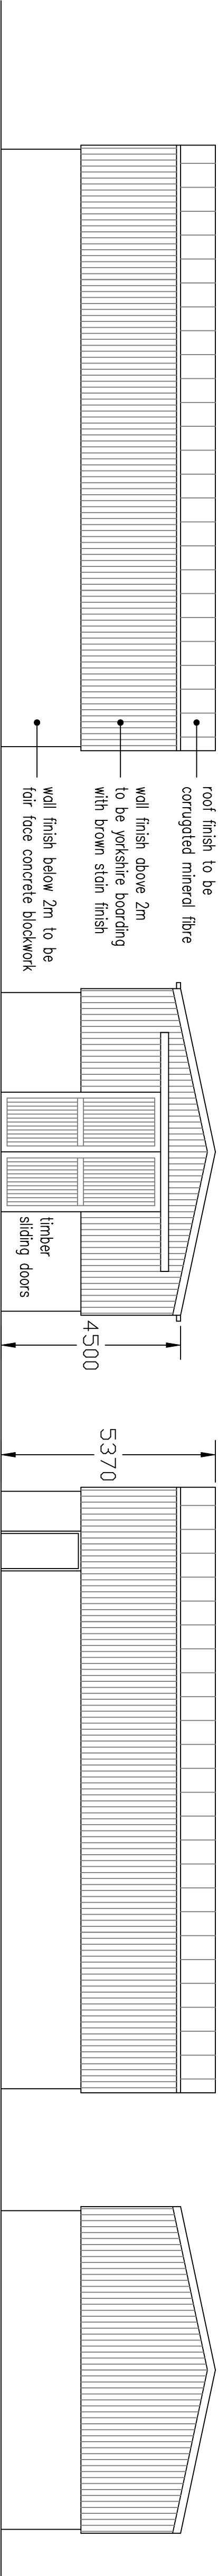

proposed agricultural storage building at  
**Leaches Farm**  
**Ashworth Road**  
**Rochdale**

scale 1:100 1:200 @ A1

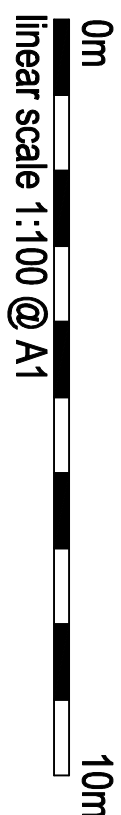

drawing number LF-10-08-23-A-A

Rae Cornell Associates Building Design and Planning Consultants  
214 Burnley Road Bacup Lancashire  
01706 873000