





EXISTING FRONT

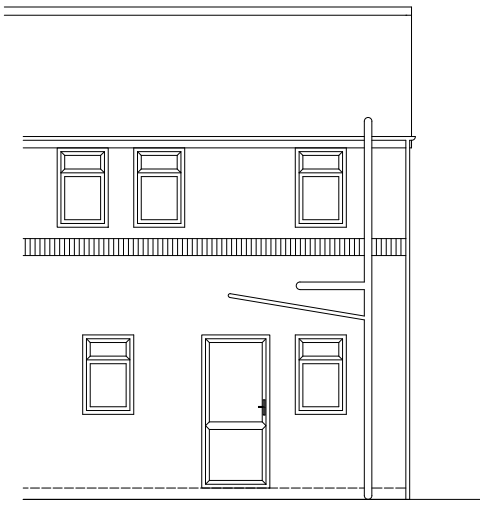

EXISTING REAR

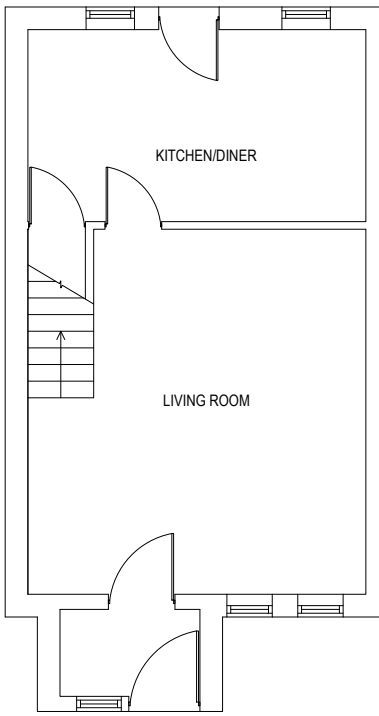


EXISTING GROUND




PROPOSED FRONT




PROPOSED REAR

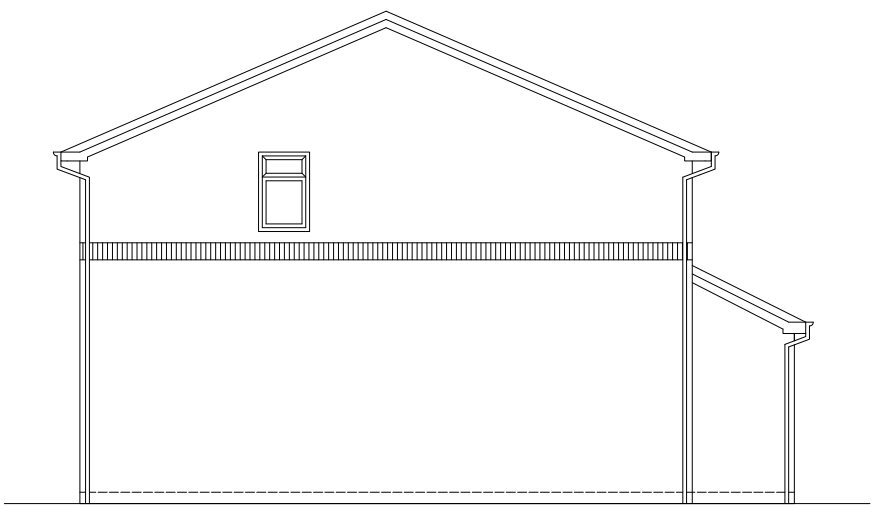


EXISTING SIDE

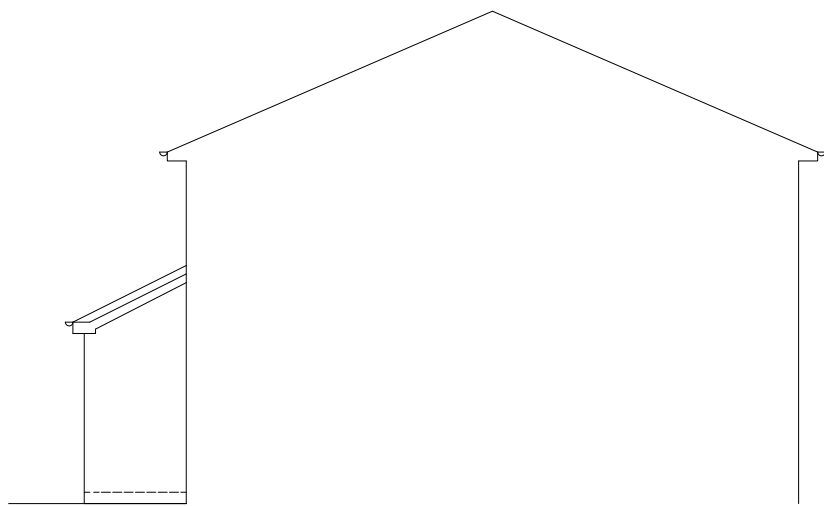


EXISTING SIDE

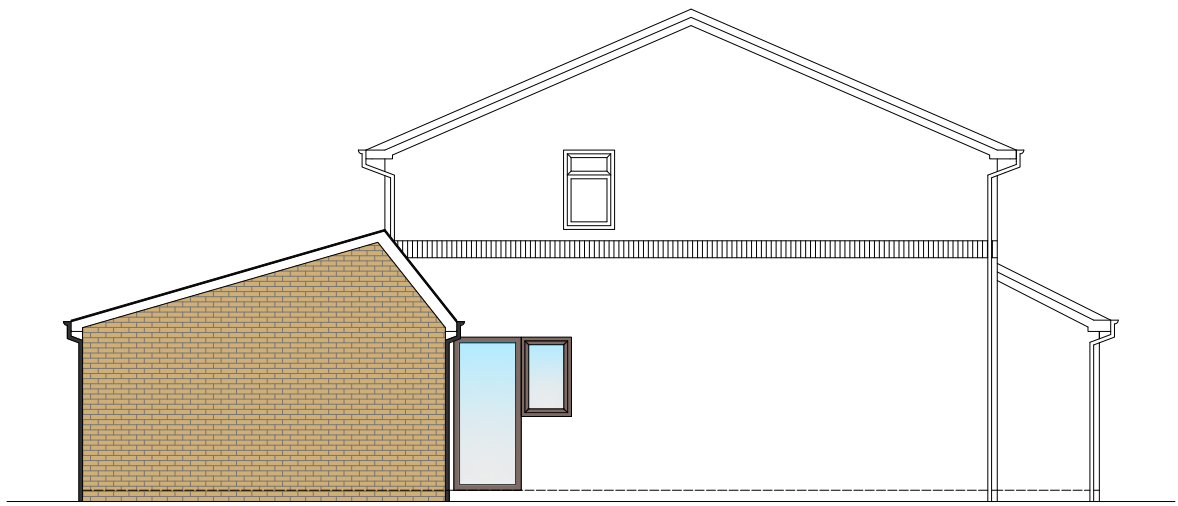

PROPOSED SIDE

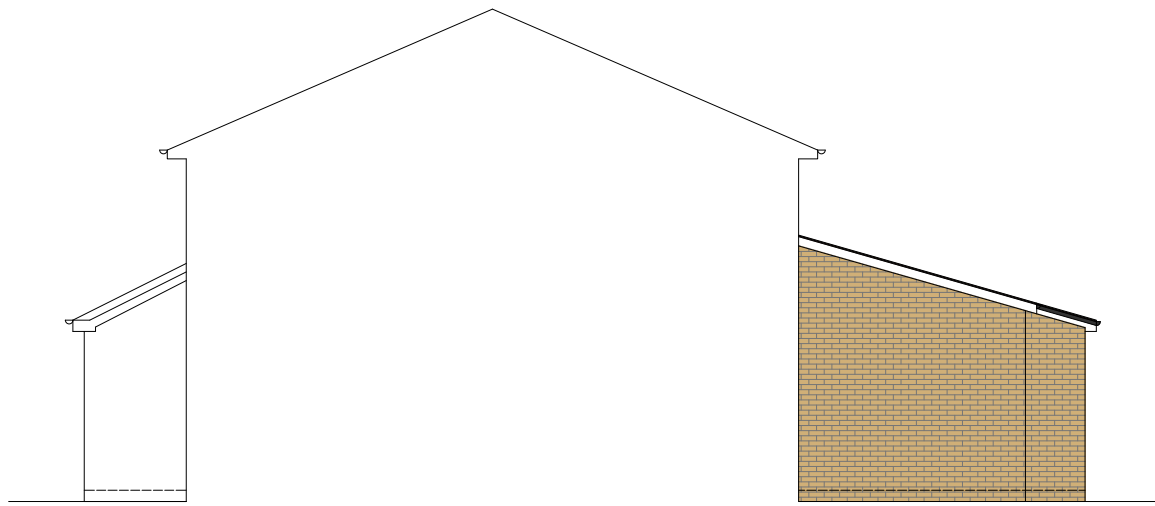

PROPOSED SIDE

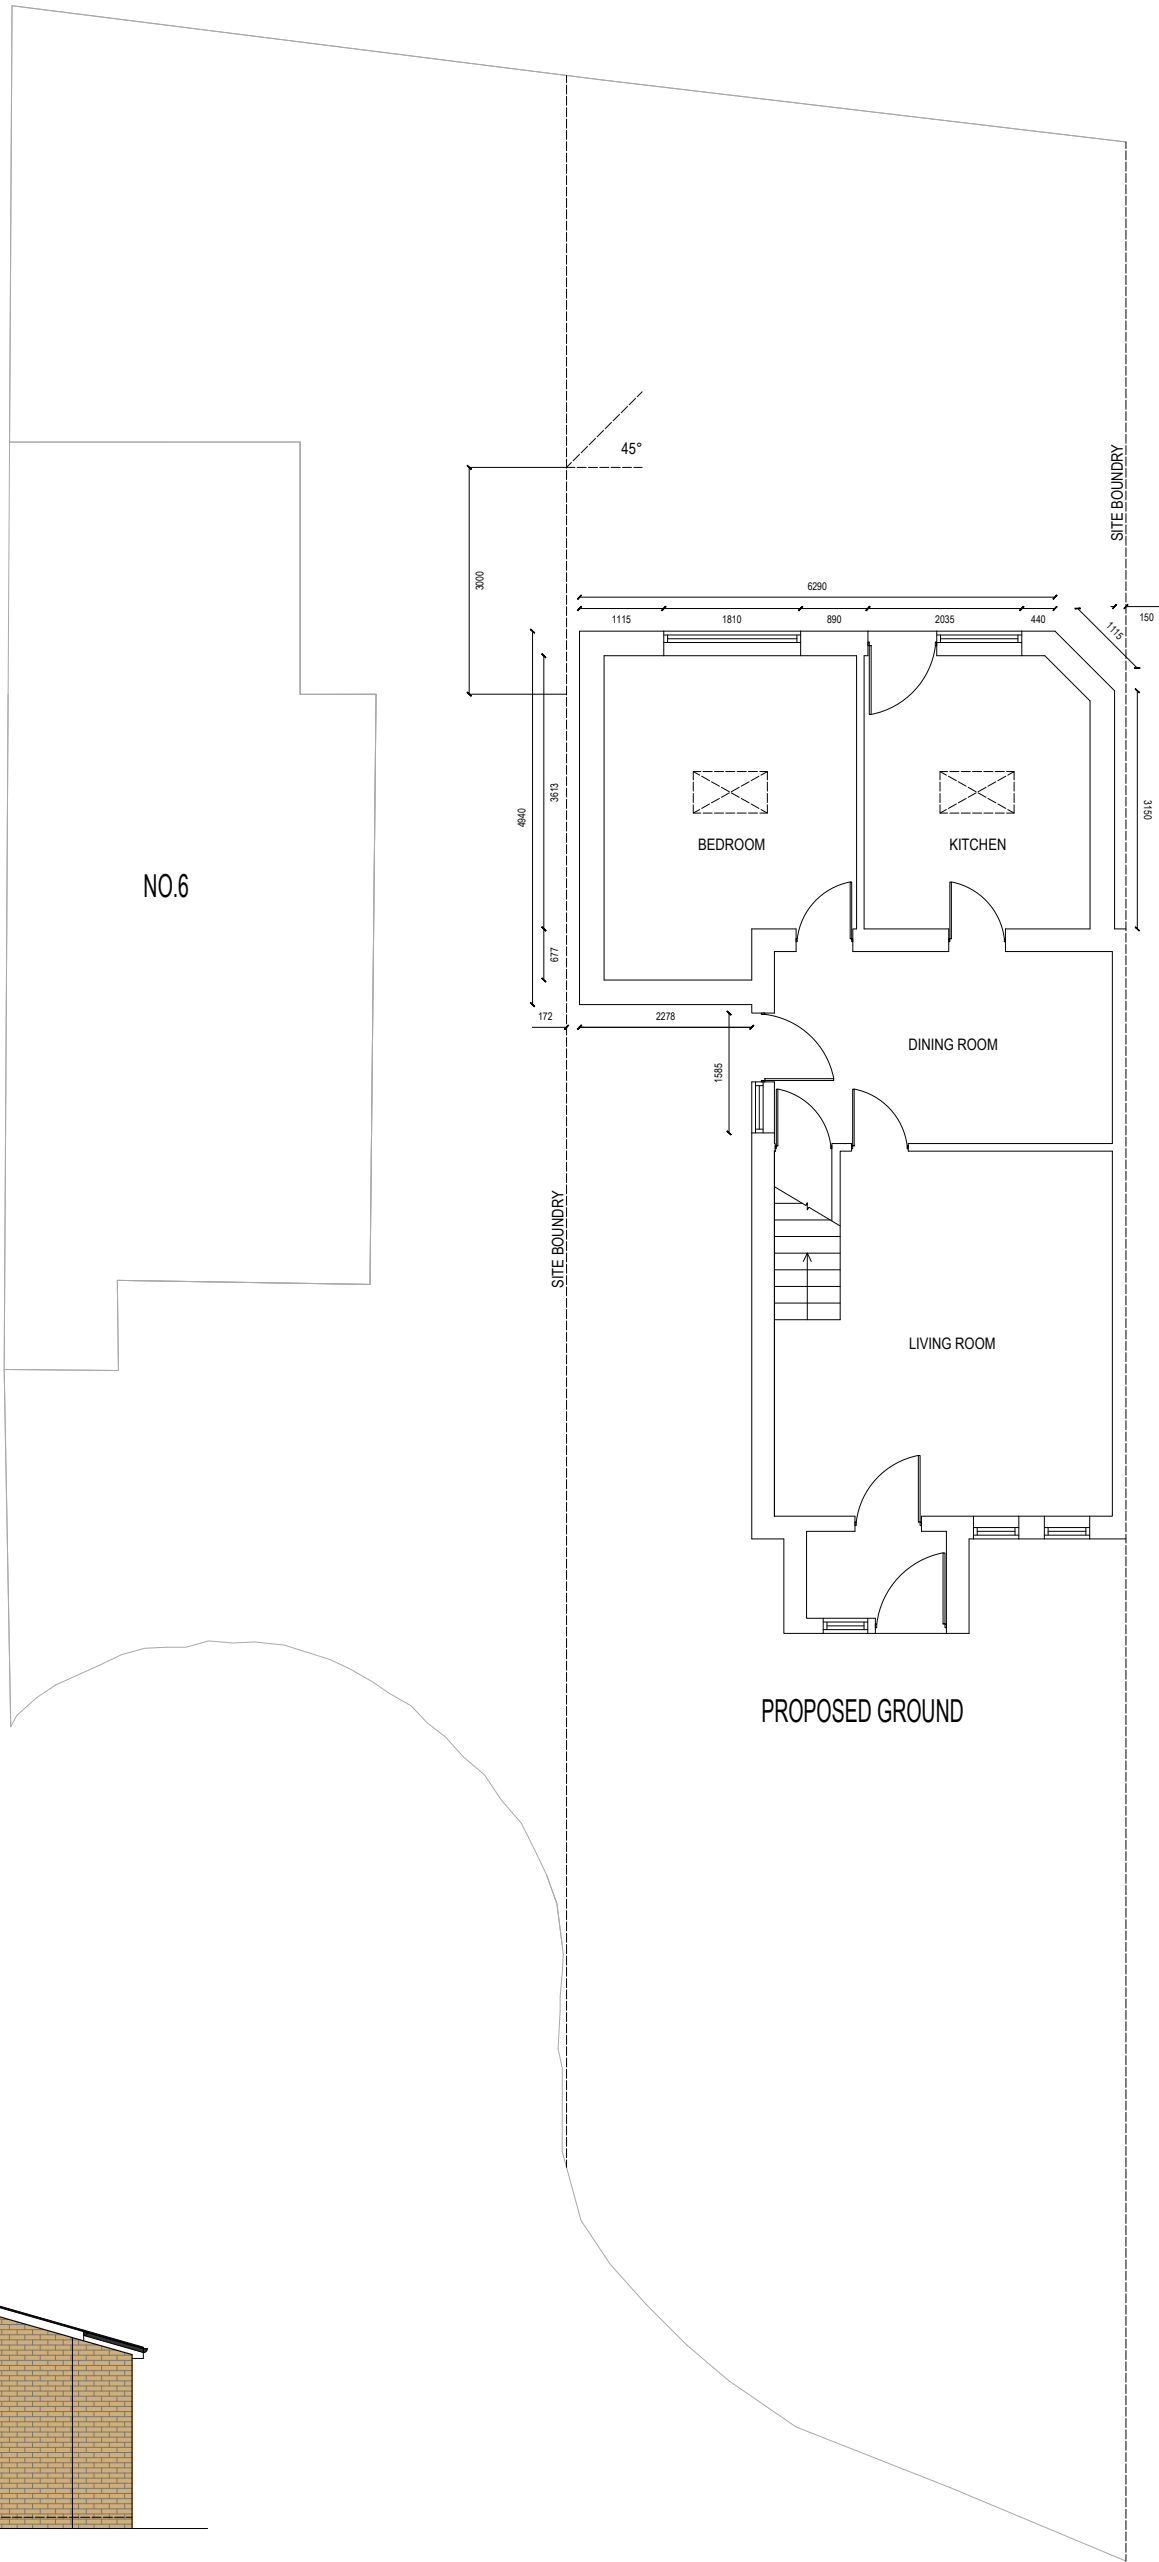

PROPOSED GROUND



Adeptdesignltd.co.uk

ALL CONSTRUCTION INFORMATION SHOULD BE TAKEN FROM FIGURED DIMENSIONS ONLY.
COPYRIGHT OF THIS DRAWING BELONGS SOLELY TO ADEPT DESIGN LTD. THIS DRAWING MUST ONLY BE
USED FOR THE PURPOSE FOR WHICH IT IS SUPPLIED AND ITS CONTENTS MUST NOT BE REPRODUCED
FOR ANY PURPOSE WITHOUT WRITTEN PERMISSION.

PROJECT	4 NEW FIELD CLOSE, ROCHDALE, OL16 2YJ
TITLE	SINGLE-STOREY REAR & SIDE EXTENSION
NUMBER	001
SCALE	1:100
REVISION	006
DESCRIPTION	PLANNING PERMISSION DRAWING SINGLE-STOREY REAR & SIDE EXTENSION, INCLUDING SKYLIGHTS
STATUS	COMPLETE
DRAWN	RR
CHECKED	SM
DATE	23/10/2023