


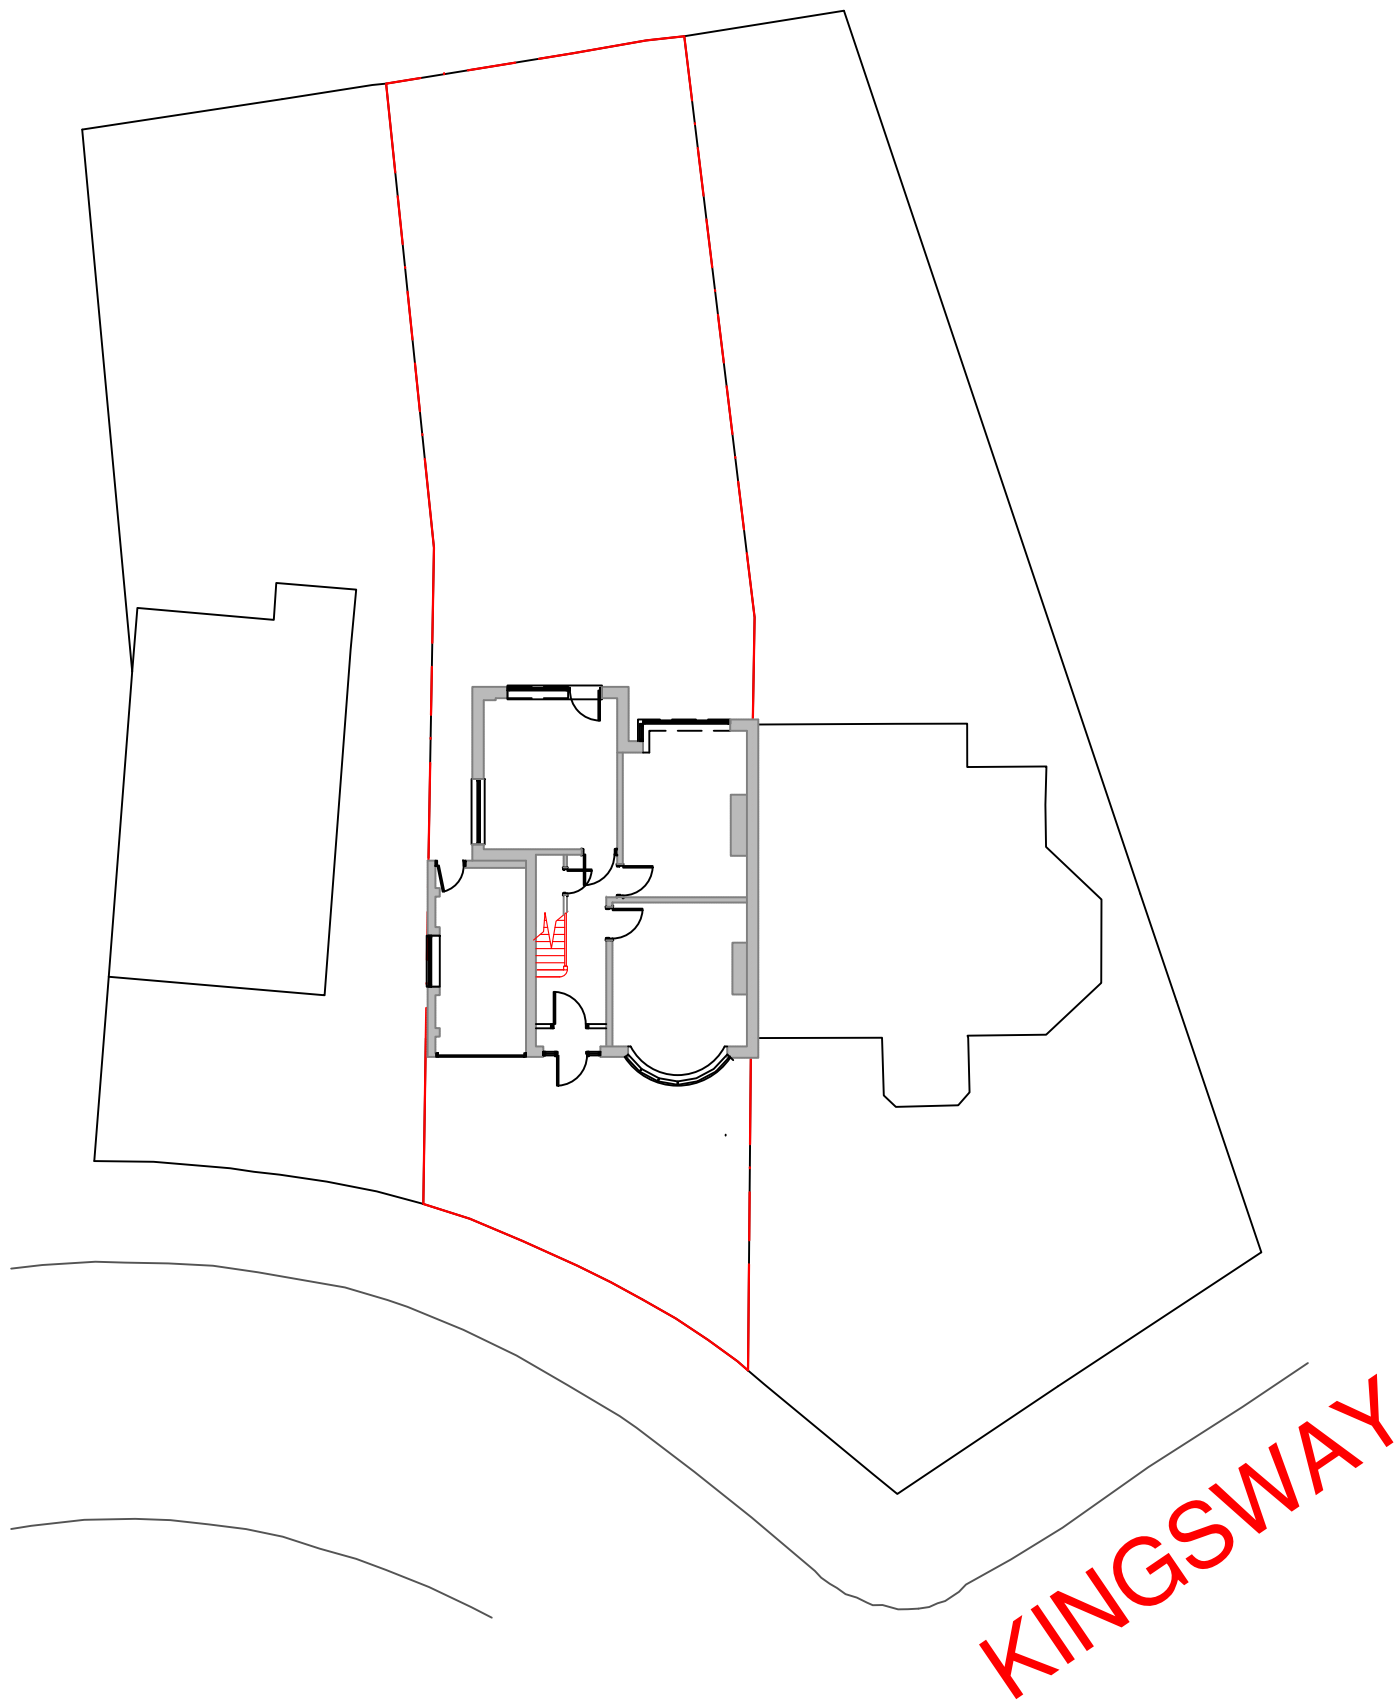

EXISTING BLOCK PLAN

Notes:

NOTES

|      |              |     |       |
|------|--------------|-----|-------|
|      |              |     |       |
| ---  |              | --- | ---   |
| ---  | ---          |     | ---   |
| REV: | DESCRIPTION: | BY: | DATE: |



**Arch Designs**  
*Don't just dream it,  
let us design it!*  
ARCH DESIGNS [www.archdesigns.co.uk](http://www.archdesigns.co.uk)

CLIENT:

MR DAVE LONGSDEN  
53 KINGSWAY,  
ALKRINTON,  
M24 1LQ

ARCHITECT:

MR REUBEN RAMELIZE  
ARCH DESIGNS, WILSONS PARK C/O MAS  
MONSALL ROAD  
MANCHESTER M40 8WN

DRAWN:

REUBEN

CHECKED:

checked

DATE:

DEC 2024

REVISION:

---

PROJECT NAME:

PROPOSED ONE STOREY REAR AND  
TWO STORY SIDE EXTENSION.

DRAWING TITLE:

EXISTING BLOCK PLAN

SCALE:

SCALE: 1:200

SHEET SIZE:

A3

SHEET NO.:

04

PROJECT NO.:

2024/015

STATUS:

FOR PLANNING ONLY

DRAWING NO.:

A3/04