





NO DIMENSIONS ARE TO BE SCALED FROM THIS DRAWING. ALL DIMENSIONS AND SIZES TO BE CHECKED ON SITE. NORTH POINTS SHOWN ARE INDICATIVE

SITE SPECIFIC HAZARDS

IN ACCORDANCE WITH THE REQUIREMENTS OF THE CDM REGULATIONS 2015 THE FOLLOWING SIGNIFICANT RESIDUAL HAZARDS HAVE NOT BEEN DESIGNED OUT OF THIS PROJECT AND MUST BE TAKEN INTO CONSIDERATION BY CONTRACTORS PLANNING TO UNDERTAKE THE WORKS SHOWN ON THIS DRAWING

Note:
Drawing based on site measurements and subject to detail building survey by surveyor

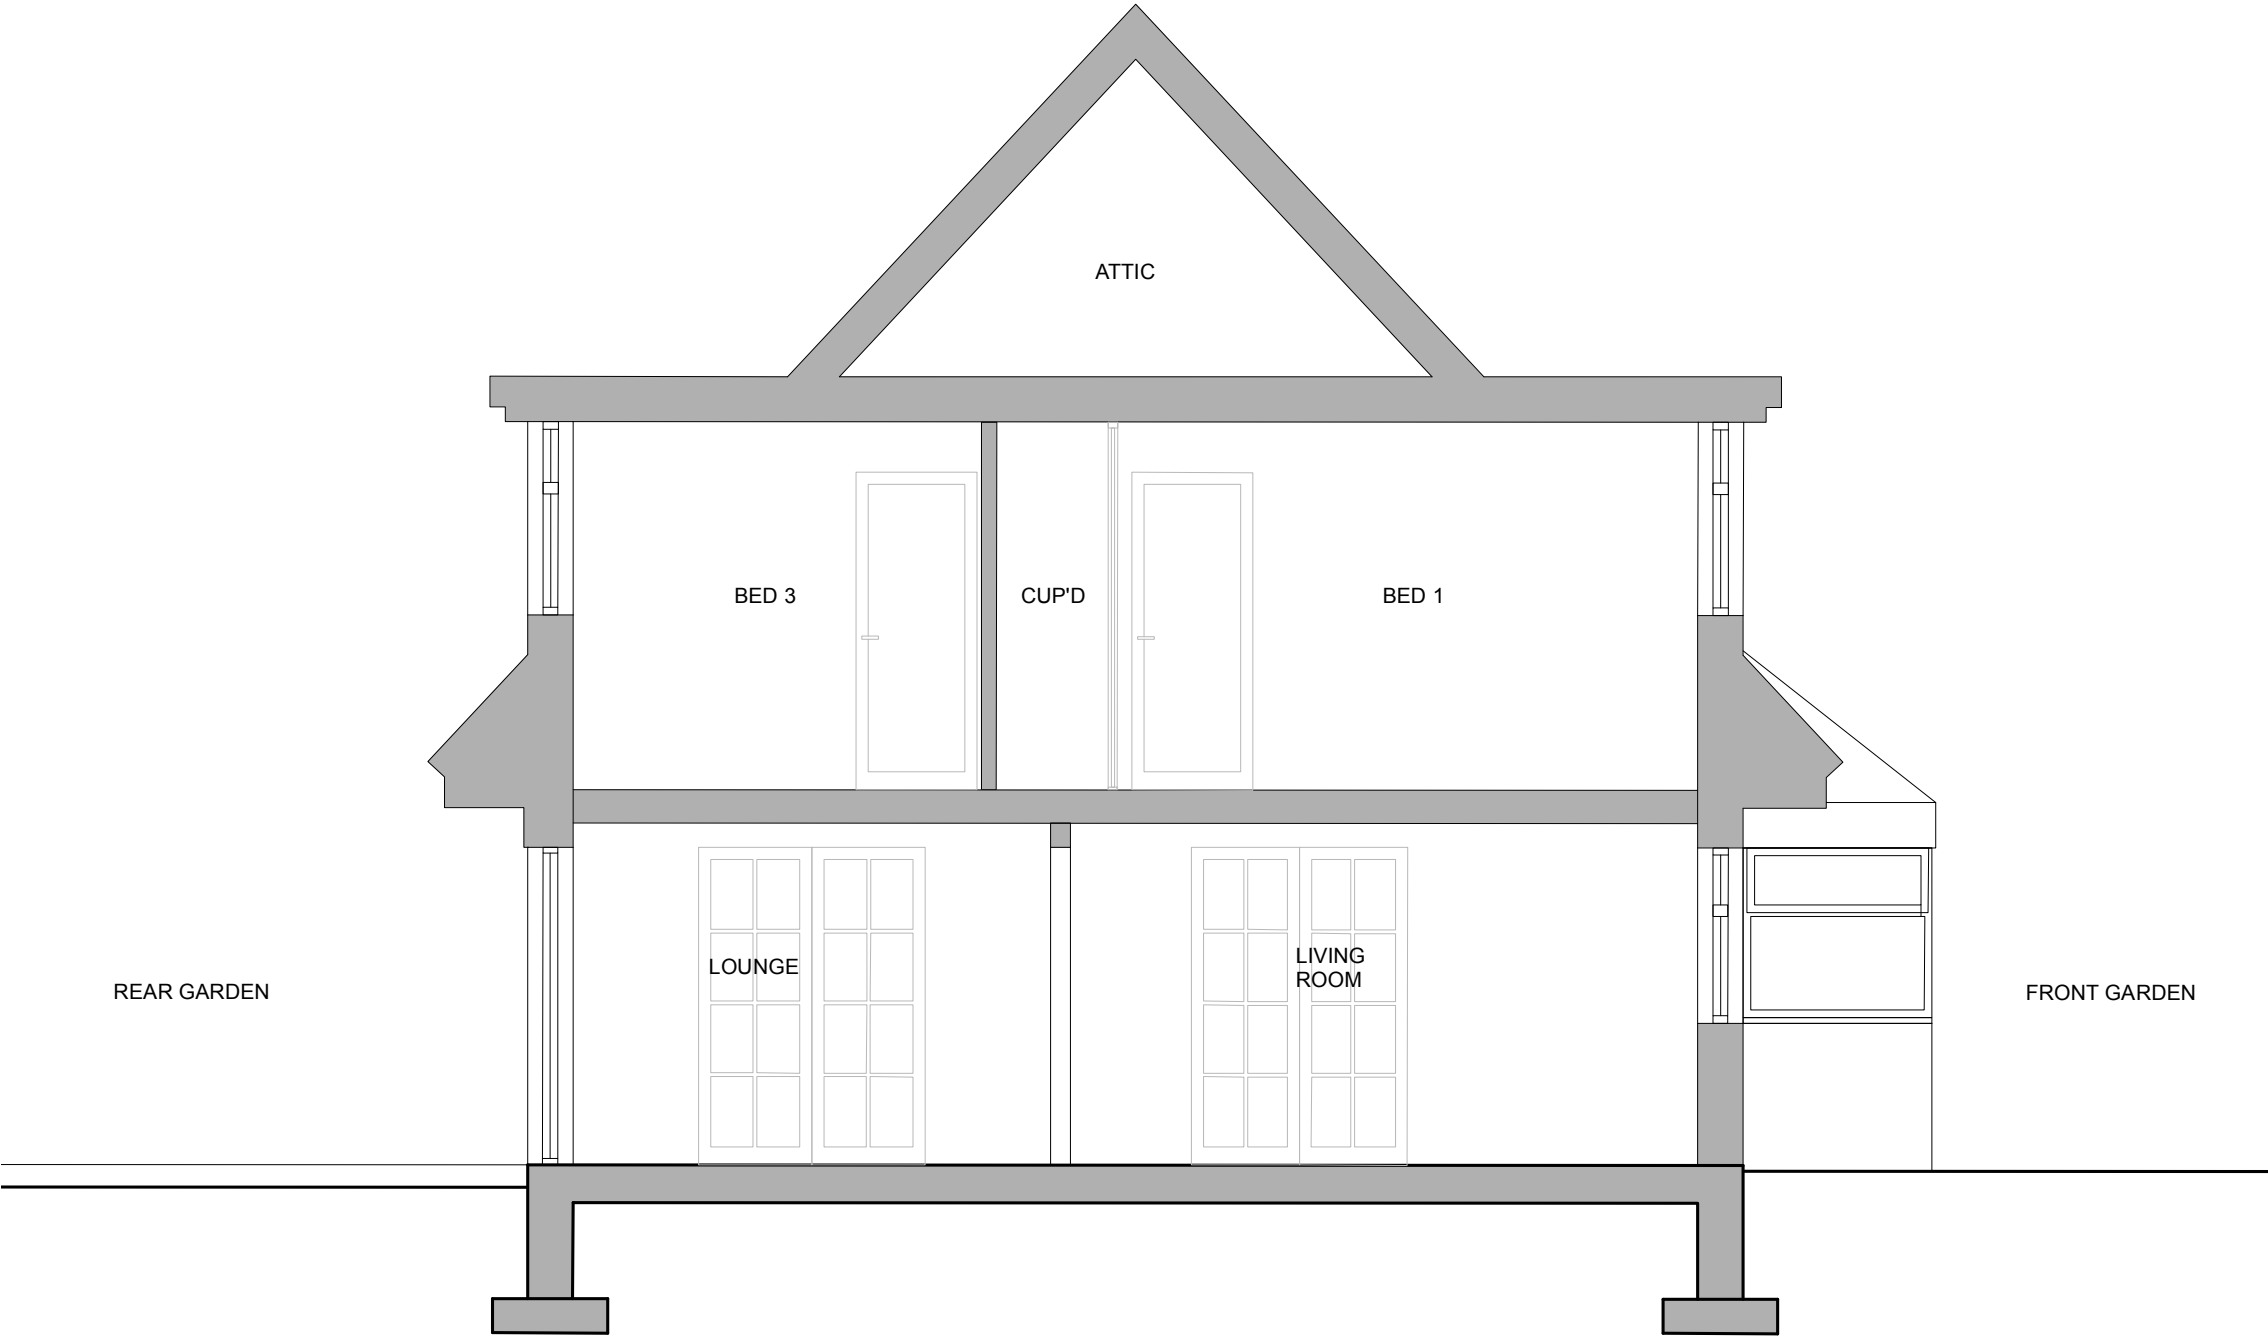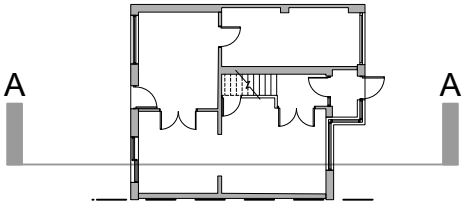

EXISTING SECTION AA

REV. A	27.02.23	Updated following Planner's comments	AAS
REV.	DATE	NOTES	INIT.

CLIENT/PROJECT

FAYAZ AHMED
87 SHELFIELD LANE, NORDEN,
ROCHDALE

DRAWING TITLE

EXISTING SECTION AA

STATUS			
PLANNING			
DATE	DRAWN BY	SCALE @ A3	
FEB '23	AAS	1:100	
PROJECT NUMBER	TYPE & NUMBER	REVISION LETTER	
113	120	A	