

Department Title


- Basic Teaching
- Circulation
- Halls & Dining
- Learning Resource
- Non-net
- Staff & Admin
- Storage

TARGET GIFA	2,224m ²
LEVEL 00	1319.80m ²
LEVEL 01	887.48m ²
ROOF ACCESS STAIR	20m ²
GIFA proposed	2227m²

Element	DfE Targets
Walls	0.15 W/m2K
Ground Floor Slab	0.12 W/m2K
Roof	0.12 W/m2K
Windows	1.1 W/m2K
Curtain Wall	1.1 W/m2K
Doors	1.1 W/m2K
Rooflights	1.1 W/m2K
Glass G-Value	N/E: 0.40 S/W: 0.35
Air Permeability (@50PA)	3 m³/hr/m²

(04)_Thermal Performance Criteria

NOTES			
Copyright: All rights reserved. This drawing must not be reproduced without permission. This drawing must not be scaled. Dimensions are in millimetres unless specified.			
Rev	Date	Notes	By Che
P6	12.06.23	Stage 3 Issue	JP AS
P5	17.12.21	PCSA Update	AS ME
P4	14.12.21	PLANNING	AS ME
P3	02.12.21	Planning Consultants & PCSA comments Incorporated	HTP ME
P2	12.11.21	PCSA Issue	HTP/AS ME

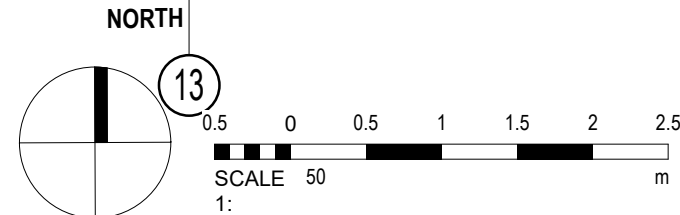

elliswilliams

Project Number: 2718
Project Name: FS0911 Rochdale SEND

Drawing Status: S3
Drawing Number: FS0911- EWA- ZZ- 01- D- A- 0401
Drawing Name: Level 01 - GA

Date: 13.08.21
Drawn By: HTP
Rev: P6
Scale: As indicated
@A1

Wellfield Chester Road Preston Brook WA7 3BA
T: 01928 752200 E: info@ewa.co.uk W: ewa.co.uk

NOTE - NO EXPOSED SERVICE TO DROP BELOW CEILING.
ALL SERVICE DROPS BELOW CEILING LEVEL ARE TO BE
HIDDEN IN THE PARTITIONS OR BOXED OUT.