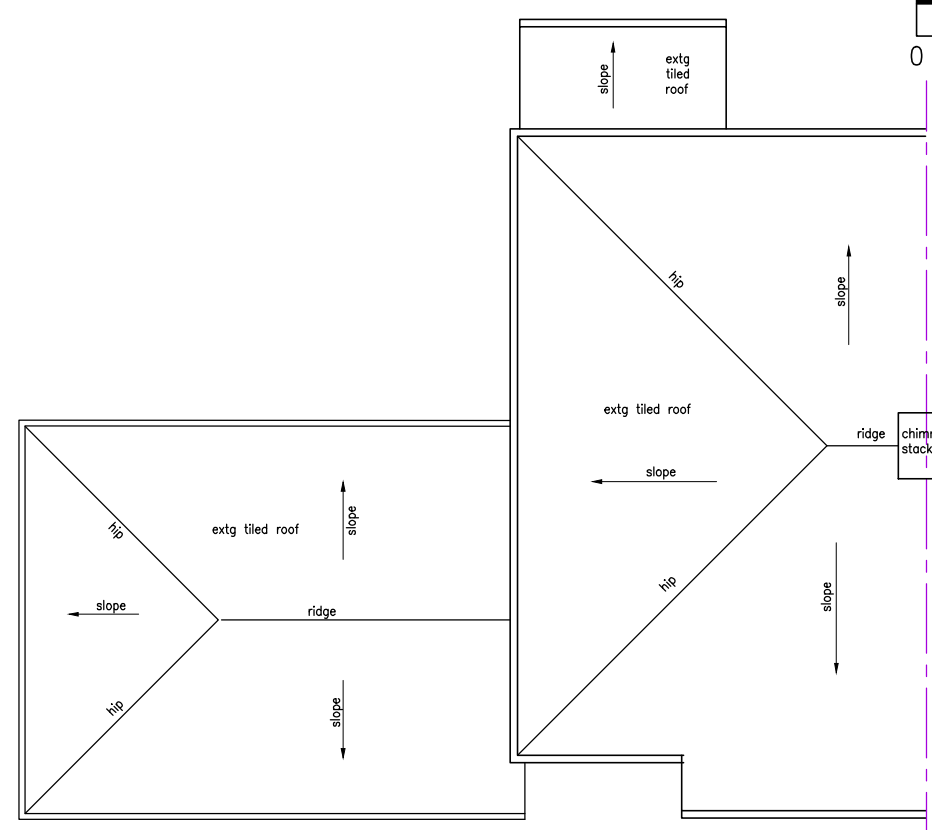
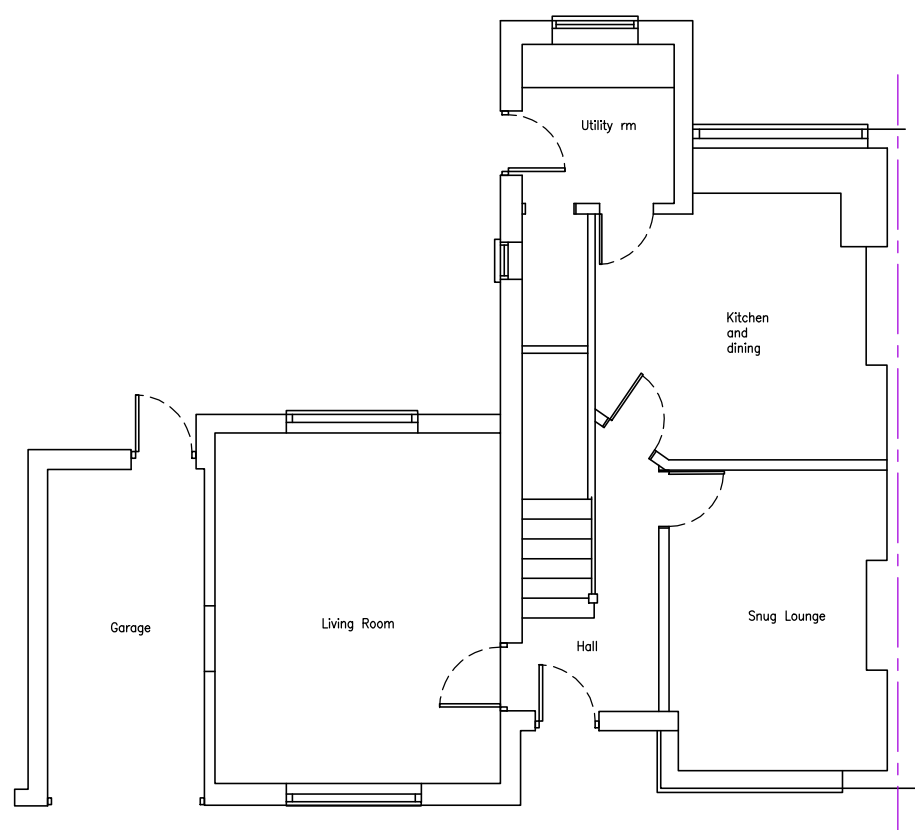


REV	DATE	BY	DETAILS OF REVISION	
ARCHITECT / CLIENT GED WHITING				
PROJECT 29 HARBOUR LANE MILNROW				
TITLE EXISTING PLANS AND ELEVATIONS			DRAWN BY M.B.	
			DATE 20.09.23	
			SCALE 1:100	
DRAWING NO. HC-22051-(60)-006			REVISION	
HEALEY CONSULTING Brunel House 63 Dale Street Milnrow Rochdale OL16 3NJ Tel: 01706 343961 Fax: 01706 343981 email: office@healeyconsulting.co.uk copyright: Healey Consulting  HEALEY consulting structural engineering consultants				

DO NOT SCALE FROM THIS DRAWING. USE GIVEN DIMENSIONS ONLY. ALL DIMENSIONS ARE TO BE CHECKED ON SITE BY THE CONTRACTOR. ANY DIMENSIONAL DISCREPANCIES TO BE REPORTED BACK TO HEALEY CONSULTING PRIOR TO PROCEEDING WITH CONSTRUCTION

A3 size drawing sheet (382mm x 267mm)