


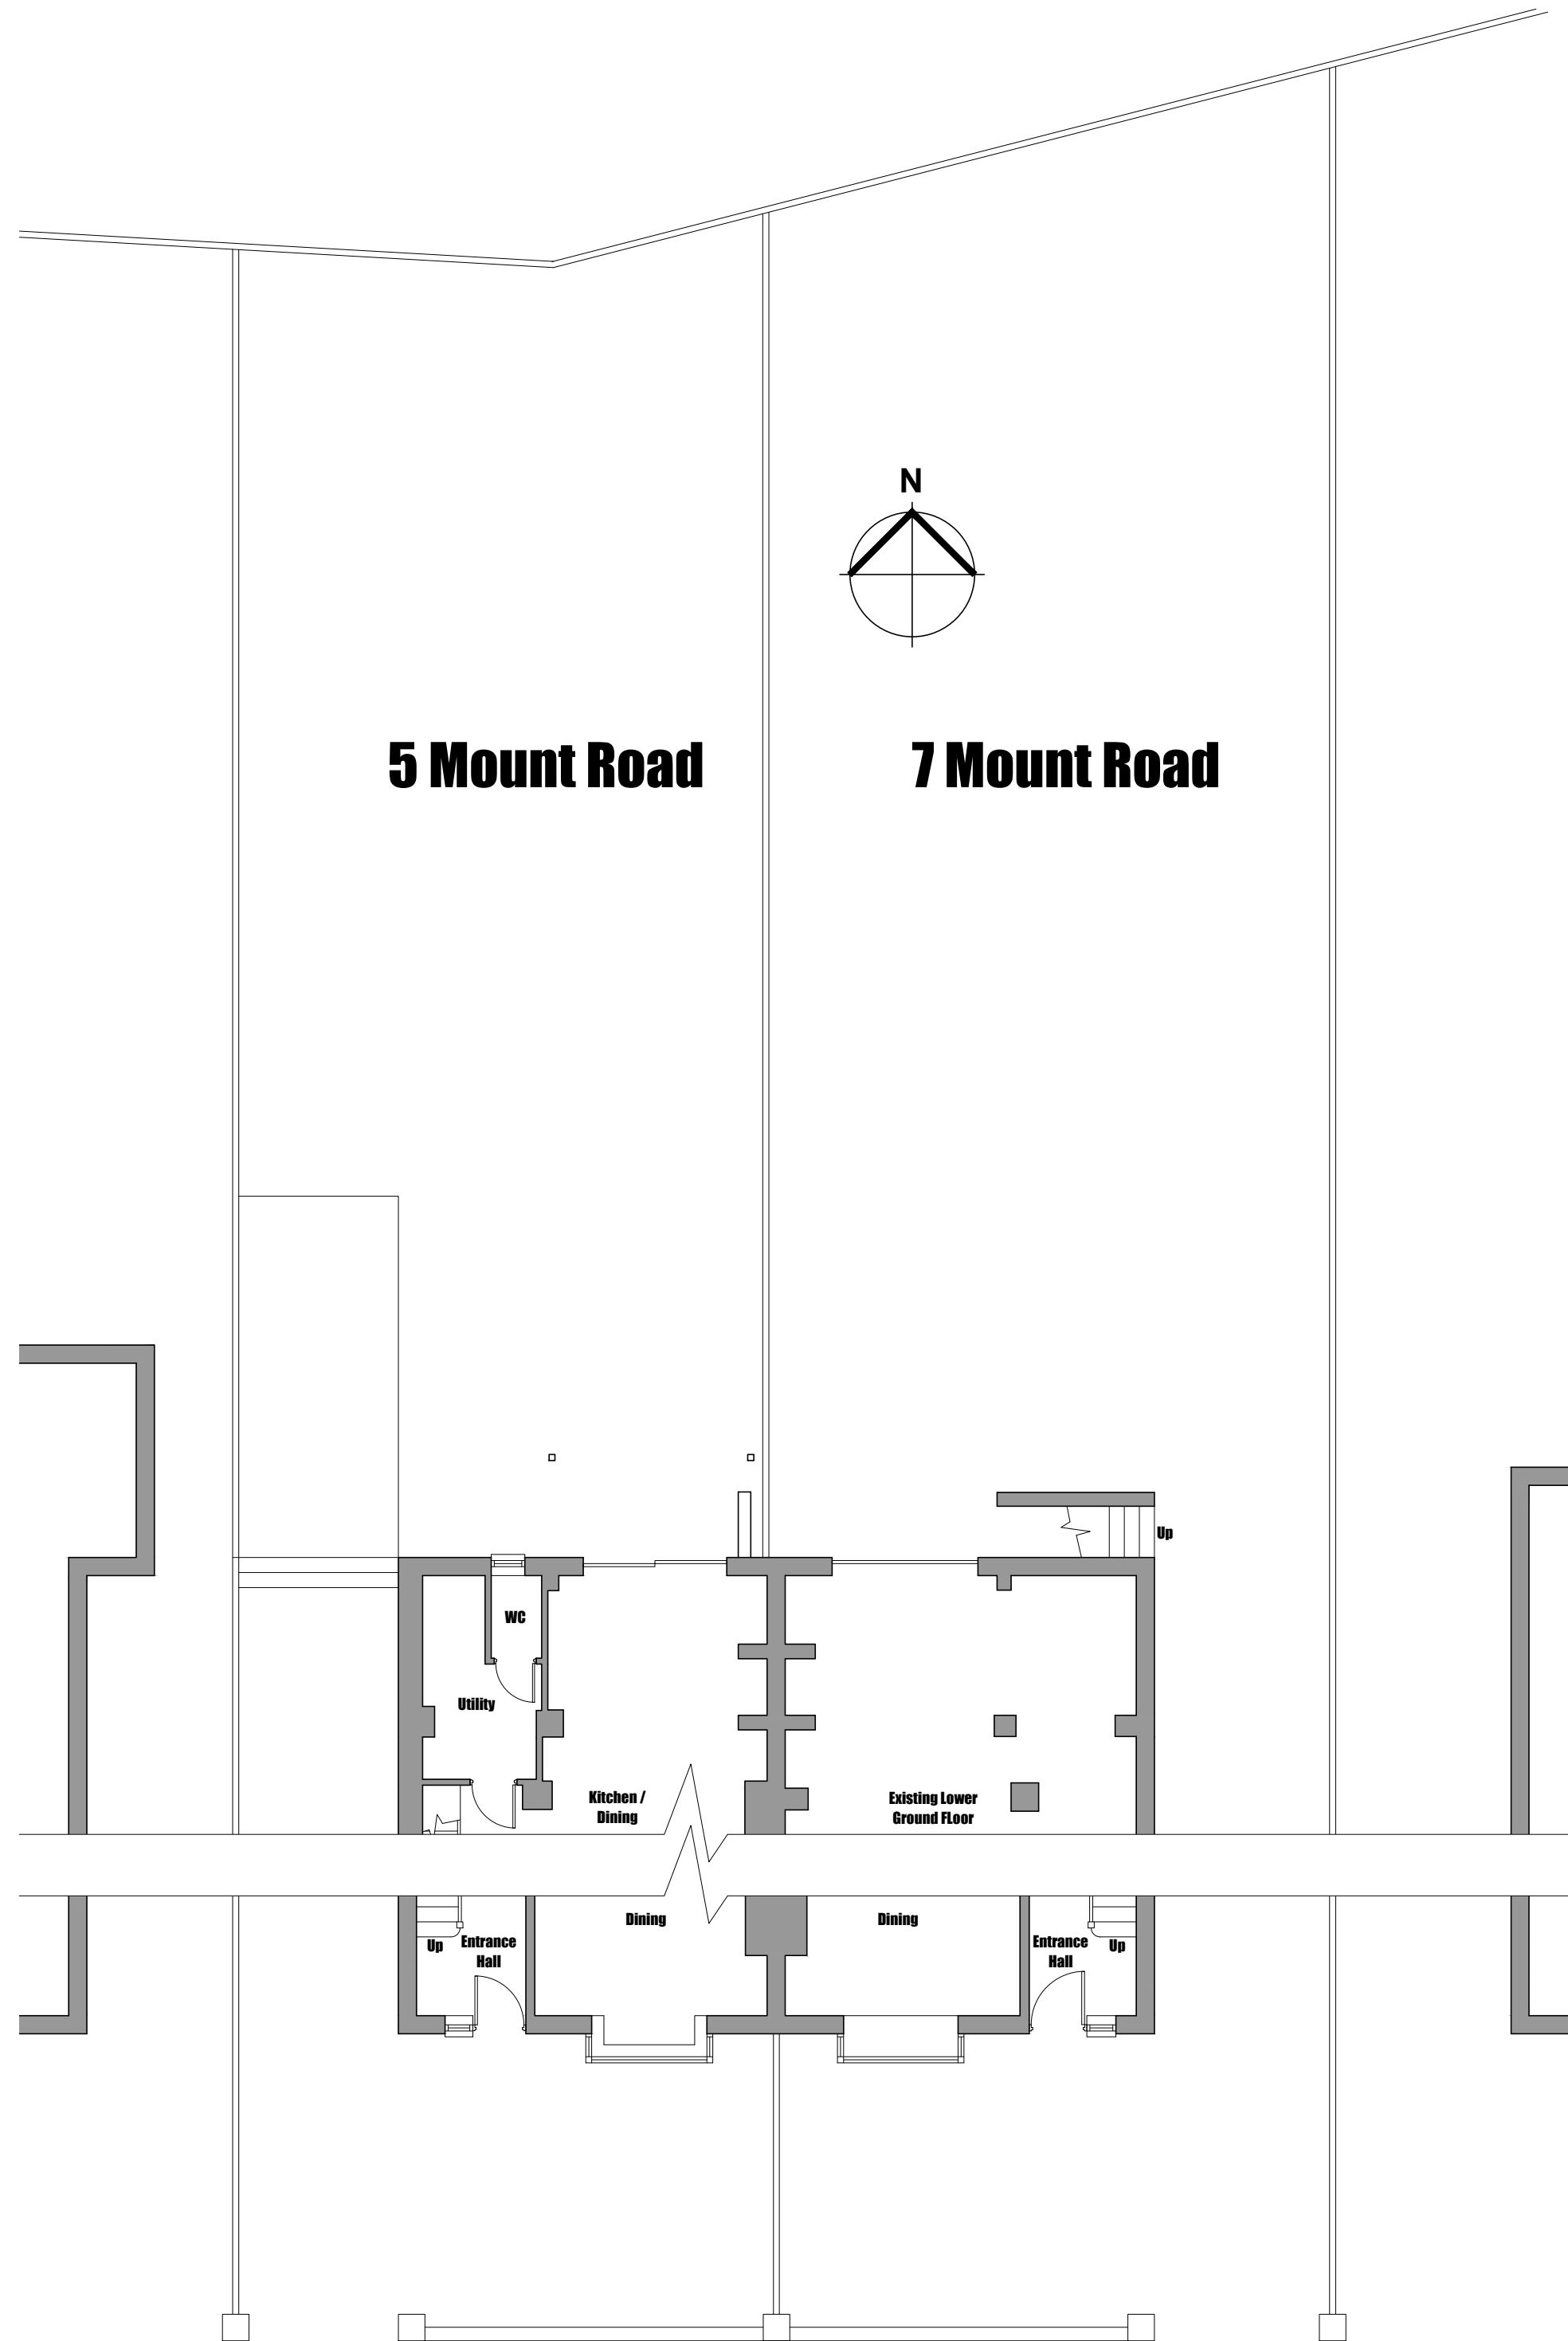

Block Plan
Scale 1:500

Block Plan
Scale 1:500



Location Plan

Scale 1:1250