


This drawing is protected by copyright and the information contained therein is the property of William McCall.
The drawing must not be copied and the information contained therein may not be used or disclosed without written permission of and in the manner permitted by William McCall.

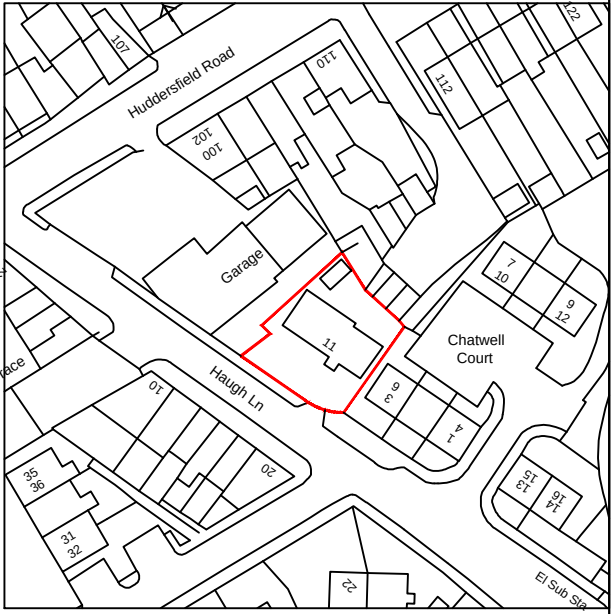

Location Plan (1:1250)
0 1 2 3 4 5 6 7 8 9 10M
Scale 1:200@ A3



Chatwell
Court

Garage

11

10

Haugh Ln

10

19

14

20

17
13

Stage :- **Lawful Development**

Project Title :- Proposed Part Garage Conversion To Form Habitable Living Space

Drawing Title :- Site & Location Plans

Client :- Mr Jariwala

Drwg No :- 03/24/27 2 of 2 Date :- March '24 Rev :- *

Scale :- 1:200 & 1:1250@A3 Drawn:- SCM Checked :-

Site Address :- 11 Haugh Lane, Newhey, Rochdale, OL16 3RB

The Old Post Room
34 Chew Valley Road
Greenfield
Saddleworth
OL3 7DA
Tel: 01457 871202
www.william-mccall.com | enquiries@william-mccall.com



A3