


PROPOSED FRONT ELEVATION FROM KIRKWAY Scale 1:100

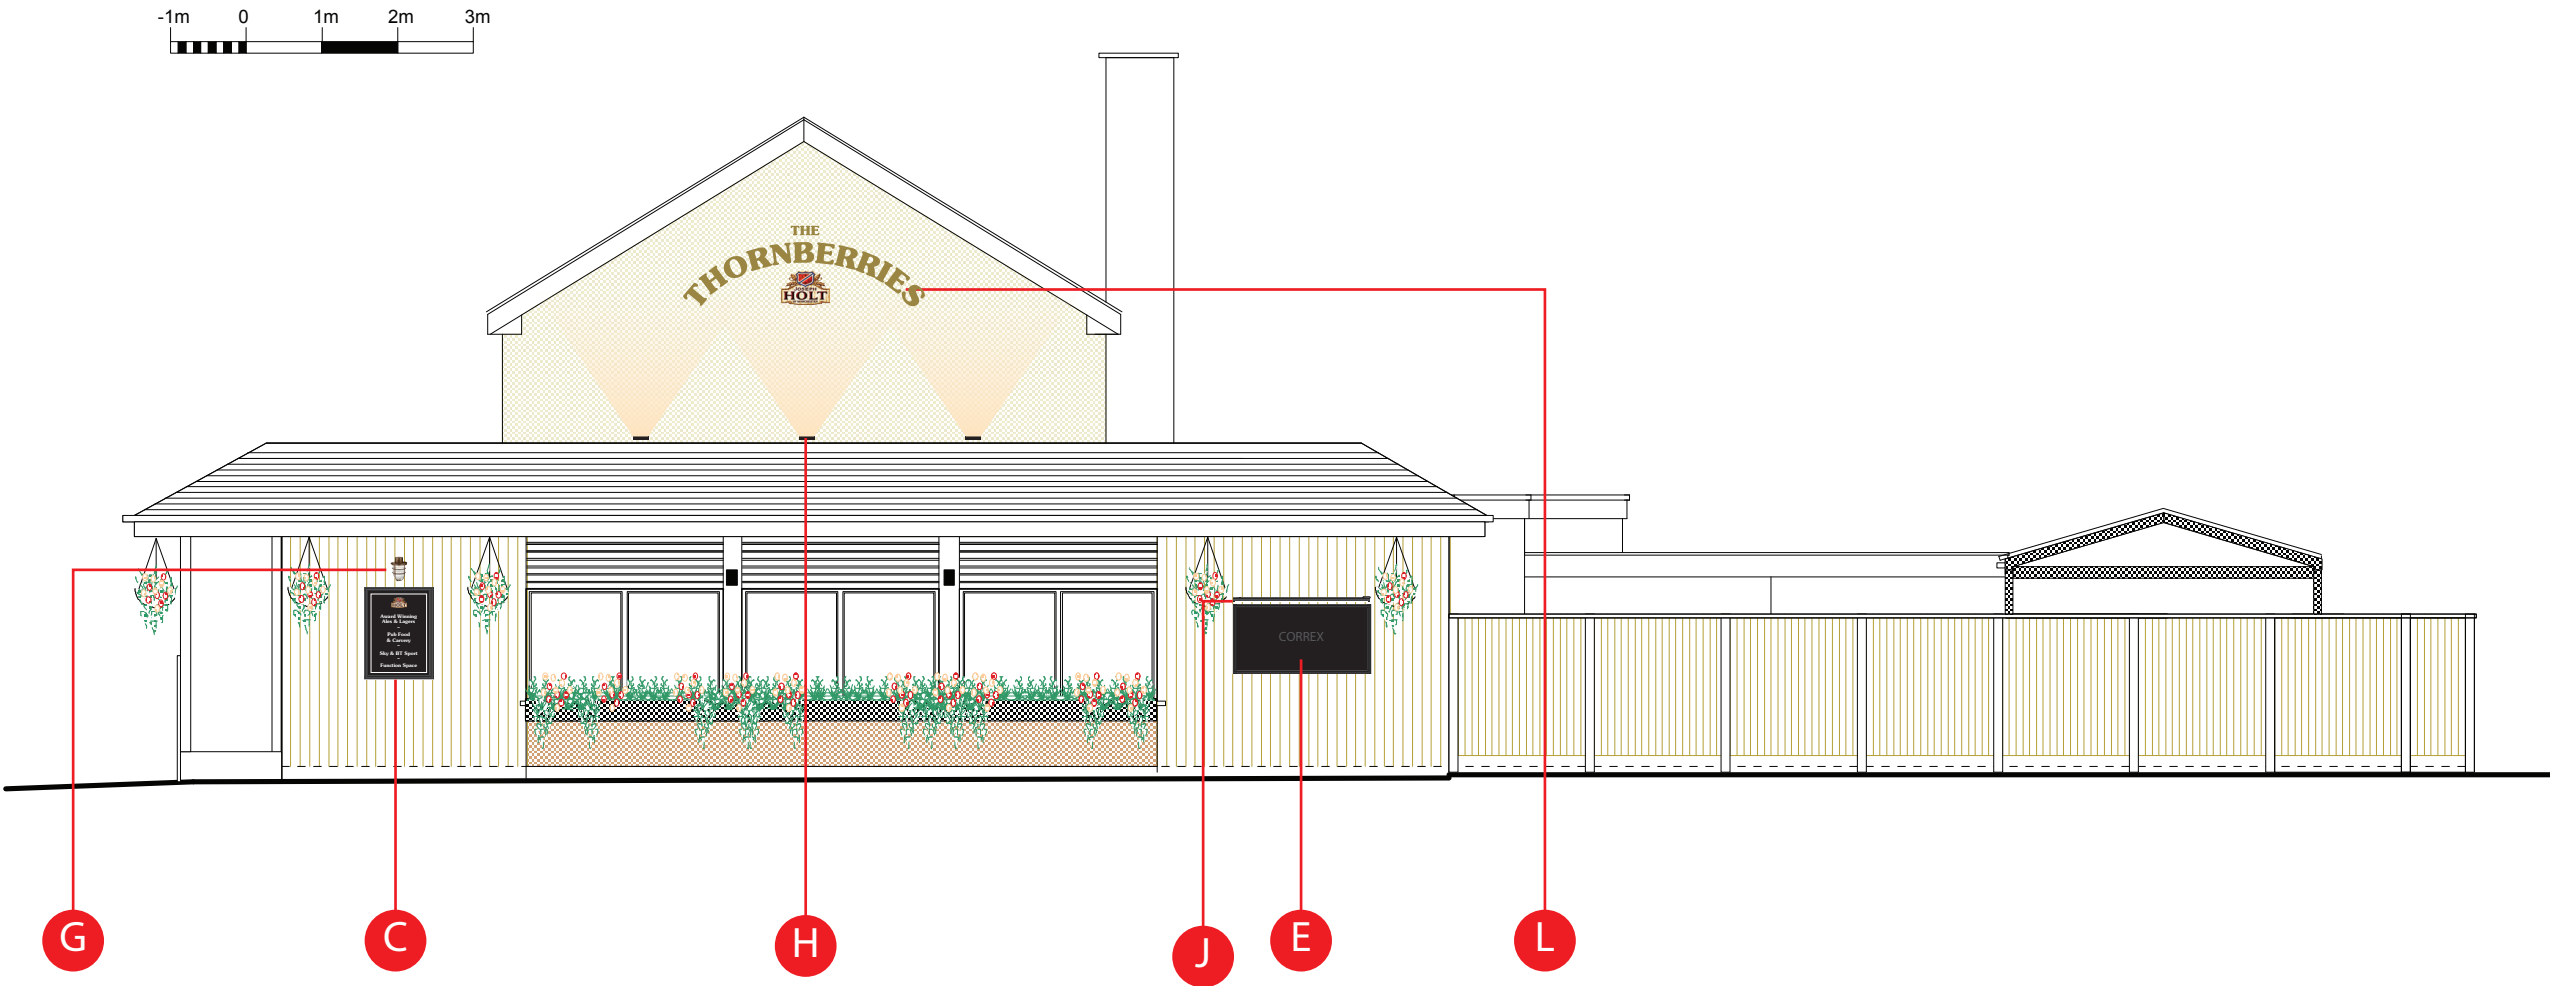

Other developments are illustrative only

PROPOSED SIDE ELEVATION CAR PARK AND SHOPS Scale 1:100



Other developments are illustrative only

JOB NAME
THE THORNBERRIES


JOB NO.
20231215

DATE
17th April 2024


DRAWN BY
Andrew Norse

SITE ADDRESS
Address

Tel: 01254 580166 or email: info@parkinsonsigns.com - 12 Chapel Street, Blackburn, Lancashire BB2 2EH

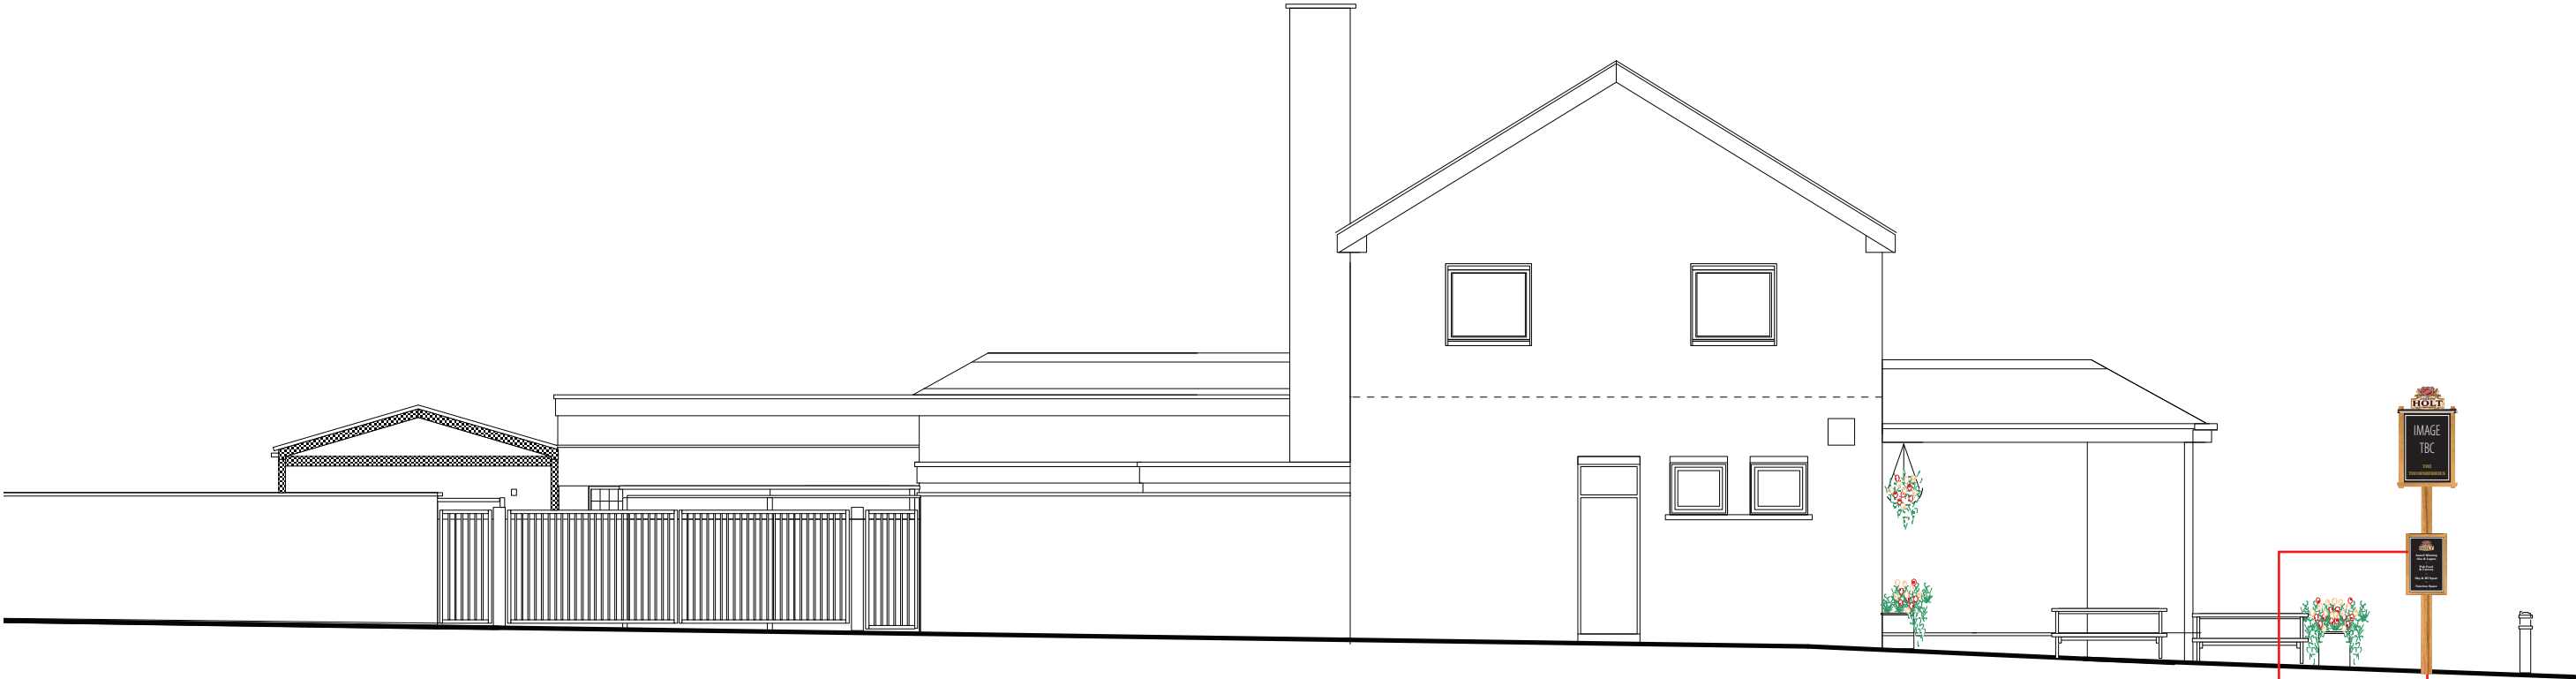


PROPOSED SIDE ELEVATION WITH BOUNDARY WALL AND SERVICE YARD GATES SHOWN Scale 1:100

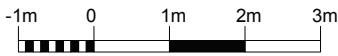

Other developments are illustrative only

A

915 x 1220mm -
D/sided oak
frames pictorial
sign with gold
vinyl letters,
d/sided header
logo on simple
bracket - 1 off

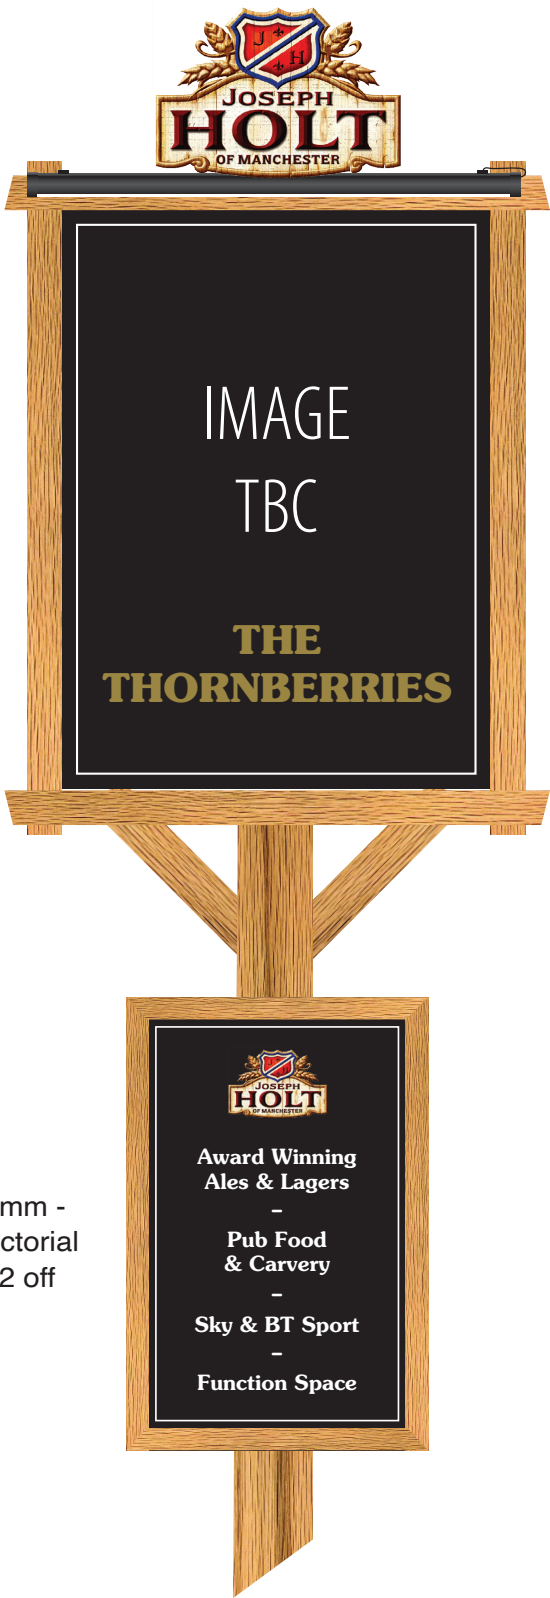

B

610 x 915mm -
D/sided pictorial
amenity - 2 off



C



915 x 1220mm - Amenity with
black bullnose frame - 2 off

D



615 x 915mm
Amenity with
black bullnose
frame - 1 off

E



1800 x 915mm - Correx - 1 off

F



1900 x 350mm - Amenity with black bullnose frame - 1 off

G



Small brass caged lantern
above Amenities - 3 off

H



50w flood light below gable sign,
illuminated from below - 3 off

I



30w flood lights on front
elevation - 5 off

J



Trough light above correx board

JOB NAME
THE THORNBERRIES

JOB NO.
20231215

DATE
17th April 2024

DRAWN BY
Andrew Norse

SITE ADDRESS
Address

Tel: 01254 580166 or email: info@parkinsonsigns.com - 12 Chapel Street, Blackburn, Lancashire BB2 2EH

K



9800 x 800mm (overall spread) - Dibond panel with bullnose frame - 25mm halo illuminated letters (warm white)
sparyed gold with white back plate and halo iluminated 3D logos - 1 off (Letters are 412mm high)



3200 x 1000mm (overall spread) - 25mm letters sparyed gold, illuminated from below with
spot lights (Individual letters are 370mm high, Logo 1000mm width) - 1 off

JOB NAME
THE THORNBERRIES


JOB NO.
20231215

DATE
17th April 2024

DRAWN BY
Andrew Norse

SITE ADDRESS
Address

Tel: 01254 580166 or email: info@parkinsonsigns.com - 12 Chapel Street, Blackburn, Lancashire BB2 2EH

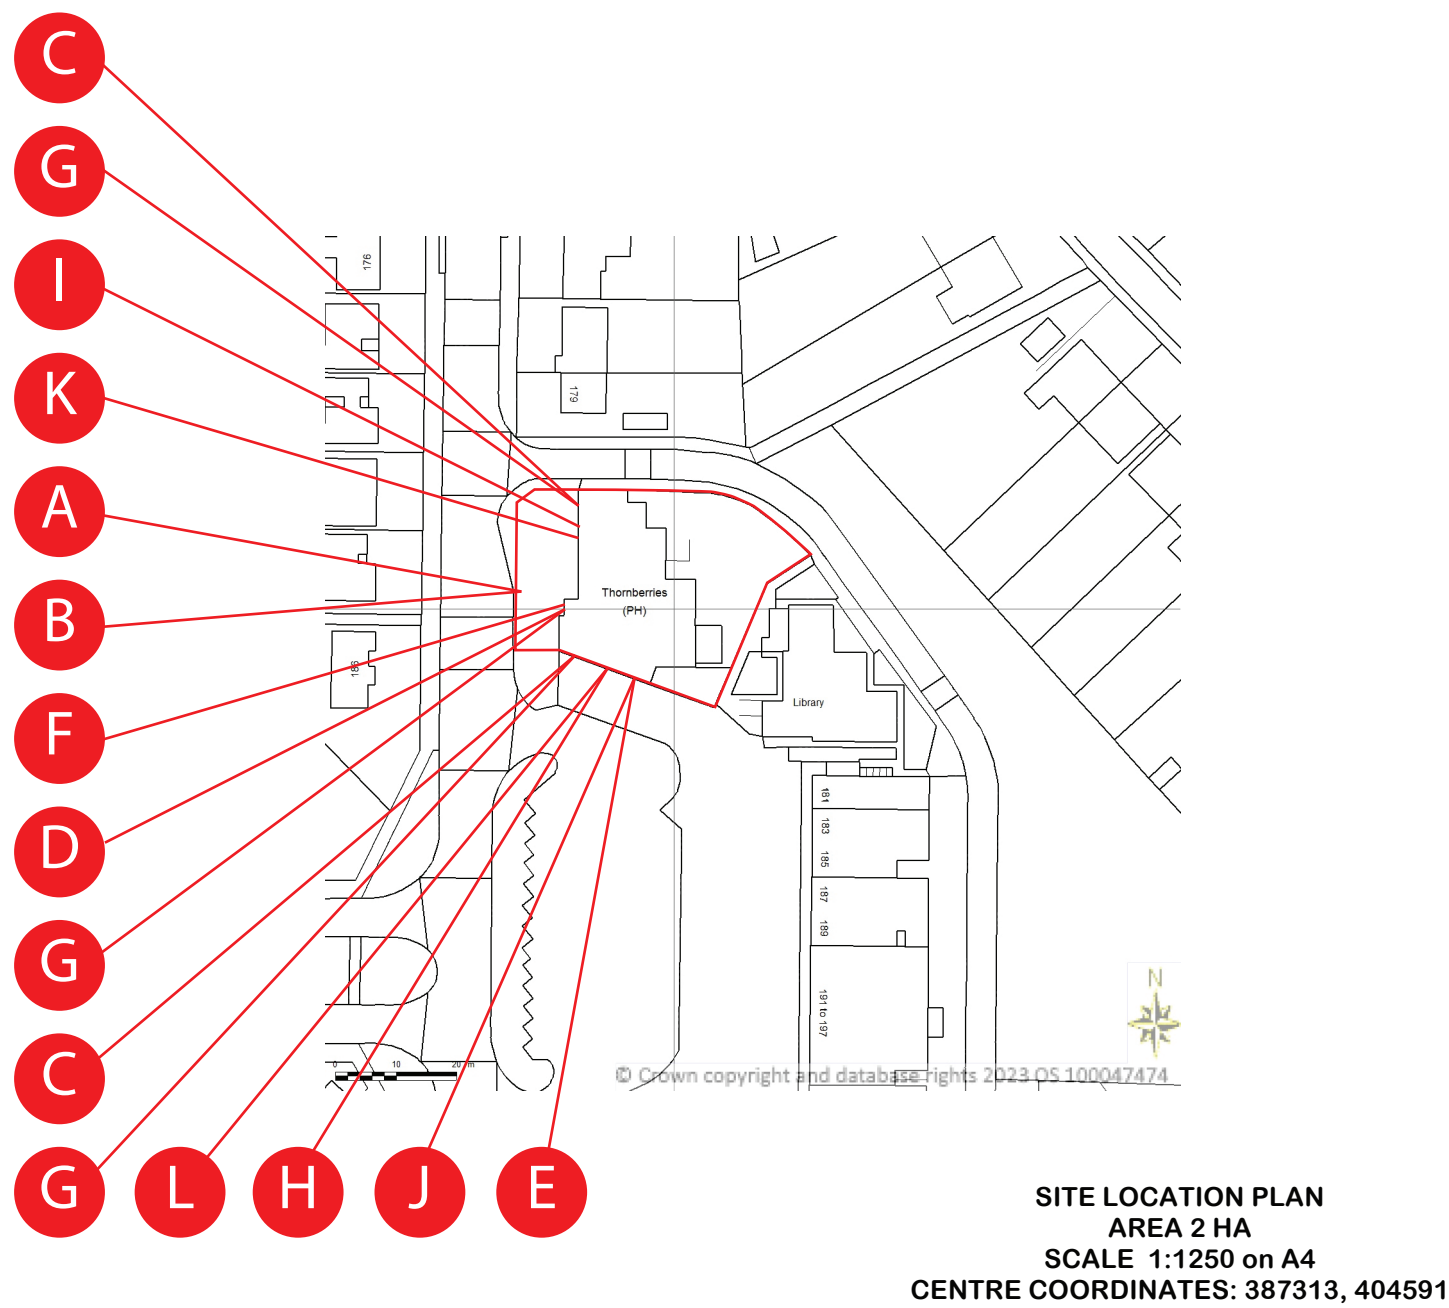


JOB NAME	JOB NO.	DATE	DRAWN BY	SITE ADDRESS
THE THORNBERRIES	20231215	17th April 2024	Andrew Norse	Address

Tel: 01254 580166 or email: info@parkinsonsigns.com - 12 Chapel Street, Blackburn, Lancashire BB2 2EH

Product Dimensions

CAT NO.	LENGTH (mm)	DEPTH (mm)	HEIGHT (mm)
LFS6B1**	125	70	85
LFS12B1**	135	80	105
LFS18B1**	135	80	105
LFS30B1**	260	110	185
LFSP6B1**	125	130	135
LFSP12B1**	155	140	155
LFSP18B1**	155	140	155
LFSP30B1**	260	160	230

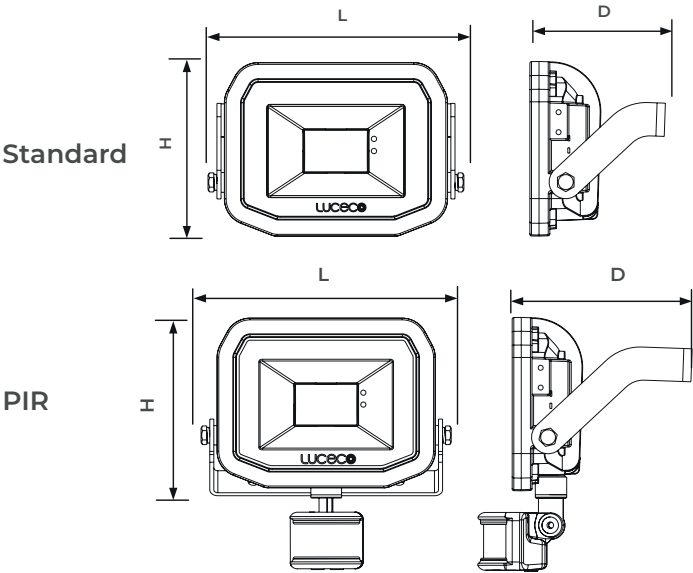

CAT NO.	WEIGHT (kg)	CRI	FREQUENCY (Hz)	IK RATING	TEMP RANGE (°C)	AMBIENT TEMP RATED LIFE (°C)	L/B RATED LIFE
LFS6B1**	0.45	>80	50-60	IK04	-20 to +25	25	L70 / B50
LFS12B1**	0.635	>80	50-60	IK04	-20 to +25	25	L70 / B50
LFS18B1**	0.585	>80	50-60	IK04	-20 to +25	25	L70 / B50
LFS30B1**	2.0	>80	50-60	IK04	-20 to +25	25	L70 / B50
LFSP6B1**	0.5	>80	50-60	IK04	-20 to +25	25	L70 / B50
LFSP12B1**	0.75	>80	50-60	IK04	-20 to +25	25	L70 / B50
LFSP18B1**	0.635	>80	50-60	IK04	-20 to +25	25	L70 / B50
LFSP30B1**	2.06	>80	50-60	IK04	-20 to +25	25	L70 / B50

STANDARD	DESCRIPTION
60598-1	Luminaires – General requirements
60598-2-5	Luminaires - Floodlights
61000-3-2	Electromagnetic compatibility (EMC) - Part 3-2: Limits - for harmonic current emissions
61000-3-3	Lamp controlgear - Part 1: General and safety requirements
61547	Equipment for general lighting purposes - EMC immunity requirements
55015	Limits and methods of measurement of radio disturbance characteristics of electrical lighting and similar equipment

LUCECO

This luminaire contains built-in LED lamps.

A++

A+

A

B

C

D

E

} LED

The lamps cannot be changed in the luminaire.

874/2012

SLIMLINE
GUARDIAN
FLOODLIGHT

Product Features

- Die-cast aluminium housing for maximum durability
- Easy installation with fit and tilt bracket
- Various colour temperatures available to suit all applications
- Supplied with 1 metre of cable, ideal where through-wall wiring is necessary
- Option of PIR detection with adjustable settings and override functionality, operate in dusk till dawn mode only



30K
Hours



220-240
Volt



BLACK
FINISH



3
YEAR
Warranty

Non-PIR


CAT NO.	LUMINAIRE LUMENS	WATTAGE	COLOUR TEMP	IP RATING
LFS6B130	600	8W	3000K	IP65
LFS6B150	600	8W	5000K	IP65
LFS12B130	1200	15W	3000K	IP65
LFS12B150	1200	15W	5000K	IP65
LFS18B130	1800	22W	3000K	IP65
LFS18B150	1800	22W	5000K	IP65
LFS30B130	3000	38W	3000K	IP65
LFS30B150	3000	38W	5000K	IP65

Product Dimensions

CAT NO.	LENGTH (mm)	DEPTH (mm)	HEIGHT (mm)
LFS6B1**	125	70	85
LFS12B1**	135	80	105
LFS18B1**	135	80	105
LFS30B1**	260	110	185
LFSP6B1**	125	130	135
LFSP12B1**	155	140	155
LFSP18B1**	155	140	155
LFSP30B1**	260	160	230




Standard

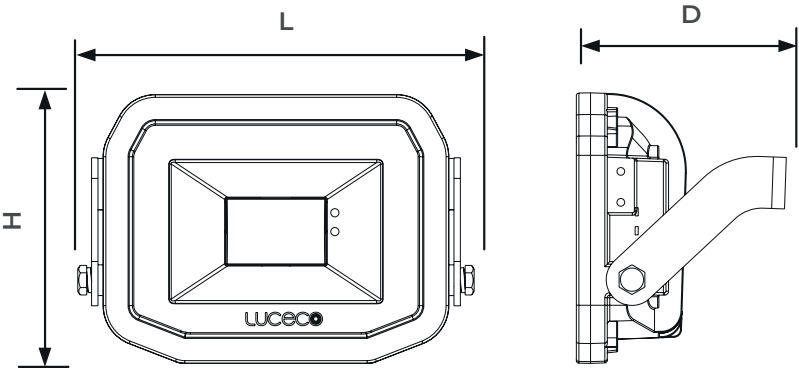

LUCECO



This luminaire contains built-in LED lamps.

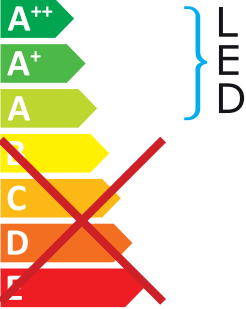

The lamps cannot be changed in the luminaire.

874/2012






nanolight

Nanolight is the most waterproof LED sign light in the UK, sealed to IP66. The high-efficiency LED strip technology inside Nanolight consumes only 11.5 watts per metre and has an unrivalled 190 Lumens per Watt efficiency, that's an impressive 2185 lumens per metre. Premium Tridonic LED drivers are enclosed in a sleek 45mm aluminium profile. Installation is fast and easy thanks to the quick-fix brackets and our precision-engineered 'plug & play' middle connector system when linking two or more units. It is maintenance free, and with a 5 year parts warranty you can 'fit and forget'.

TECHNICAL SPECIFICATION

- Slim 45mm aluminium profile*
- Dust and water tight - sealed to IP66
- Length: Any size to nearest millimetre (300mm minimum – 6100mm maximum per section)
- Magnifying lens with built in gasket
- Internal Tridonic LED drivers**
- 2185 Lumens per metre light output
- 11.5 watts per metre
- Quick-fix brackets
- 2 part fully sealed middle connector system
- 5 year parts warranty
- Conforms to EN65958 electrical safety requirements and tested by Nemko Ltd

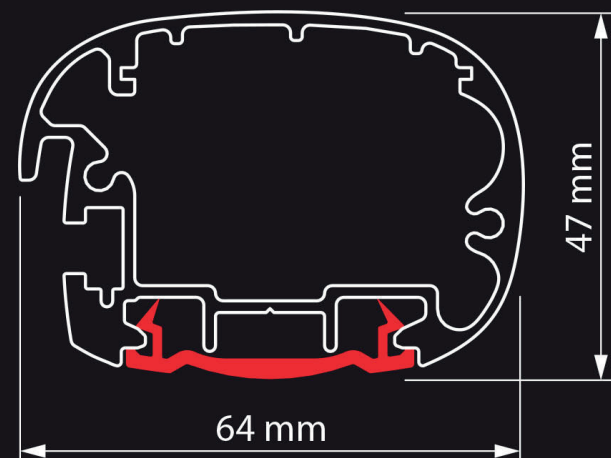

* 47mm profile including lens. **Mean Well drivers used in trough lights smaller than 1000mm.

200MM QUICK-FIX BRACKETS INCLUDED

- 4-way adjustability to reach the preferred angle
- Available in various sizes for ideal light projection*
- Powder coated and finished to match Nanolight
- Strong yet unobtrusive, perfectly coordinated with Nanolight
- T-shaped brackets to hang and hold Nanolight in place whilst fastening.



* Nanolight also fits on to our current range of brackets.

STOCK COLOURS



white
RAL 9003



black
RAL 9005



yellow
RAL 1023



red
RAL 3020



blue
RAL 5002



grey
RAL 7043



silver
RAL 9006

Nanolight is available in a variety of stock colours (black/white semi-gloss finish included at no extra cost). We can also powder coat to non-stock RAL colours in various finishes. Prices available on request.

OPTIONS

- Quick-fix brackets available with 100, 200, 300, 400 & 500mm projection
- Other styles of brackets available to suit various installations
- Choice of LEDs – 6000K Cool White as standard. Alternatively, 4000K Natural White and 3000K Warm White LEDs are available.



TECHNICAL SPECIFICATION

—

Product Code	HAR1540
Description	Harbour 1 Light Down Wall Light Brass IP64
Primary Product Finish	Antique Brass
Lampholder	E27 (ES)
Bulb Type	GLS
Bulb inc	No
No of Lamps	1
Maximum Wattage	60
F/FX	F
IP Rating	64
Product Class	1 - Earthed
Palletised Item	No
Product Depth	225 mm
Product Height	220 mm
Product Width	130 mm
Max Height	225 mm
Product Nett Weight	1.72 Kg





JOB NAME
THE THORNBERRIES

JOB NO.
20231215

DATE
17th April 2024

DRAWN BY
Andrew Norse

SITE ADDRESS
Address

Tel: 01254 580166 or email: info@parkinsonsigns.com - 12 Chapel Street, Blackburn, Lancashire BB2 2EH

LANCASHIRE SIGN MAKERS
PARKINSON SIGNS
SINCE 1946