




Existing Street Scene

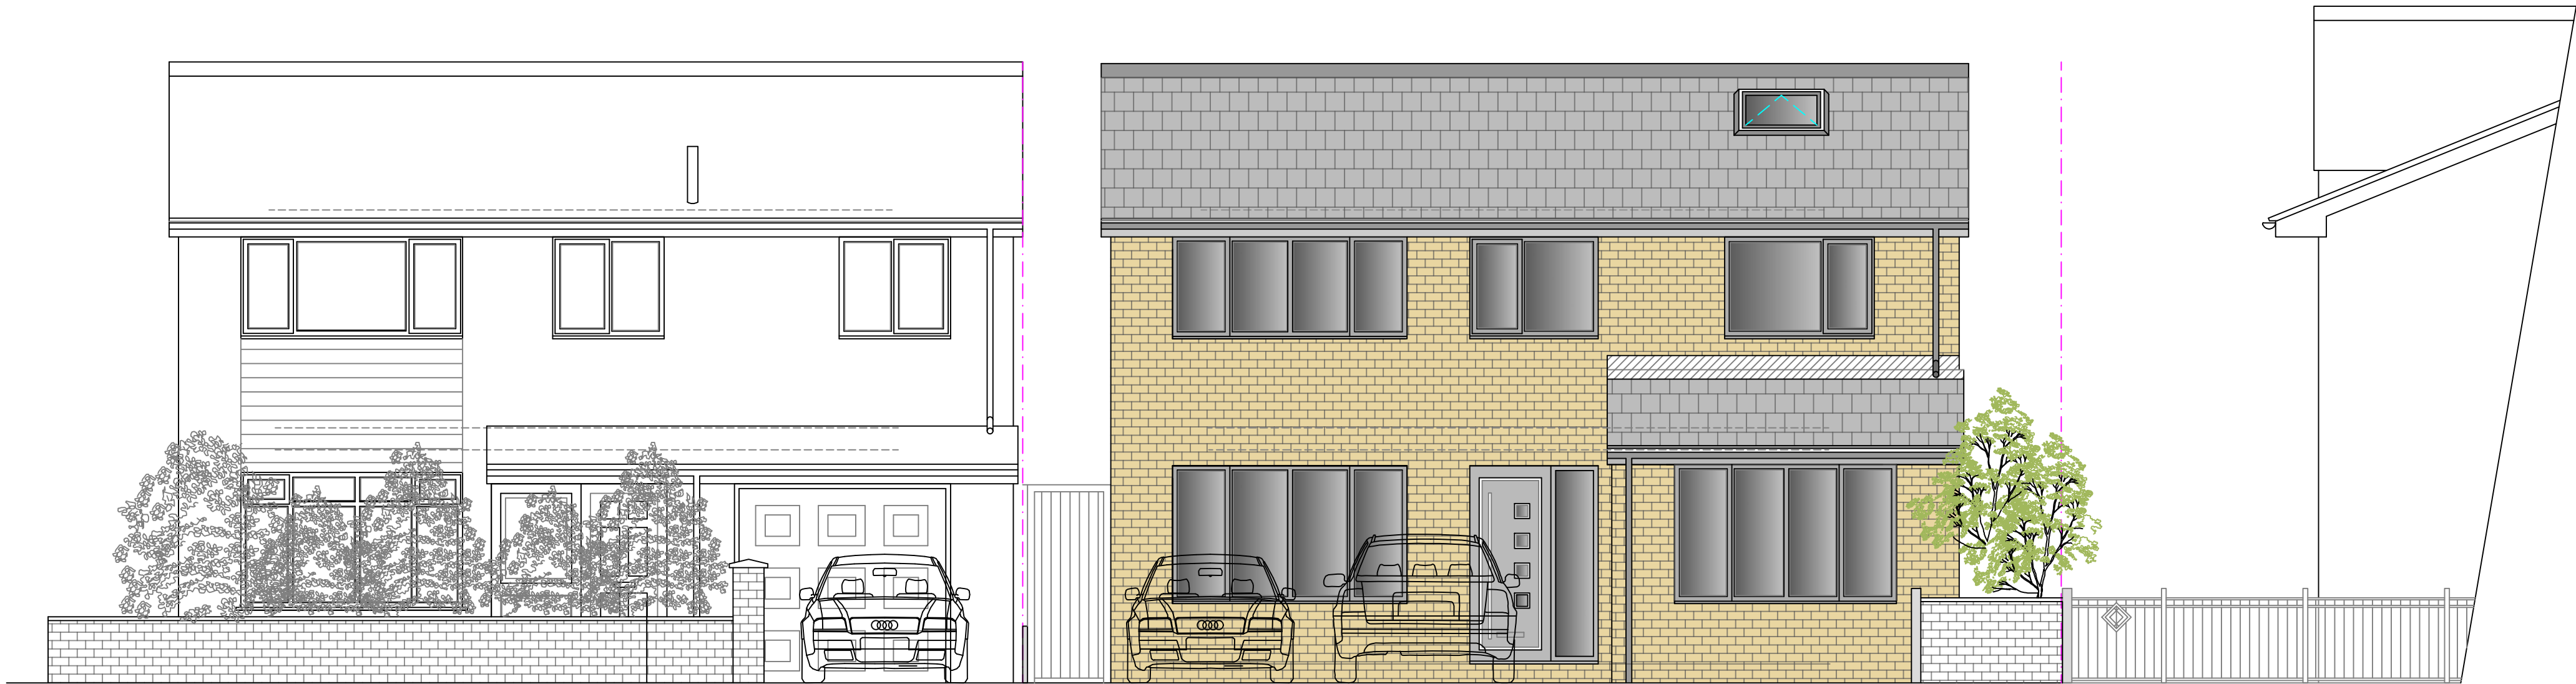

Proposed Street Scene

1:50

Rev A :- 25/11/24  
Drawings amended in line with planning officers comments

|                  |         |                                                                            |  |
|------------------|---------|----------------------------------------------------------------------------|--|
| Stage :-         |         | Full Planning Drawing                                                      |  |
| Project Title :- |         | Proposed New Dwelling                                                      |  |
| Drawing Title :- |         | Existing & Proposed Street Scene                                           |  |
| Client :-        |         | Mr Kong                                                                    |  |
| Drwg No :-       | Date :- | Rev :-                                                                     |  |
| FP 07 23 76      | Sep '23 | Rev A                                                                      |  |
| Scale :-         | Drawn:- | Checked :-                                                                 |  |
| 1:50@A1          | SCM     |                                                                            |  |
| Site Address :-  |         | Land Adjacent - 40 Andover Avenue,<br>Middleton,<br>Manchester,<br>M24 1RN |  |