

Rochdale BC

27 MAR 2023

Planning and Development
Service

General Notes

The copyright of this drawing belongs to Mlp Design, and shall not be used or reproduced in any form without its express written permission.

Do not scale from this drawing - work to the figured dimensions only. All dimensions to be checked on-site prior to the commencement of any work.


Where any discrepancy is found to exist between drawings and/or dimensions and site, it should be reported to the client and Mlp Design immediately.

Drawing is to be used in conjunction with any structural engineers reports.

These plans are intended as a guide only and are for illustrative purposes only. While we do not make the final plans, drawings, we make no guarantee or representation as to the accuracy and the completeness of the final plan and associated other measurements.

© Mlp Design 2022.

Key:

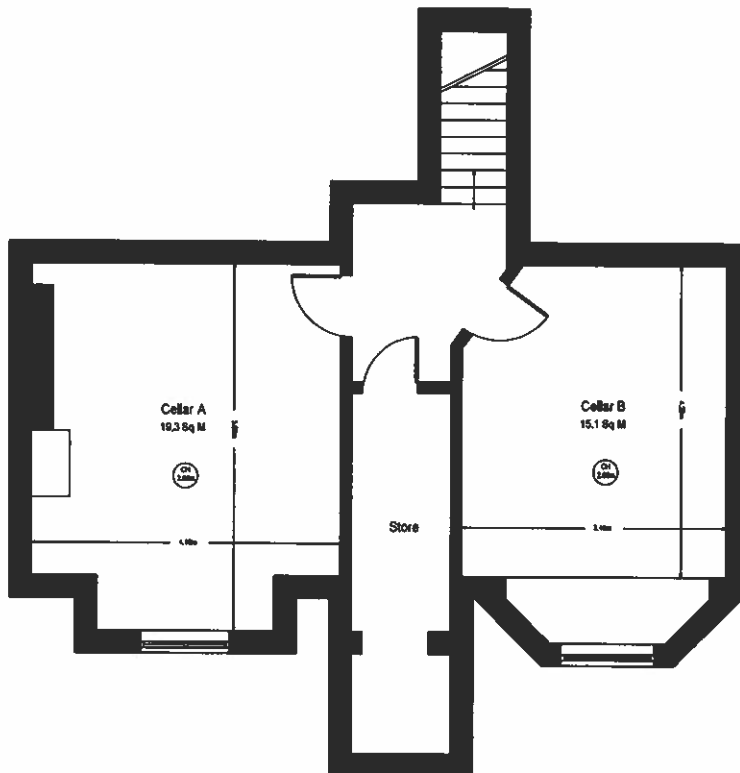

BASEMENT

Approx. Gross Internal Area: 32.3 m² - 563 ft²



mlpdesign

Jackin House | 24 Wood Street | Manchester | M4 8WQ

T: 0161 257 4121 E: info@mlpdesign.co.uk W: www.mlpdesign.co.uk

Project Address
BASEMENT
20 MELLALIEU STREET
MANCHESTER
M24 5DN

Project Brief
PROVIDE HMO PLANS

Drawing Title
BASEMENT PLAN

Drawing No.
2555 - HM - 01



Drawn
NR

Client
PRIME PROPERTY

Revision
A

Issue Date
25 / 05 / 2022

Scale
1 - 100 @ A4

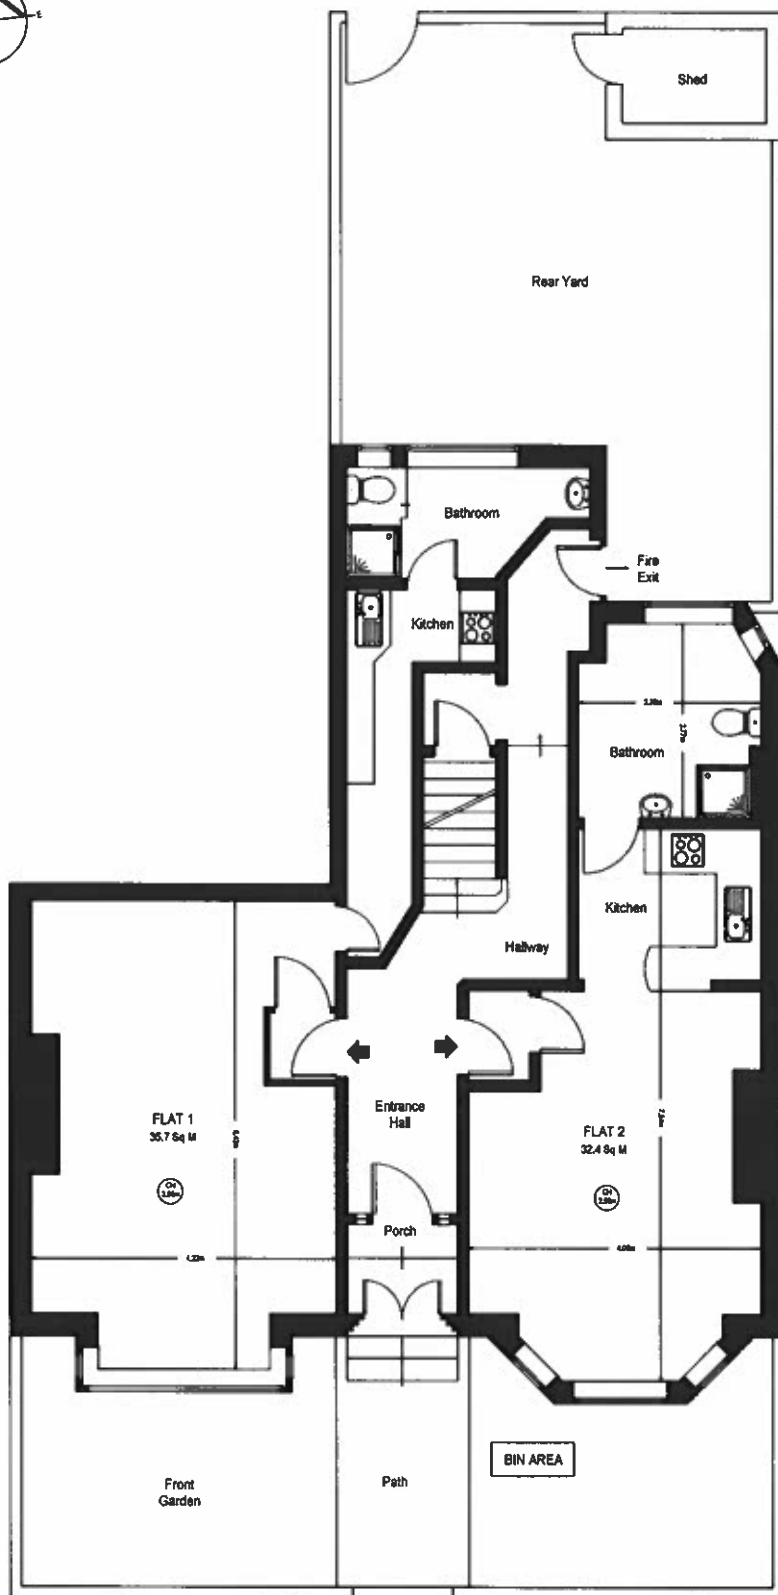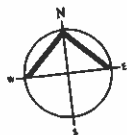

GROUND FLOOR

Approx Gross Internal Area: 88.6 m² - 954 R²



Scale Bar (Metres)

General Notes

The copyright of this drawing belongs to Mlp Design, and shall not be used or reproduced in any form without the express written permission.

Do not scale from this drawing - work to the figures dimensions only. All dimensions to be checked on-site prior to the commencement of any work.

Where any discrepancy is found to exist within or between drawings under permission and any, it shall be referred to the client and Mlp Design immediately.

Drawing is to be used in conjunction with any structural engineering reports.

Plot plan measurements are approximate and are for illustrative purposes only. They are not to be used for any other purpose. All measurements are approximate and are for illustrative purposes only. They are not to be used for any other purpose. All measurements are approximate and are for illustrative purposes only.

© Mlp Design 2022.

Key:

mlpdesign

Jedon House | 24 Wood Street | Manchester | M4 6AX
T: 0161 257 4121 | E: info@mlpdesign.co.uk | W: www.mlpdesign.co.uk

Project Address
GROUND FLOOR
20 MELLALUE STREET
MANCHESTER
M24 6DN

Project Brief
PROVIDE HMO PLANS

Drawing Title
GROUND FLOOR PLAN

Drawing No.
2556 - HM - 01


Revision
A

Drawn
NR

Issue Date
25 / 05 / 2022

Client
PRIME PROPERTY

Scale
1 - 100 @ A4

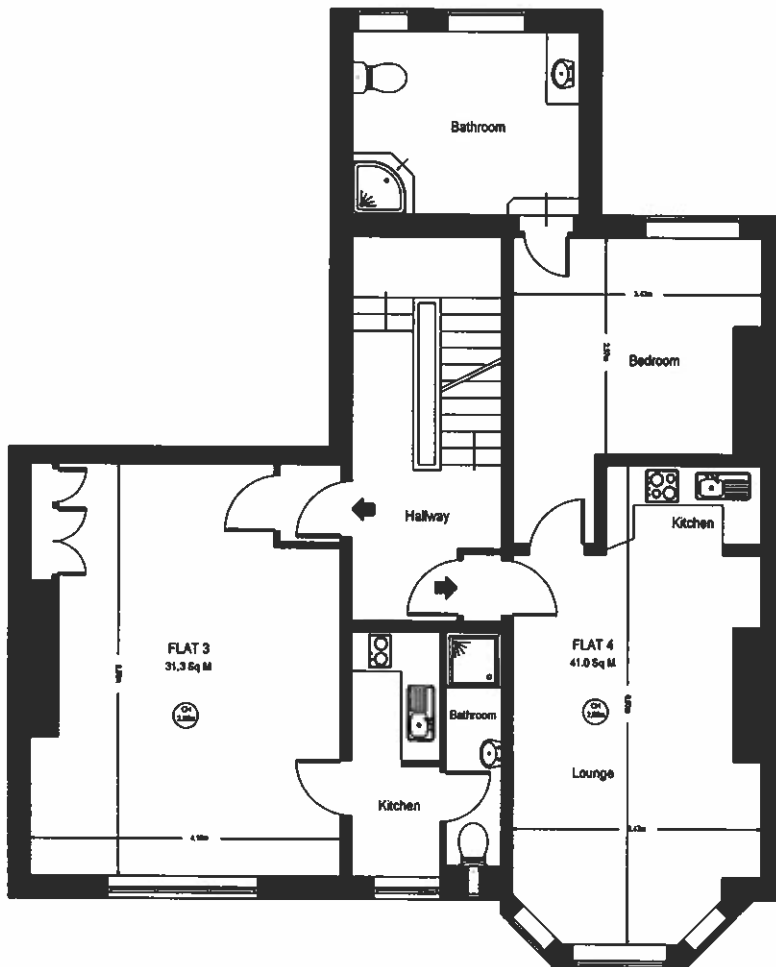

FIRST FLOOR

Approx Gross Internal Area: 85.2 m² - 917 ft²



Scale Bar (Metres)

General Notes

The copyright of this drawing belongs to Mlp Design, and shall not be sold or reproduced in any form without its express written permission.

Do not scale from this drawing - work to the figure dimensions only. All dimensions to be checked on-site prior to the commencement of any work.

Where any discrepancy is found to exist within or between drawings, neither dimensions and site, it should be referred to the client and Mlp Design immediately.

Drawing is to be read in conjunction with any structural engineer's reports.

Plot area measurements are approximate and not for definitive purposes only. There will be no liability for their accuracy, no liability for omissions or representations as to the reliability and the interpretation of the facts given and associated with the drawings. © Mlp Design 2022.

Key:

mlpdesign

Justin House | 24 Hood Street | Manchester | M4 6WQ

T: 0346 257 4121 E: info@mlpdesign.co.uk W: www.mlpdesign.co.uk

Project Address:
**FIRST FLOOR
20 MELLALUE STREET
MANCHESTER
M24 5DN**



Project Brief:
PROVIDE HMO PLANS

Drawing Title:
FIRST FLOOR PLAN

Drawing No: 2557 - HM - 01	Revision A
--------------------------------------	----------------------

Drawn HR	Issue Date 25 / 05 / 2022
--------------------	-------------------------------------

Client PRIME PROPERTY	Scale 1 - 100 @ A4
---------------------------------	------------------------------

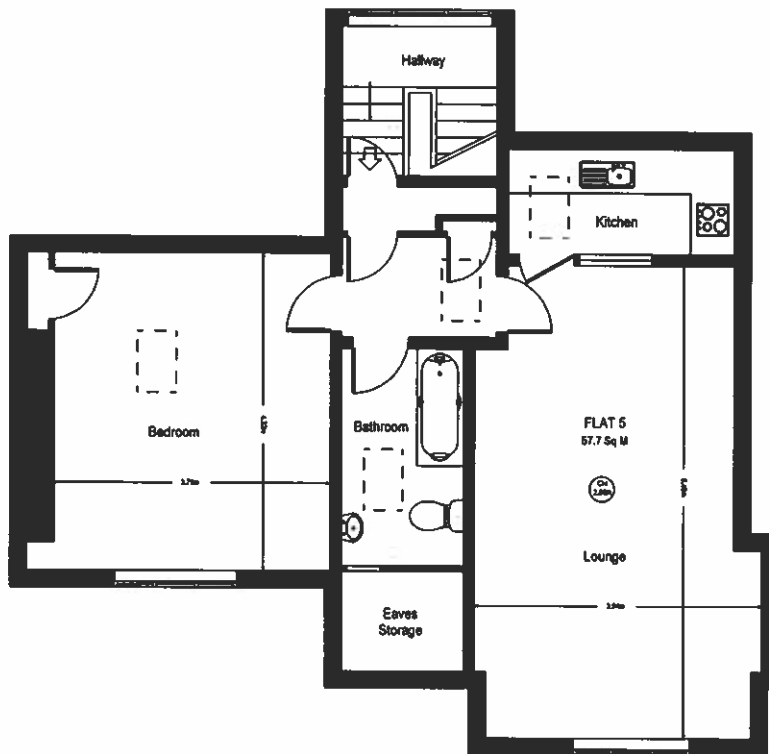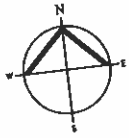

SECOND FLOOR
Approx Gross Internal Area: 82.9 m² - 875 ft²



General Notes:

The copyright of this drawing belongs to the Designer, and shall not be used or reproduced in any form without the express written permission.

Do not scale from this drawing - work to the figure dimensions only. All dimensions to be checked on-site prior to the commencement of any work.

Where any discrepancy is found to exist within or between drawings and/or documents and site, it shall be reported to the client and the Designer immediately.

Consent is to be used in conjunction with any structural engineer reports.

For plan measurements are approximate and are for descriptive purposes only. While we do our utmost to be fair, please remember, we make no guarantee or representation as to the accuracy and the completeness of the floor plan and associated measurements.

© Mlp Design 2022.

Key:

mlpdesign

Justin House | 24 Hood Street | Manchester | M4 6YU
T: 0545 257 4121 | E: info@mlpdesign.co.uk | W: www.mlpdesign.co.uk

Project Address SECOND FLOOR 20 MELLALUE STREET MANCHESTER M24 6DN	
Project Brief PROVIDE HMO PLANS	
Drawing Title SECOND FLOOR PLAN	
Drawing No. 2558 - HM - 01	Revision A
Drawn NR	Issue Date 25 / 05 / 2022
Client PRIME PROPERTY	Scale 1 - 100 @ A4