



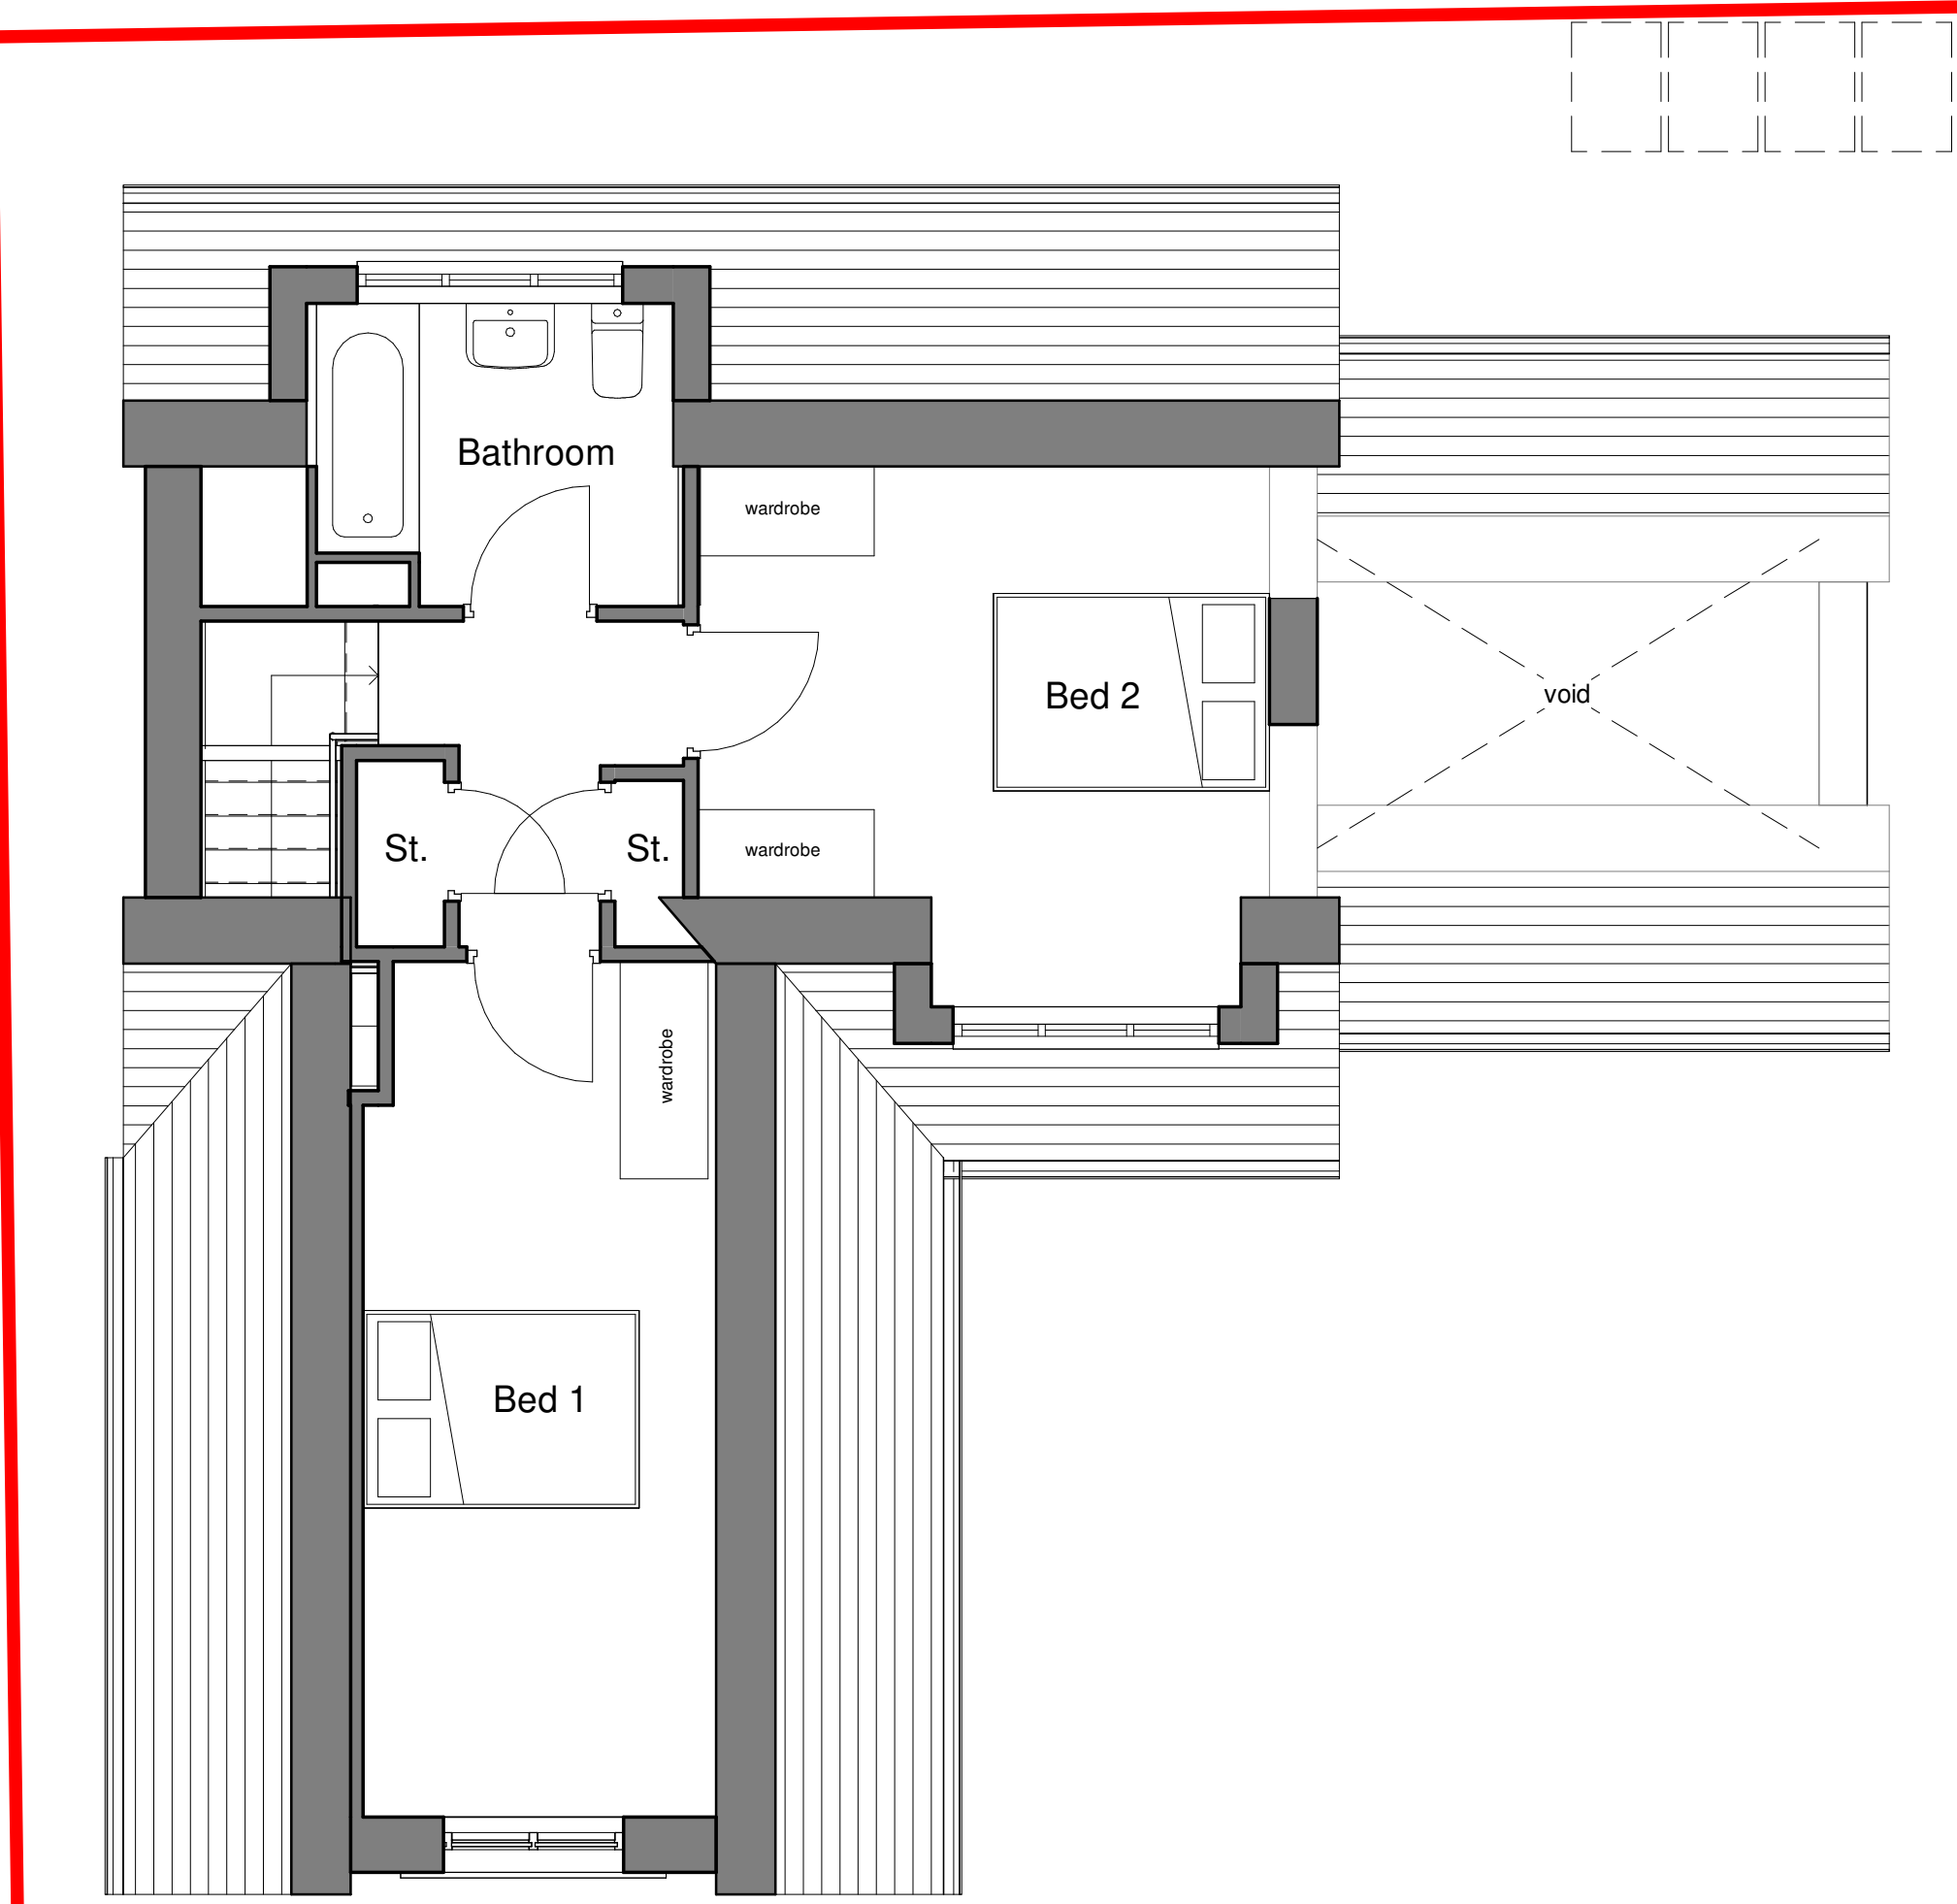


Proposed Level 1
1 : 50

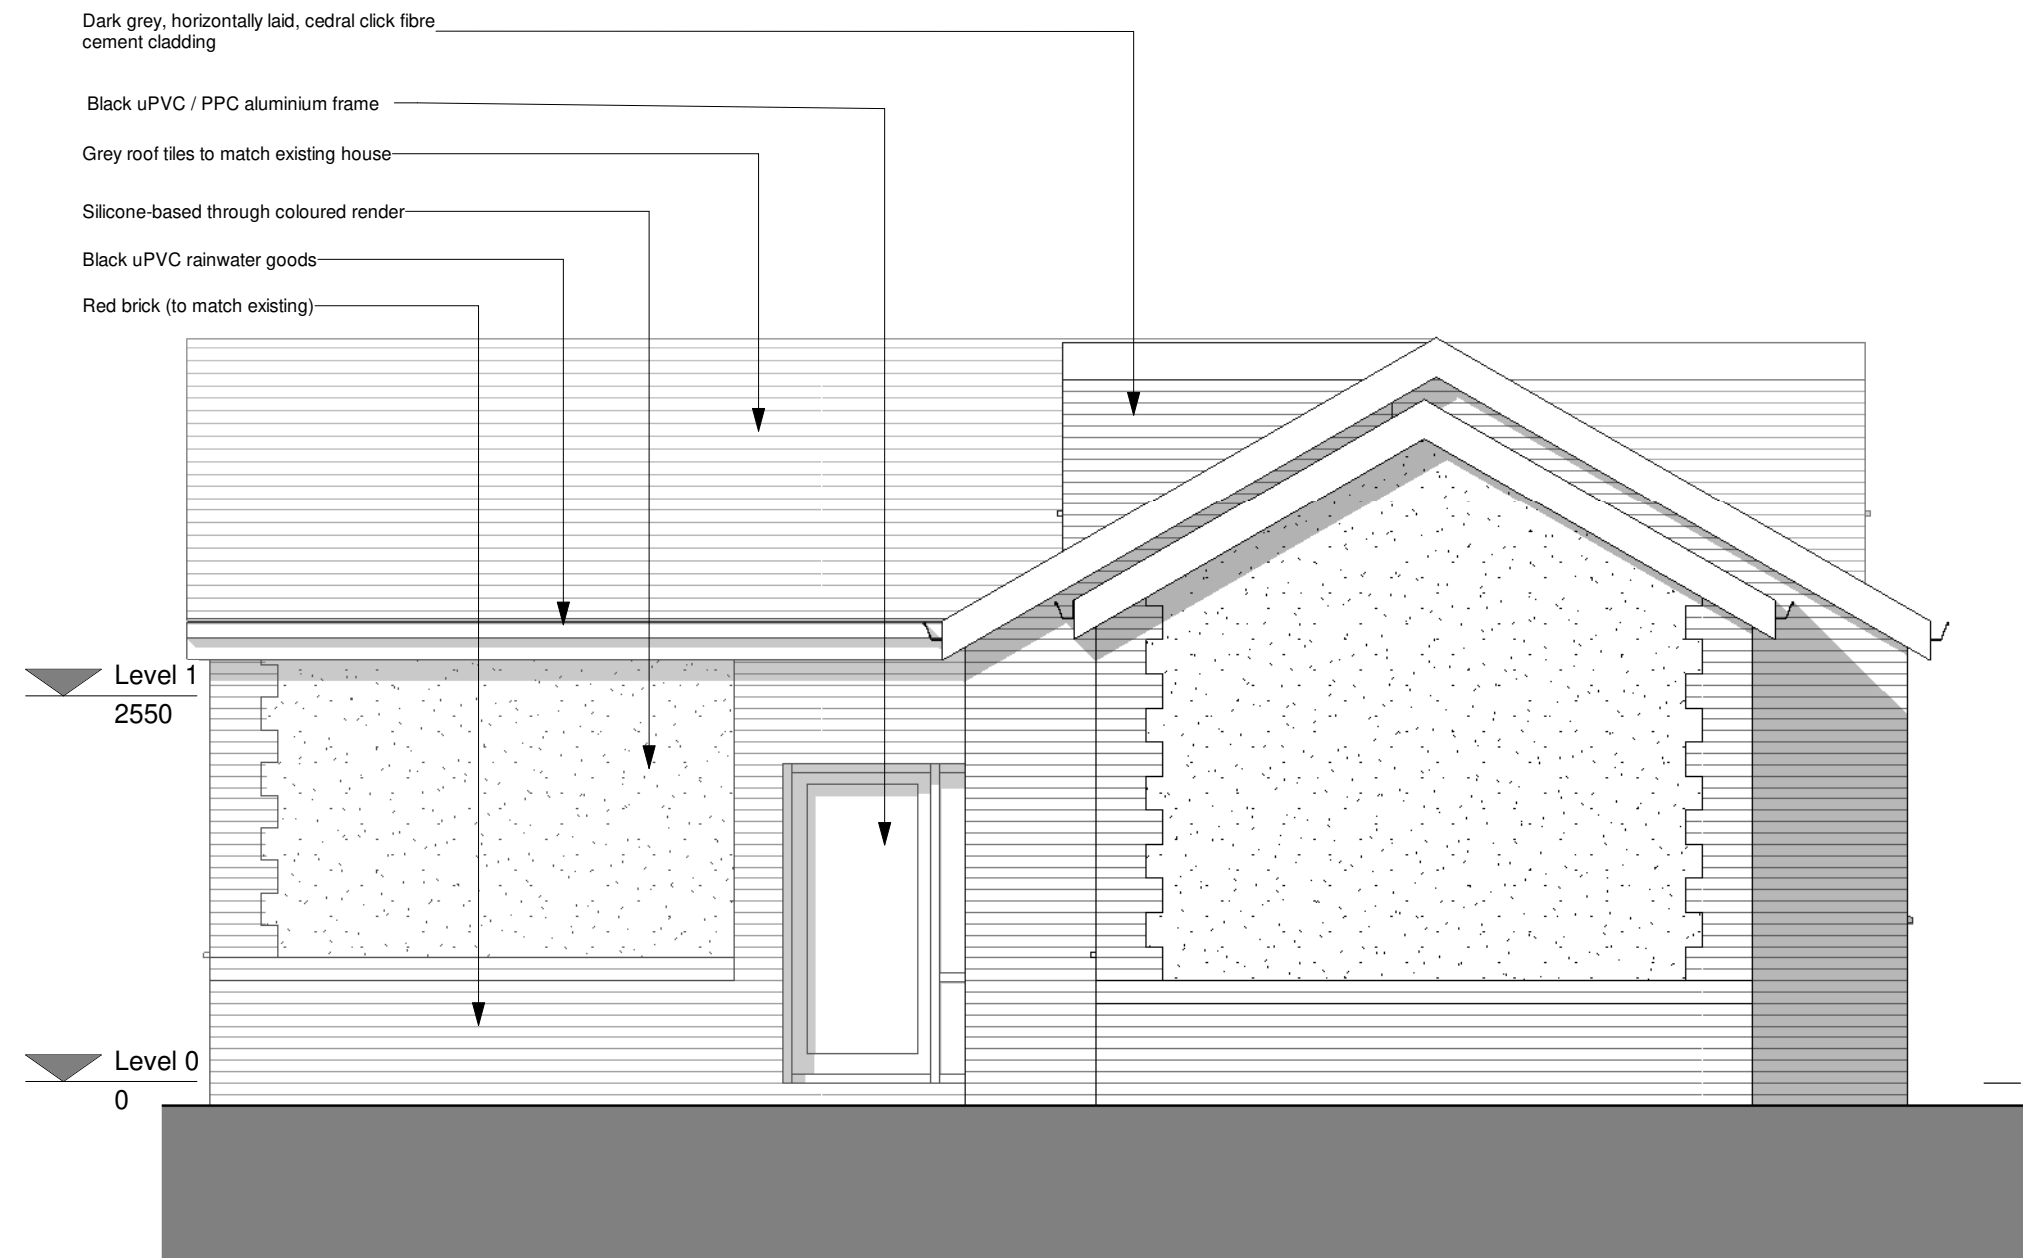

Proposed South Elevation
1 : 50




Proposed East Elevation
1 : 50

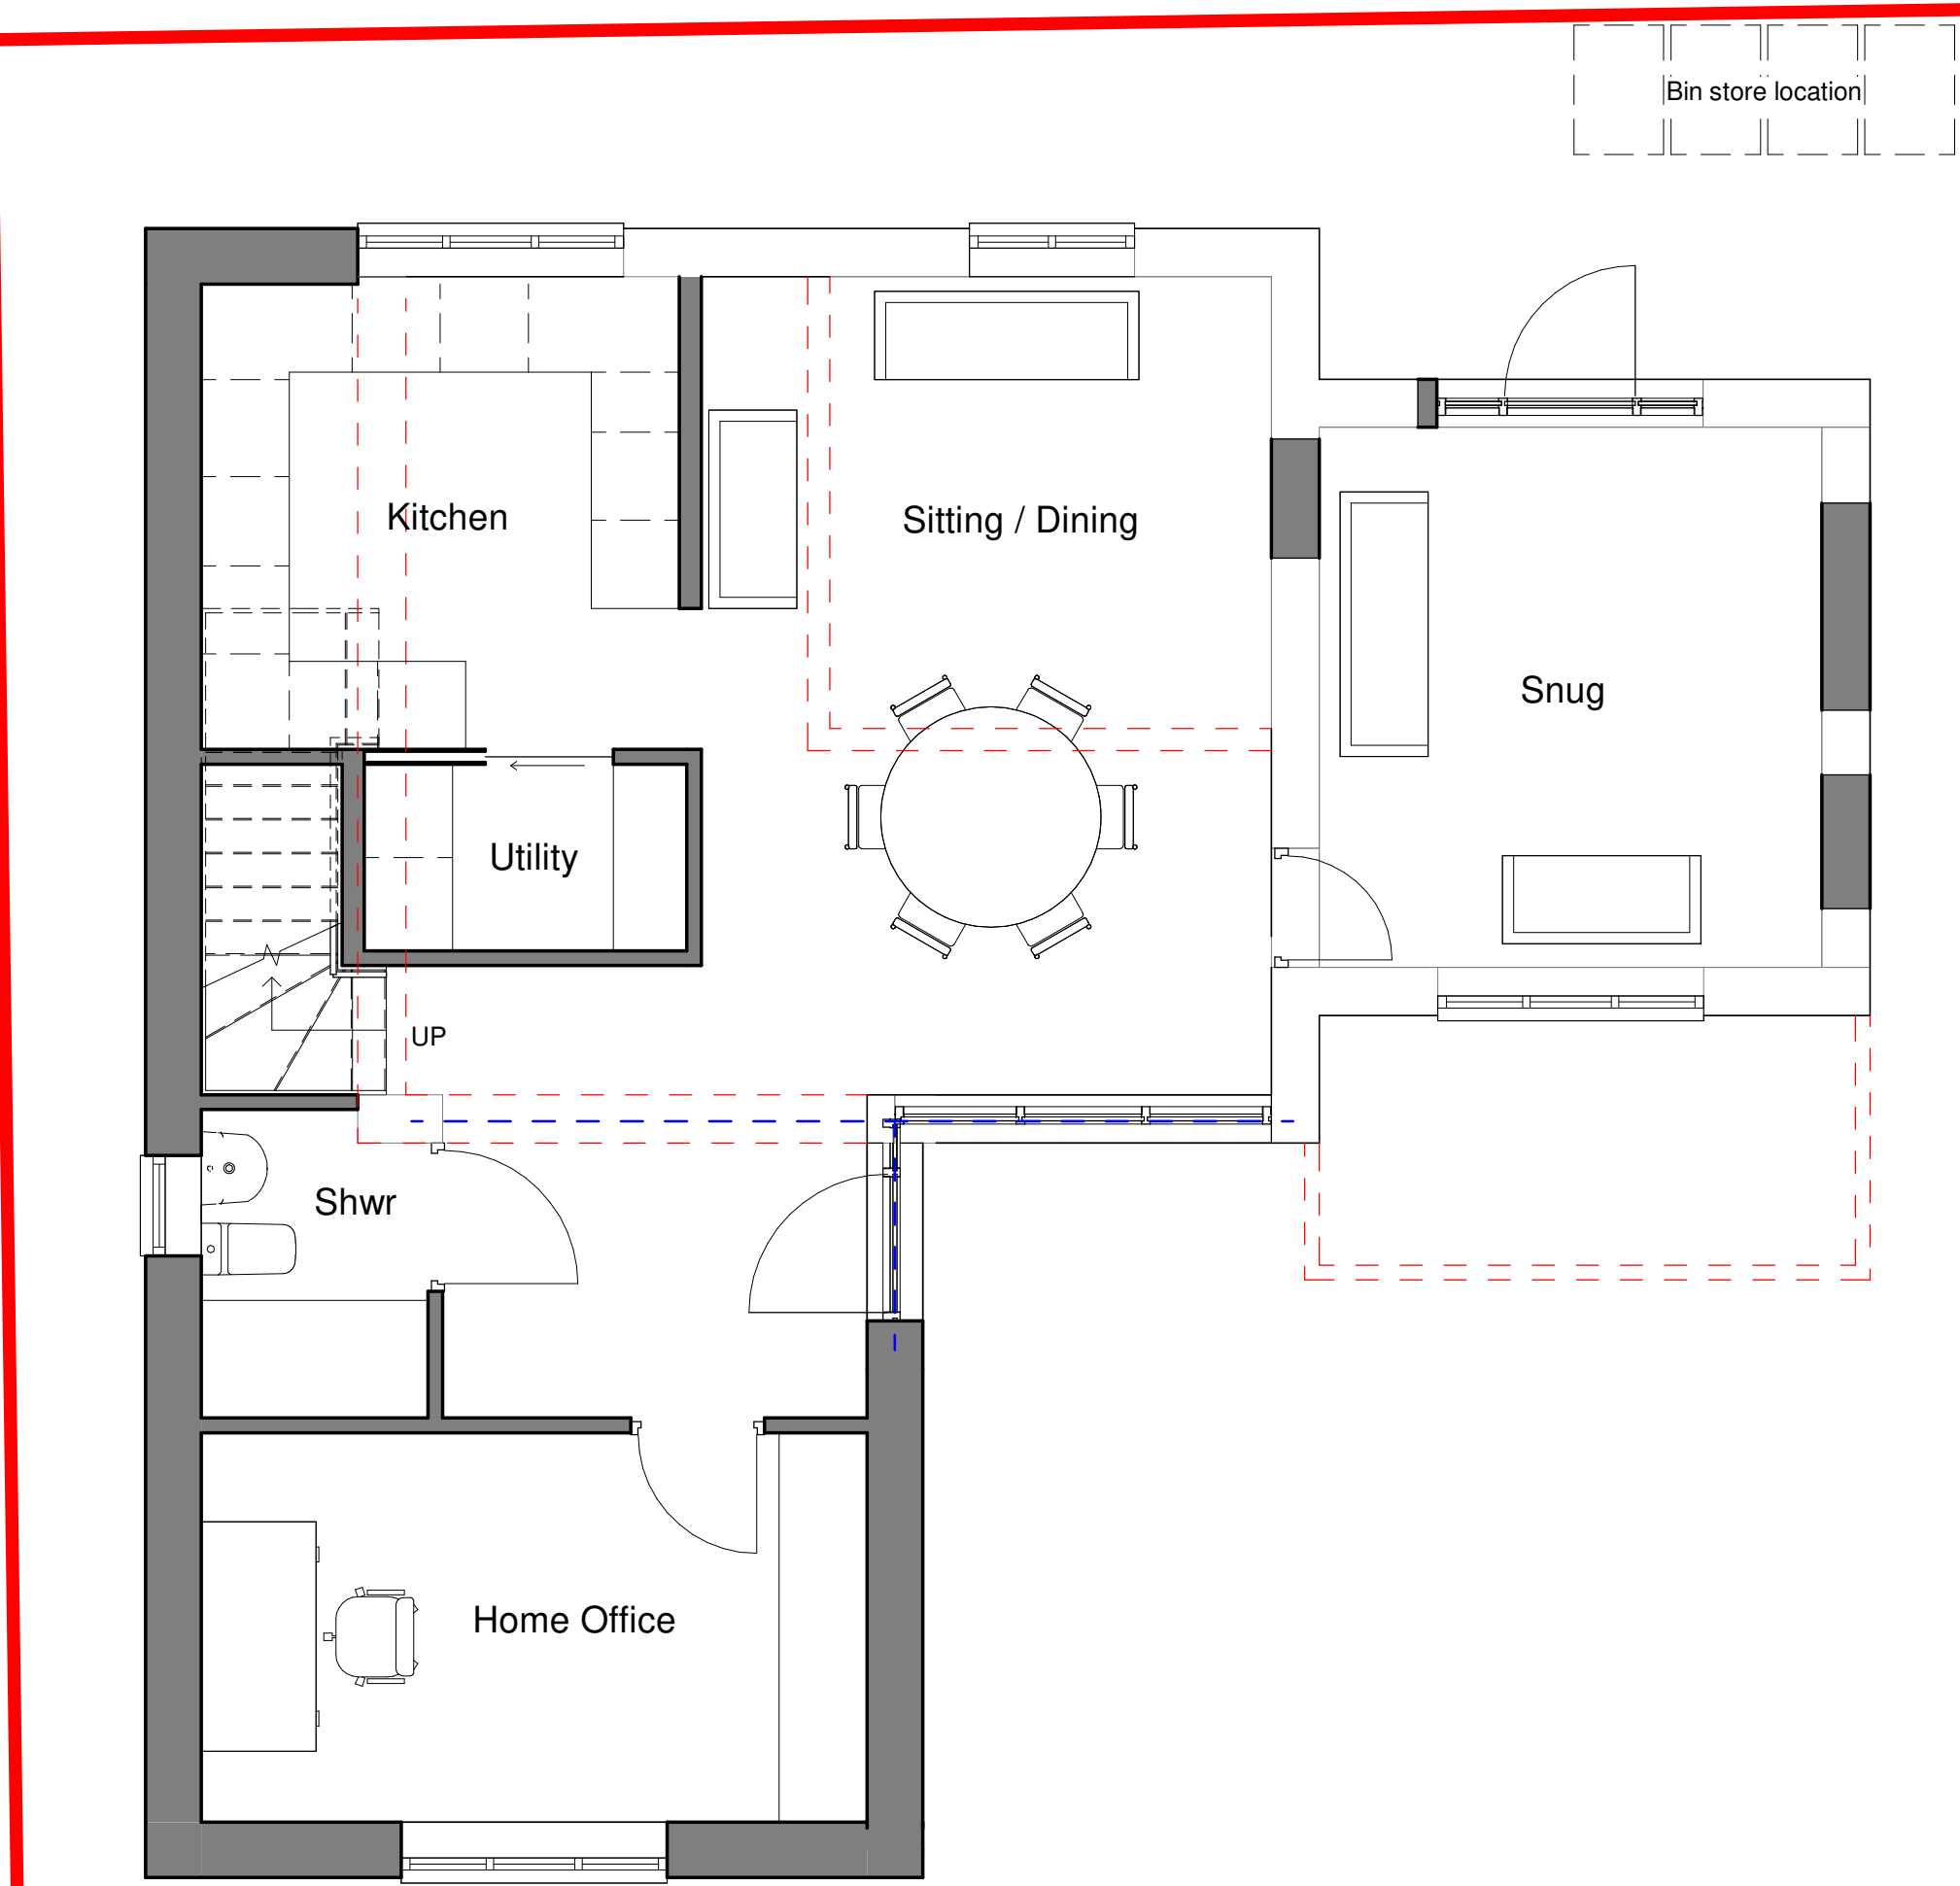

Proposed Level 0
1 : 50



Proposed North Elevation
1 : 50

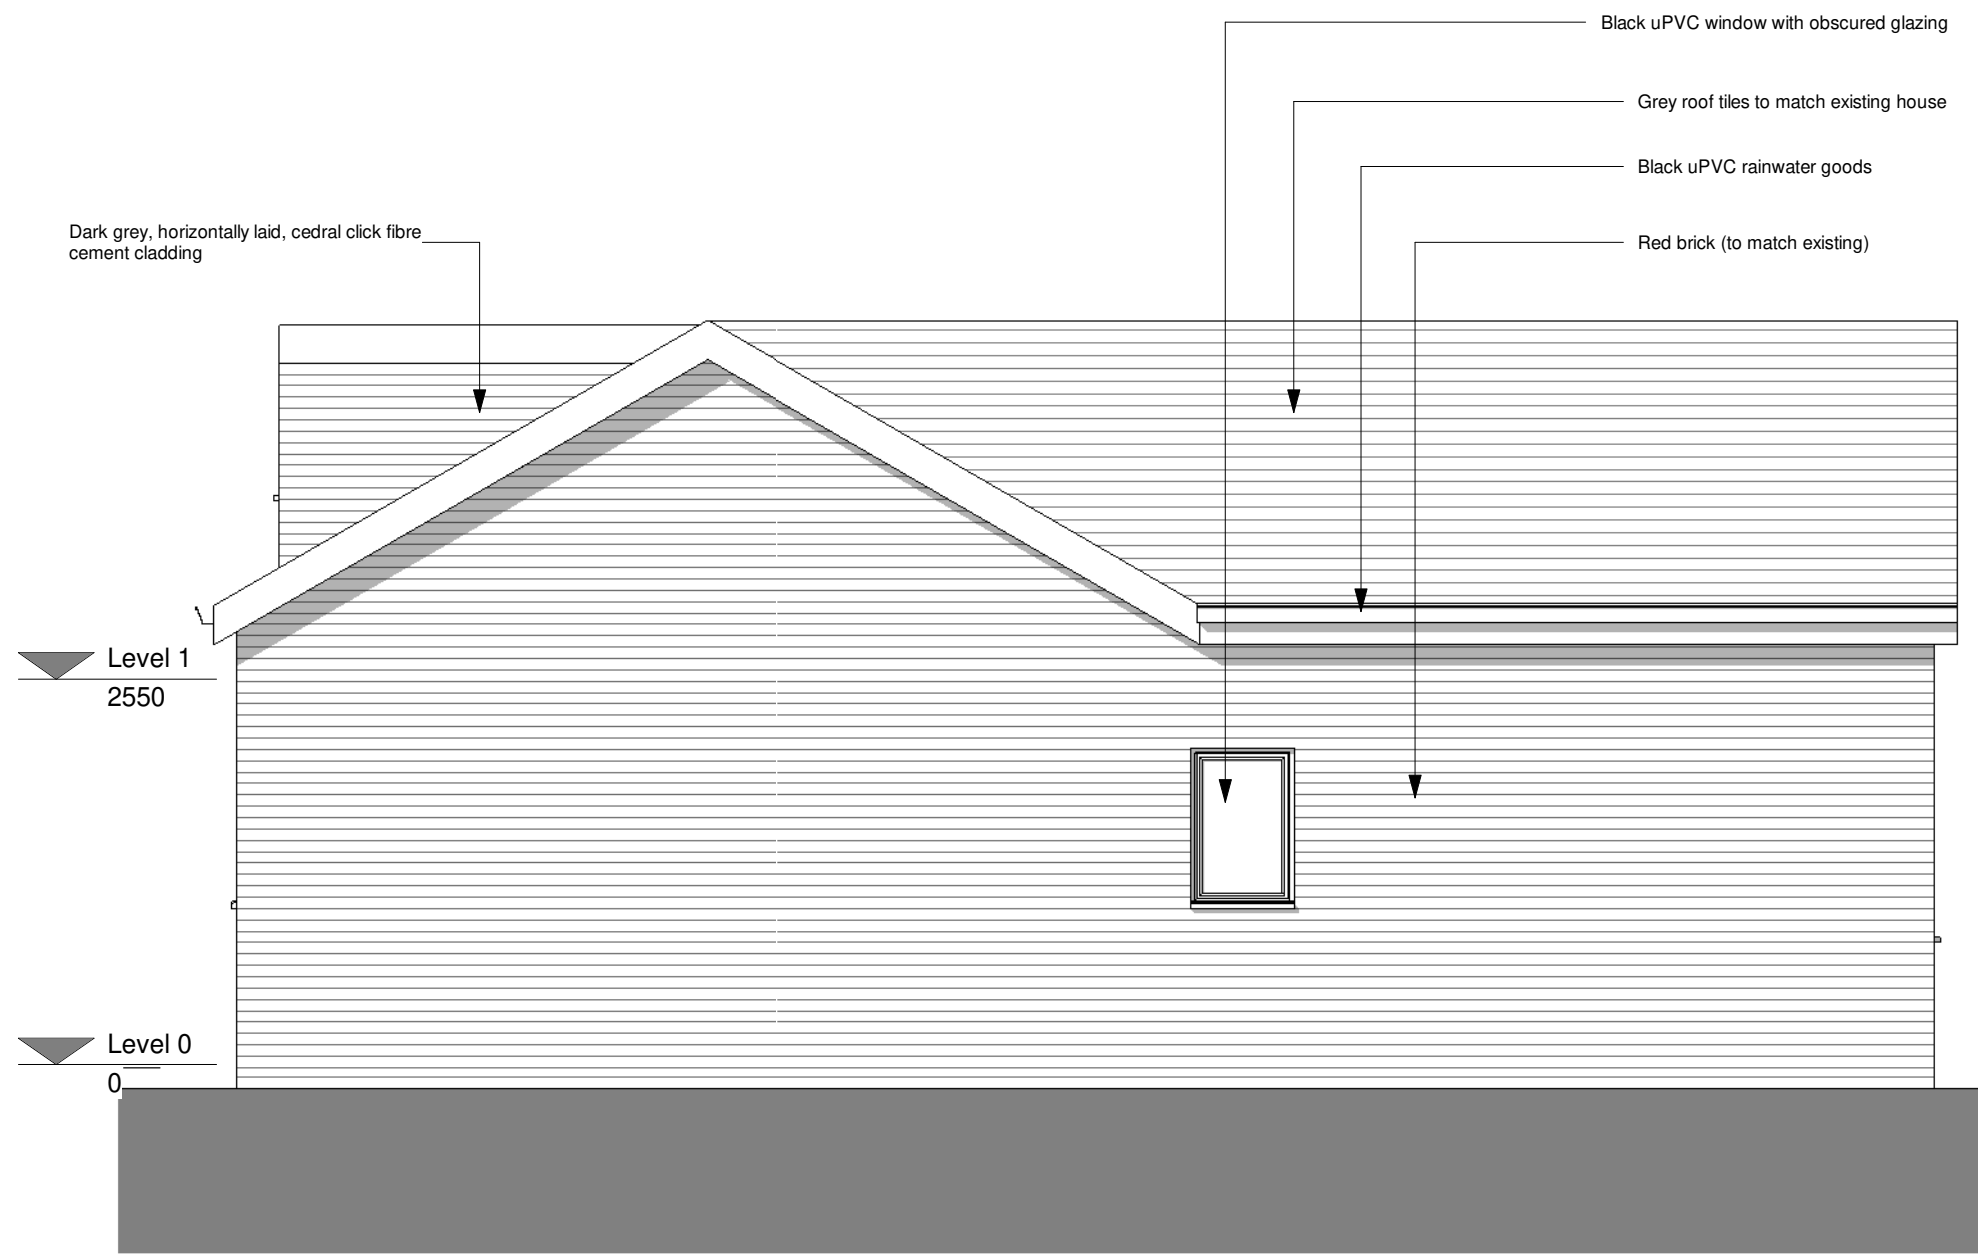

Proposed West Elevation
1 : 50

0m 1m 2m 3m 4m

