



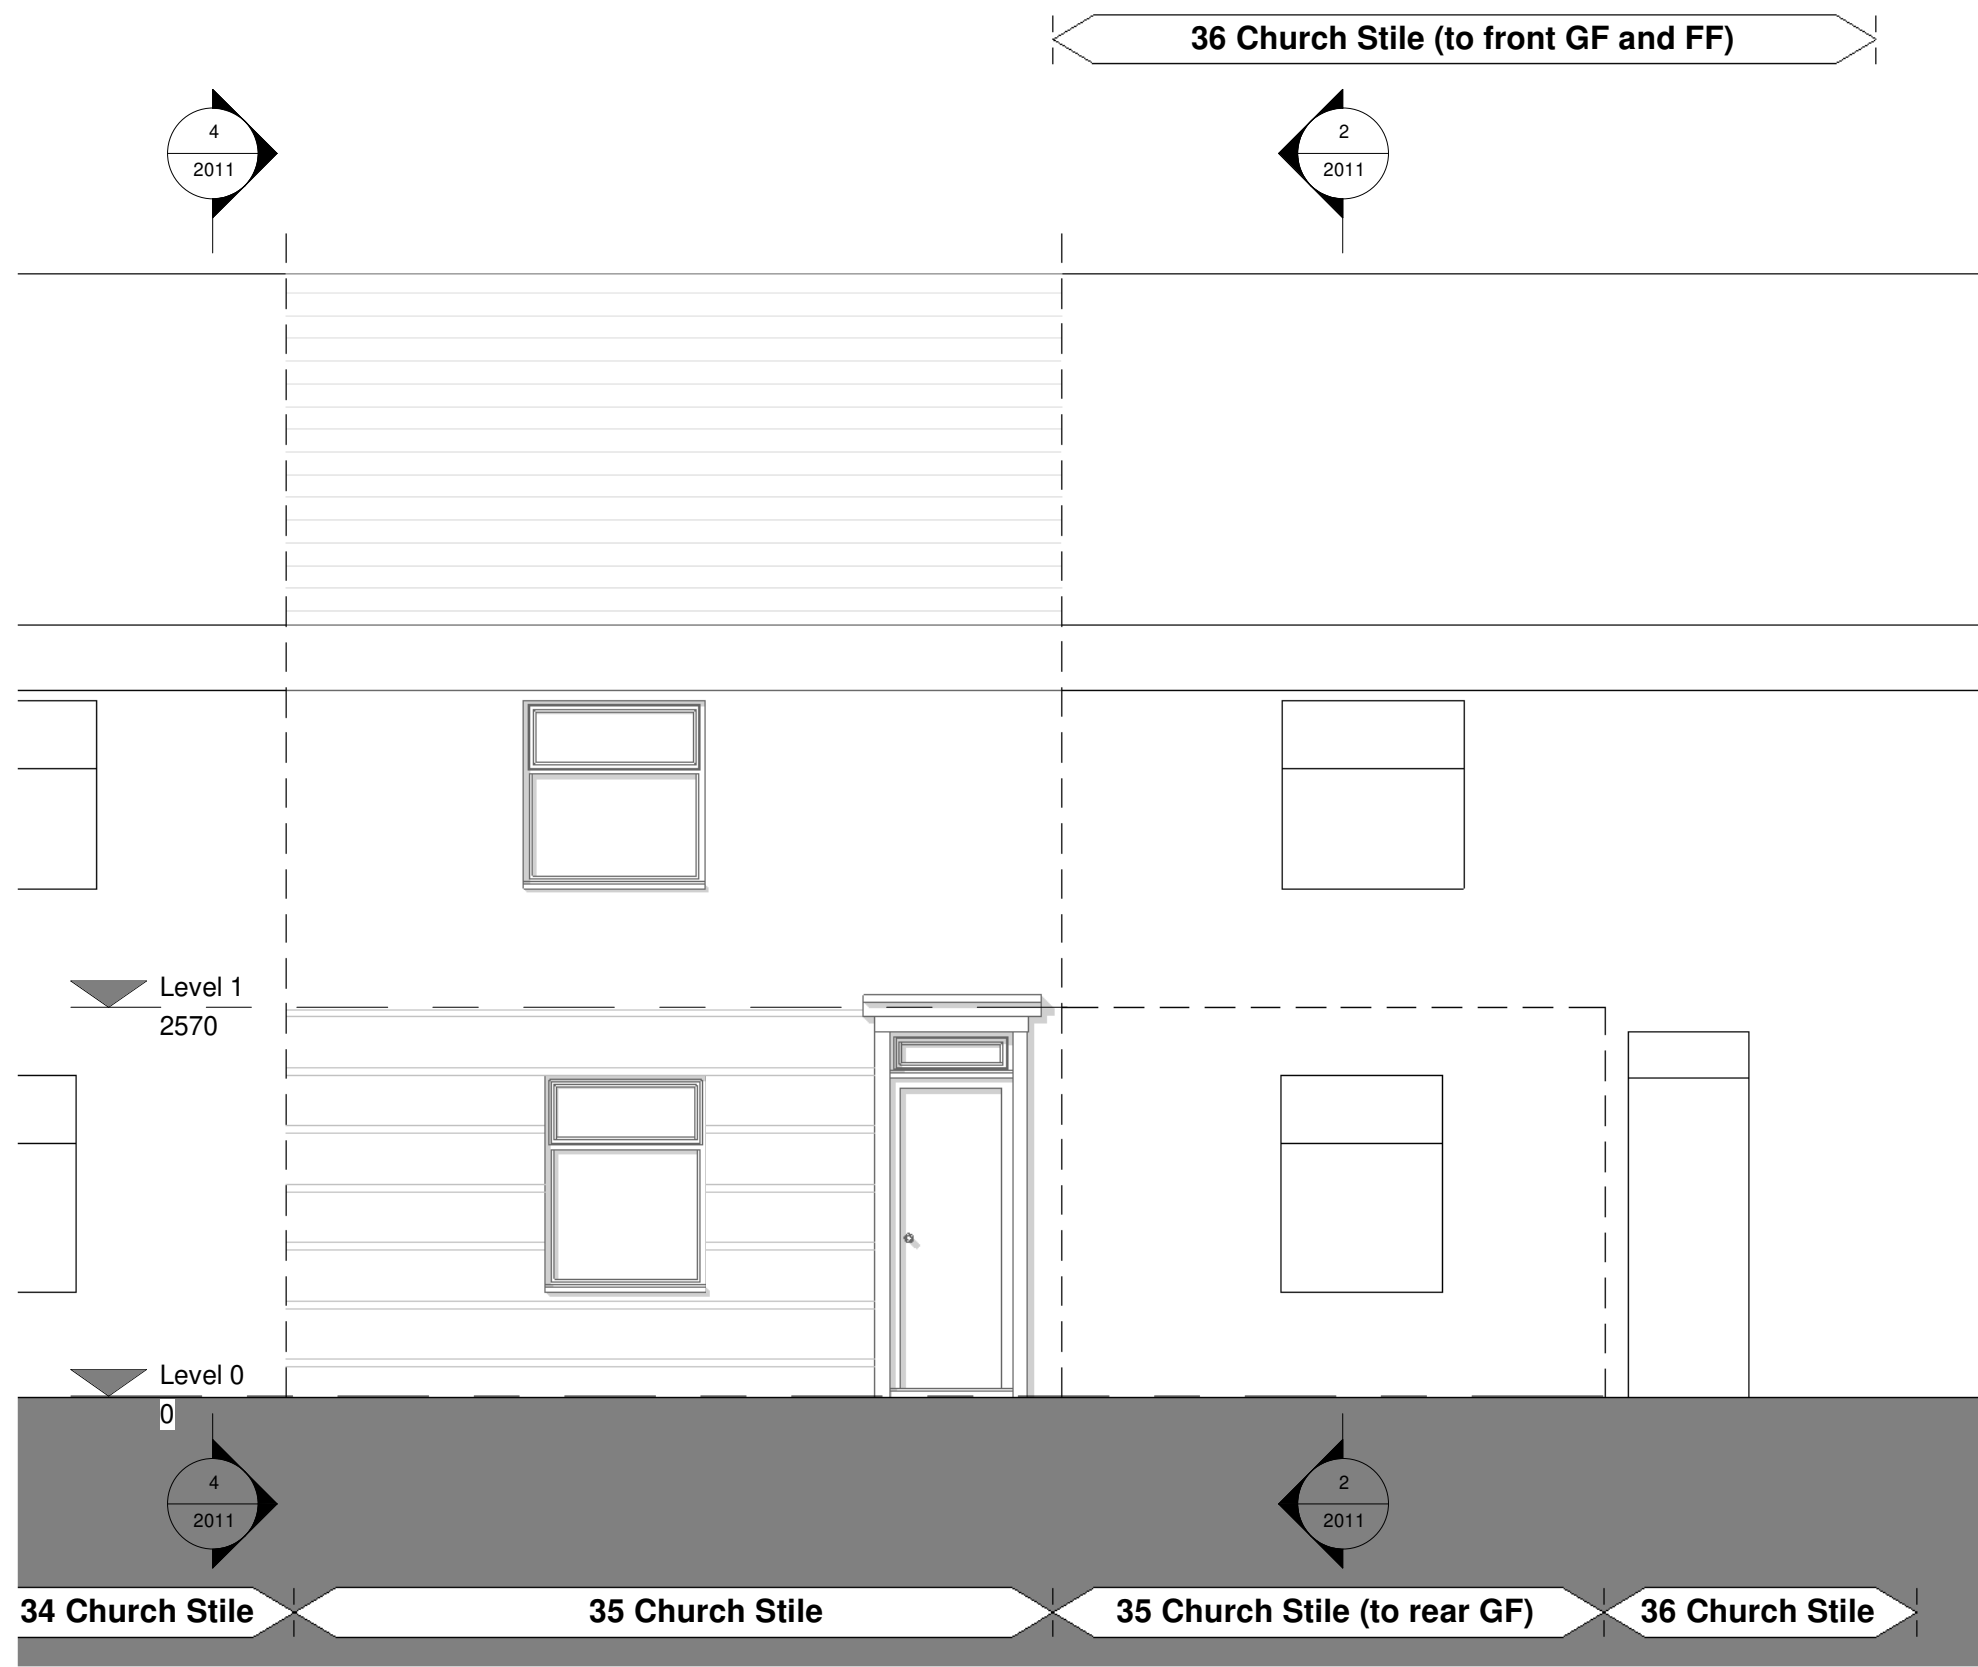

1 Proposed South Elevation
1 : 50

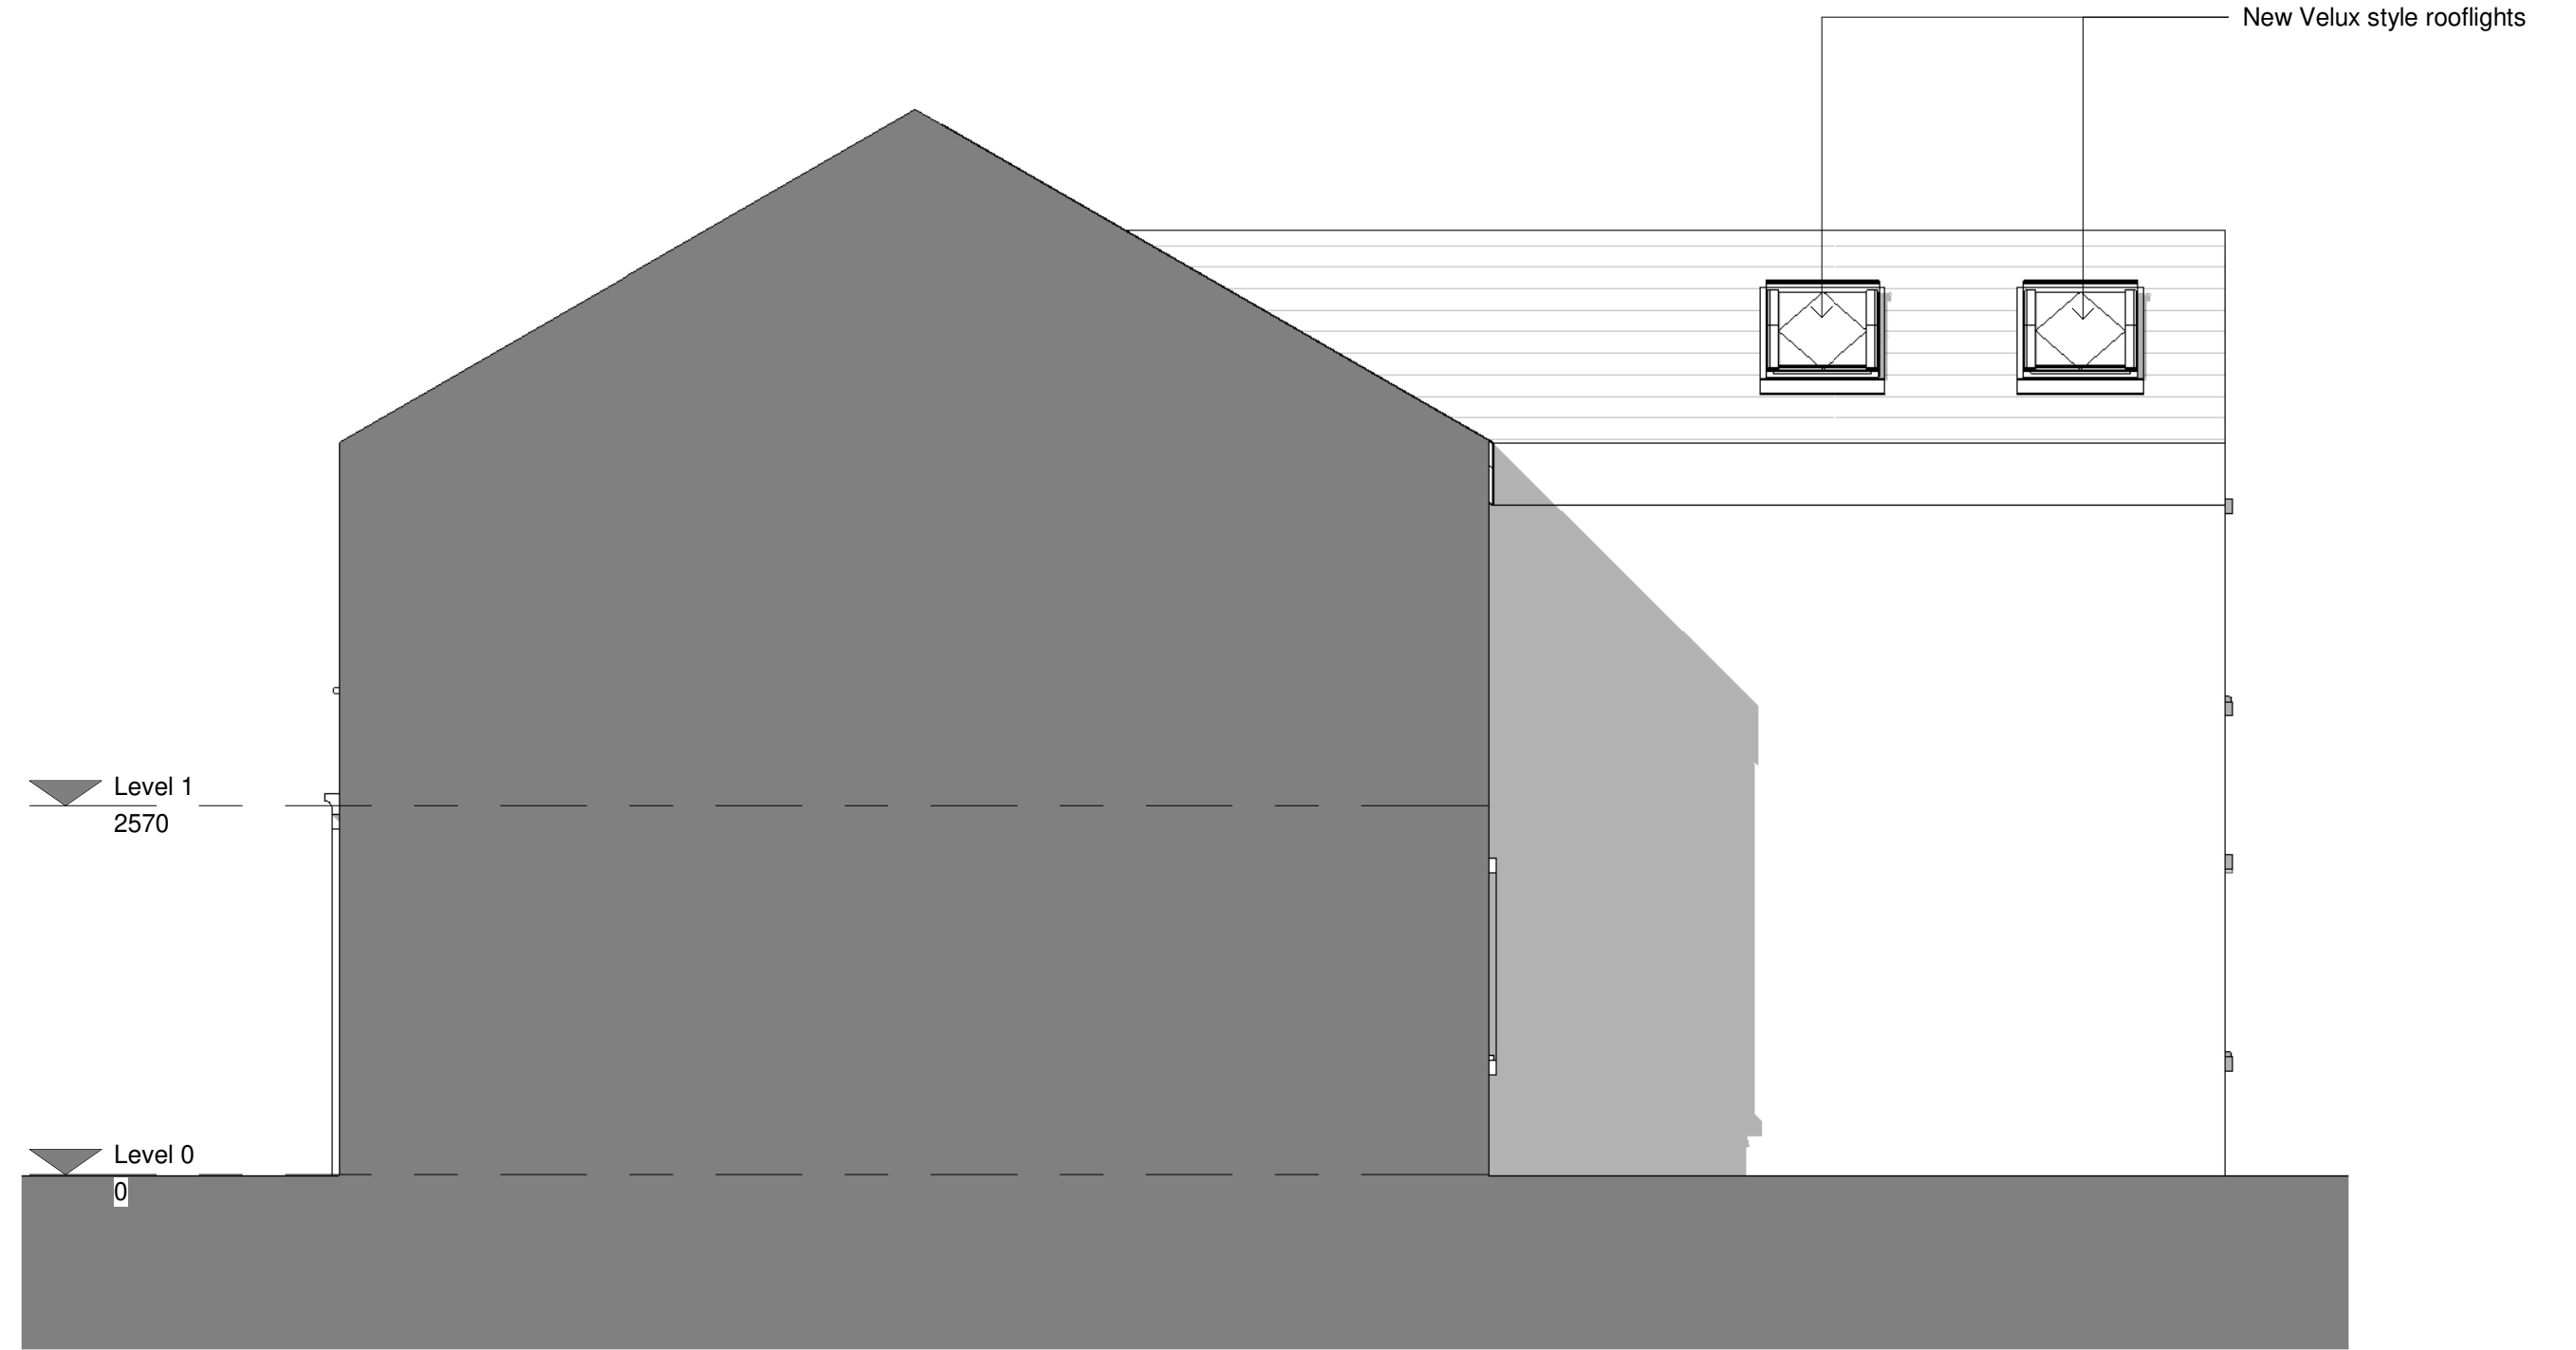

2 Proposed East Sectional Elevation
1 : 50



3 Proposed North Elevation
1 : 50



4 Proposed West Sectional Elevation
1 : 50