


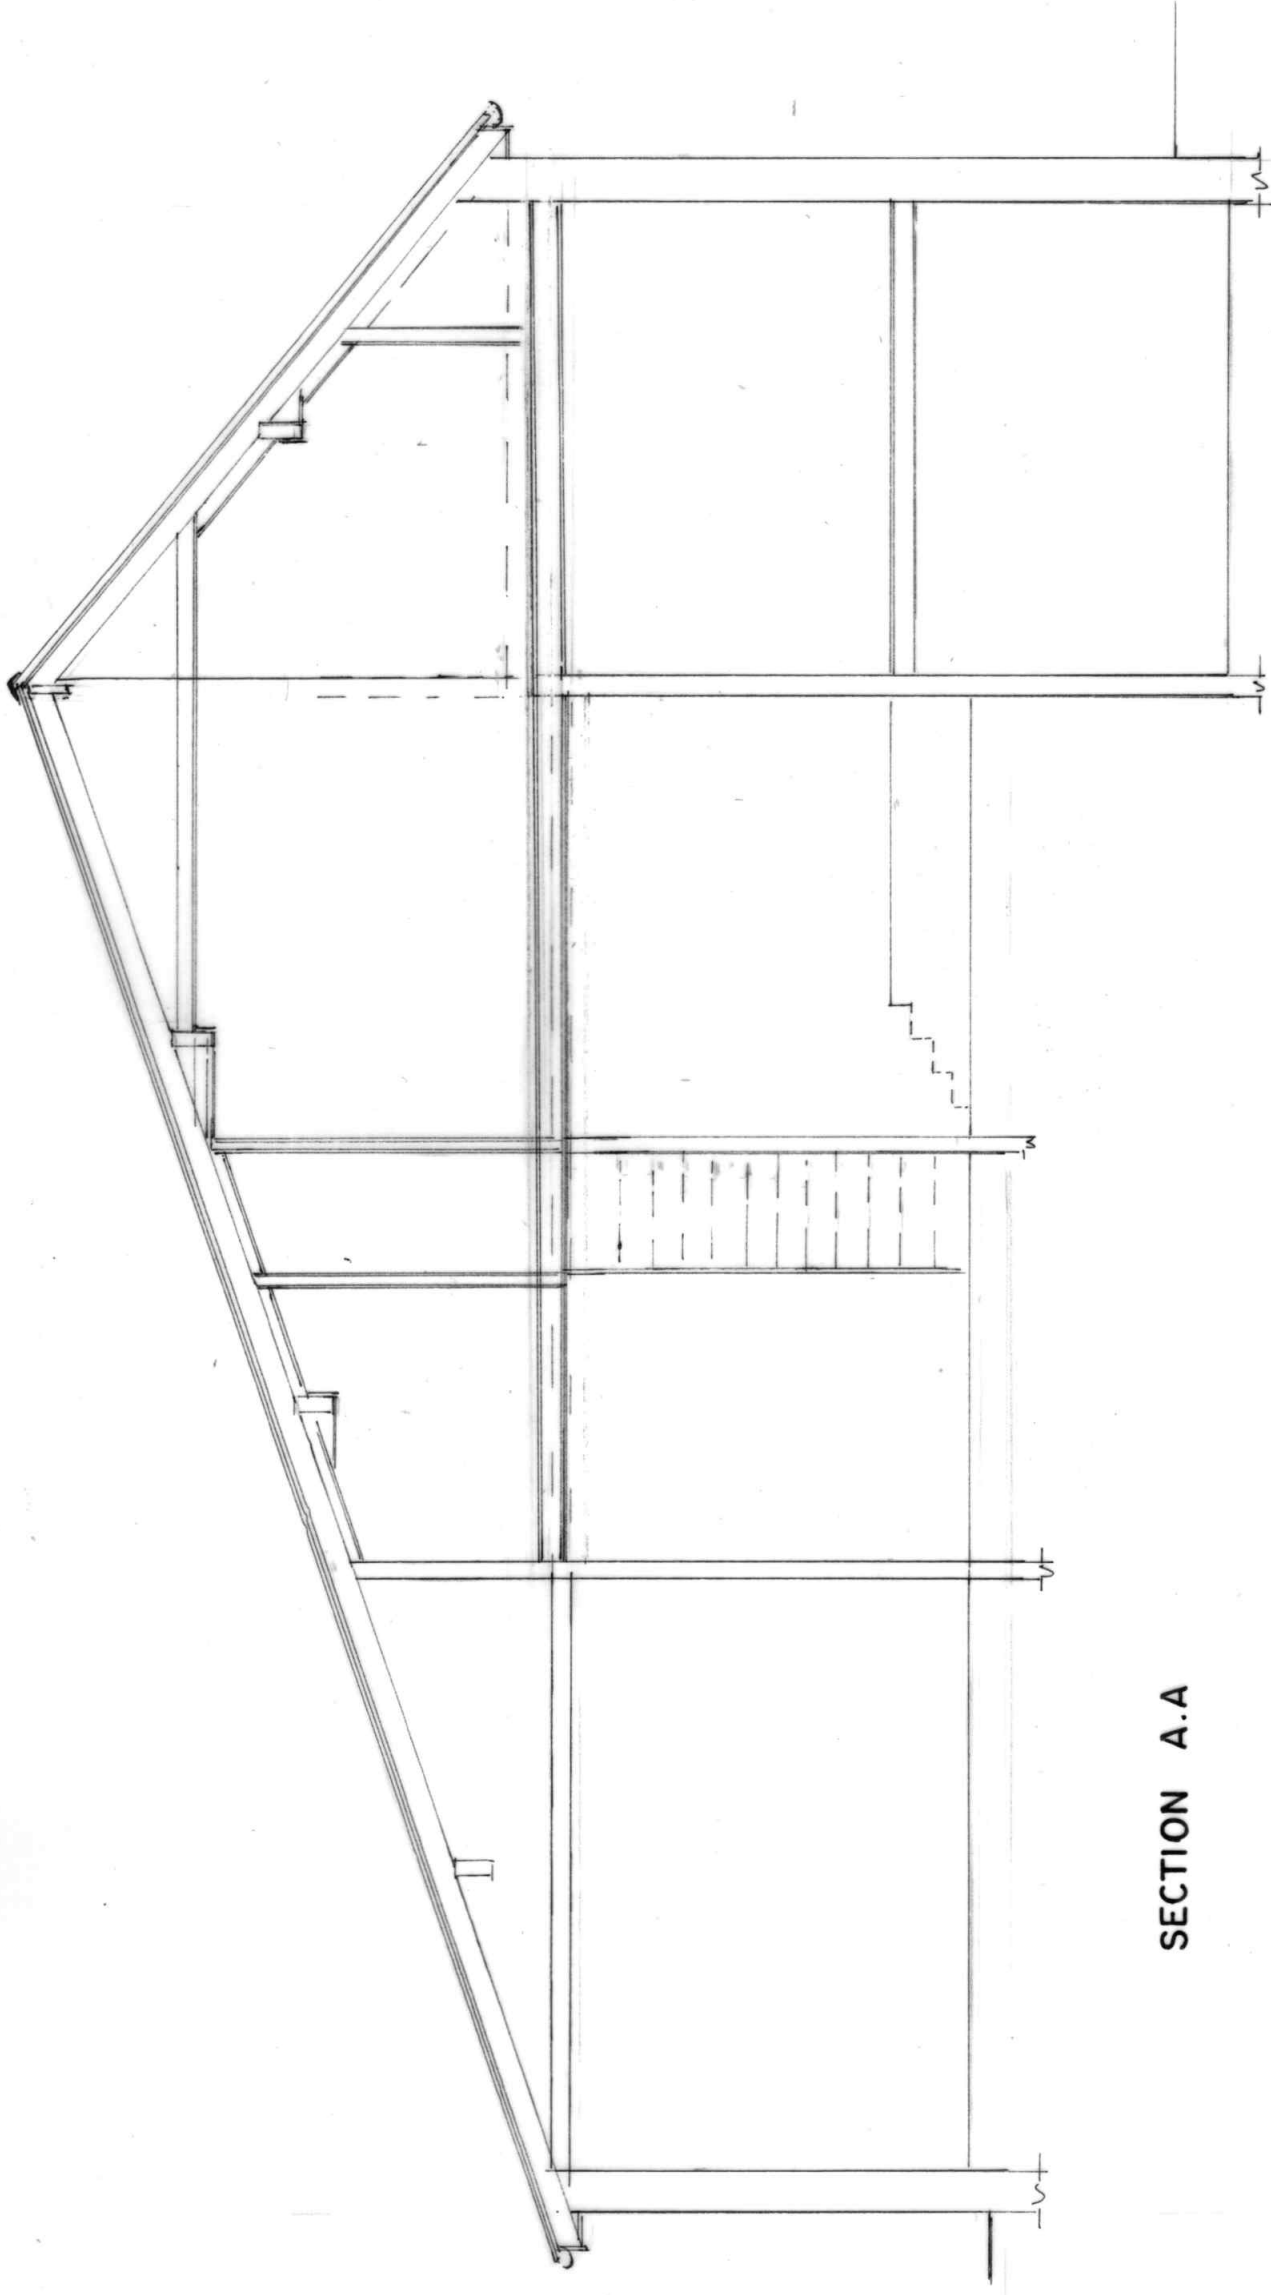

SECTION A.A

BUILDING DESIGN SERVICES

M. FAROOQ

418 Bury Road Rochdale OL11 5EU.

Tel: 01706 712231 Mob: 07967605763

PROPOSED ALTERATIONS TO CREATE FIRST FLOOR
INTO HABITABLE ROOMS AT 30 LINNET HILL ROCHDALE
OL11 4DA

For: Mrs SHANAZ KHAN

Section

Scale 1:50

2239/5