




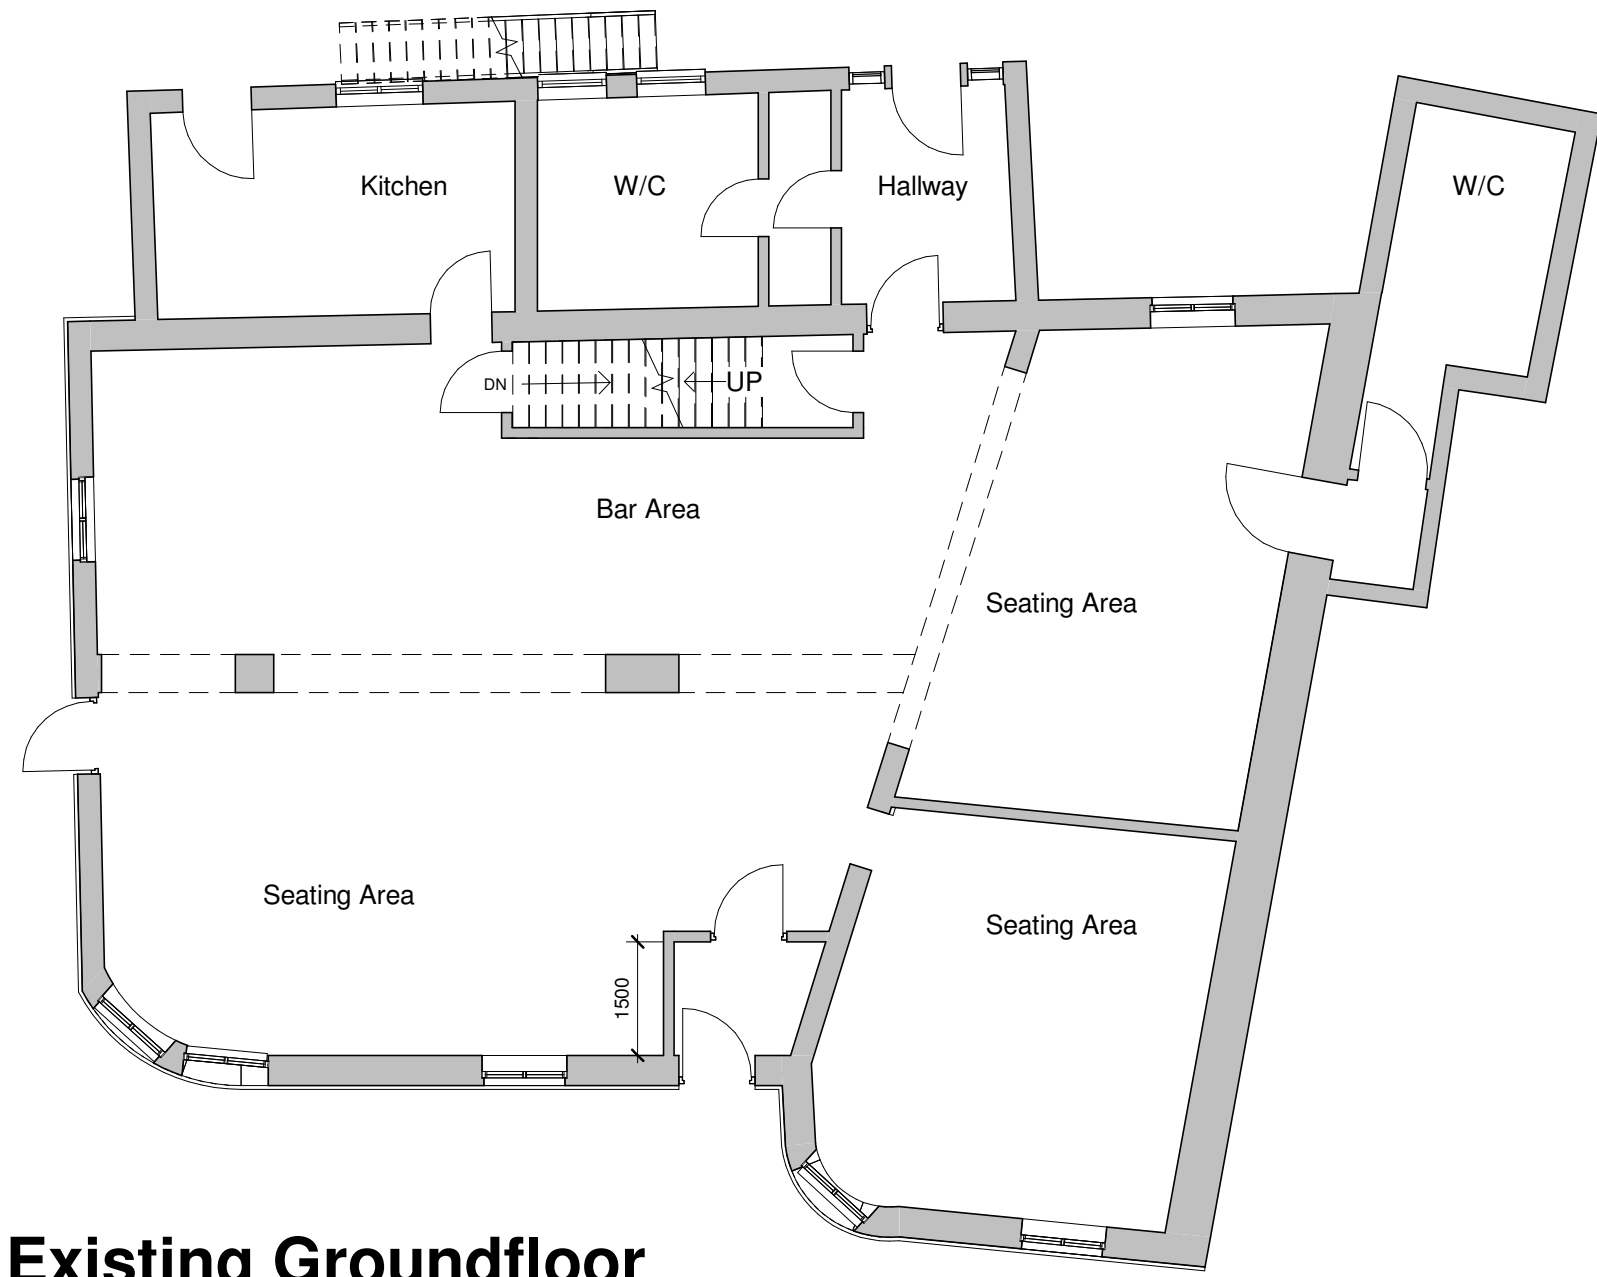

Existing Groundfloor
1 : 100

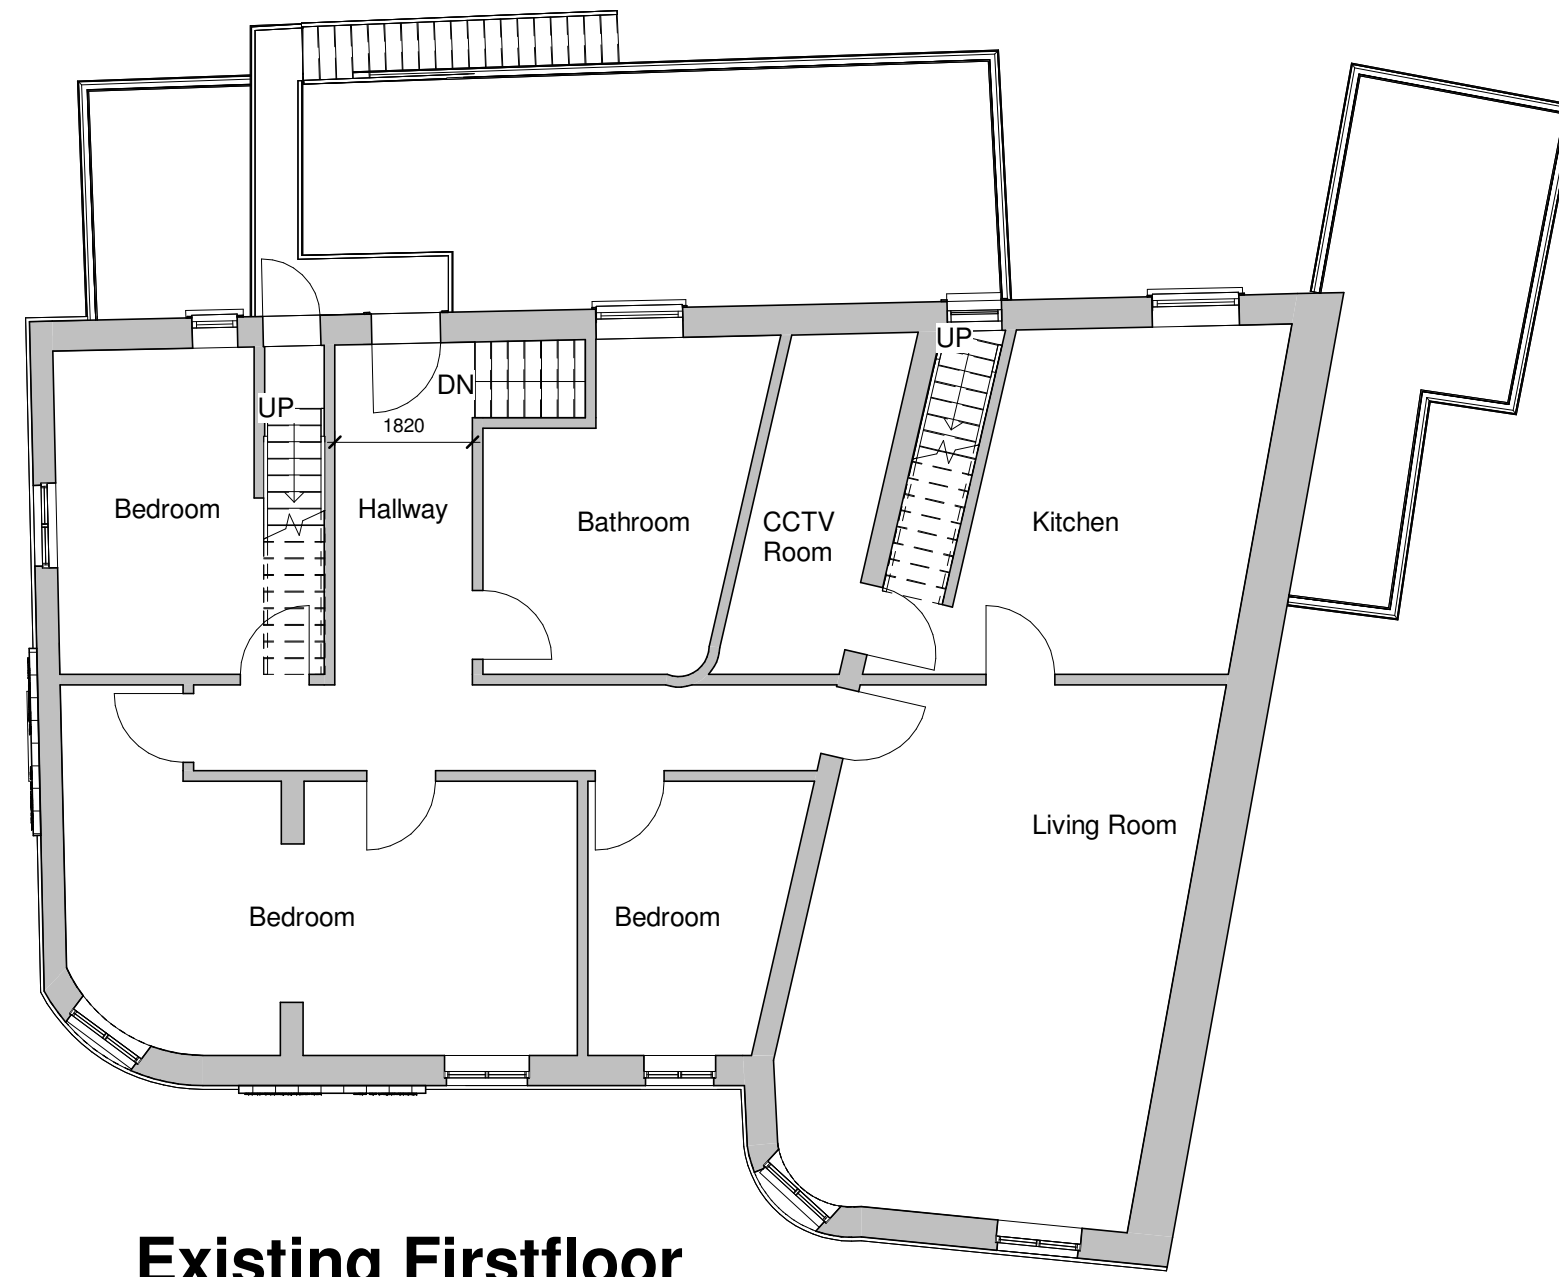

Existing Firstfloor
1 : 100

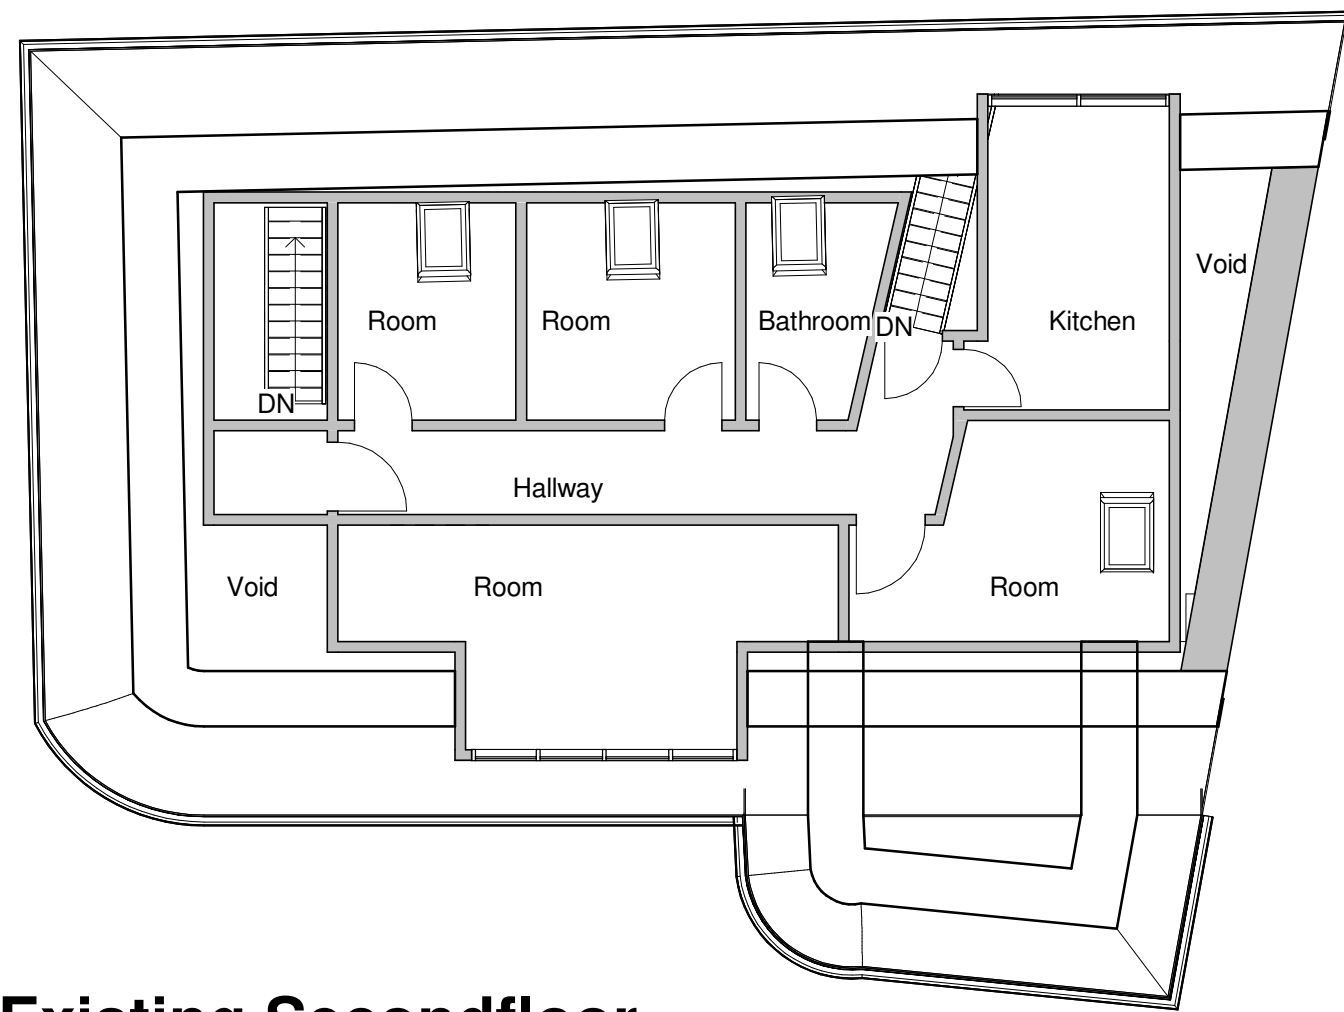

Existing Secondfloor
1 : 100

Scale: @ A1.
Do NOT scale from this drawing.
If in doubt, ask.
Dimensions must be checked by
contractor before work is commenced.

This drawing remains the property of
Belal Rashid Technical Architecture
and should not be reproduced in full or
in part without prior consent from
Belal Rashid Technical Architecture.

Client:
Rachel Garner

Project:
Change of Use
Project Address:
The Cedar Tree
Haugh Fold
Newhay Milnrow
Rochdale
OL16 3RF

Drawing Name: Existing
Drawing Number: A102
Drawing Date: 04/04/25
Author: Belal Rashid

Belal Rashid Technical Architecture
11 Queen Street
Oldham
Greater Manchester
OL1 1RD

Email: belal.rashid@brta.co.uk
Tel: 0161 241 9650

