



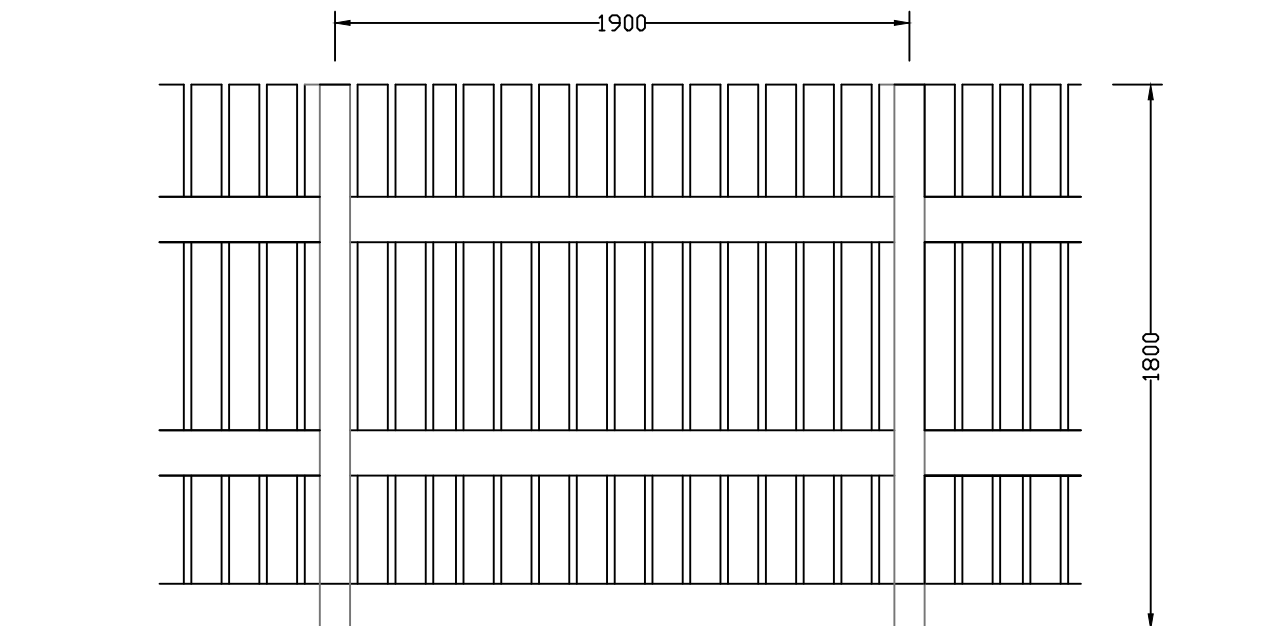

ELEVATION

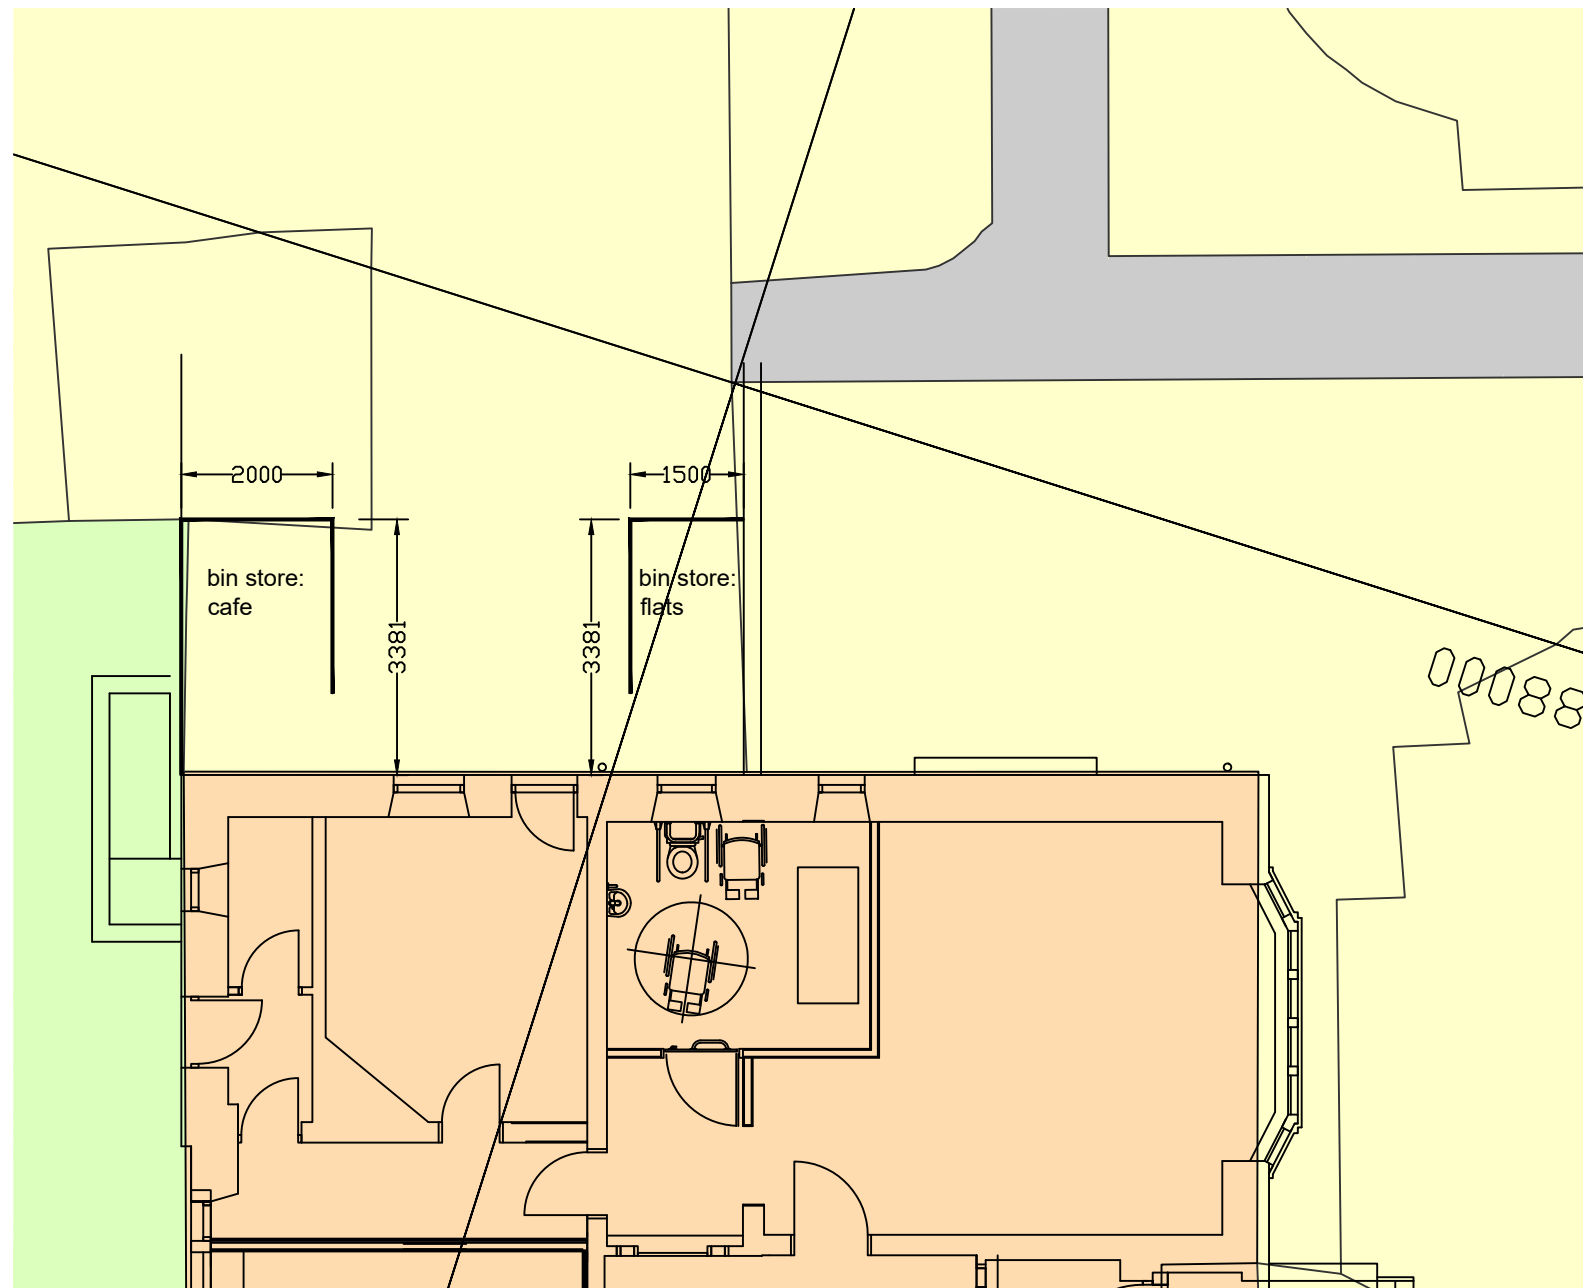

PLAN

FENCING TO COMPRISE 100X100 POSTS SET IN CONCRETE WITH 100X25 VERTICAL BOARDS , ON 150 X25 RAILS INCLUDE FOR 150 X25 GRAVEL BOARDS AT BASE MAX HEIGHT OF FENCE 1.8M FROM G.L.

AJ Cocker Associates
176 Drake Street
Rochdale
OL16 1UP

Tel: 01706 764880
Fax: 01706 764881

www.ajcockerassociates.co.uk
mail@ajcockerassociates.co.uk

Project:
Denehurst House
Denehurst Park
Rochdale

Client: RMBC: Strategic Housing Services

scale: 1/100 @ A3

date: Mar 2014

drawn: IS

Dwg. Nr. R339-113