




Revision Description	
Location	
Mr&Mrs Vilmozhnyi	
66 Beaconsfield Road	
Rochdale	
OL11 2WE	
Title	
Site Location Plan	
Scale	As indicated @A3
Drawing No	0000-00
23-001	Revision

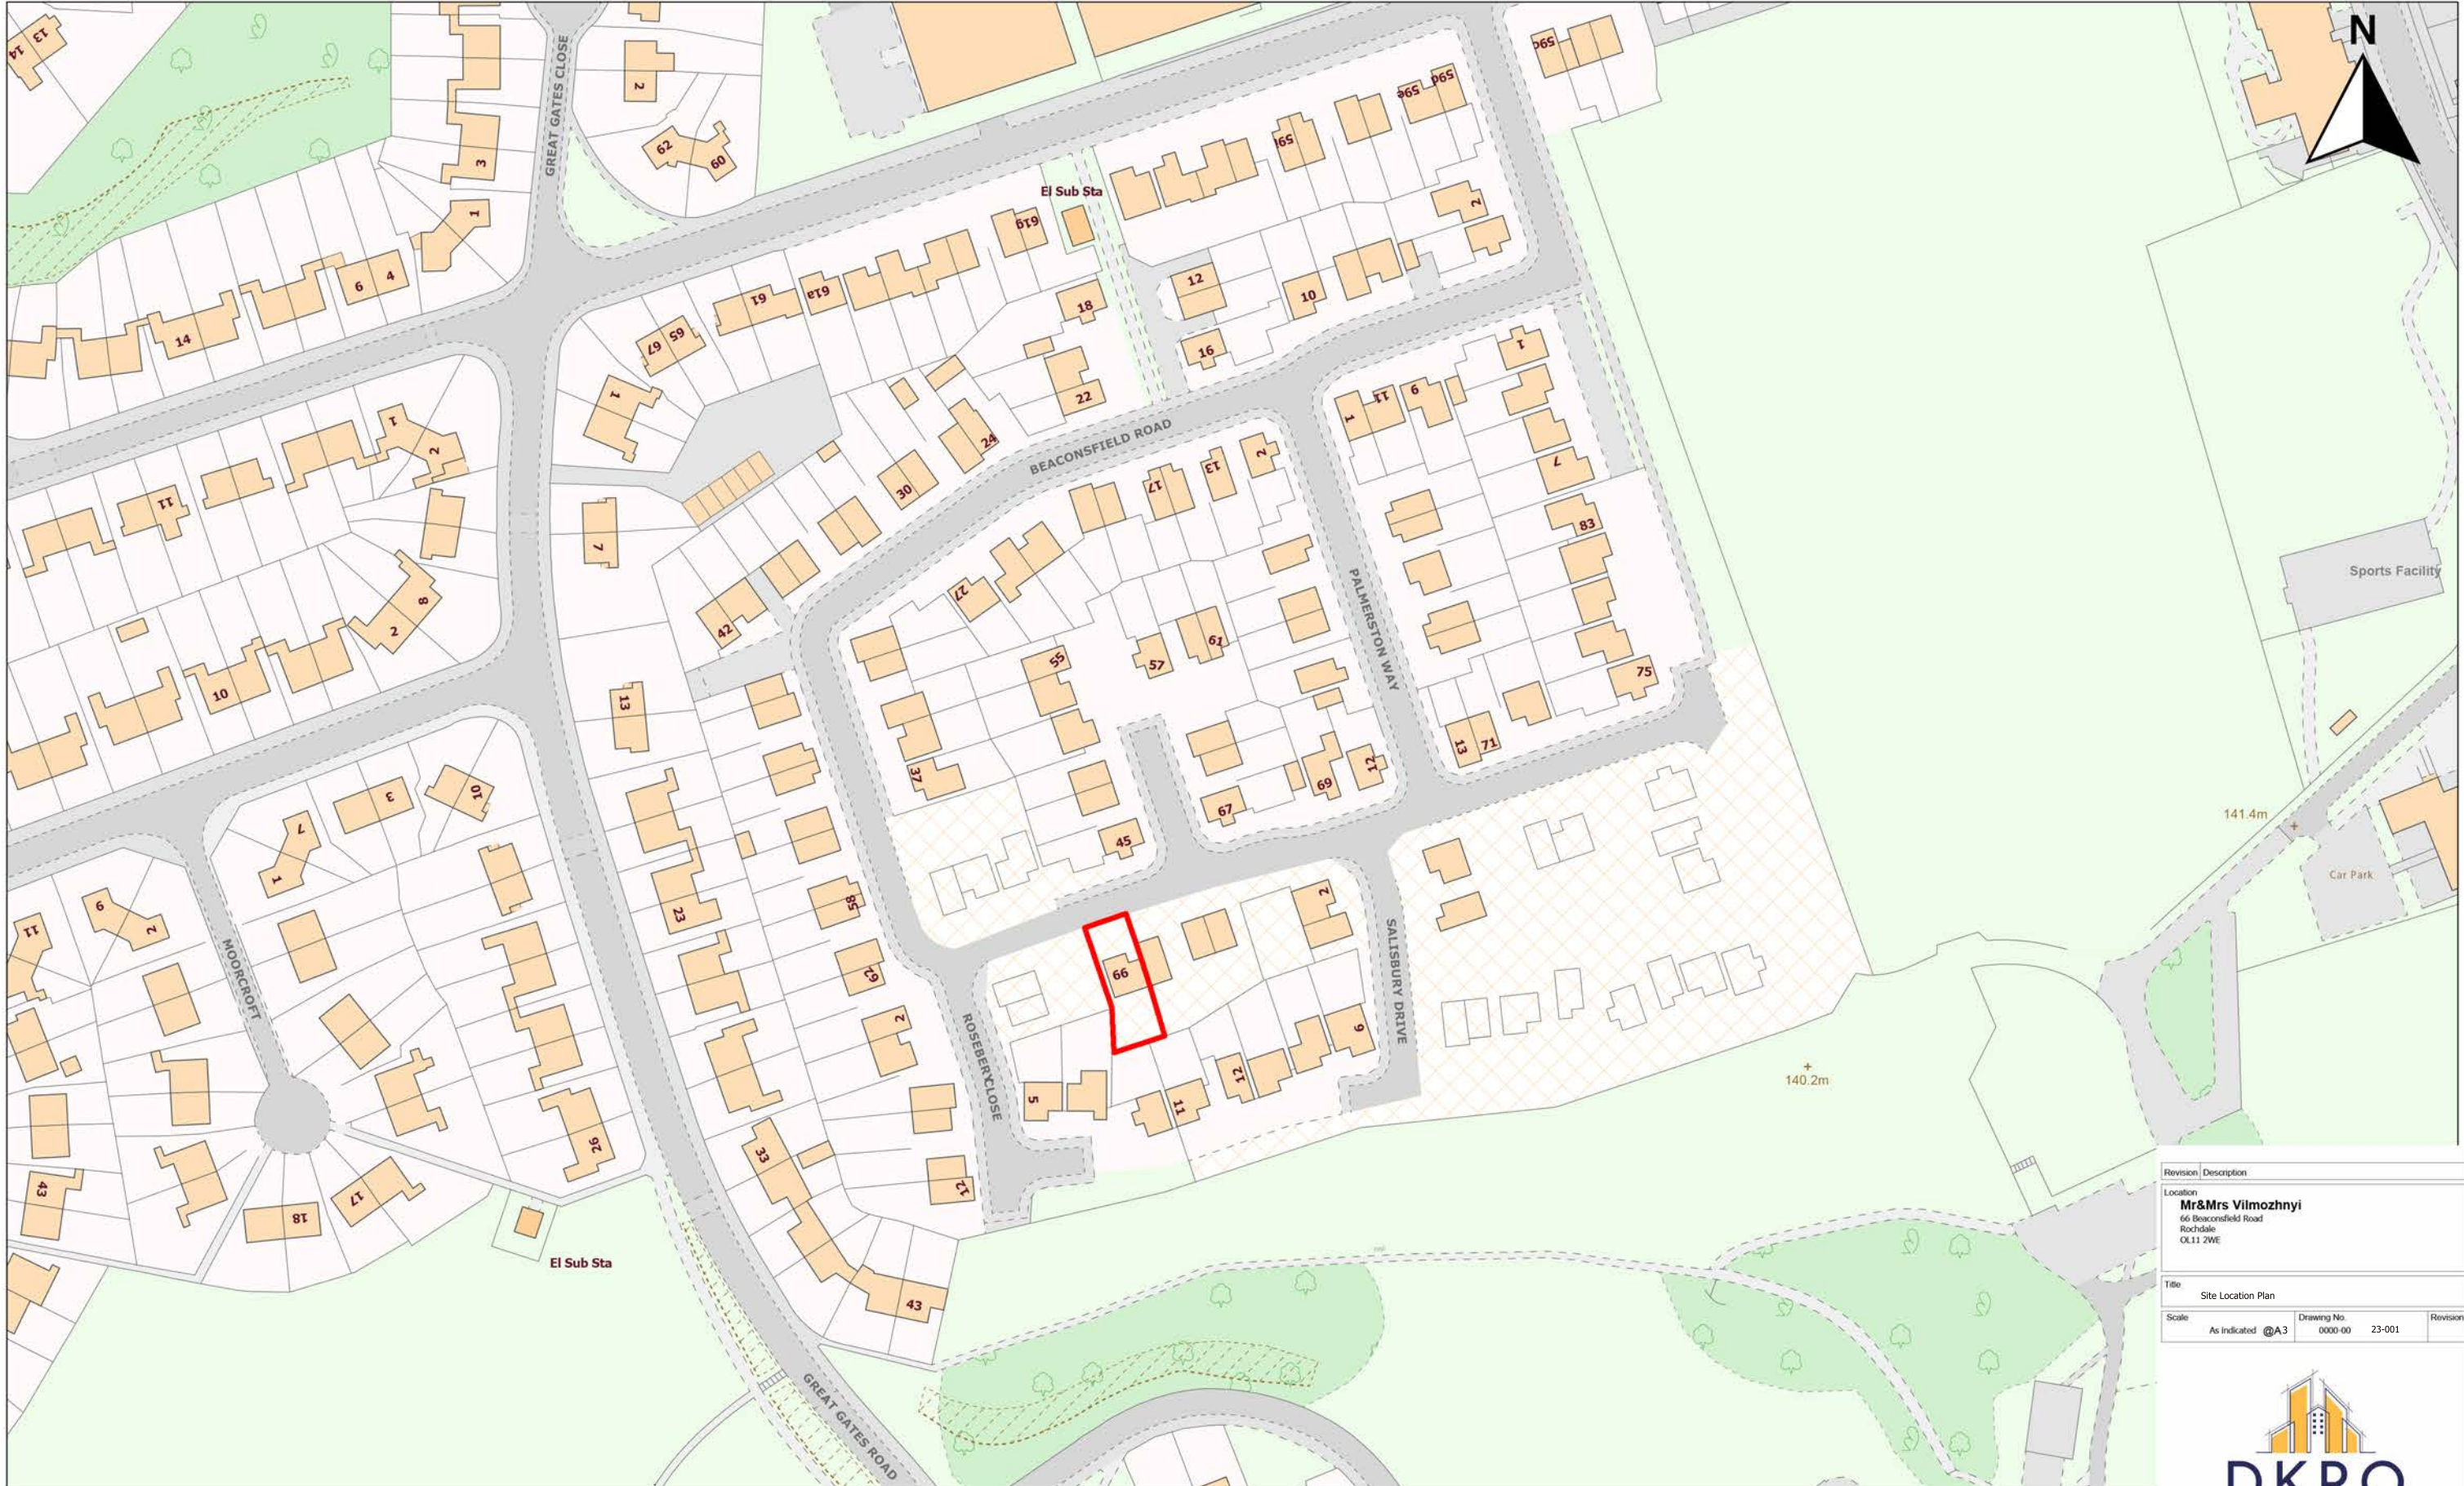

5, 5 St James Avenue
Horsforth, Leeds
West Yorkshire
LS18 5RA
United Kingdom

www.dkro.co.uk

mob: +44 7377418809

Scale 1:1250

0 10 20 30 40 50 60 70 80 90 100 m

Projection: British National Grid
30 June 2022 16:18