


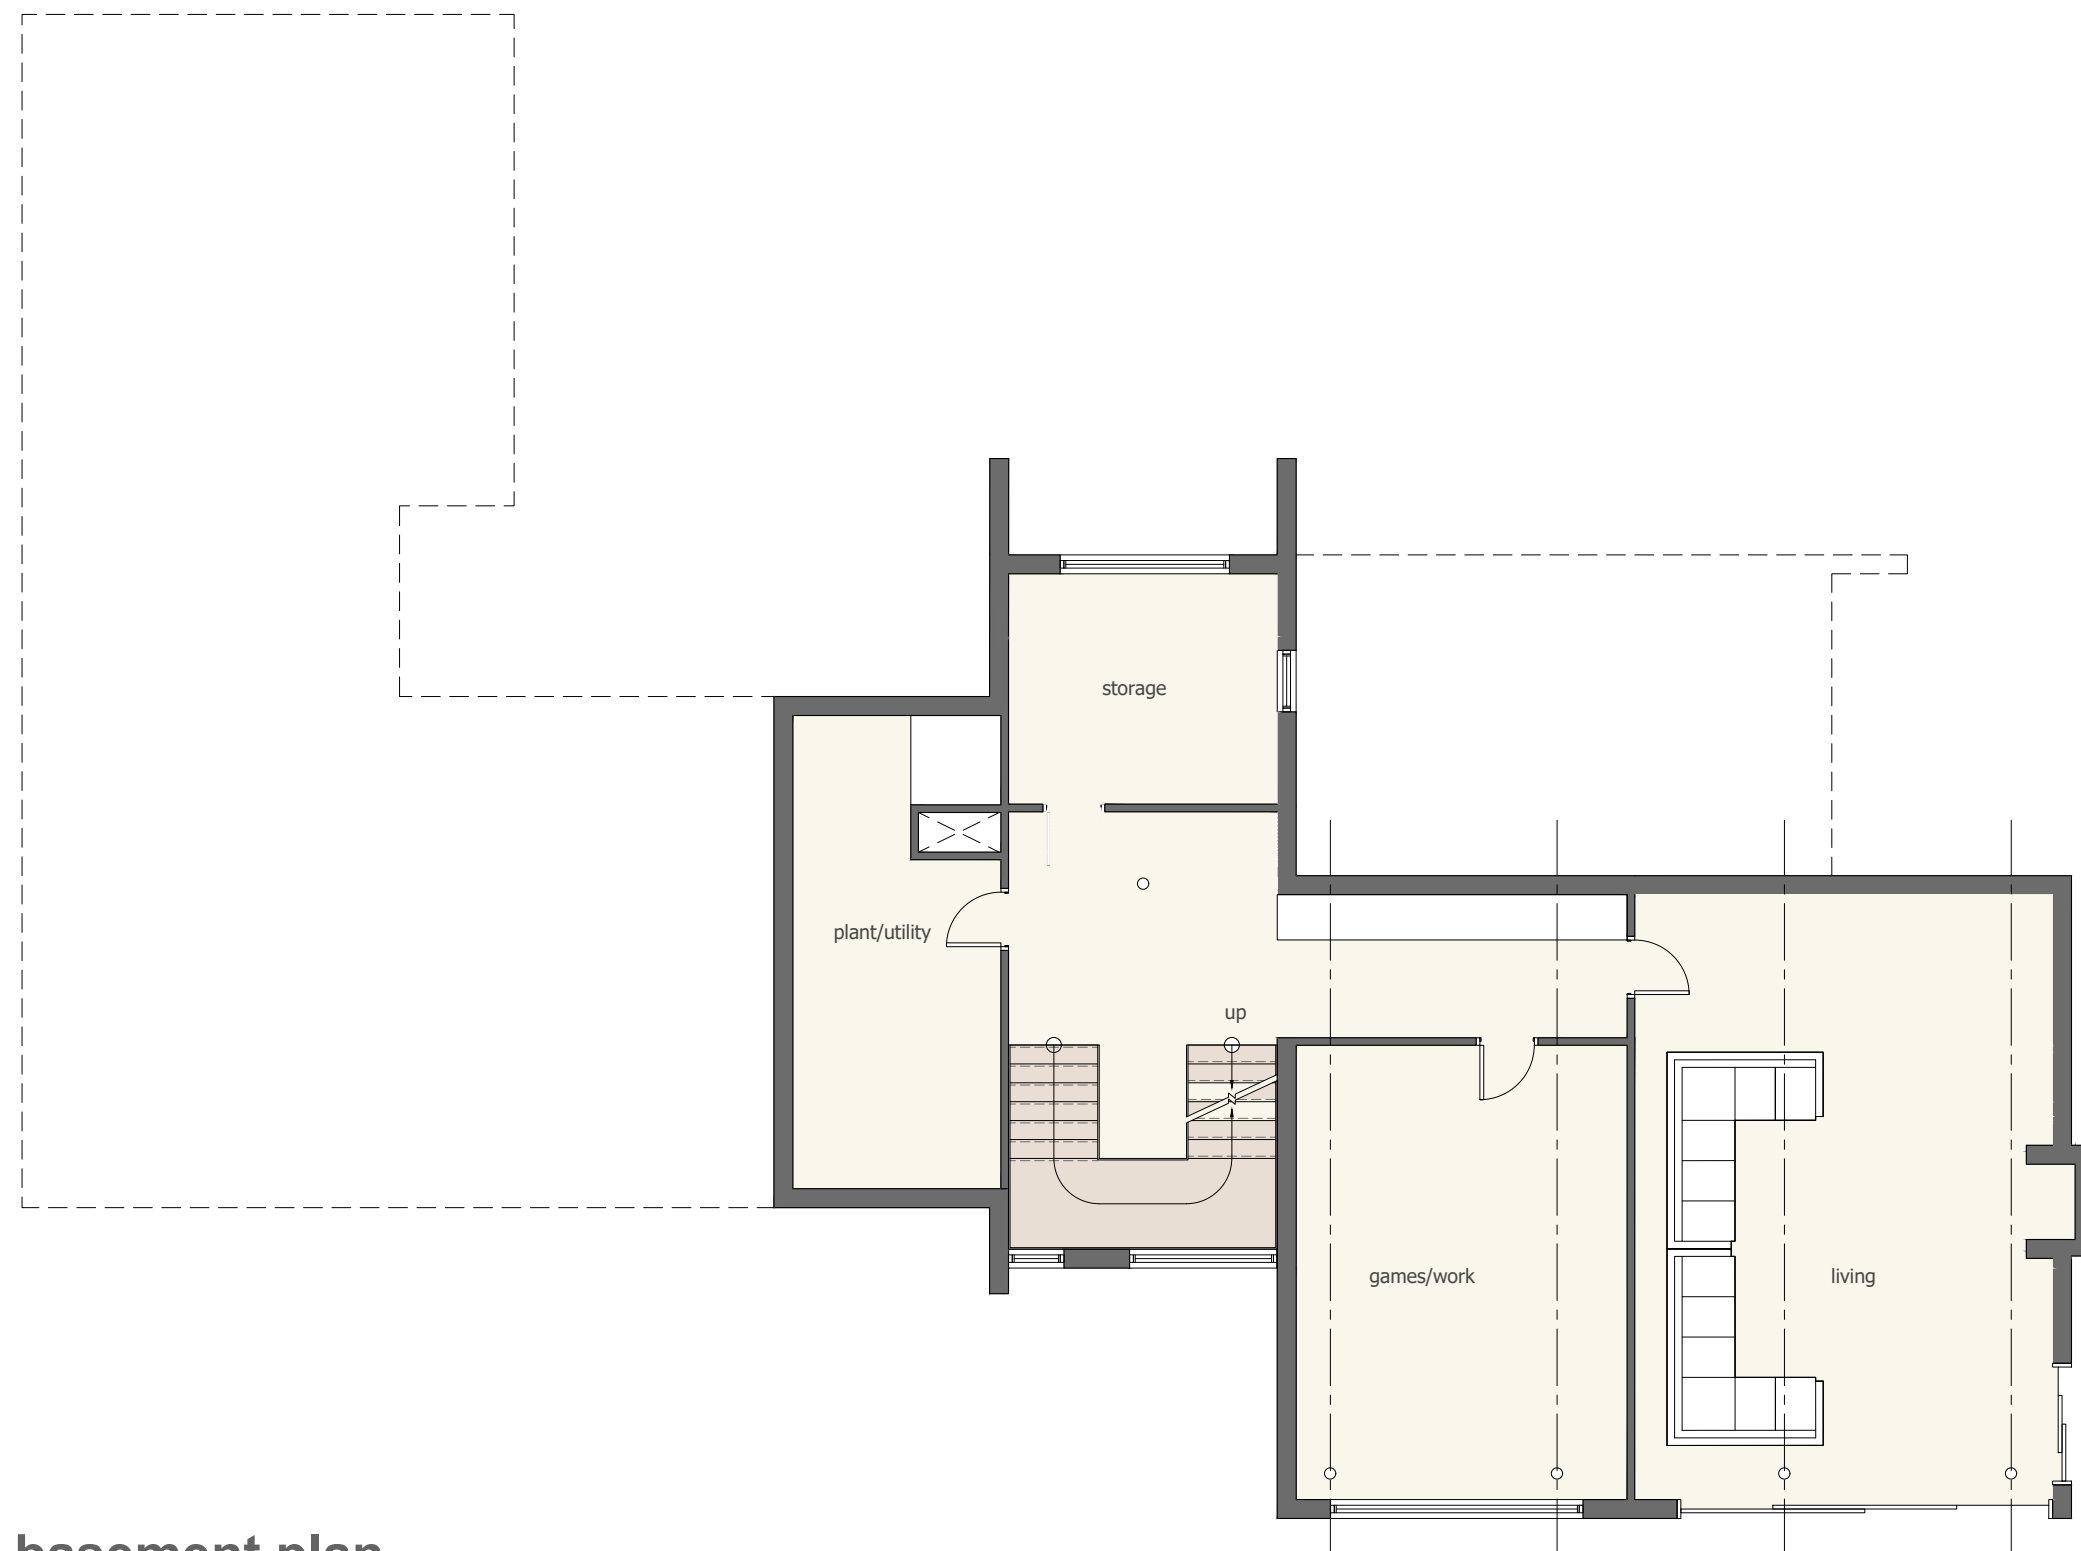

basement plan