




DO NOT SCALE FROM THIS DRAWING. USE GIVEN DIMENSIONS ONLY. ALL DIMENSIONS ARE TO BE CHECKED ON SITE BY THE CONTRACTOR. ANY DIMENSIONAL DISCREPANCIES TO BE REPORTED BACK TO HEALEY CONSULTING PRIOR TO PROCEEDING WITH CONSTRUCTION

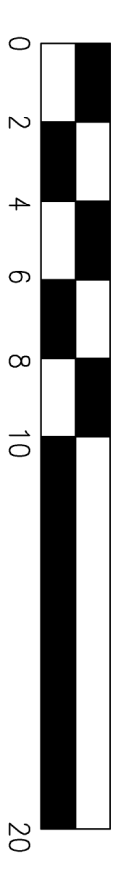

SCALE BAR 1:200

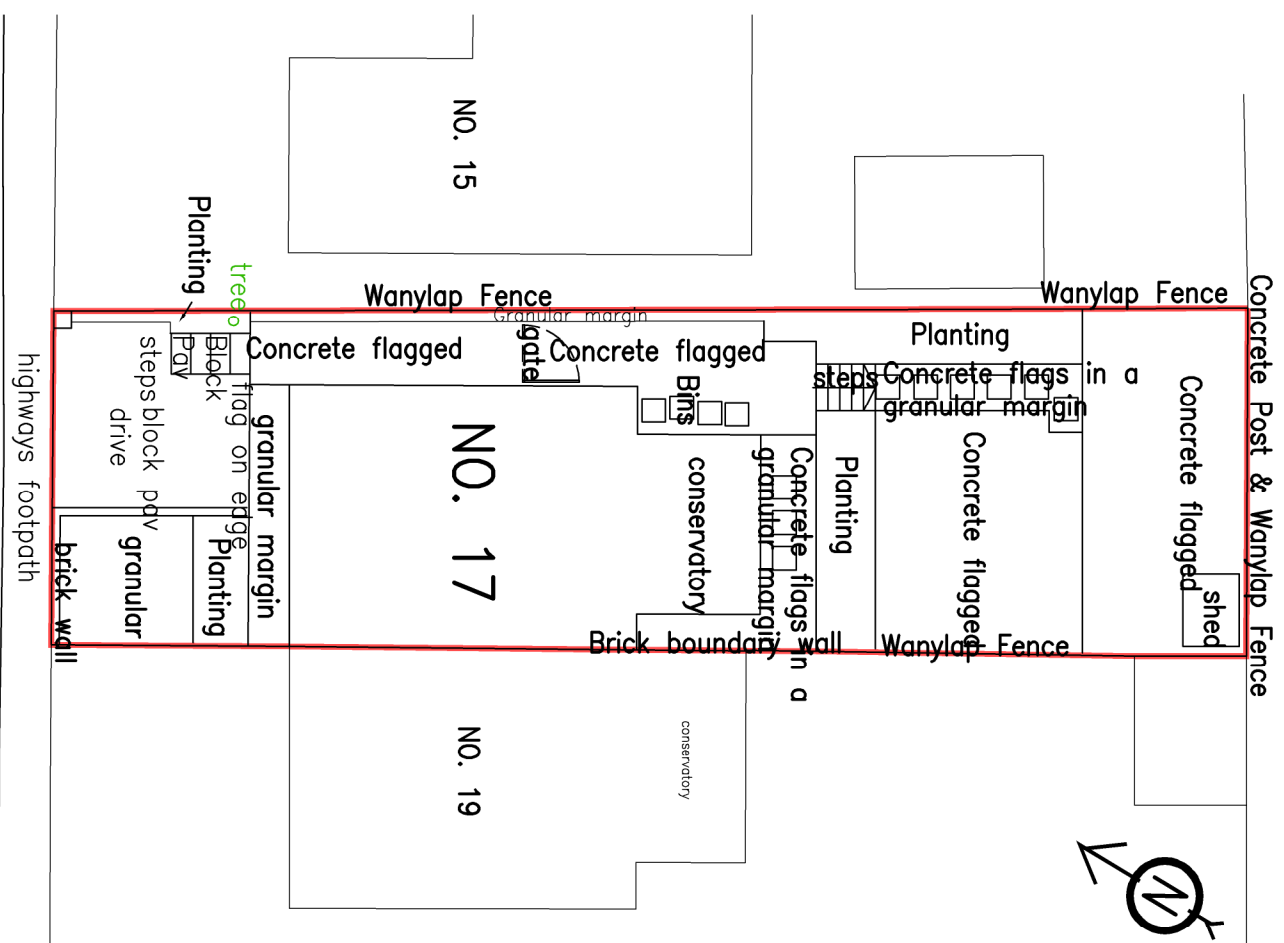

EXISTING BLOCK PLAN
SCALE 1:200

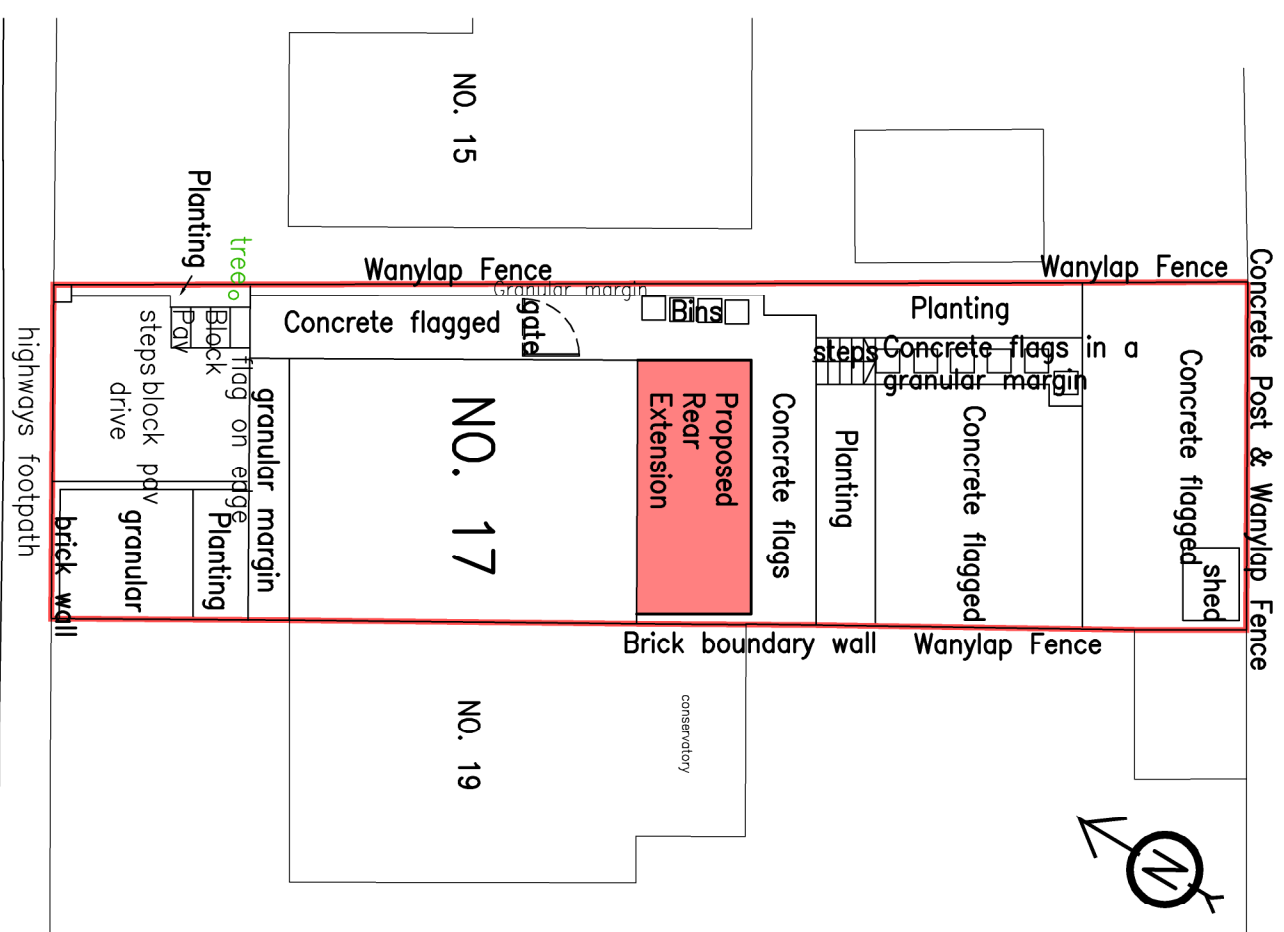

PROPOSED BLOCK PLAN
SCALE 1:200

[illegible]

ARCHITECT / CLIENT
JACK NOON

PROJECT	17 EGREMONT ROAD MILNROW DORMERS AND REAR EXTENSION
TITLE	EXISTING BLOCK PLAN PROPOSED BLOCK PLAN SCALE 1:200
DRAWN BY	M.B.
DATE	20.02.23
SCALE	1:200
DRAWING NO.	HC-2264--(60)--005
REVISION	

HEALEY CONSULTING
Brunel House
63 Dale Street
Winnov
Kirkcaldy
DL16 3NJ

Tel: 01706 343961
Fax: 01706 343981
email: office@healeyconsulting.co.uk
copyright: Healey Consulting



HEALEY
consulting

structural engineering consultants