




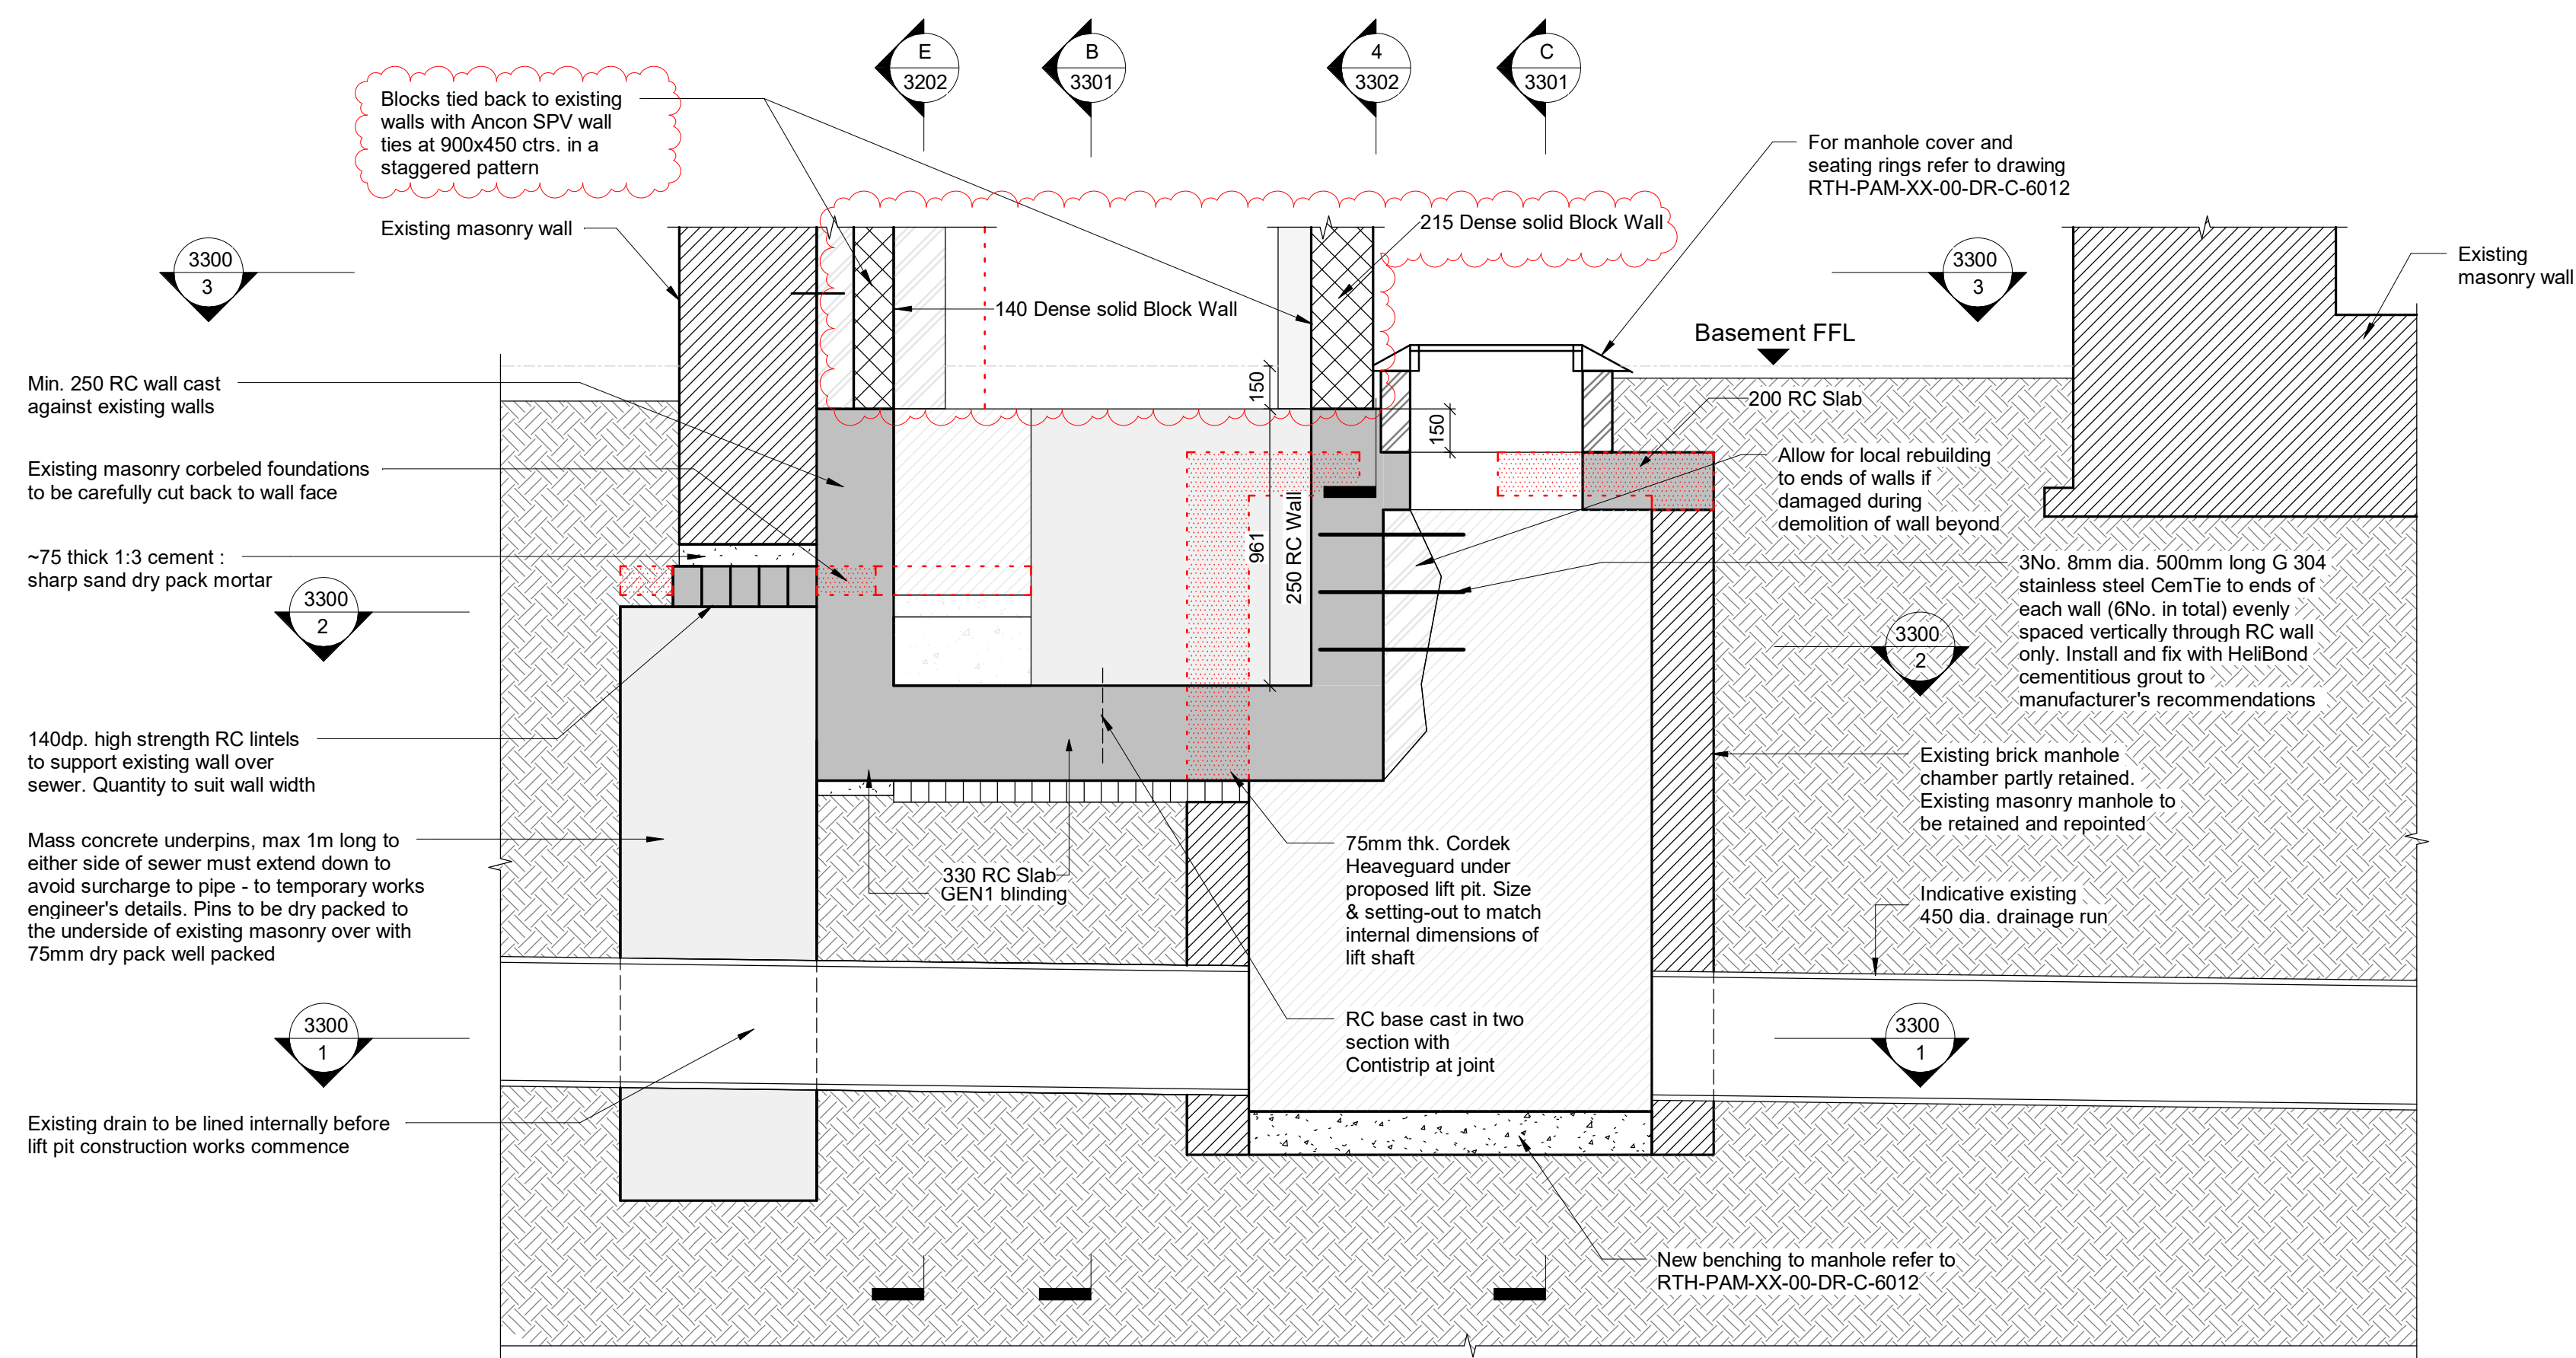


SECTION A-A
(DRG. REF.: 1090)
SCALE: 1 : 20

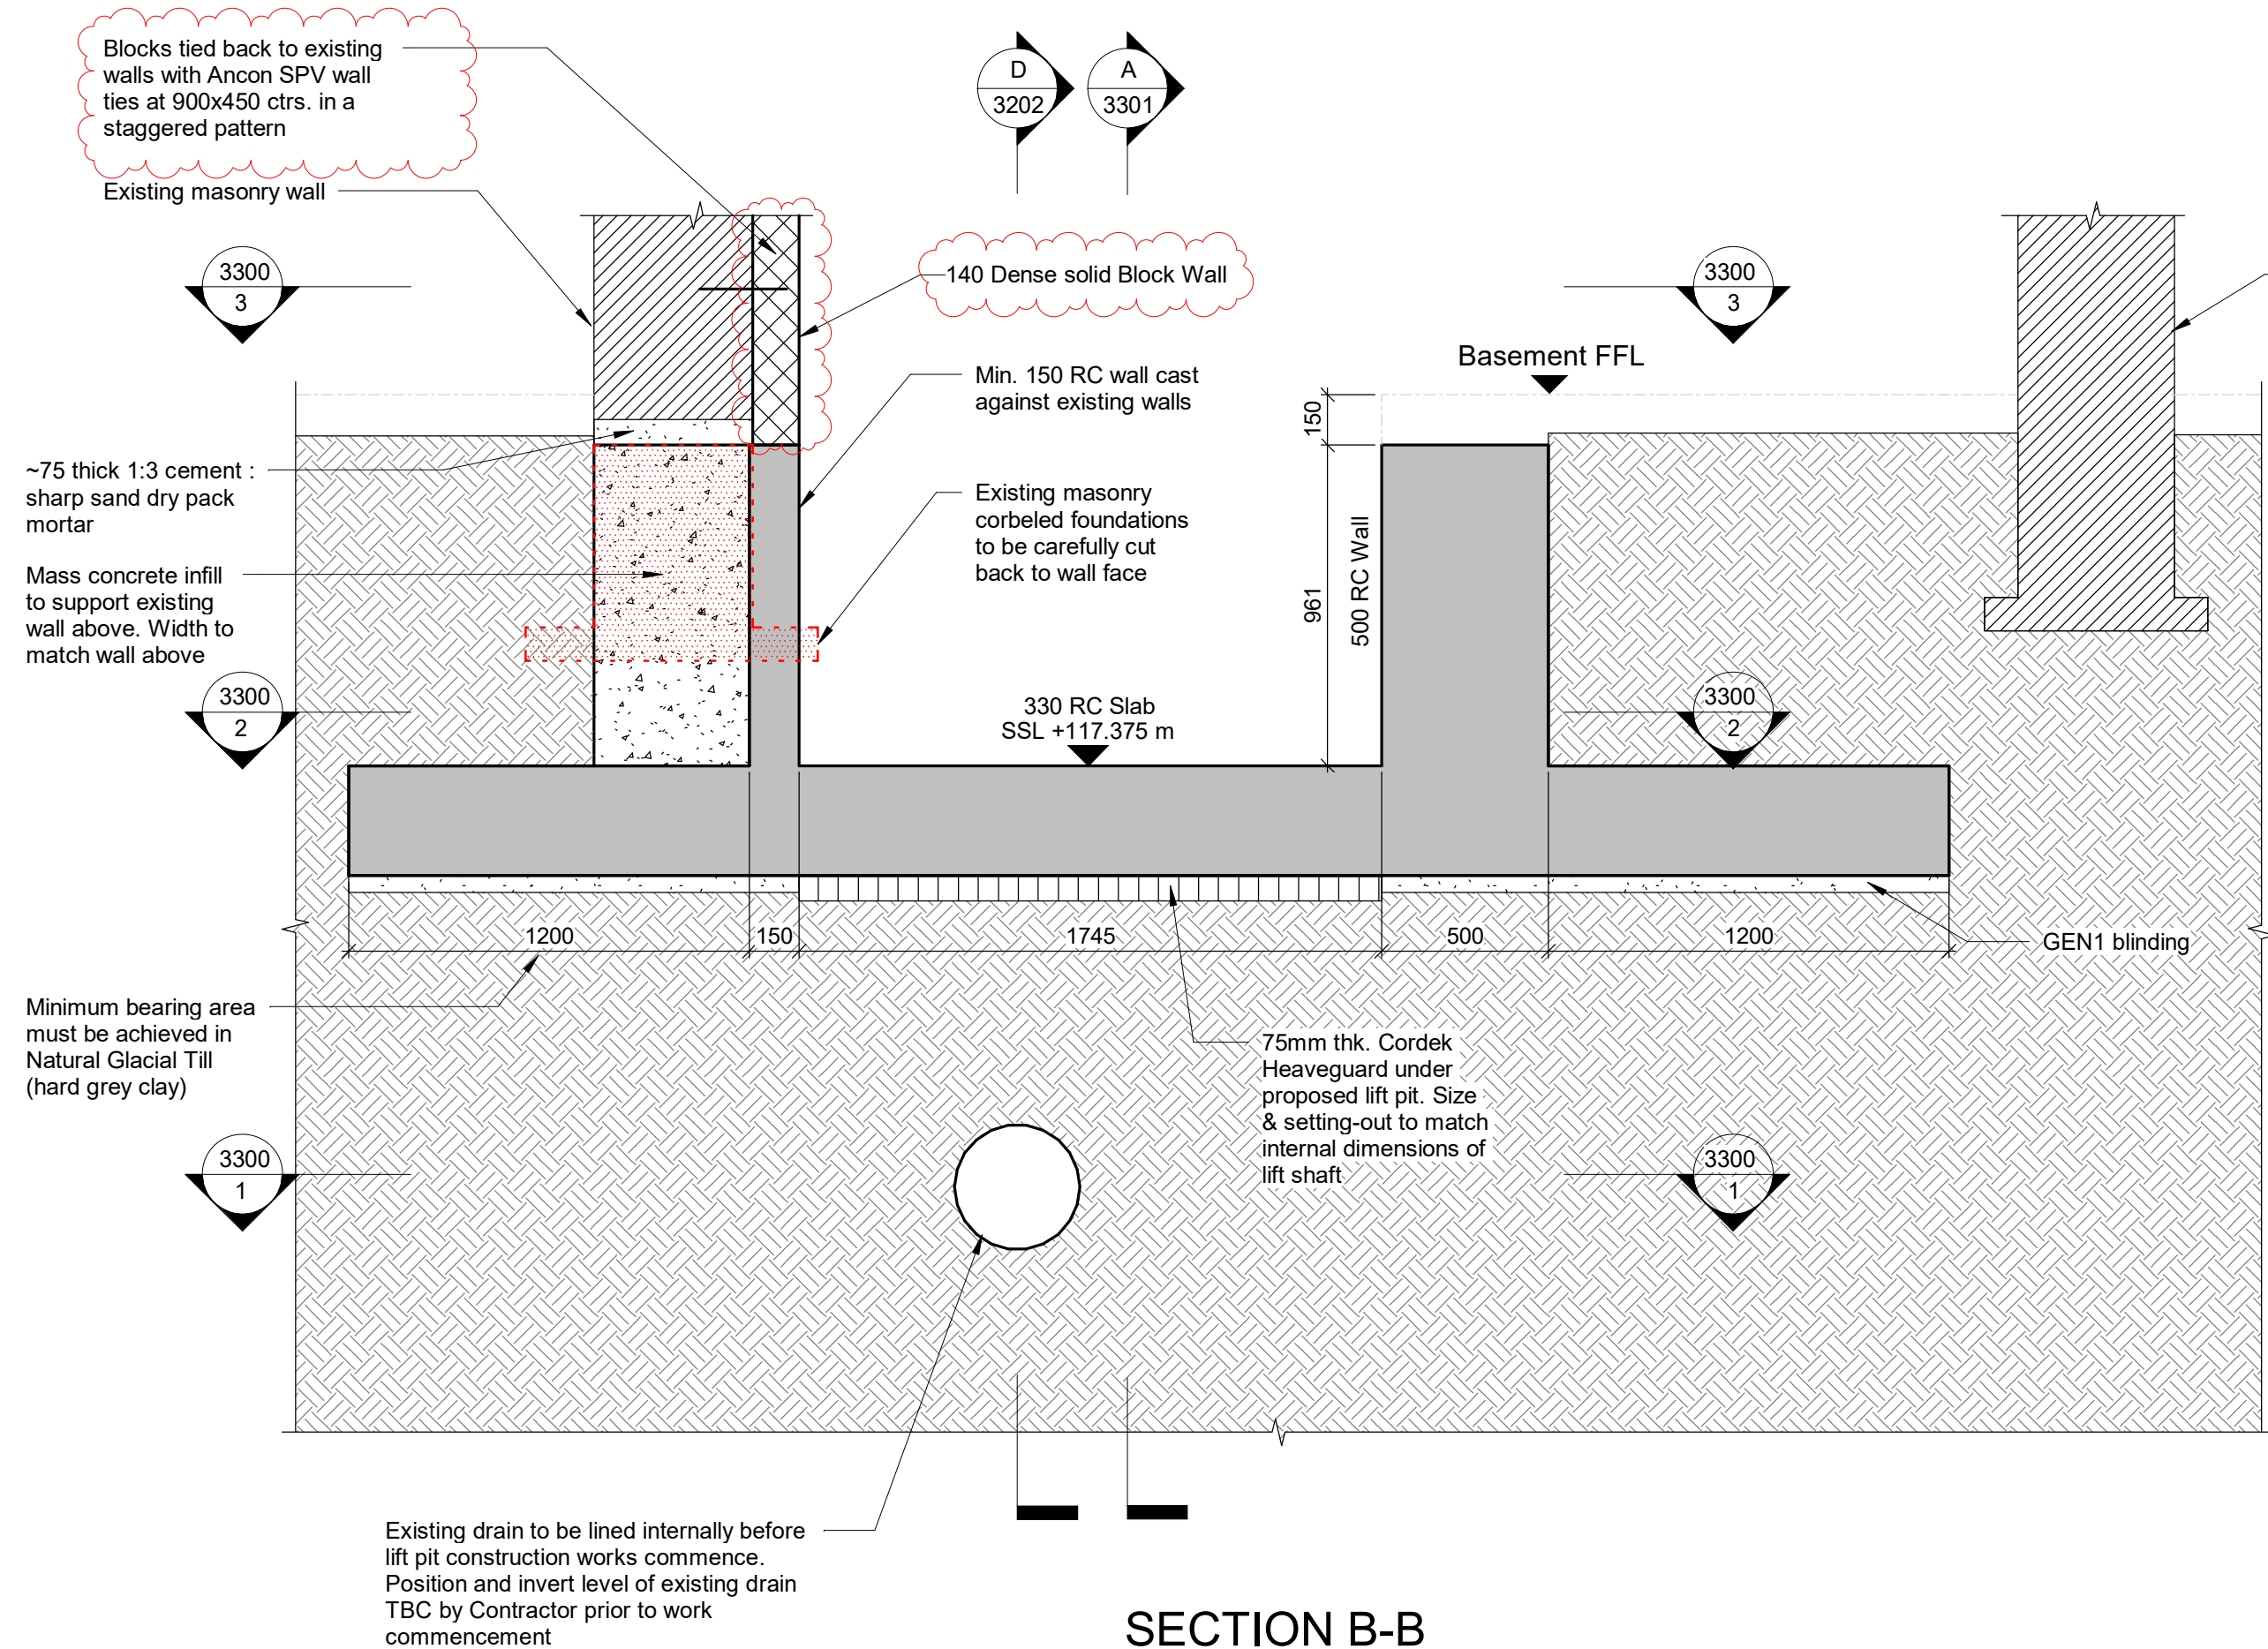

SECTION B-B
(DRG. REF.: 1090)
SCALE: 1 : 20

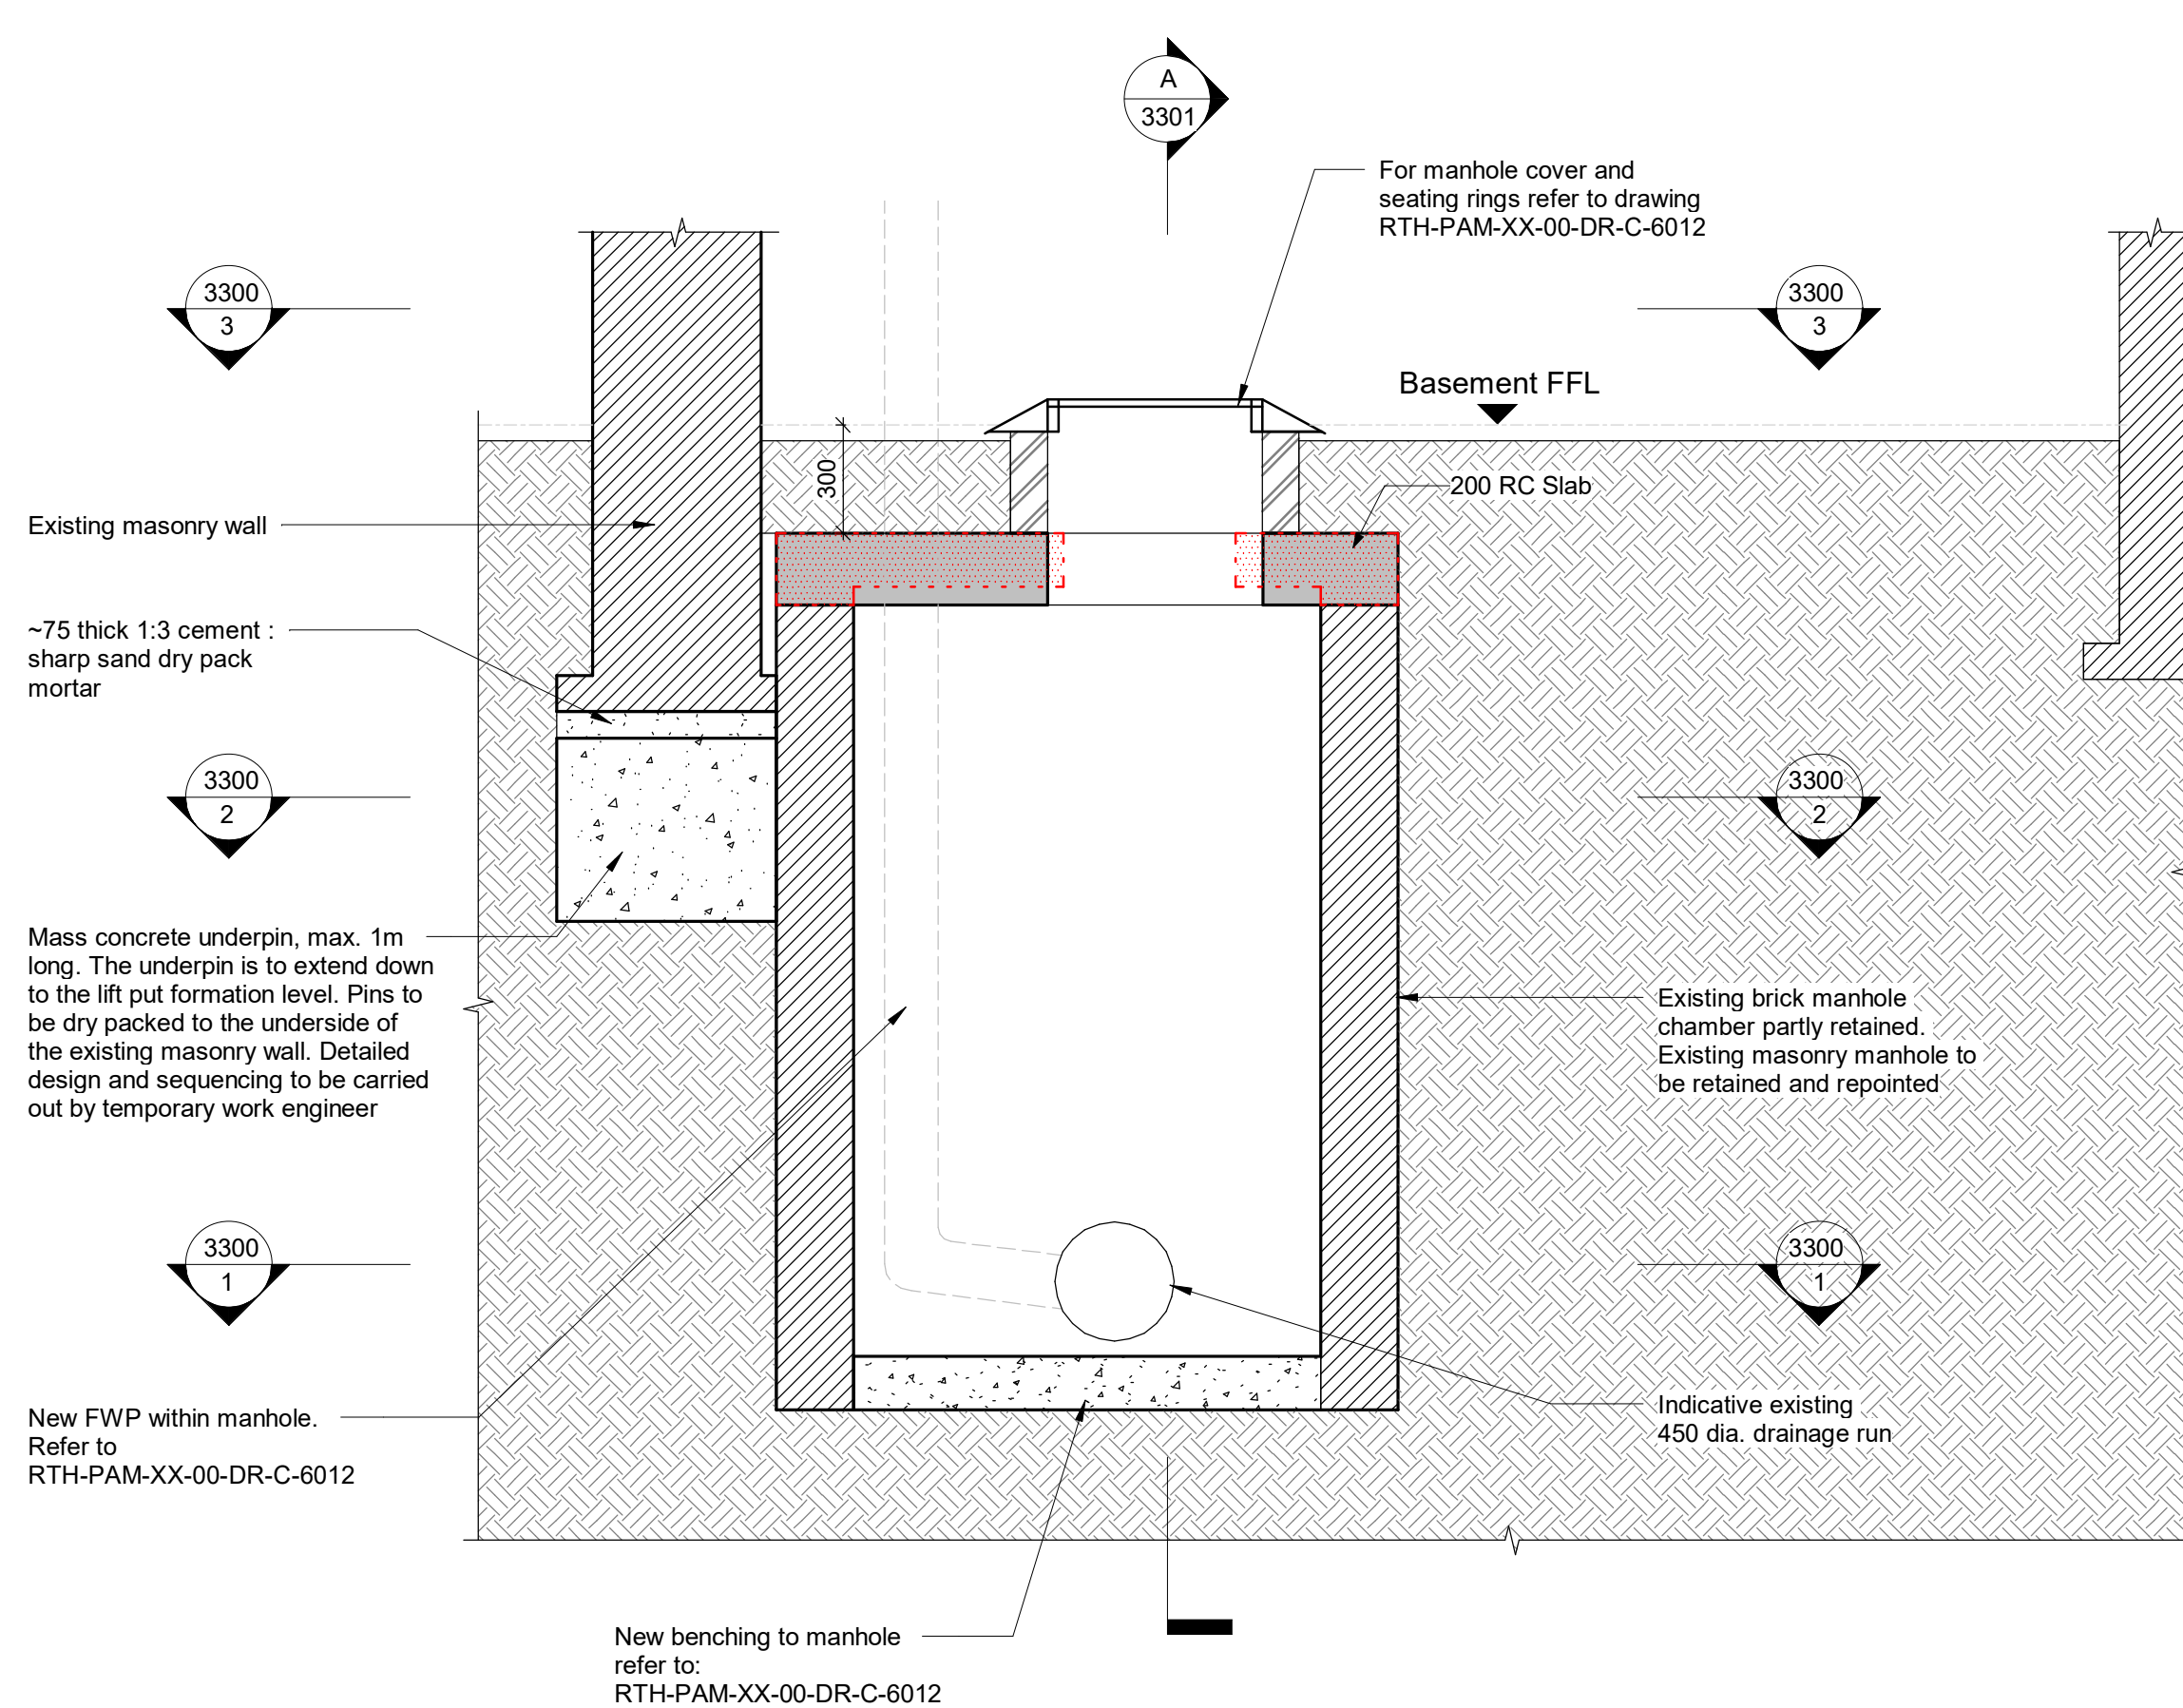

SECTION C-C
(DRG. REF.: 1090)
SCALE: 1 : 20

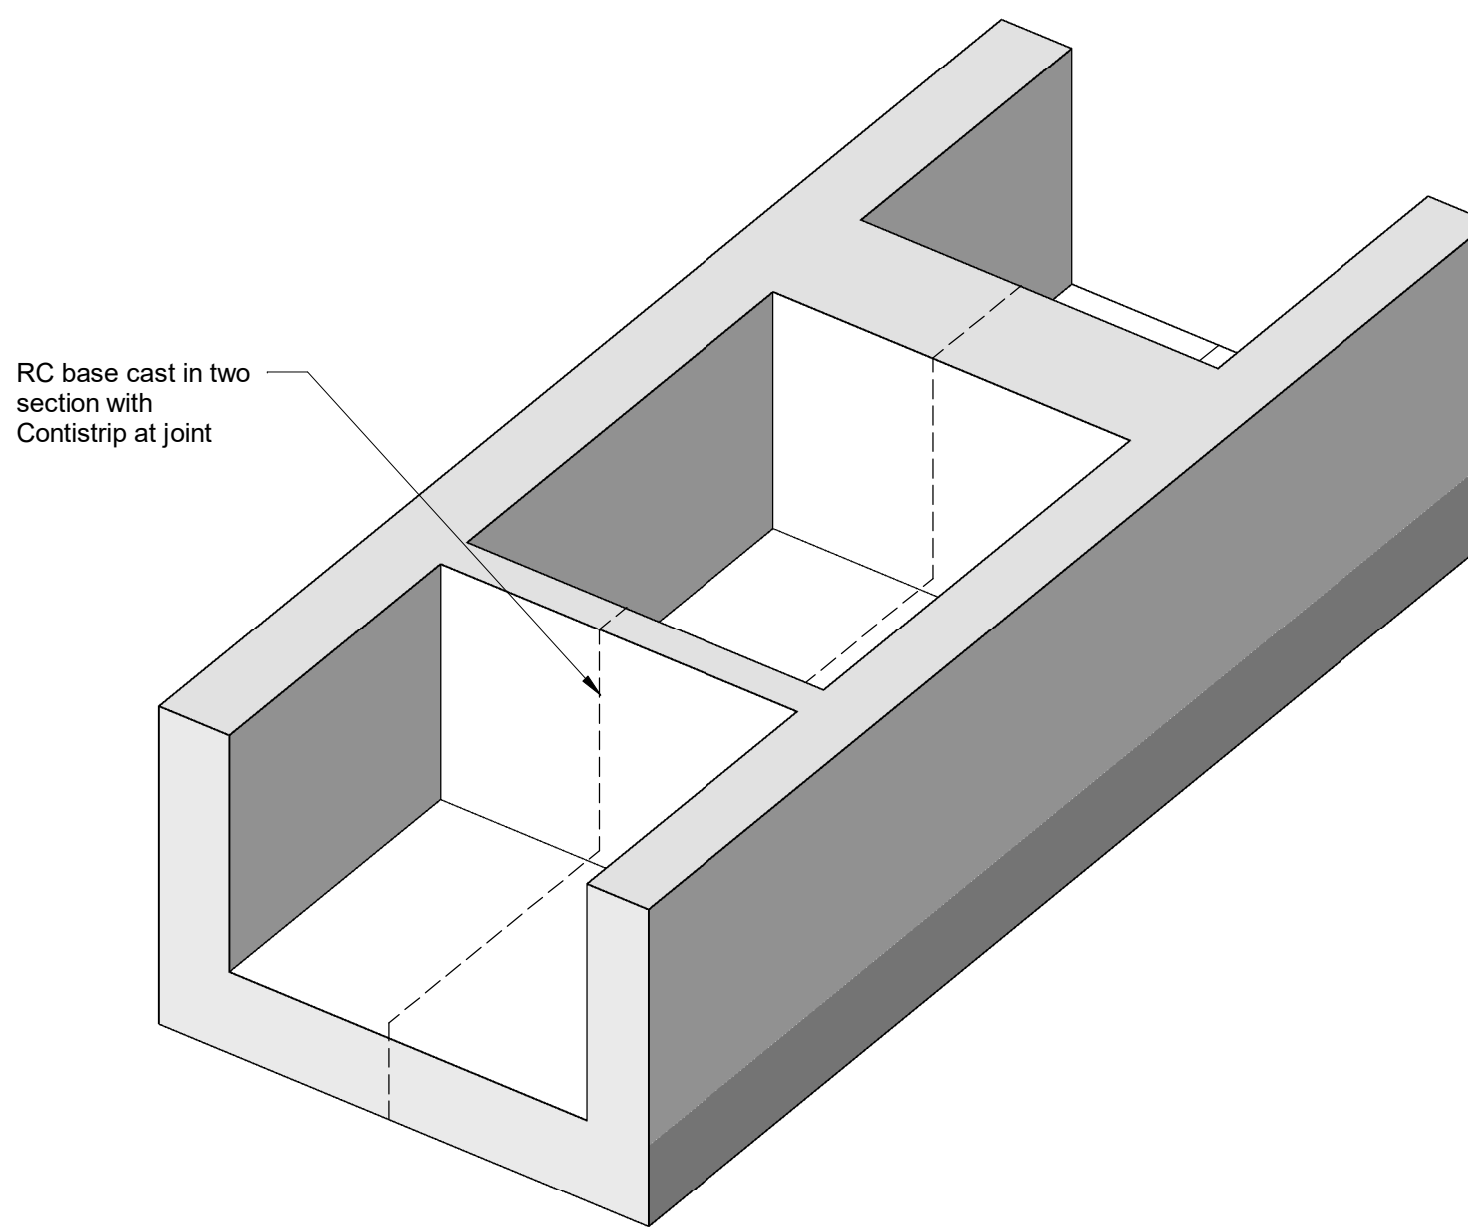

RC LIFT PIT ISOMETRIC VIEW
SCALE:

Notes :-

- 1 This drawing is to be read in conjunction with all relevant Architect's, Engineer's and specialists' drawings and specifications.
- 2 Do not scale from this drawing in either paper or digital form. Use written dimensions only. To check that this drawing has been printed to the intended scale this bar should be 50mm long @A1 or 25mm long @ A3
- 3 Health & Safety : All specific drawing notes are to be read in conjunction with the project "Information Pack" and "Site Rules".
- 4 For general notes refer to Drawing No. RTH-PAM-XX-XX-DR-S-0001
- 5 Design of temporary works, including assessment of existing structures' stability, derivation of loads to be supported; and check of ability of existing structures and ground to support temporary works loading, is the Contractor's responsibility. Price & Myers will highlight where we believe unusual temporary works will be required, and provide the loads used to design the permanent works.

Ver	Date	Drawn	Eng	Amendment
C03	02.04.24	SKV	TL	Notes revised
C02	31.01.24	SHM	TL	Lift pit structure amended.
C01	20.10.23	SHM	CG	Lift structure & setting-out amended. Issued for Construction.
P3	18.04.23	JEM	JC	Revised as clouded
P2	30.03.23	JEM	JC	Issued for Tender
P1	24.02.23	JEM	JC	Issued for Billing

ROCHDALE TOWN HALL	
PROPOSED PHASE 3 BASEMENT LEVEL DETAILS SHEET 2	
Status	FOR CONSTRUCTION

Drawn	JEM	Eng	JC
Scales	1:20 @ A1	1:40 @ A3	
Drawing No	27876/3301	Ver	C03
Doc. Ref.	RTH-PAM-XX-00-DR-S-3301		