


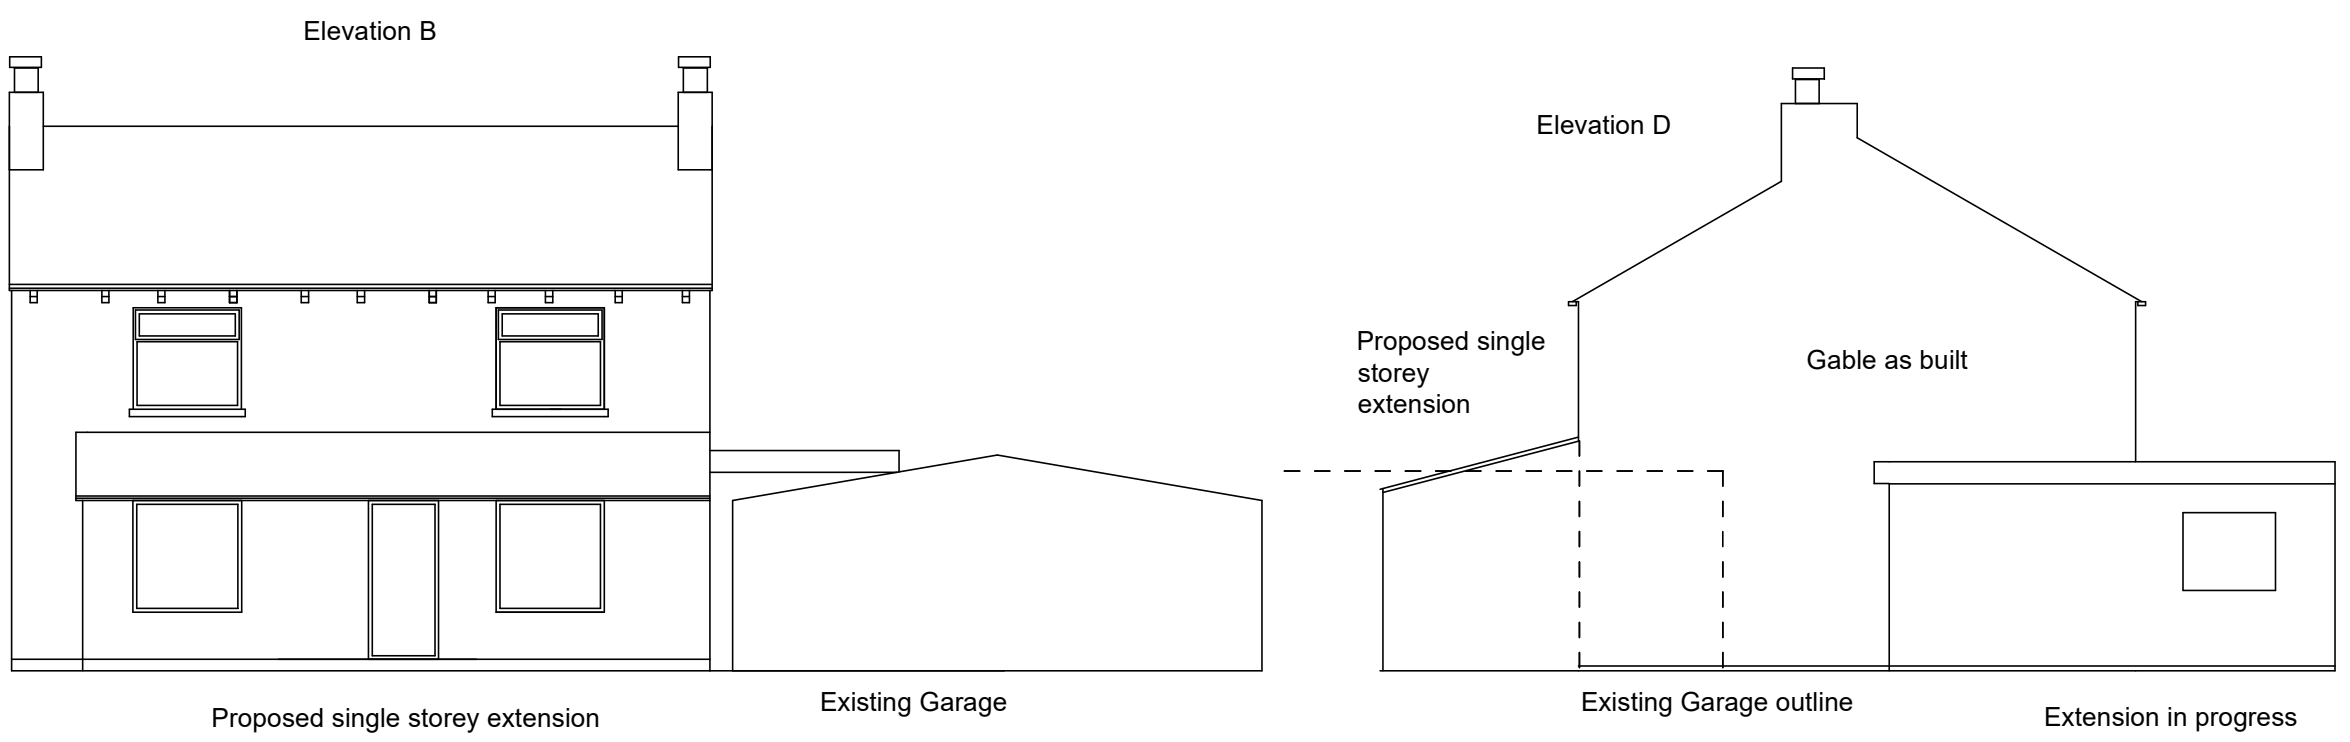

Both extensions to be rendered to match existing house



Fern Cottage Baytree Lane Middleton
M242FH

Two Single Storey Extensions

Drawing 4- Proposed Elevations

Drawing Number 2222-04a

Loganbuilding@outlook.com

07904 649901

Scale 1:100 @A3