
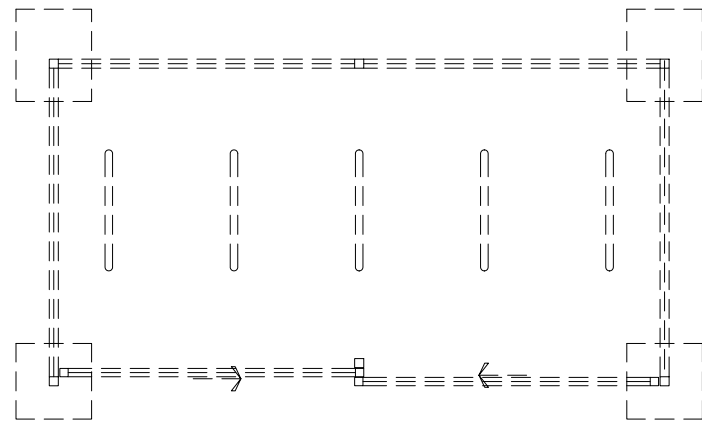
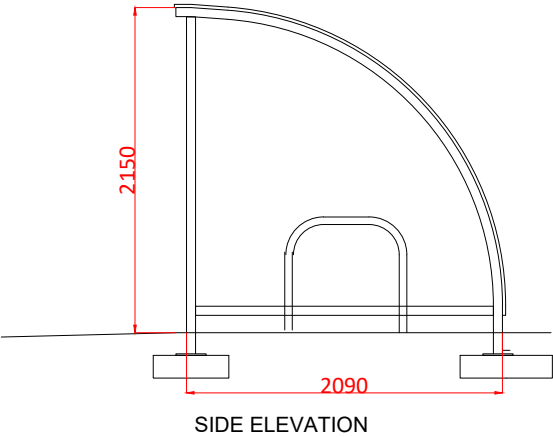
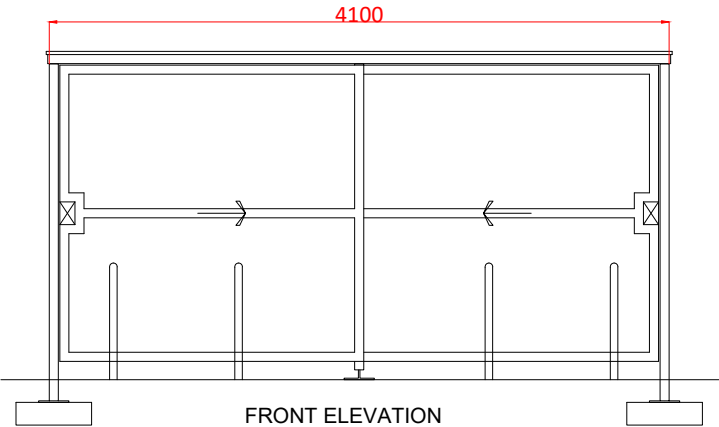


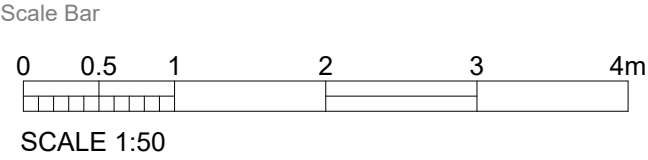


BASE



150mm minimum thick concrete pads (reinforced as designed by engineer)
Allow for submerged base plates to allow for hard landscaping around posts.
on 100mm minimum sand blinded consolidated hardcore base on rolled formation.


CYCLE STORE - enclosed and lockable for 10no cycles located as site layout.

Proprietary shelter comprising 50mm box section galvanised mild steel tube with plates for fixing down to concrete base, complete with corrugated steel curved roof sheeting. Complete with 5 no bolt down galvanised Sheffield bike stands.

Broxap Anti-Vandal Wardale shelter complete with sliding security mesh gate and mechanical locking, size 2150x4100. Colour Anthracite.

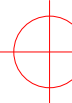 **CYCLE SHELTER DETAILS**
1:50

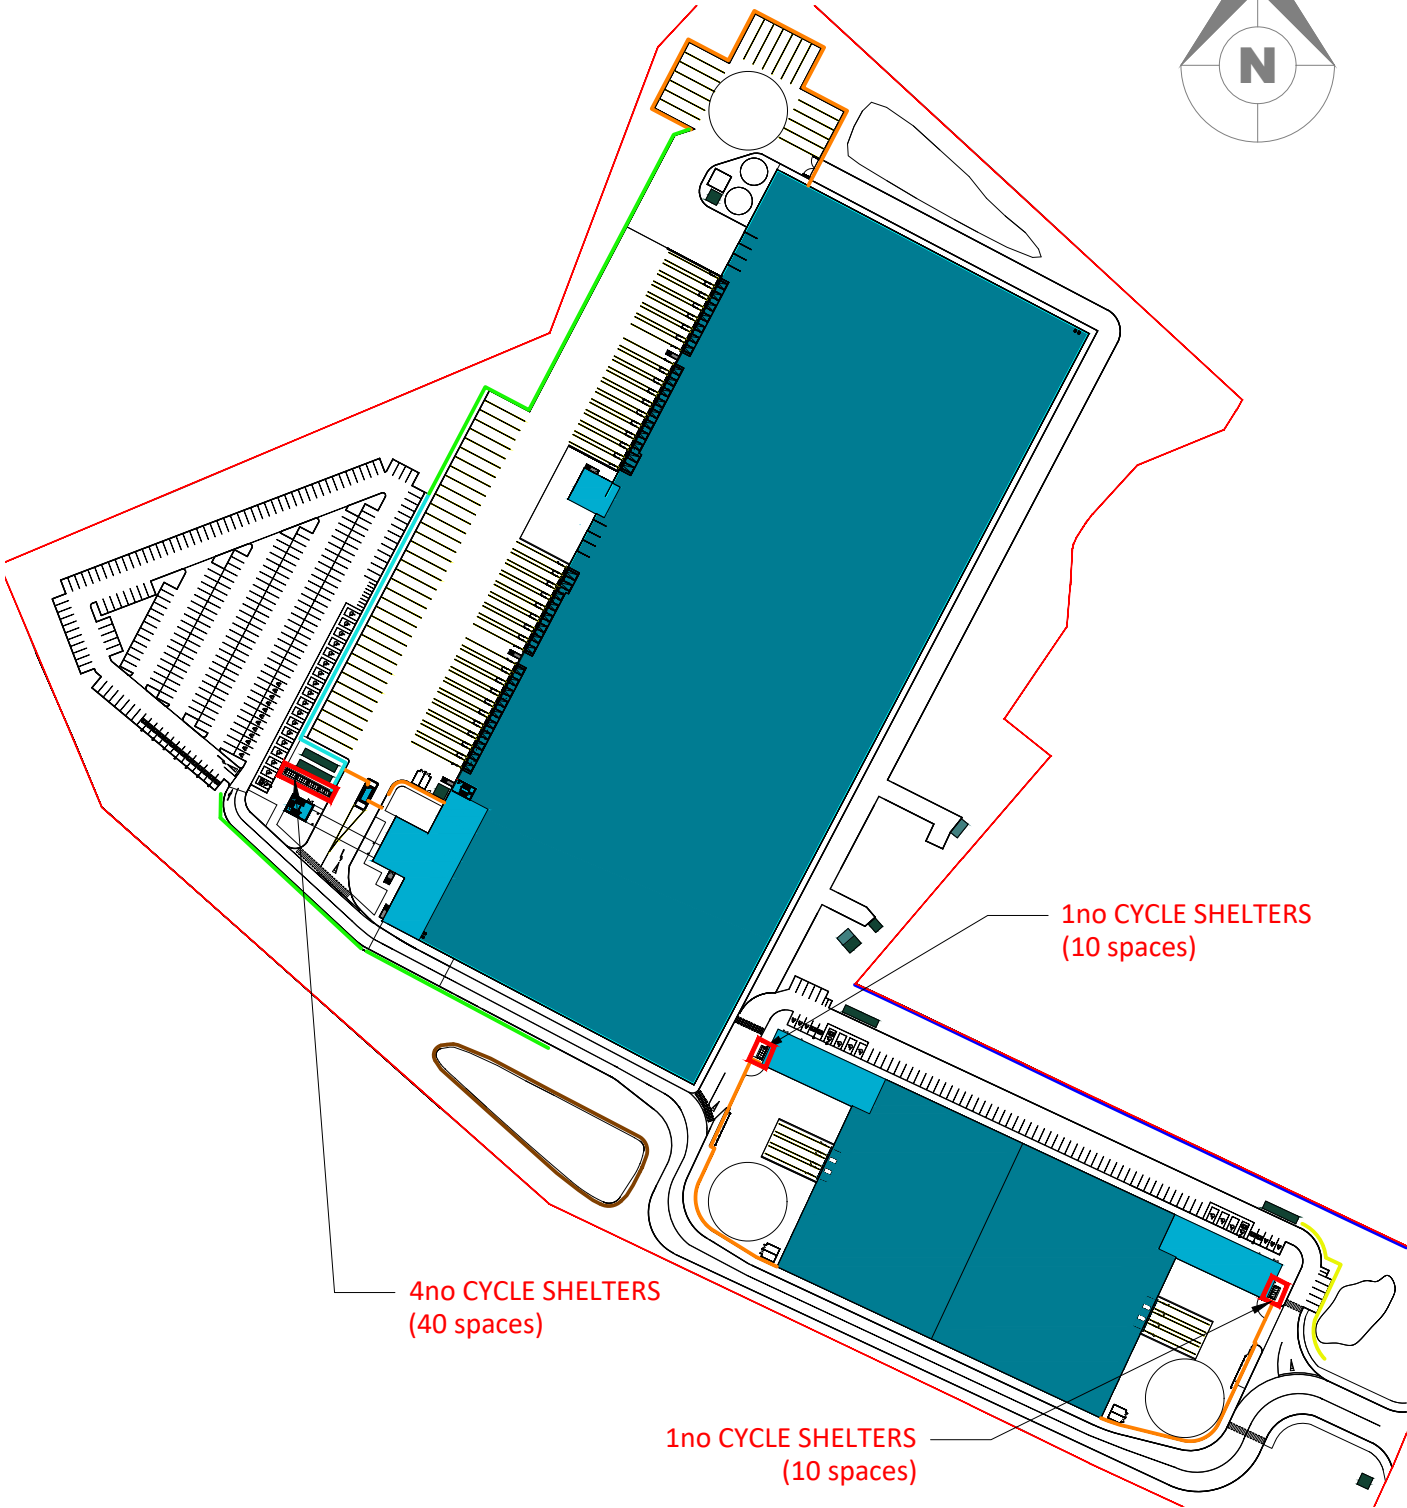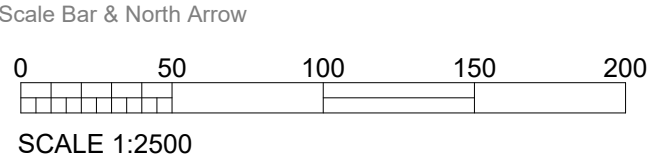

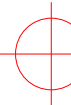 **CYCLE SHELTERS - SITE LOCATION**
1:2500

Scale this drawing for planning purposes only
ashton smith to be notified of discrepancies in figured dimensions
Contractors must check all dimensions from site
This drawing is copyright and is for use on this site only
This drawing is to be used solely for information as entitled
For other information refer to the latest revision of any cross
referenced drawing



LOCATION PLAN

NOTES

REV	DATE	DESCRIPTION	DRAWN BY	CHECK BY
P2	14.03.2023	Unit 3 cycle shelters relocated	JA	RR
P1	22.12.2022	Initial issue	JA	RR

PROJECT TITLE MANCHESTER ROAD, HEYWOOD					
DRAWING TITLE PROPOSED CYCLE SHELTER DETAILS					
RIBA STAGE	STATUS			DRAWN BY	CHECKED BY
	TENDER			JA	RR
SHEET	SCALE	DATE	SUITABILITY	REVISION	
A3	1 : 50	22/12/2022	S3	P2	
DRAWING NO. 21157 - ASA - 90 - EX.ZZ - D - A - 9005 _ (S3 - P2)					

CLIENT TrammellCrowCompany	
 AshtonSmith Beyond Design	
Ashton Smith, Belvedere House, 2 Victoria Avenue, Harrogate, North Yorkshire, HG1 1EL Tel: 01423 523882 Fax: 01423 565104 www.ashtonsmith.co.uk	

JOB NO. 21157