


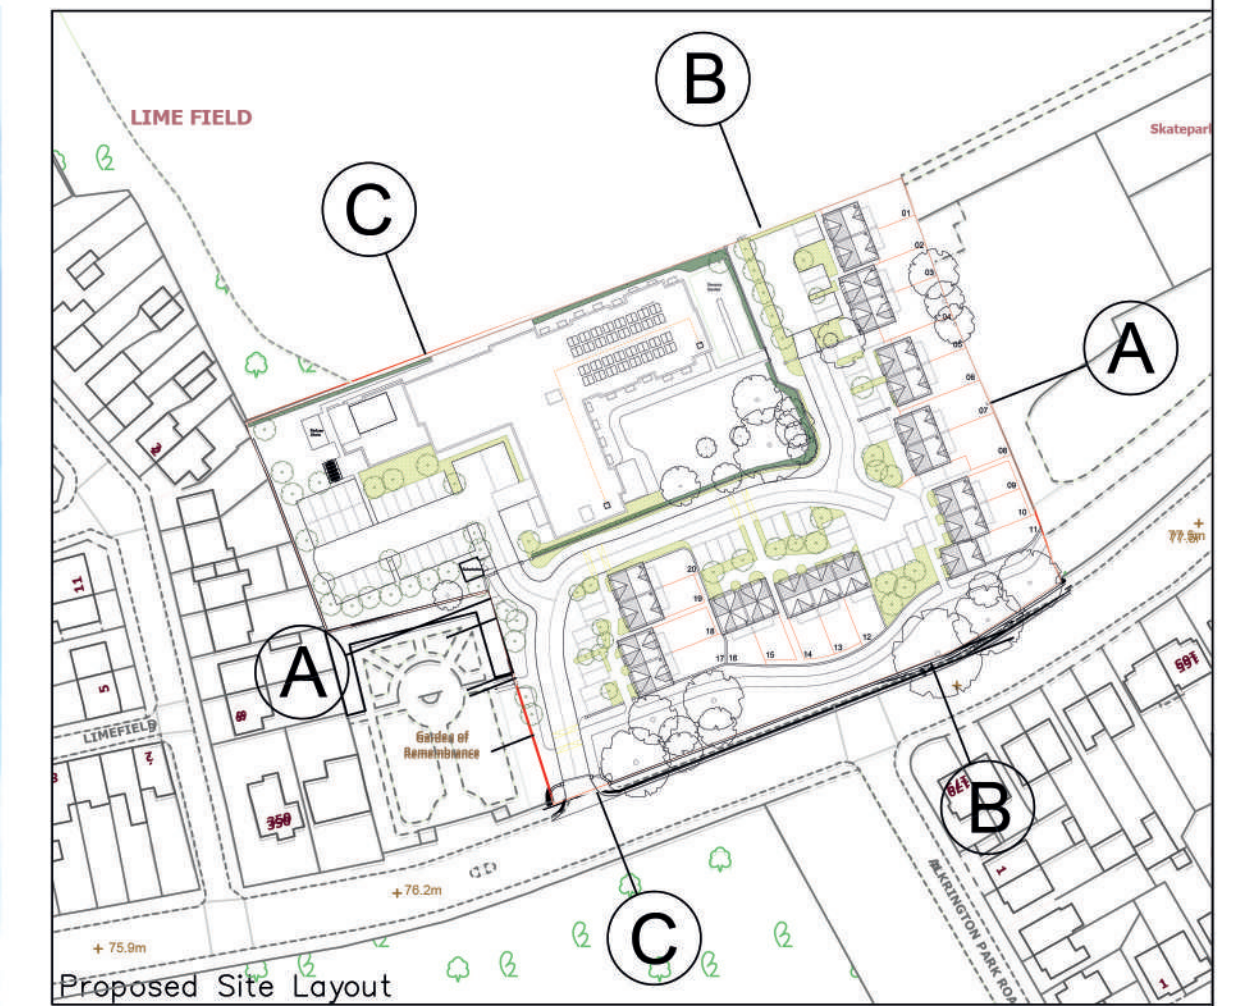

MÜLLER
PROPERTY GROUP

Project Parkfield, Middleton, Manchester, M24 4EB				 Bower Mattin Unit 23/ 24 Beechfield House Winterton Way Macclesfield Cheshire SK11 0LP Telephone 01625-509187 E-Mail architects@ bower-mattin.co.uk Chartered Architects Surveyors
Title Proposed Colour Site Sections				
Scale 1:150 @ A1	Date Mar 25	Job No 23590	Original	
Drawn By FH	Checked	Sequential No	Revision	
Category L	CIS/b Element -	012	E	