
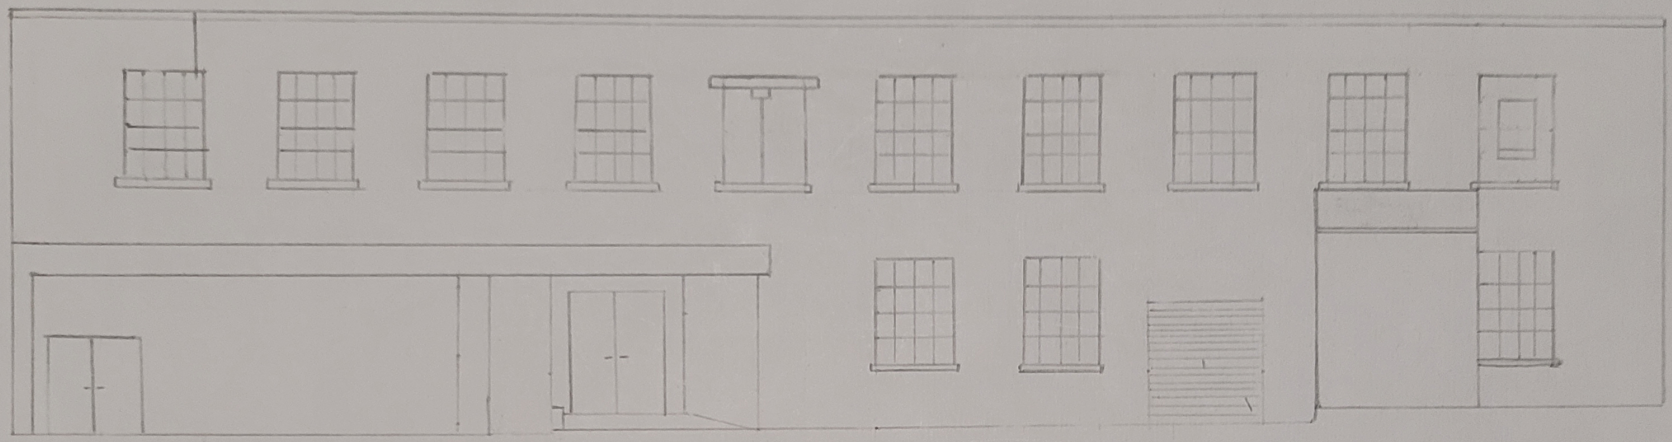


EASTERN ELEVATION 1:100 A3

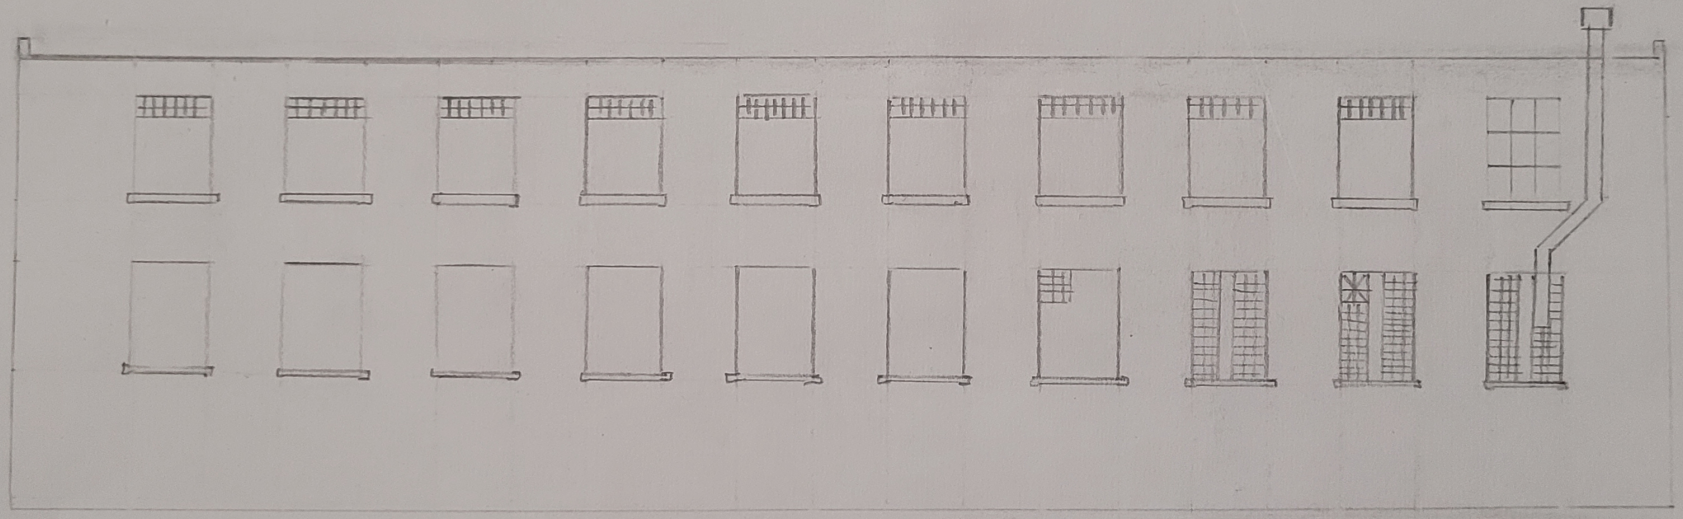

WESTERN ELEVATION 1:100 A3