


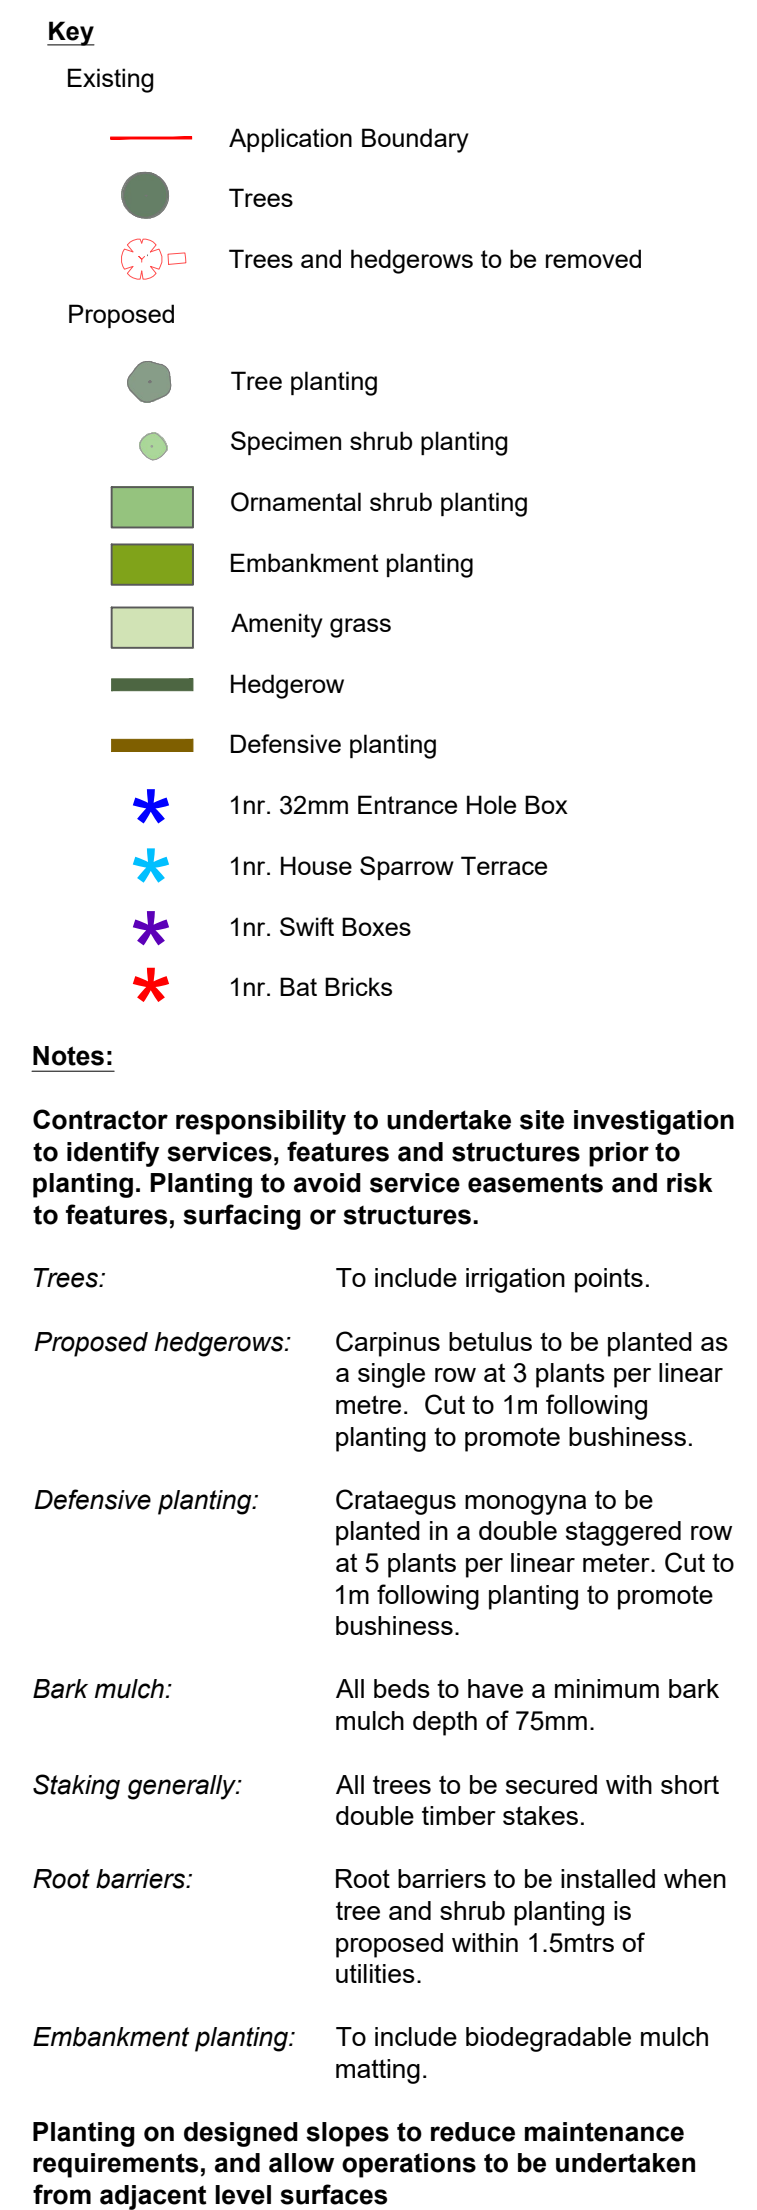

|   |                                    |       |          |          |  |
|---|------------------------------------|-------|----------|----------|--|
|                                                                           |                                    |       |          |          |  |
| Reproduced by permission of Ordnance Survey on behalf of Her Majesty's<br>Stationery Office<br>© Crown Copyright and database right 2010. All rights reserved. |                                    |       |          |          |  |
| E   | Amendments following client review | AL    | A/JG     | 09/11/22 |  |
| D   | LAYOUT updated and retaining walls | AL    | A/JG     | 08/06/22 |  |
| C   | Existing trees updated             | A/JG  | CH       | 10/06/20 |  |
| B   | LAYOUT updated                     | A/JG  | CH       | 12/06/20 |  |
| A   | LAYOUT updated                     | A/JG  | CH       | 05/06/20 |  |
| Rev   | Description                        | Drawn | Approved | Date     |  |

|                   |                    |                 |
|-------------------|--------------------|-----------------|
| Scale<br>1:250@A1 | Date<br>10/12/2019 |                 |
| Drawn<br>AJG      | Checked<br>CH      | Approved<br>GDA |