
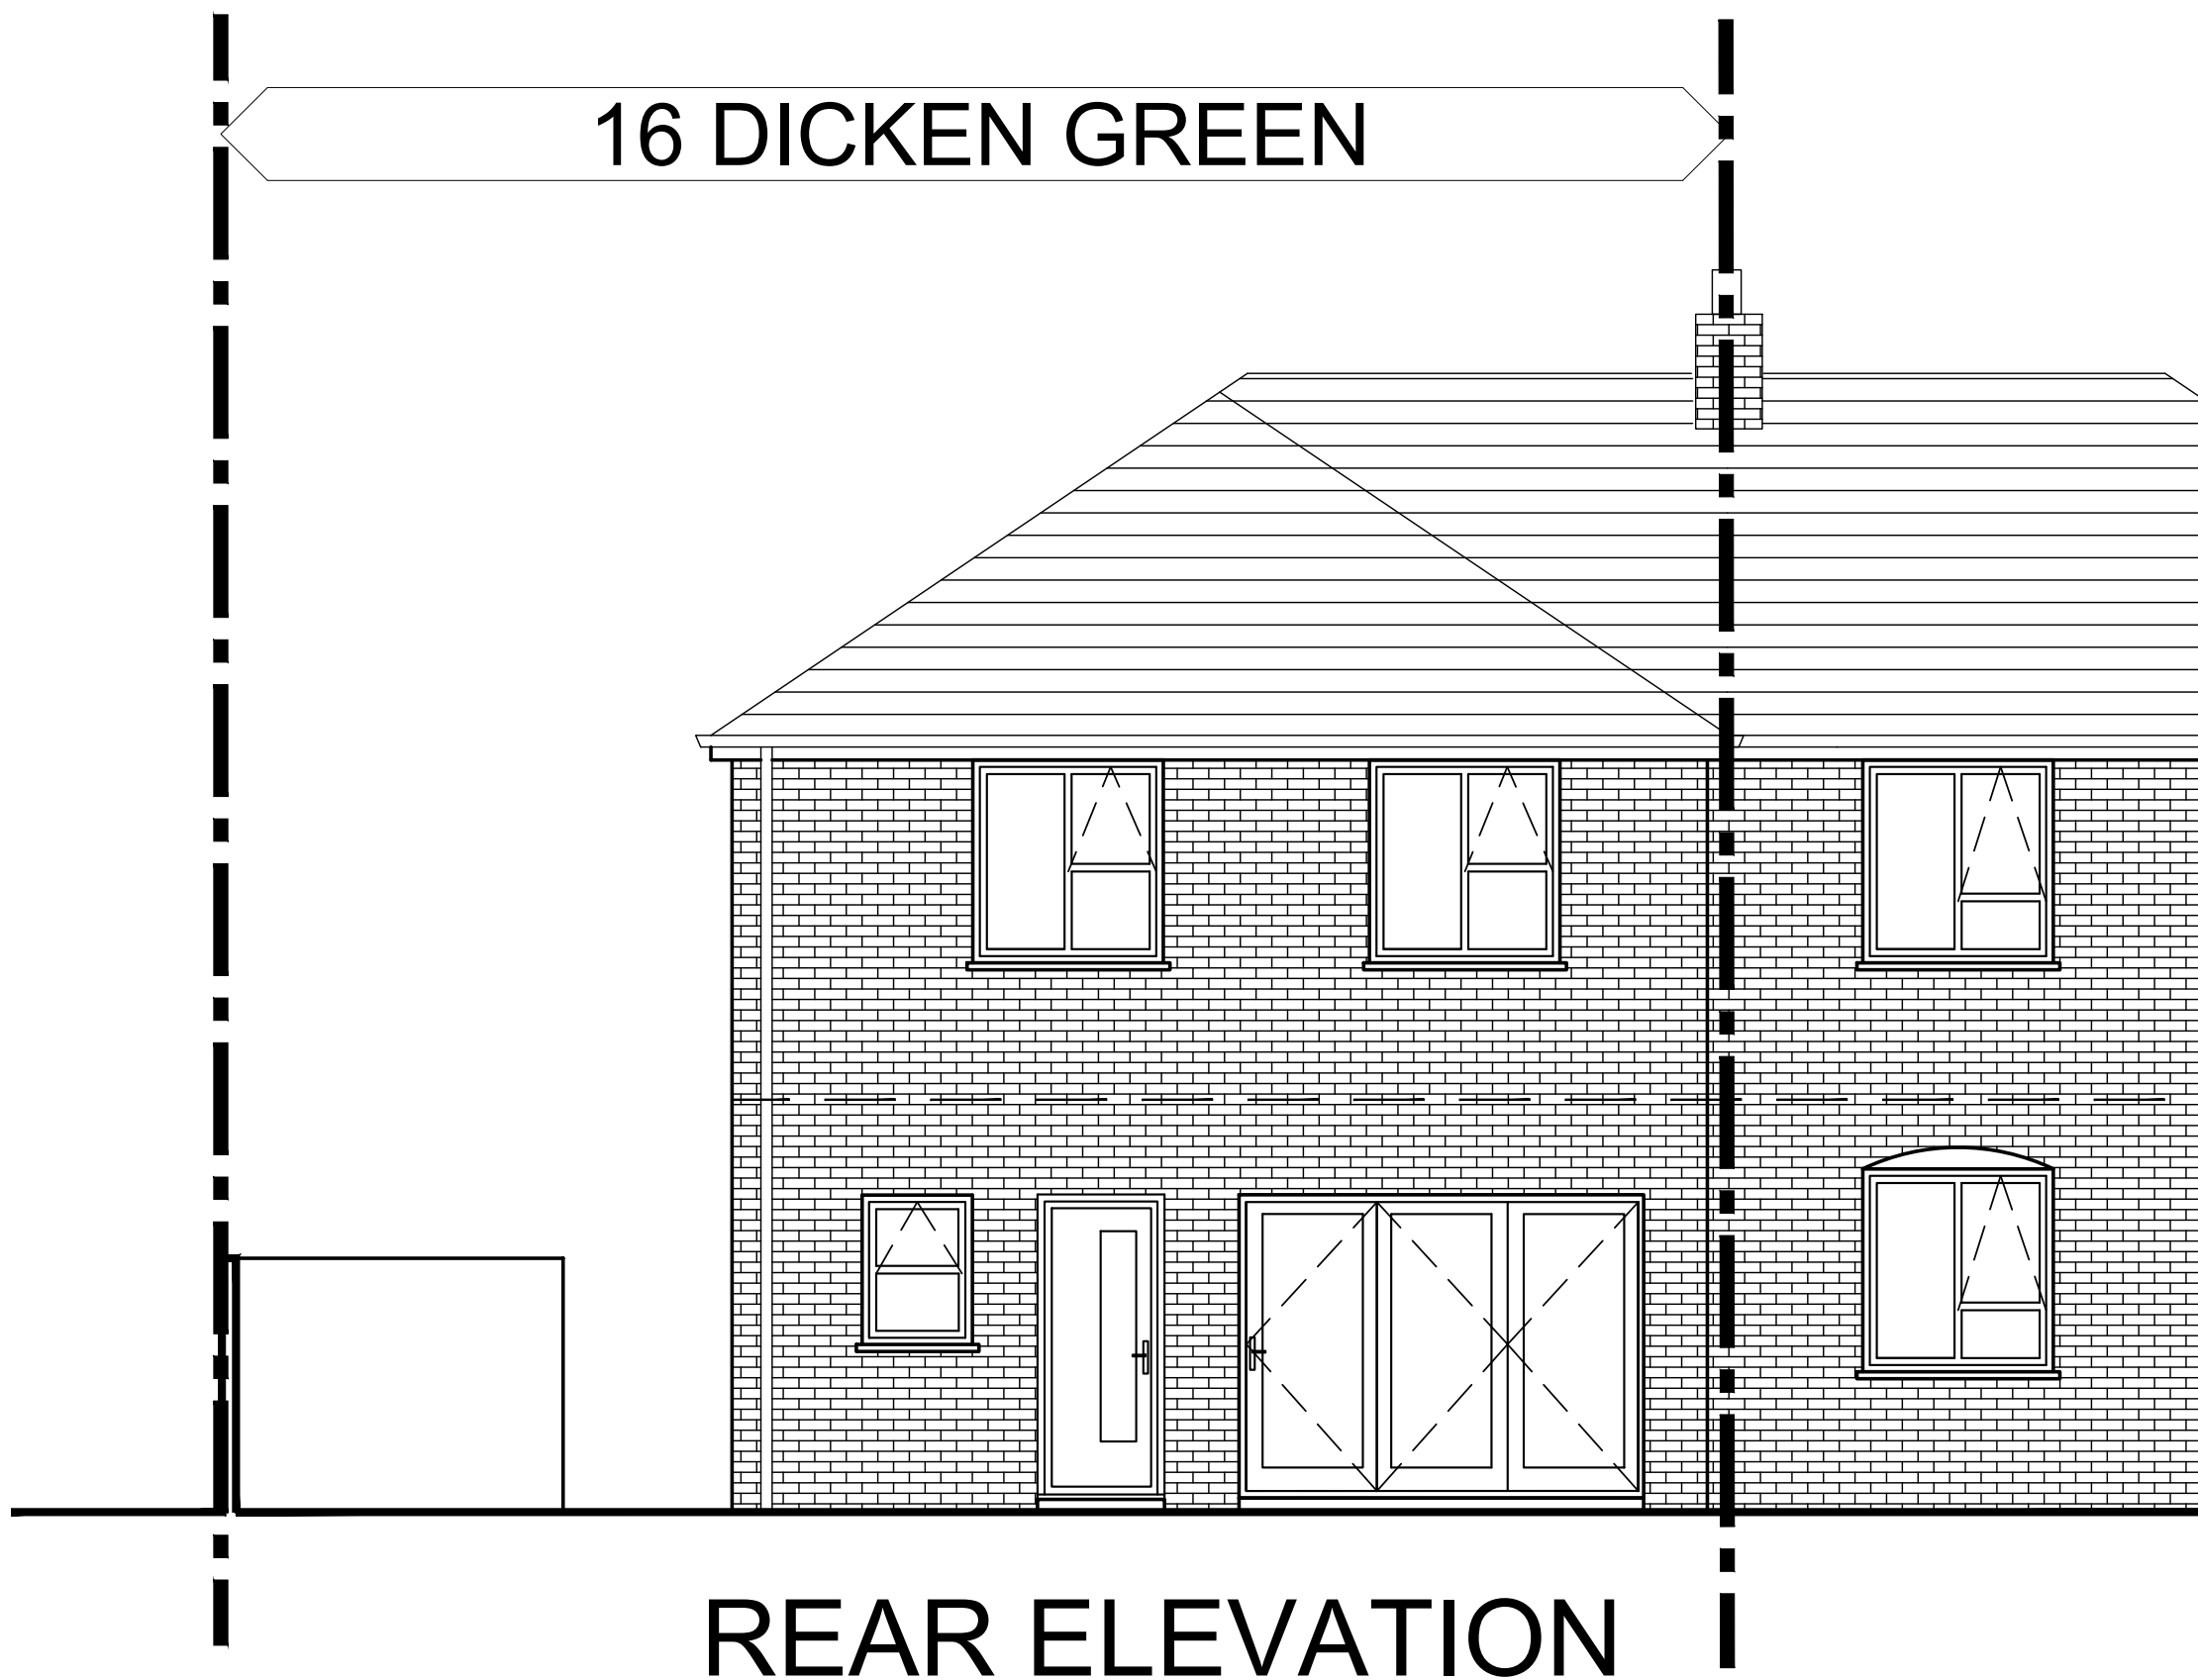
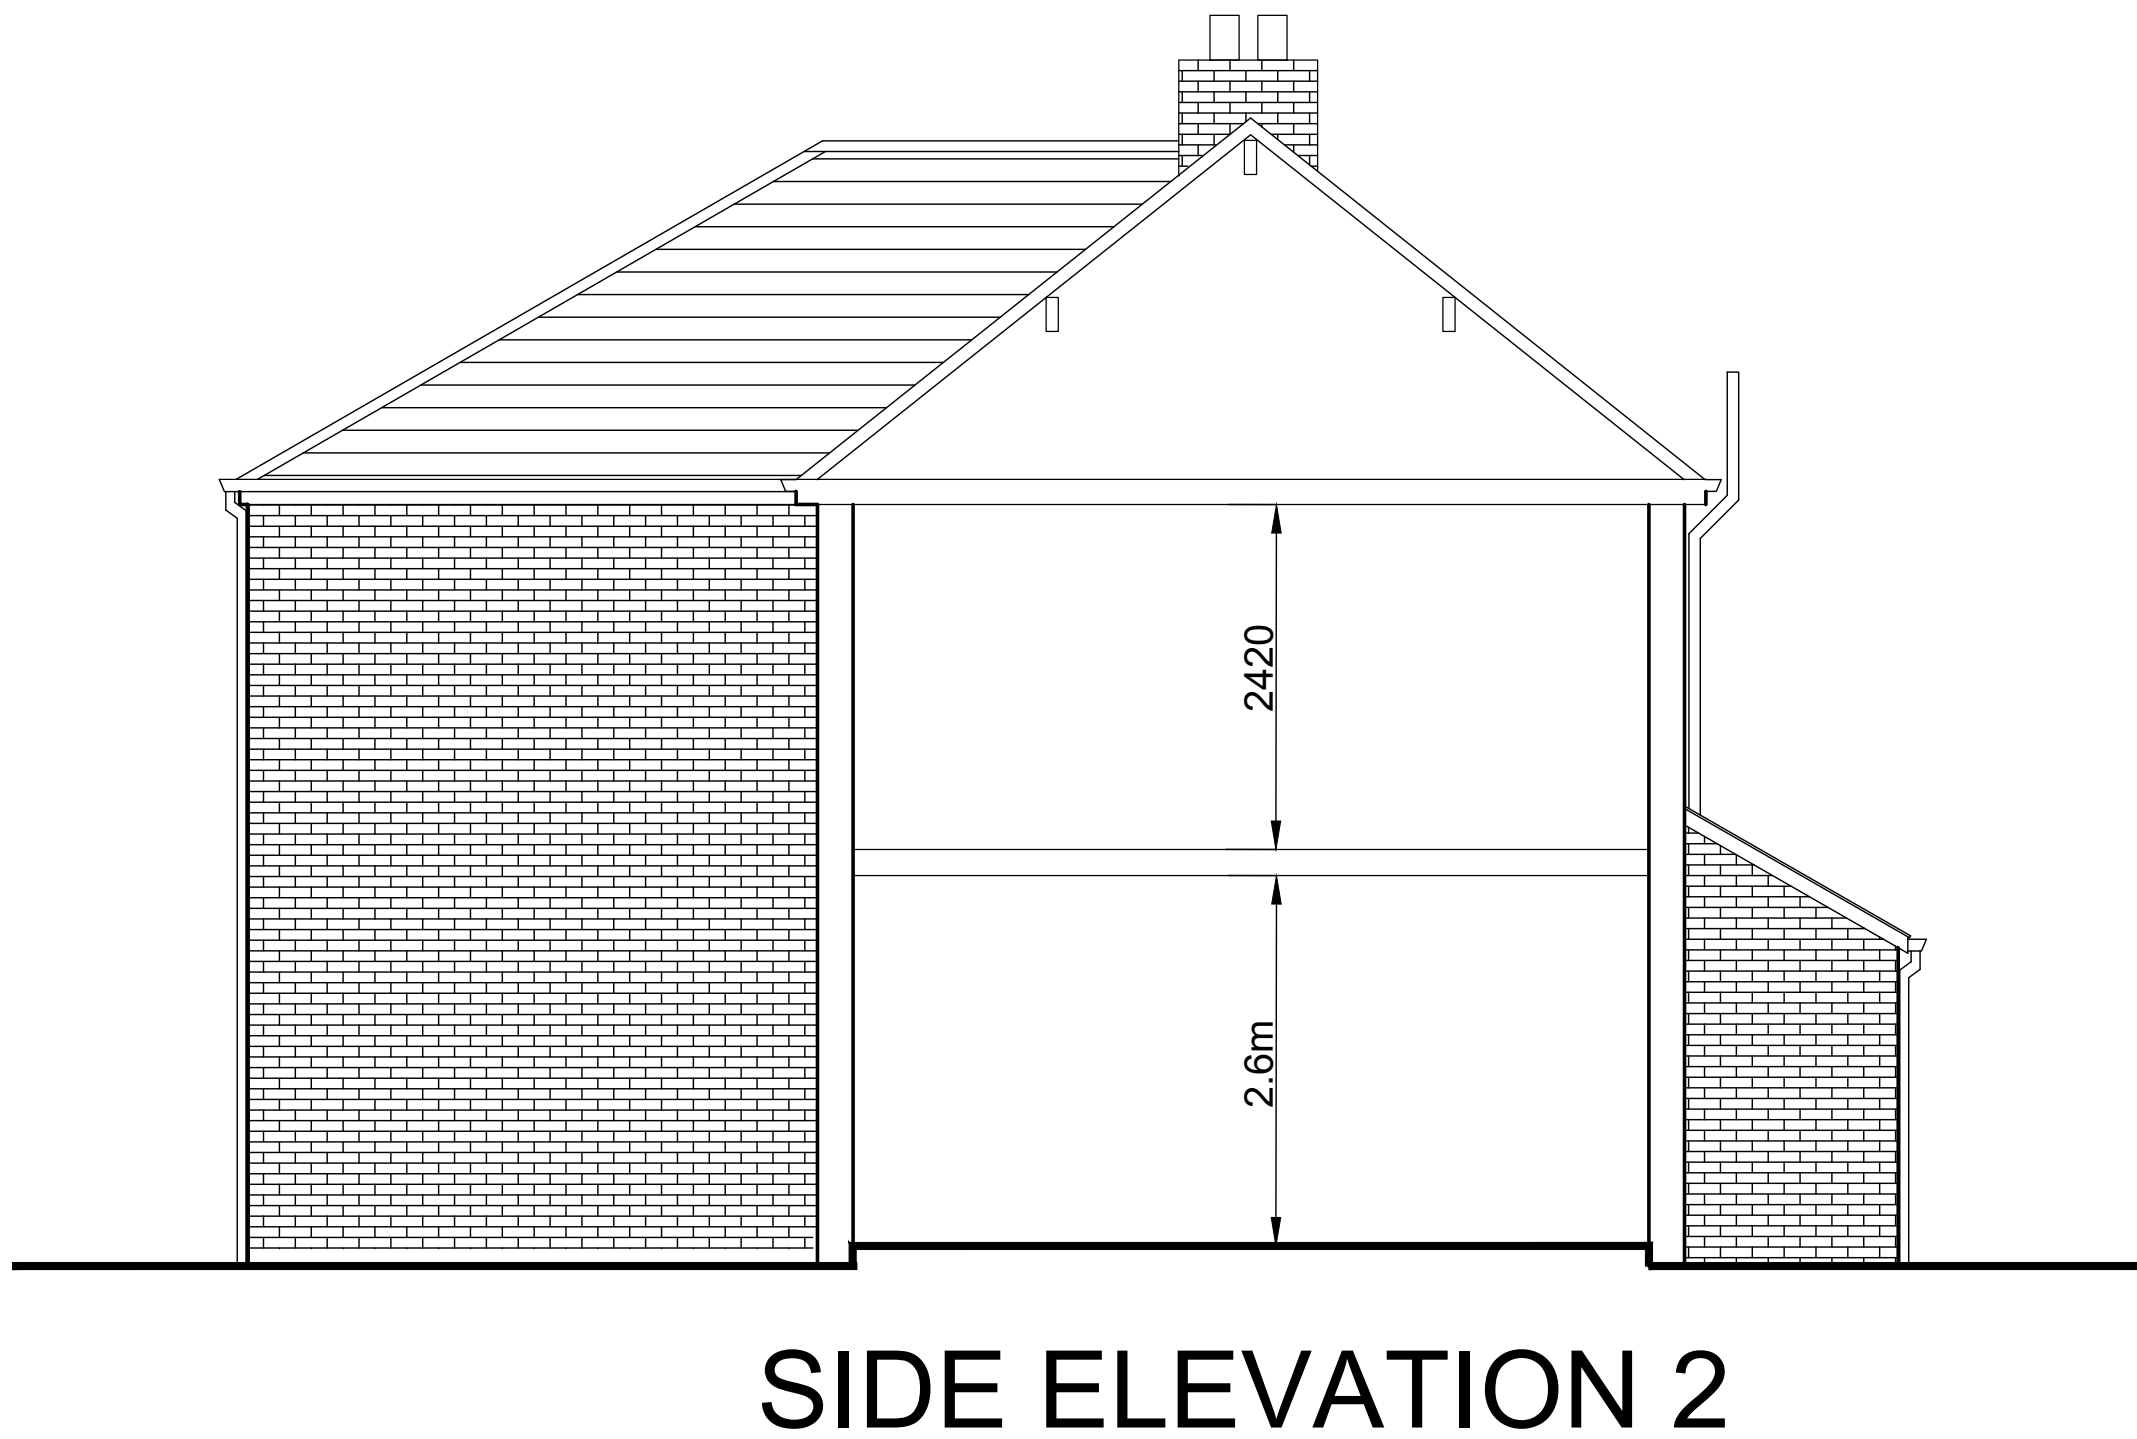
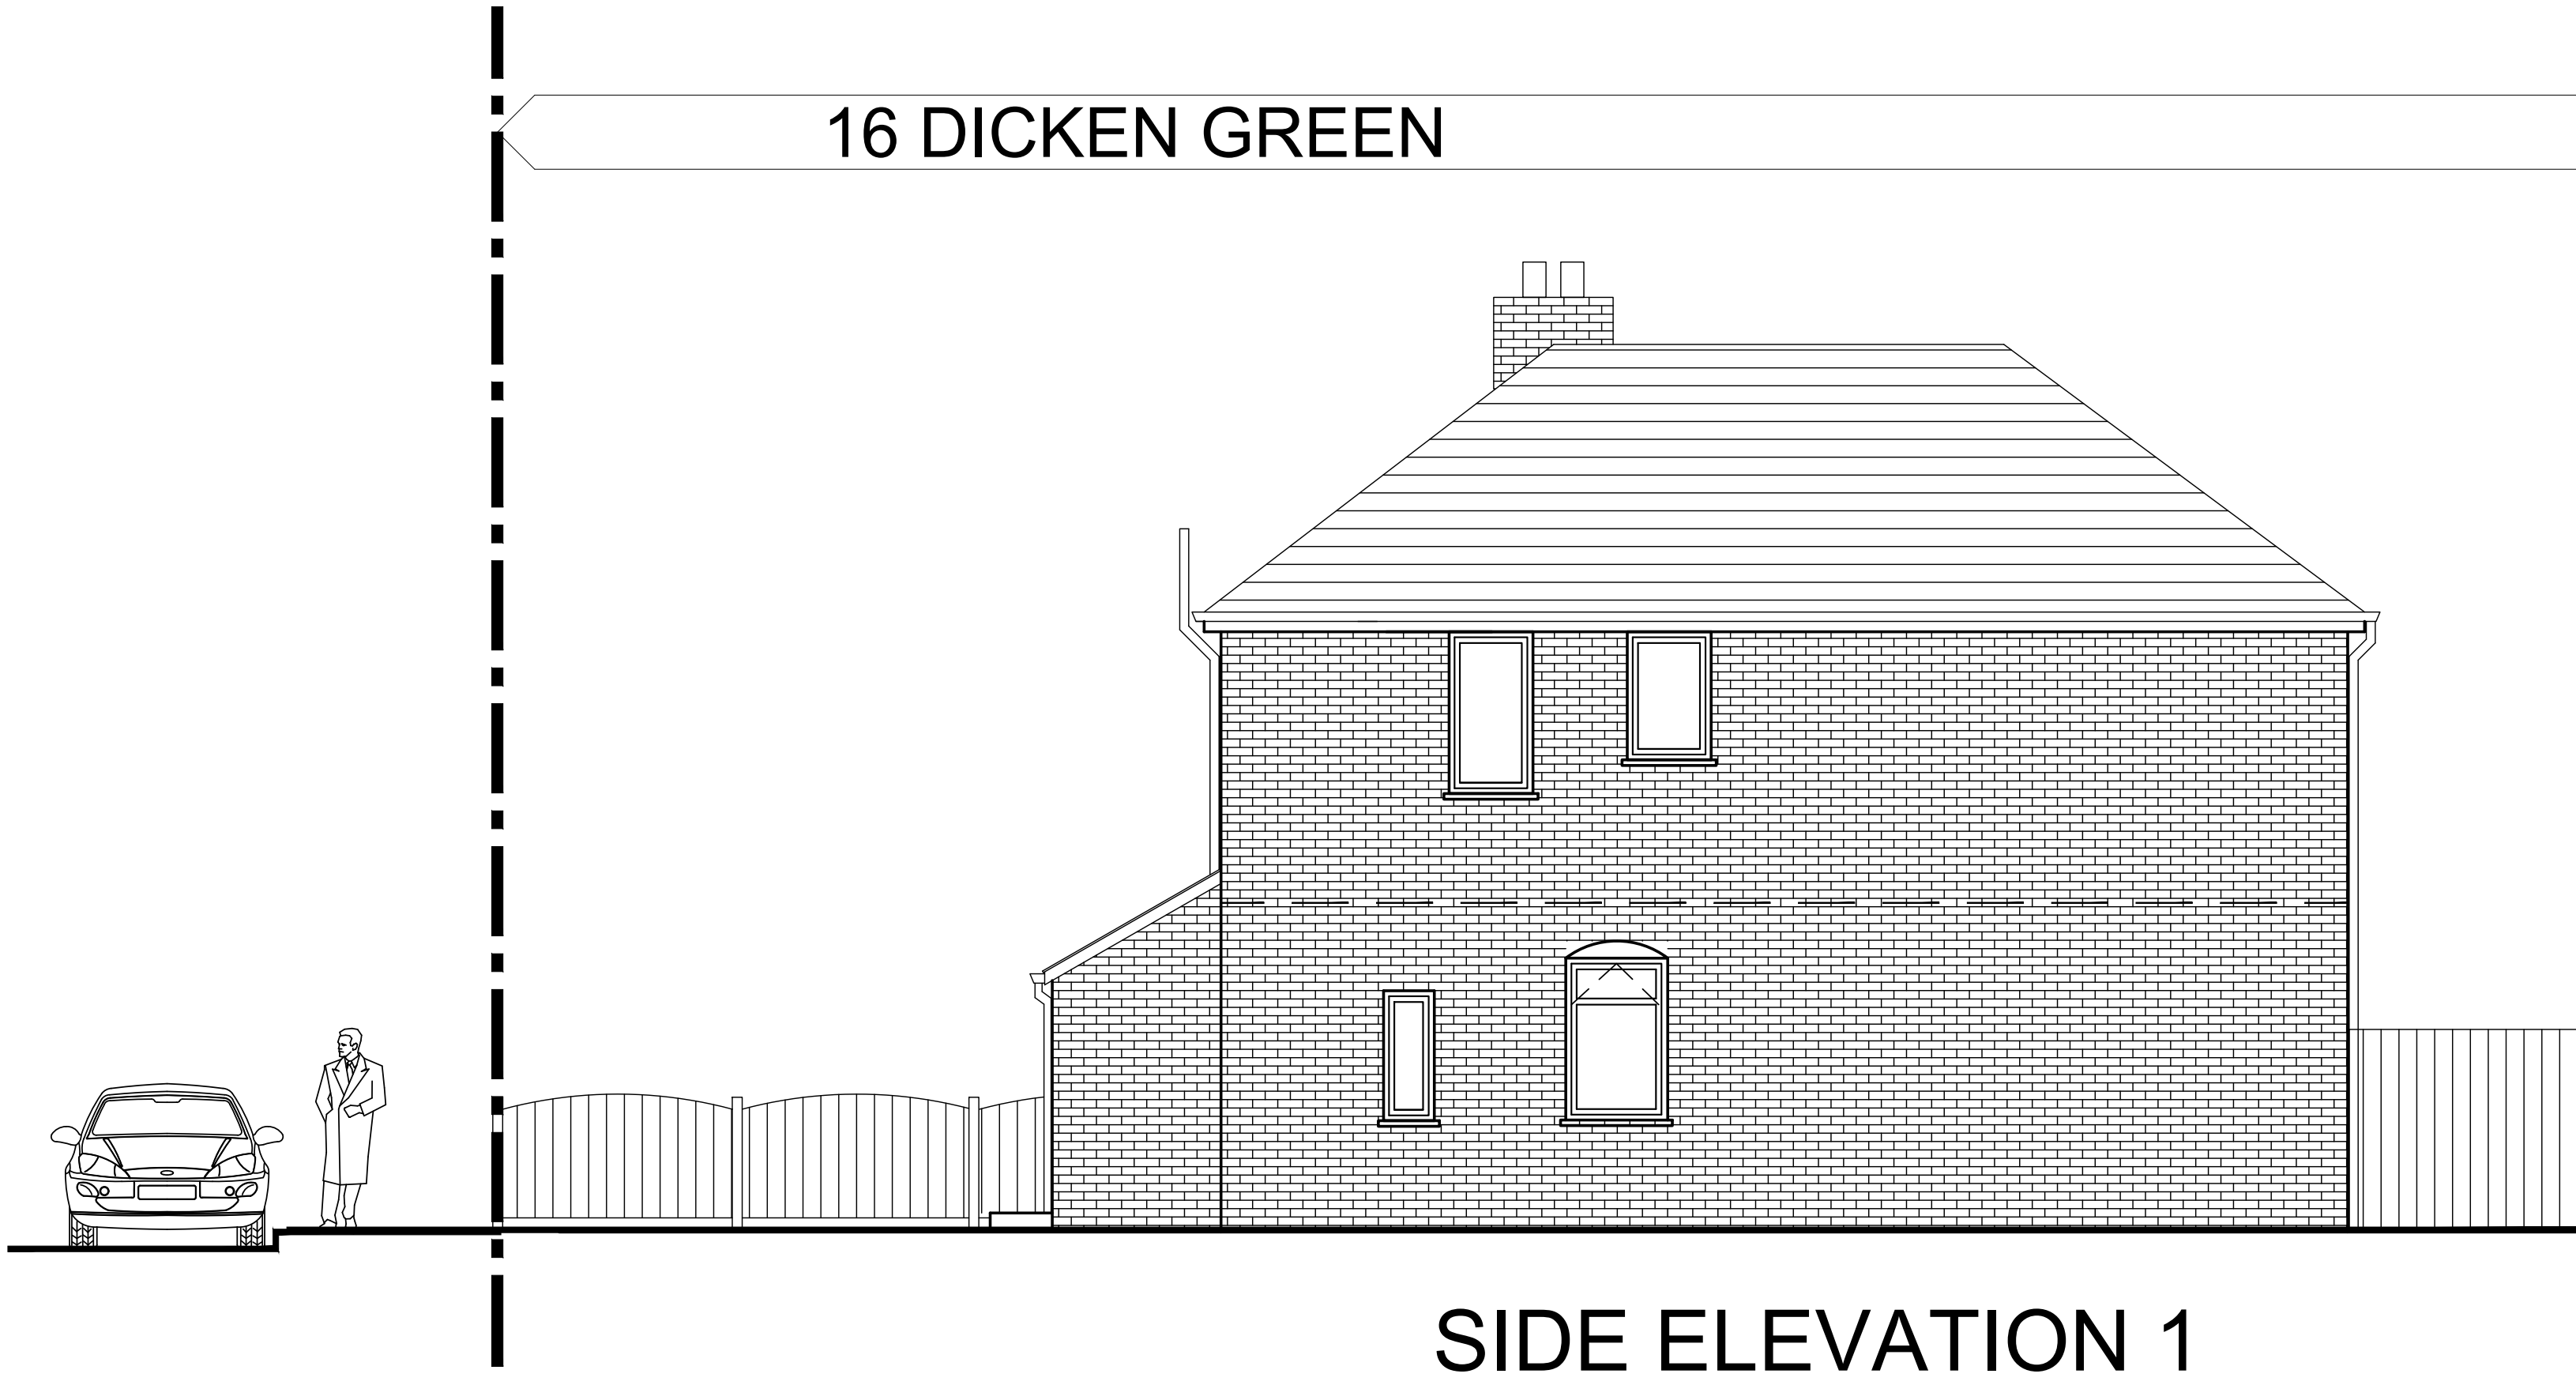


Copyright of this drawing is vested in BPM Architectural and it must not be copied or reproduced without written consent. Figured dimensions only are to be taken from this drawing. DO NOT SCALE OFF THIS DRAWING. 1/11/20
SHEET 4 OF 4
All contractors must visit the site and be responsible for taking and checking all dimensions relative to their work. BPM architectural are to be advised of any variation between drawings and site conditions.
Electronic data drawings issued as 'read only' and should not be interpreted for measurement.
All dimensions and levels should be 'read only' from those values stated in text on the drawings.

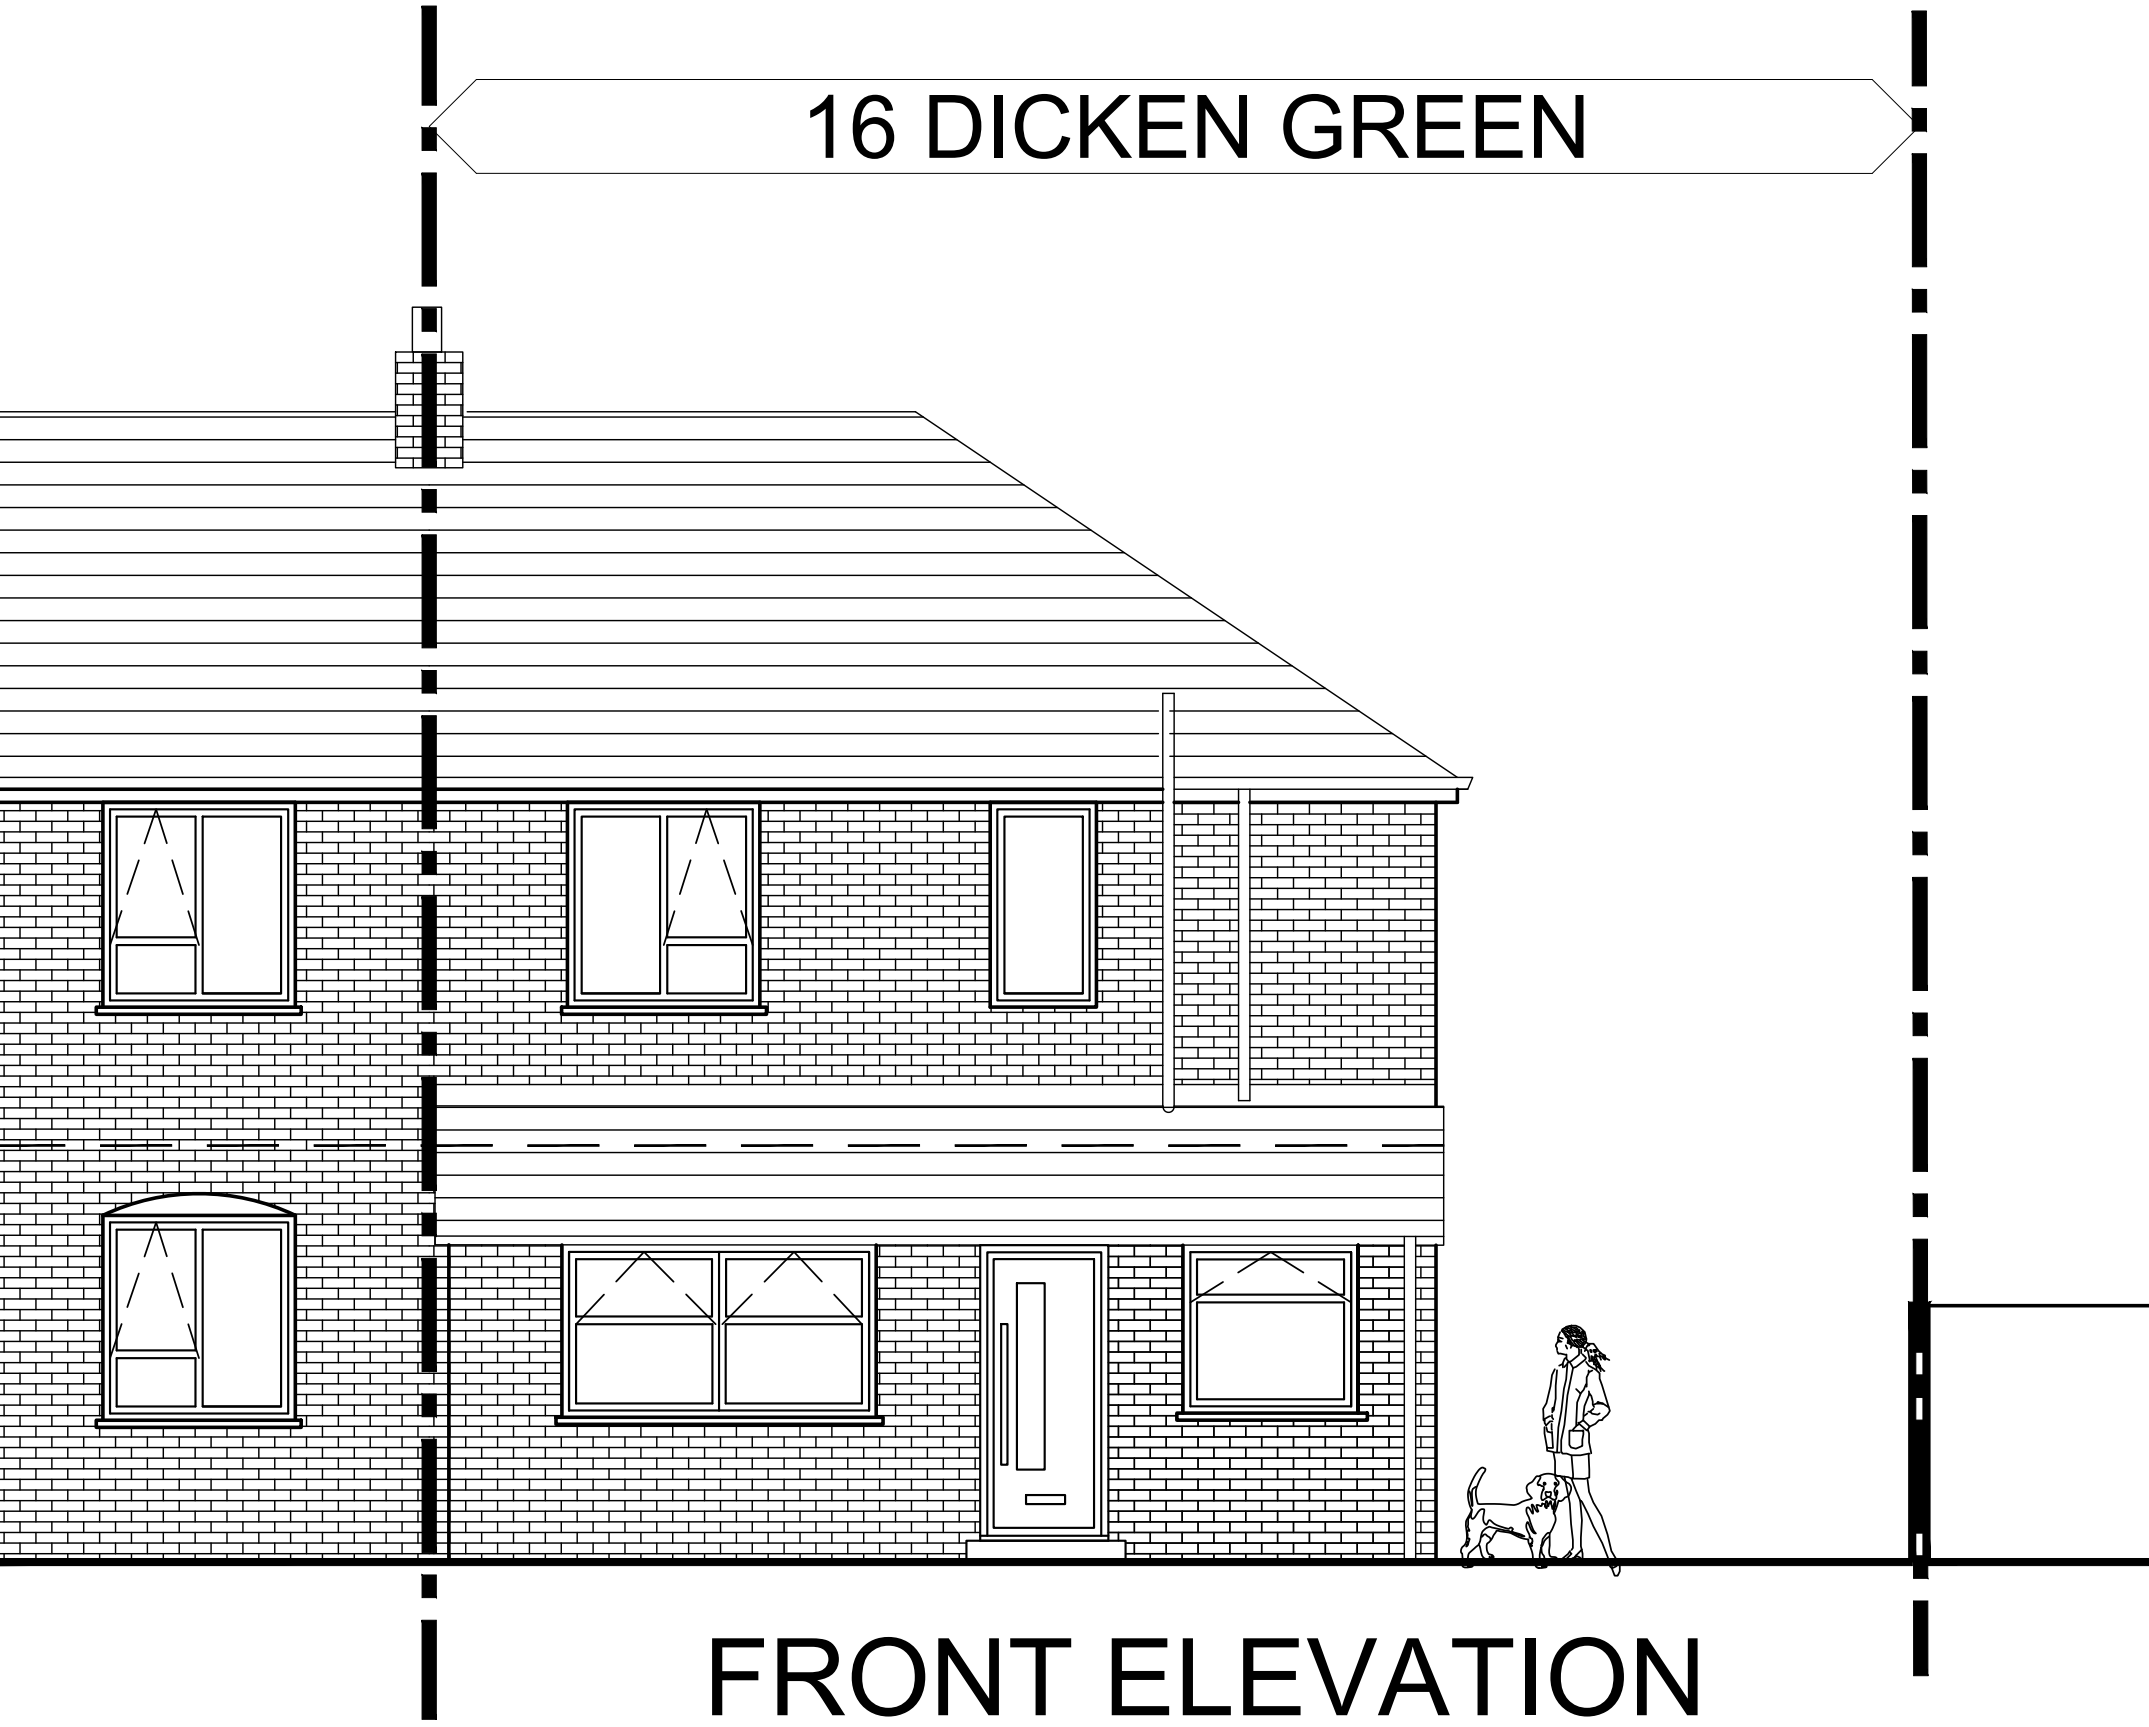

REV: | DATE: | DETAILS: |
BM ARCHITECTURAL DESIGNS
APARTMENT 8,
224 GREAT CLOWES STREET,
SALFORD M7 2ZS
email: benjamin.maguire10@gmail.com
PROJECT: 16 DICKEN GREEN
ROCHDALE OL11 1TW
TITLE: PROPOSED ELEVATIONS
CLIENT: MR. DAVID SMITH
SCALE: 1:50@A1 DATE: 02/24 DRAWN: BM
STATUS: PLANNING
DRAWING NO: BMAD/0224/DICKEN/PL4 REV: