


ALL DIMENSIONS AND SIZES TO BE CHECKED ON SITE. NORTH POINTS SHOWN ARE INDICATIVE. ©

SITE SPECIFIC HAZARDS

IN ACCORDANCE WITH THE REQUIREMENTS OF THE CDM REGULATIONS 2015 THE FOLLOWING SIGNIFICANT RESIDUAL HAZARDS HAVE NOT BEEN DESIGNED OUT OF THIS PROJECT AND MUST BE TAKEN INTO CONSIDERATION BY CONTRACTORS PLANNING TO UNDERTAKE THE WORKS SHOWN ON THIS DRAWING:

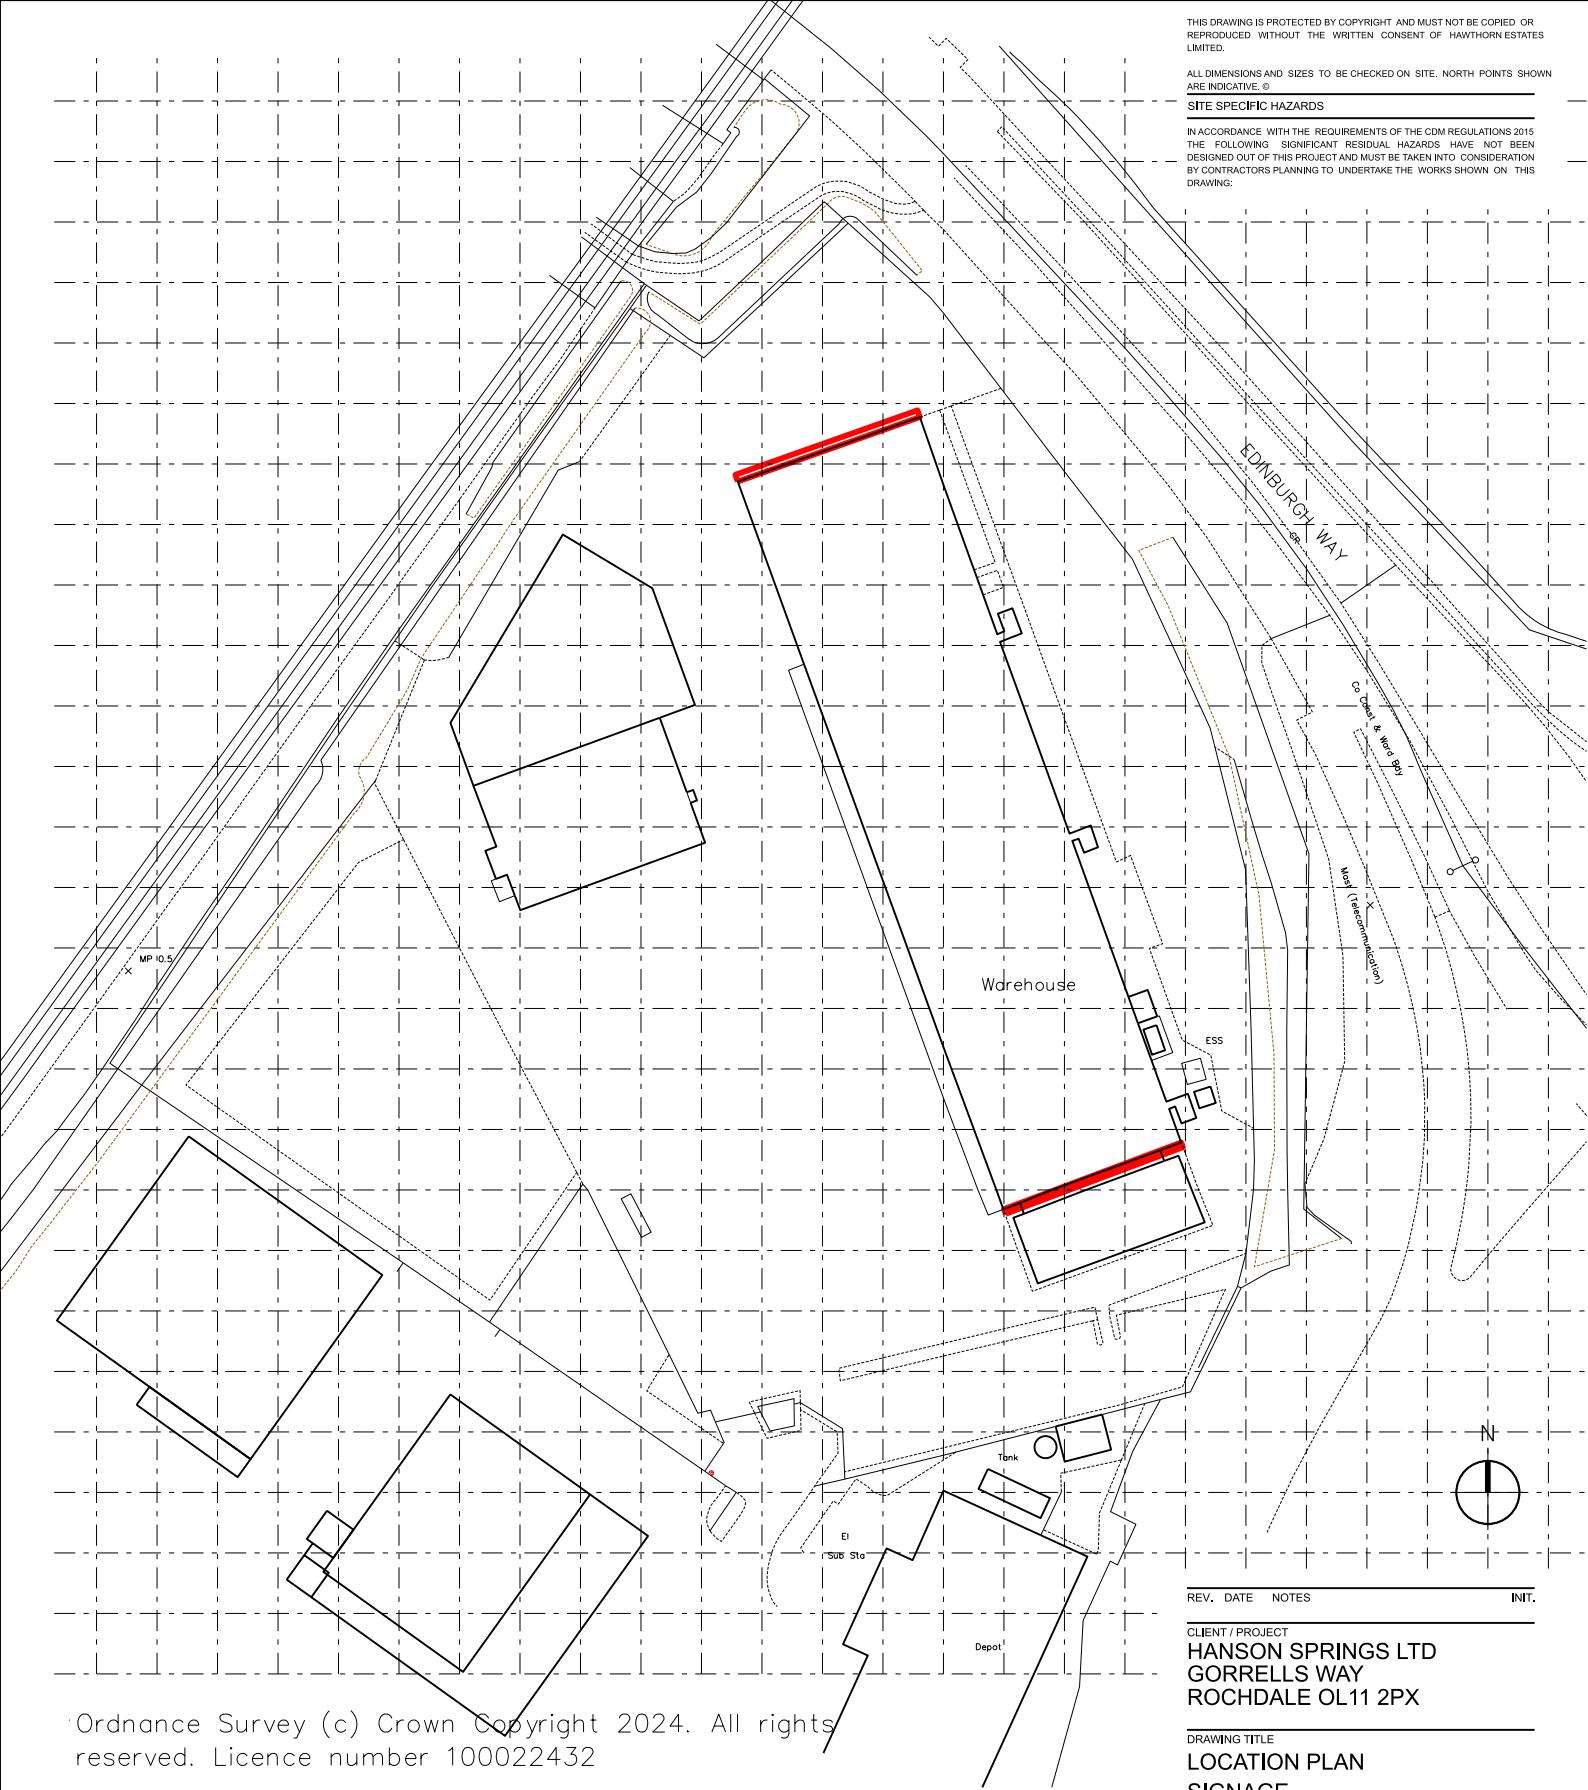

Ordnance Survey (c) Crown Copyright 2024. All rights reserved. Licence number 100022432

REV. DATE NOTES INIT.

CLIENT / PROJECT
HANSON SPRINGS LTD
GORRELLS WAY
ROCHDALE OL11 2PX

DRAWING TITLE
LOCATION PLAN
SIGNAGE

STATUS
PLANNING

DATE
FEB 25

DRAWN
RSL

SCALE @ A4
1:1250

PROJECT NUMBER	PLAN / BUILD	TYPE	NUMBER	REVISION LETTER
----------------	--------------	------	--------	-----------------

DRAWING NO.
188 PLN L 18

Site Location Plans	L	GA Plans	P	Elevations
Sections	S	Details	D	Prefix: Colour

HAWTHORN DESIGN PARTNERSHIP

HAWTHORN ESTATES LTD
LUMB, ROSSENDALE, BB4 9ND
T. 08453 900 444



E.design@hawthorn-estates.co.uk
www.hawthorn-estates.co.uk

SCALE 1:1250

