



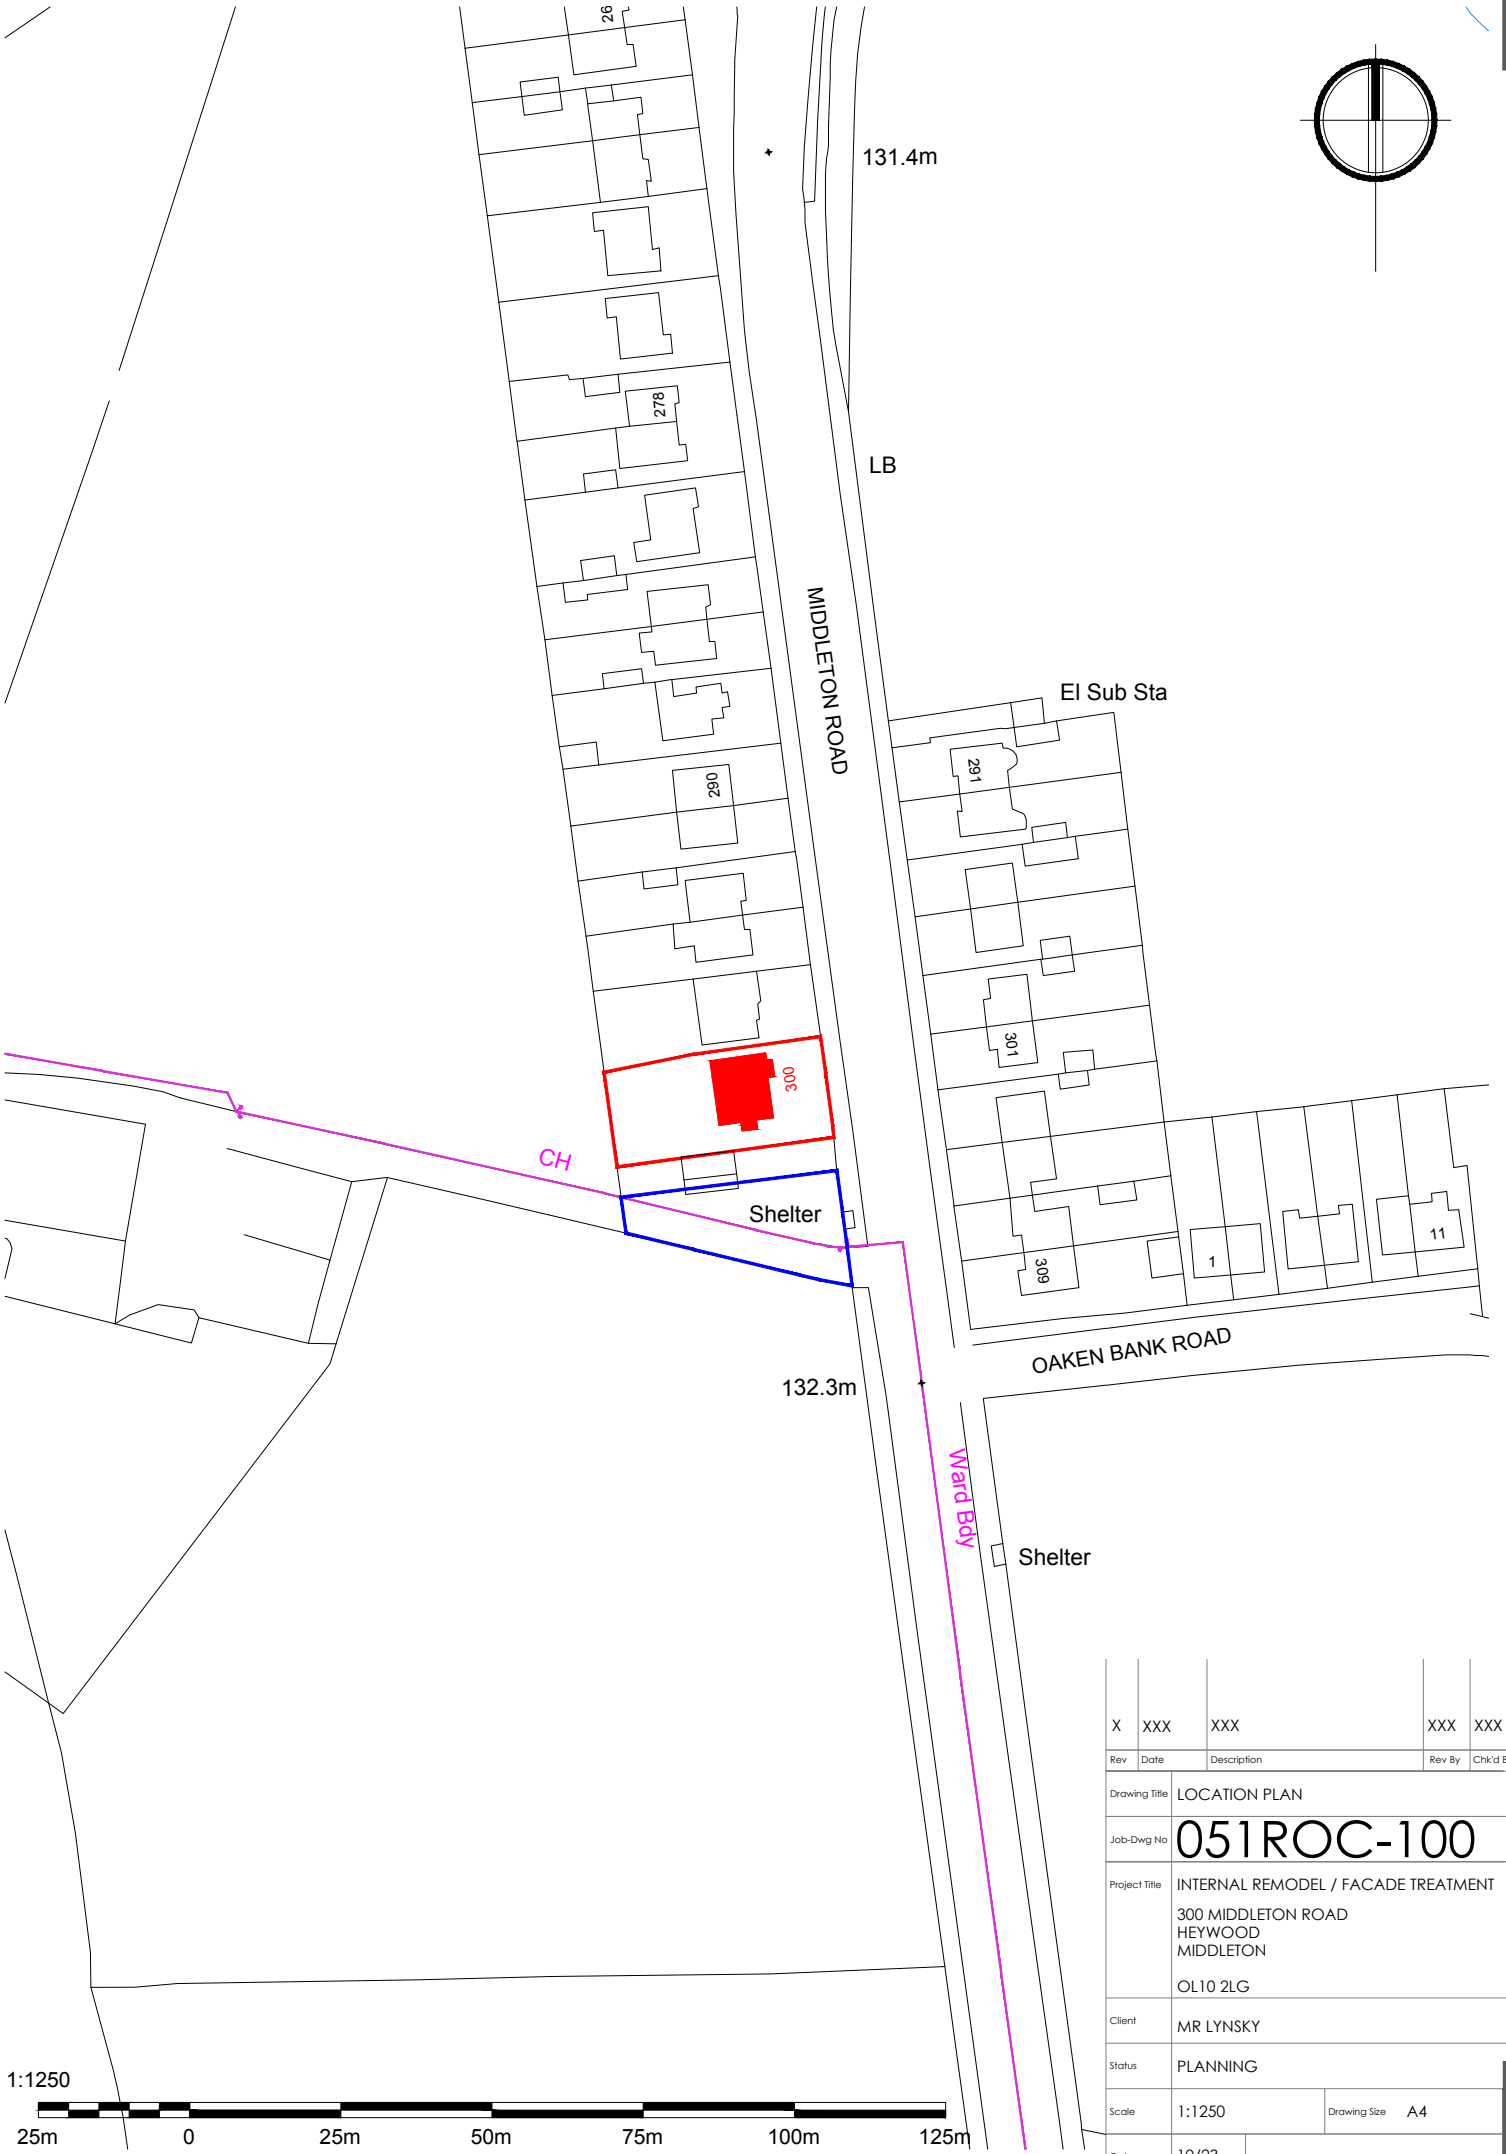

X	XXX	XXX	XXX	XXX
Rev	Date	Description	Rev By	Chk'd By
Drawing Title		LOCATION PLAN		
Job-Dwg No		051ROC-100		
Project Title		INTERNAL REMODEL / FACADE TREATMENT 300 MIDDLETON ROAD HEYWOOD MIDDLETON OL10 2LG		
Client		MR LYNKY		
Status		PLANNING		
Scale		1:1250	Drawing Size	A4
Date		10/23		

1:1250

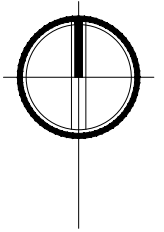