


GENERAL NOTES


1. DO NOT SCALE FROM THIS DRAWING WORK TO FIGURED DIMENSIONS ONLY.
2. NO DEVIATION FROM THE DETAILS SHOWN ON THIS DRAWING IS ALLOWED WITHOUT PRIOR PERMISSION IN WRITING.
3. ALL DRAWINGS ARE TO BE READ IN CONJUNCTION WITH ALL ARCHITECTS, ENGINEERS AND SPECIALISTS DRAWINGS AND THE SPECIFICATION.
4. THE CONTRACTOR SHALL INCORPORATE ALL THE REQUIREMENTS OF THE PRE-TENDER STAGE HEALTH & SAFETY PLAN.

RESIDUAL RISK REGISTER

REFER TO WML CIVIL / STRUCTURAL DESIGN RISK REGISTER IN ADDITION TO THE HAZARDS / RISKS NORMALLY ASSOCIATED WITH THE TYPE OF WORKS INDICATED ON THIS DRAWING. NOTE THE FOLLOWING:-

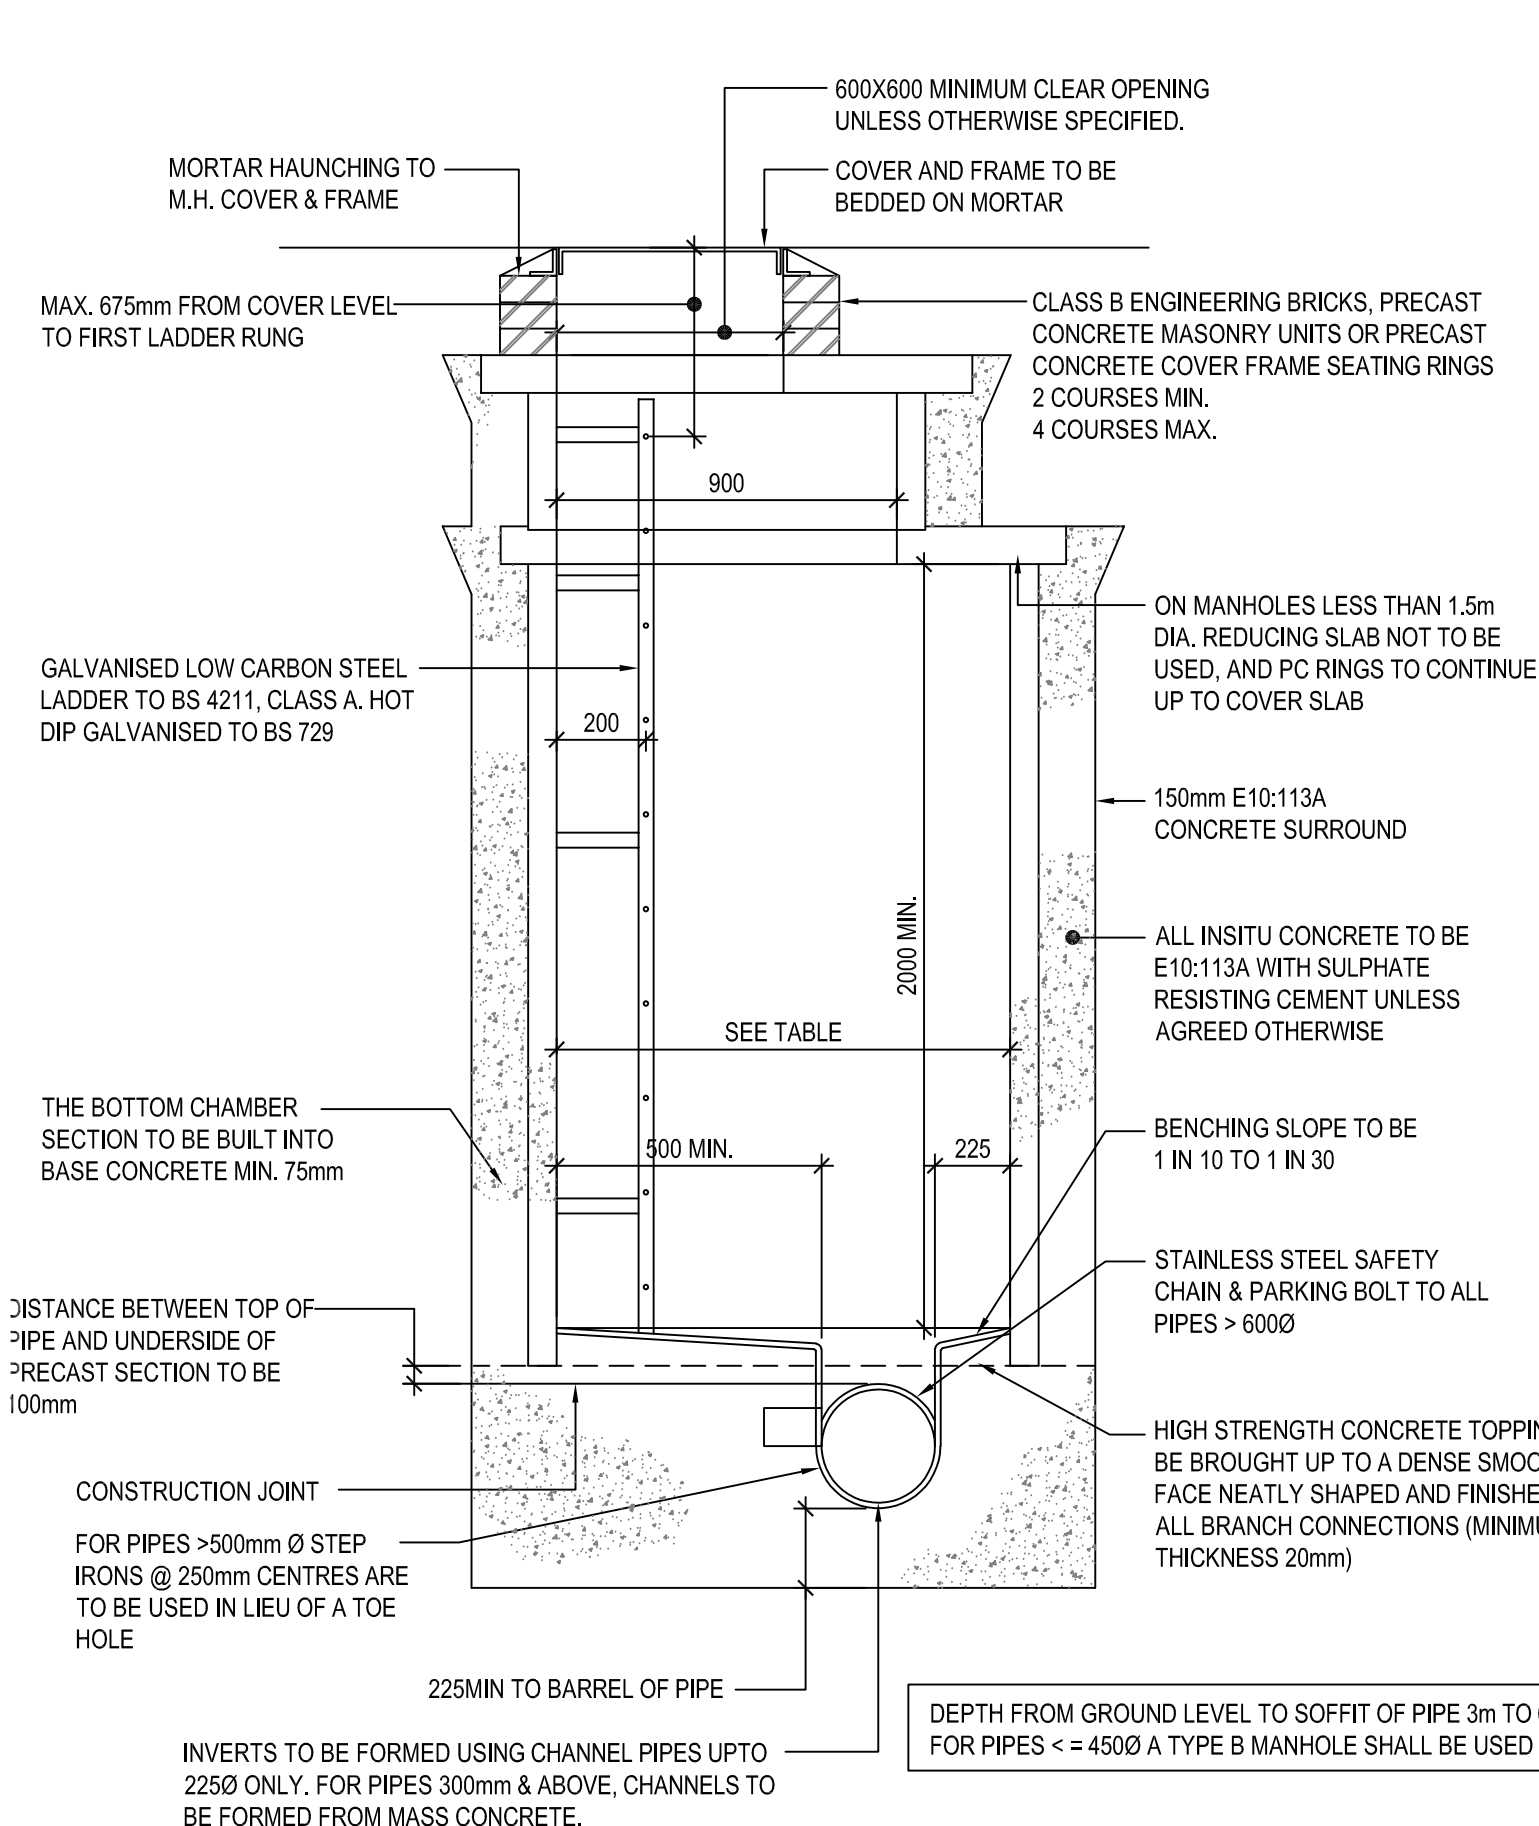


TYPICAL MANHOLE DETAIL TYPE A (SECTION
[SCALE 1:20])

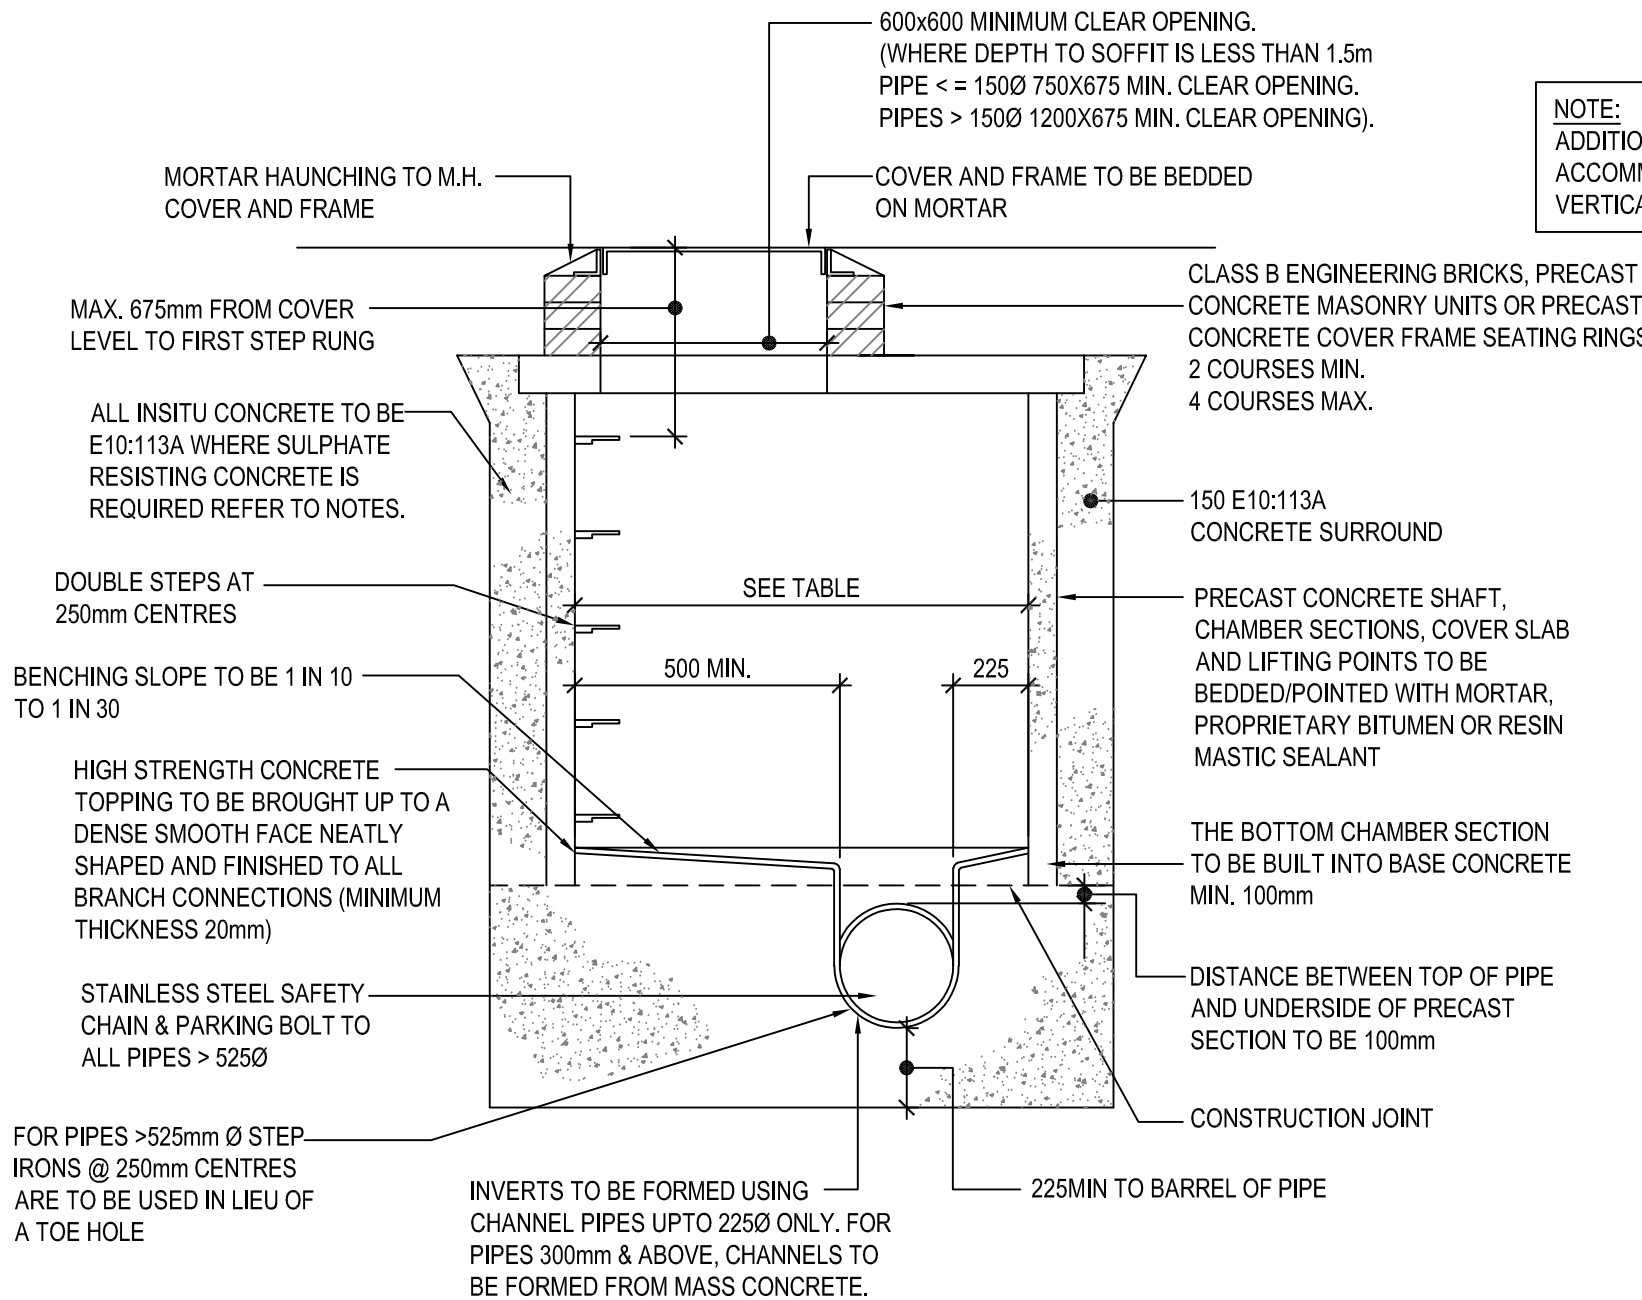


DIAMETER OF LARGEST PIPE IN MANHOLE (mm)	MIN. MANHOLE INTERNAL DIAMETER (mm)
< = 300mm (< 1.5M DEEP TO SOFFIT)	1200
> 300mm (< 1.5M DEEP TO SOFFIT)	THE LARGER OF 1800 OR (DN + 75)
< = 450mm	1200
> 450mm	THE LARGER OF 1800 OR (DN + 75)


TYPICAL MANHOLE DETAIL TYPE B (SECTION
[SCALE 1:20])

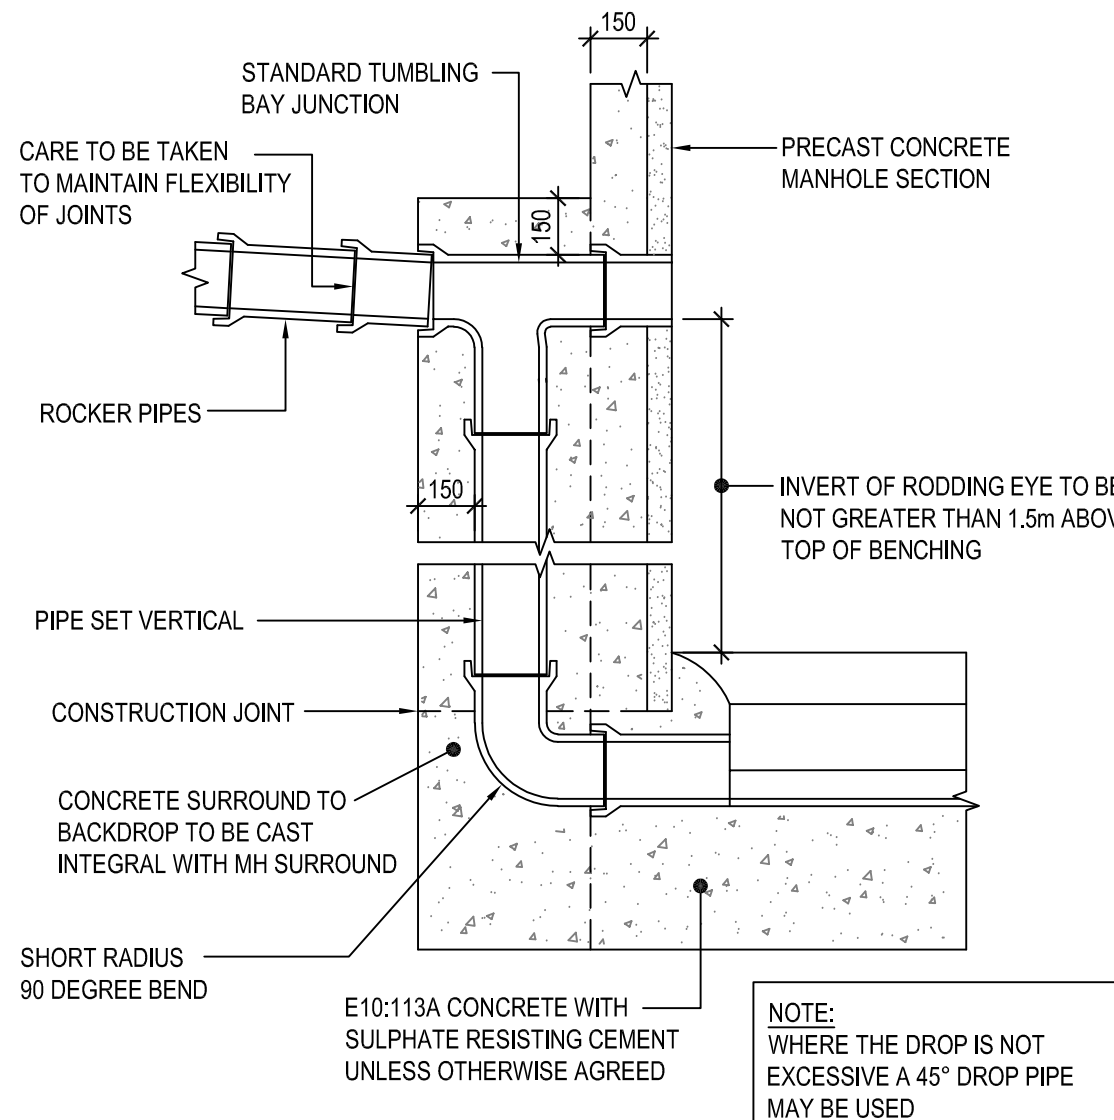


TYPICAL VERTICAL BACKDROP DETAIL

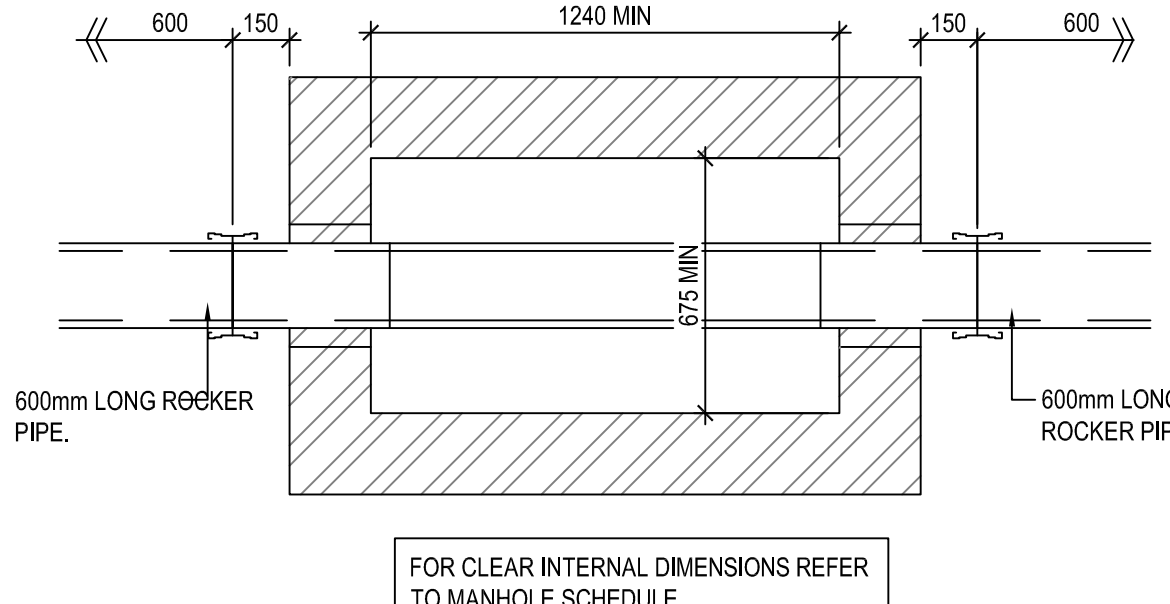


PLAN SECTION

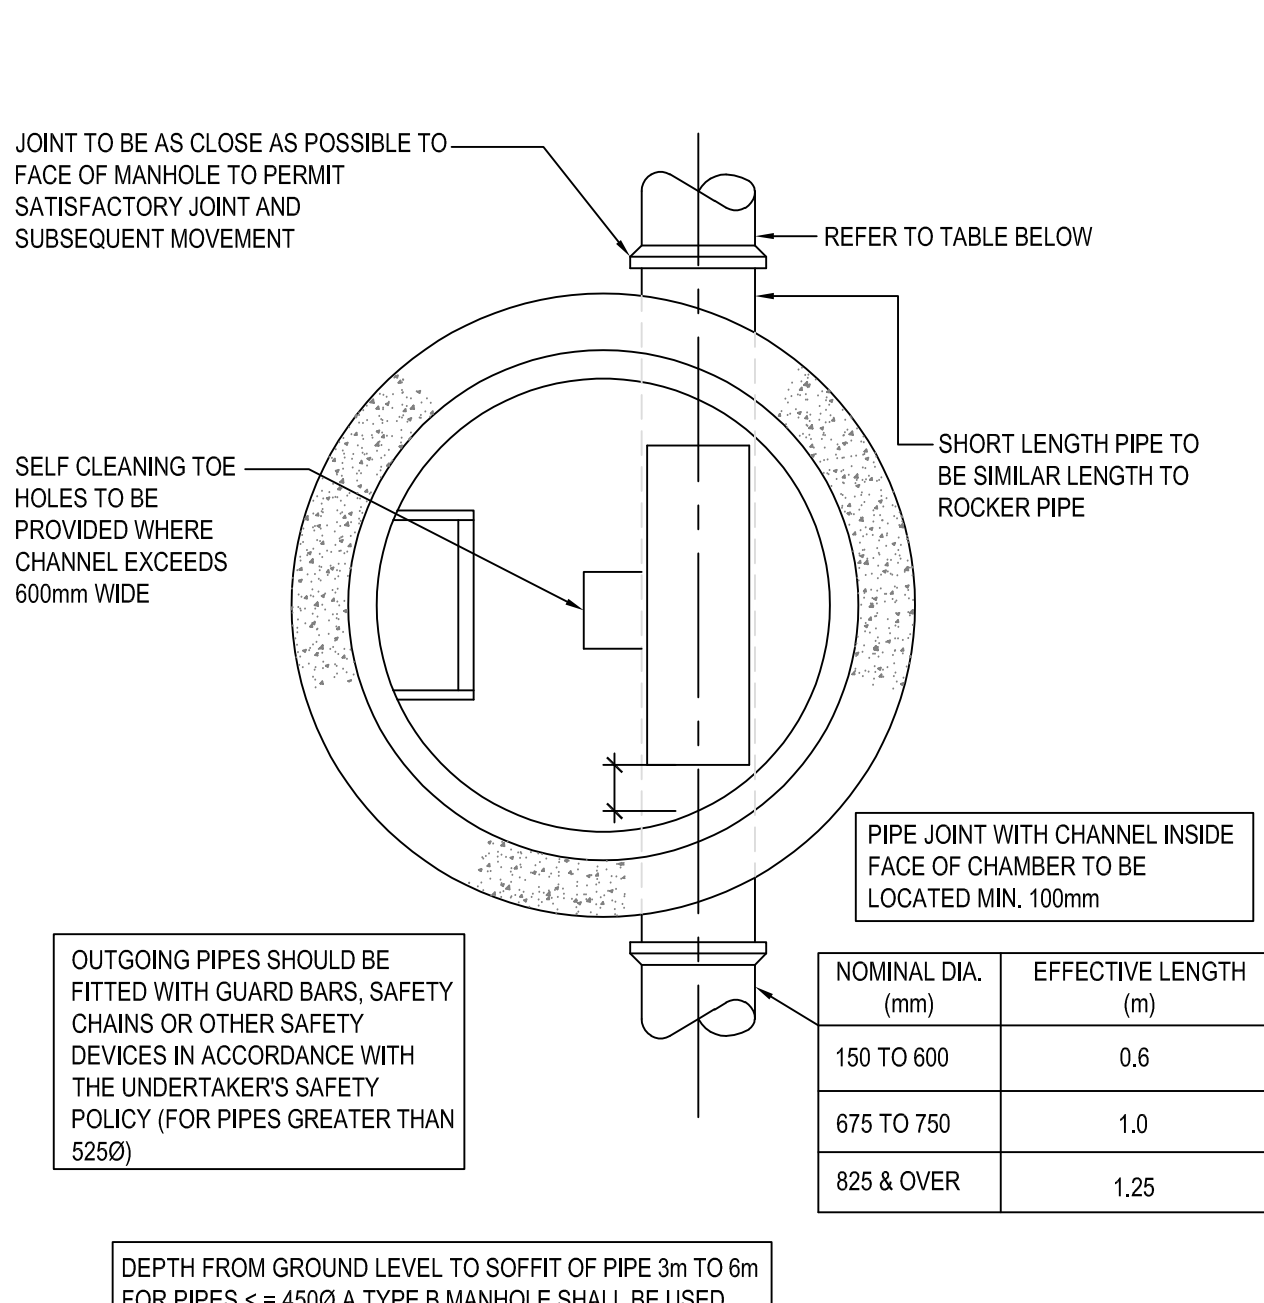


TYPICAL MANHOLE DETAIL TYPE A (PLAN)

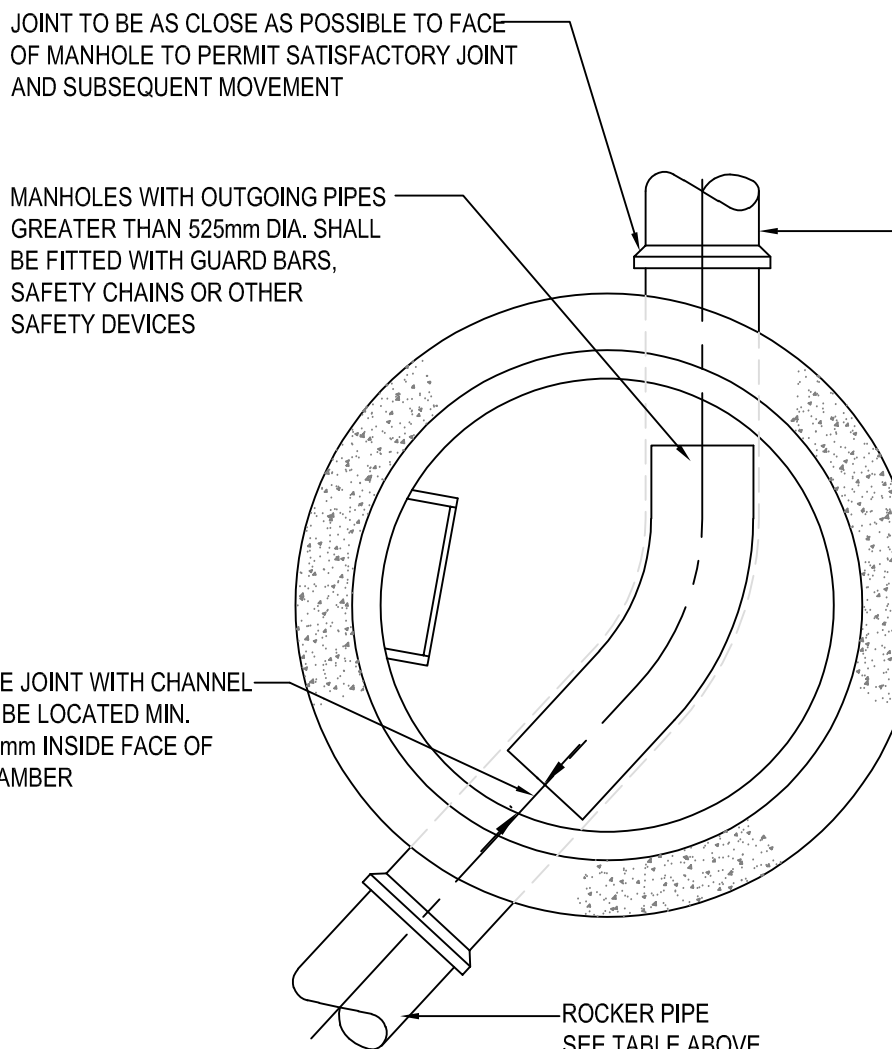

TYPICAL MANHOLE DETAIL TYPE B (E/F)
DEPTH TO SOFFIT OF PIPE 1.5m* TO 3.0m
[SCALE 1:20]

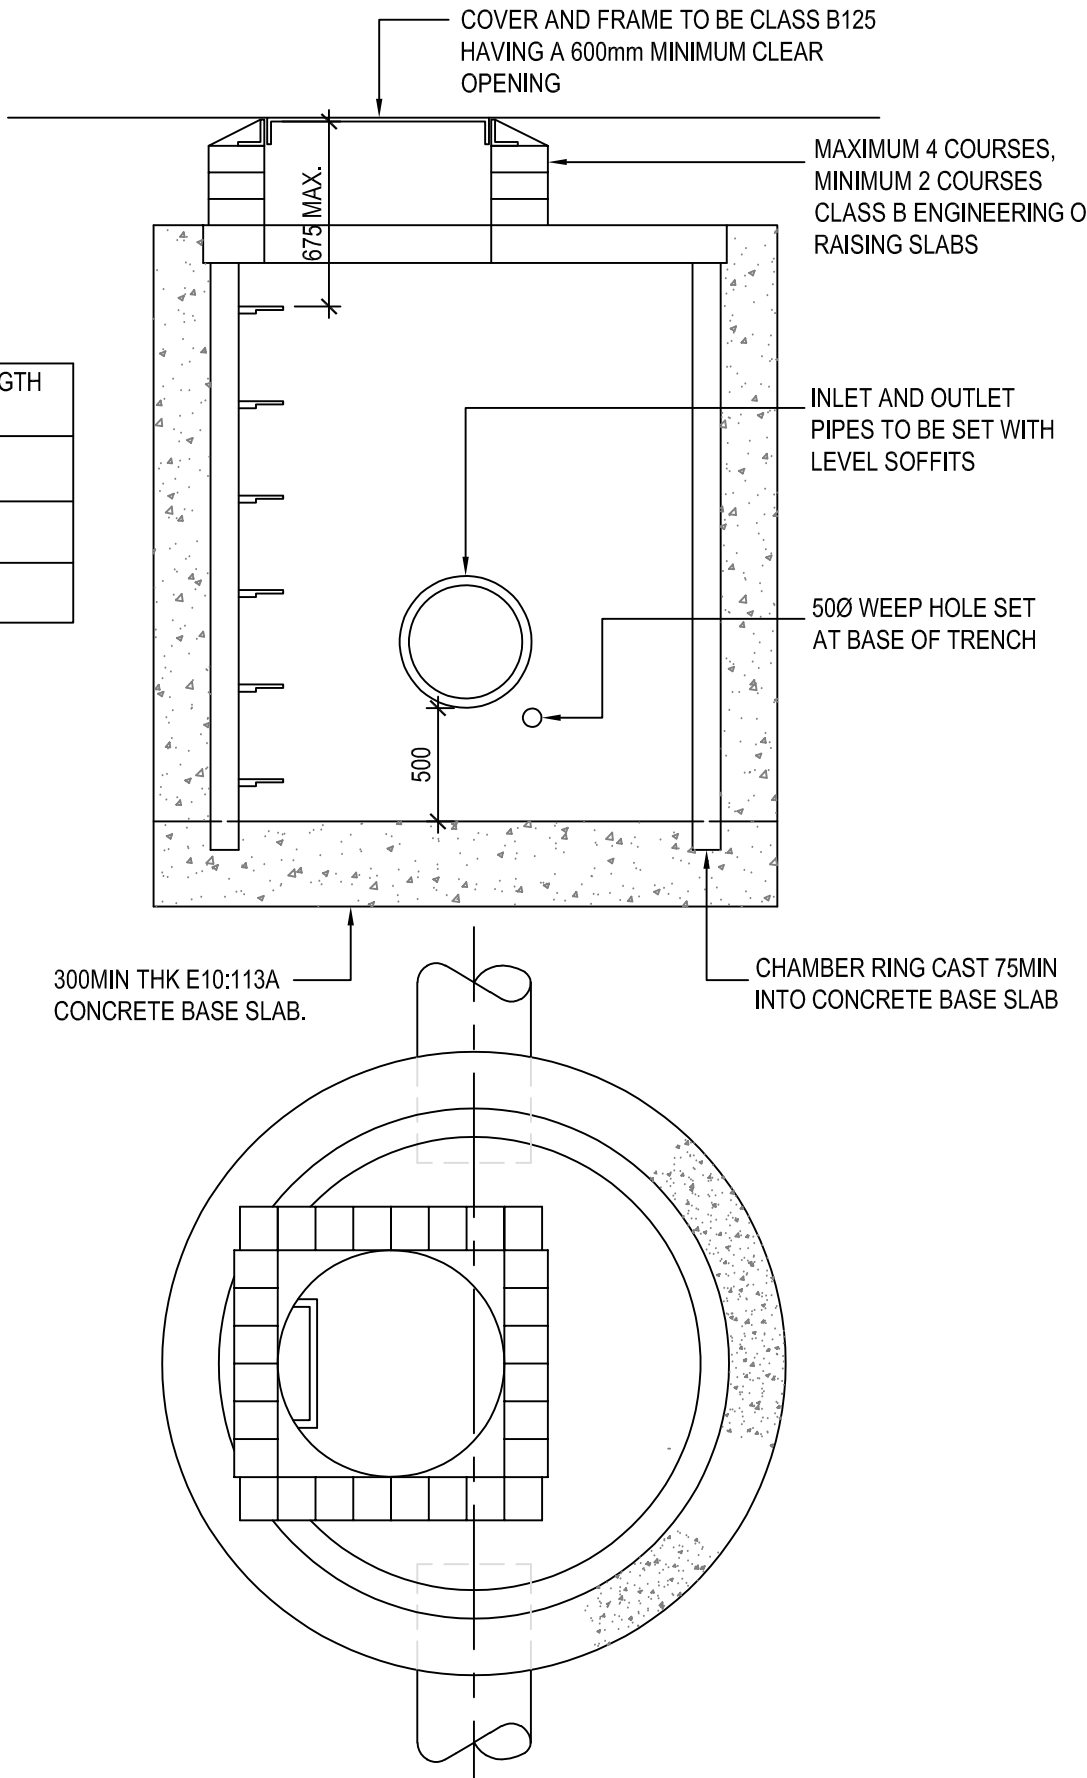

TYPICAL CATCHPIT MANHOLE PLAN & SECTION (CHAMBER CONSTRUCTION AS FOR PCC MANHOLES)

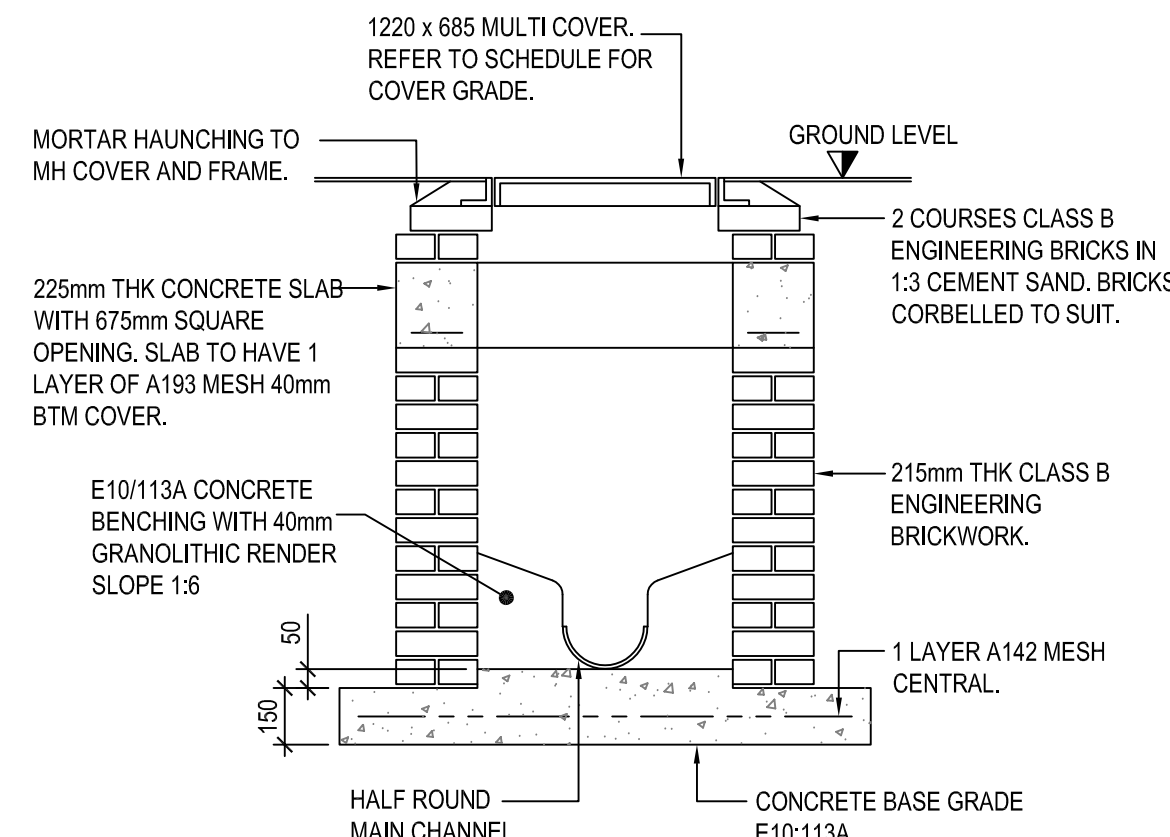

BRICKWORK MANHOLE TYPE C DETAIL
(DEPTH TO SOFFIT UP TO 1.5m)
[SCALE 1:20]

TENDER

T01	TENDER ISSUE.	22.03.22	KPT	AV
Rev.	Amendment	Date	By	Ch

Project
THE BUNGALOW
ROCHDALE

Client
MR M FARDON

Title
TYPICAL DRAINAGE DETAILS
SHEET 1 OF 3

WML Job No. 10314	Drawn KPT	Checked AW	Date MAR 2022	Scale AS SHOWN @
-----------------------------	--------------	---------------	------------------	---------------------

WML CONSULTING
Civil Structural & Geotechnical Engineers

No.8 Oak Green
Earl Road
Stanley Green Business Park
Cheadle Hulme
Cheshire SK8 6QL
Tel 0161 482 0600
Fax 0161 486 9210
e-mail info@wmlconsulting.co.uk
www.wmlconsulting.co.uk

Drawing No.							
Project	Originator	Volume	Level	Type	Role	Number	Rev
10314	WML	00	XX	DB	C	1002	T0