


SITE LOCATION
(NGR – E388372 N410860)

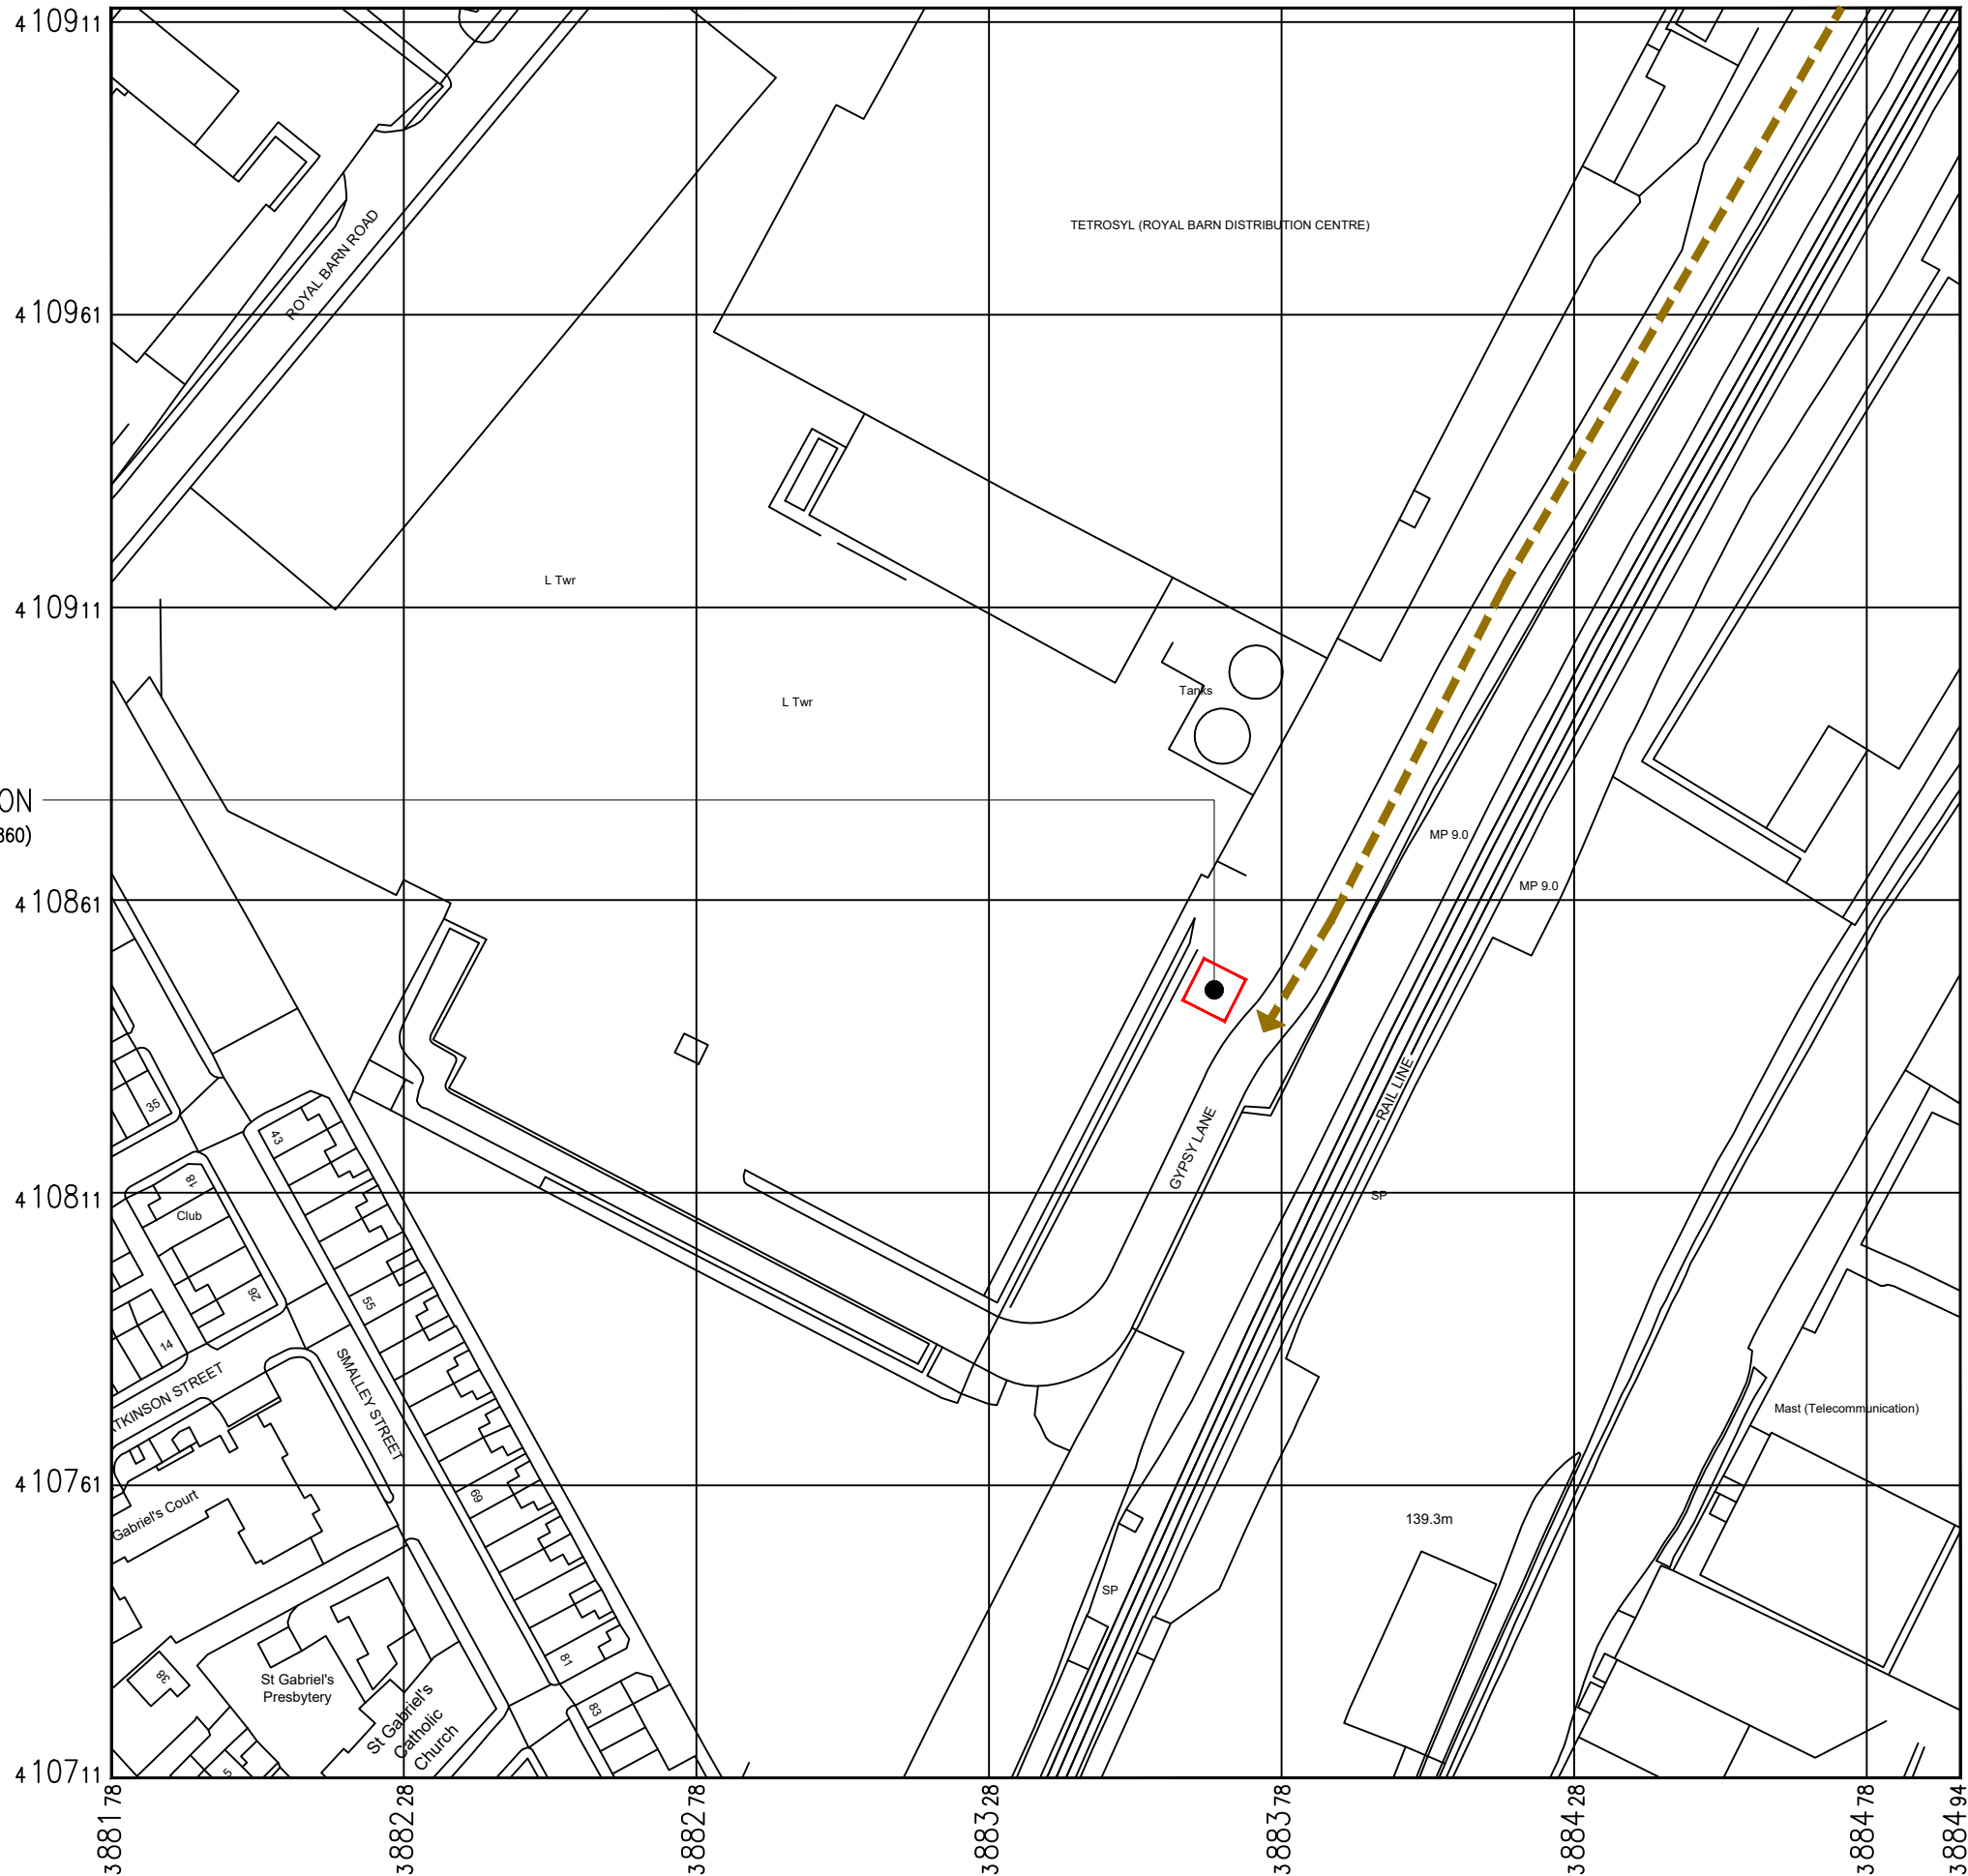

DETAILED SITE LOCATION
(SCALE 1:1250)

BASED UPON ORDNANCE SURVEY MAP EXTRACT WITH THE PERMISSION OF THE CONTROLLER OF HER MAJESTY'S STATIONERY OFFICE. CROWN COPYRIGHT. LICENCE No. 100020449

NOTES:



B	PROPOSED STRUCTURE AMEND	MRM	JEM	06.06.24
A	Additional Map Sheet Added	MRM	JEM	15.03.24
REV.	MODIFICATION	BY	CHK.	DATE



ICON TOWER REFERENCE No.:
GBR-RCH0003

OPERATOR 2 REFERENCE No.:
—

OPERATOR 3 REFERENCE No.:
—

SITE NAME AND ADDRESS:
TETROSYL
MALTINGS LANE
CASTLETON, ROCHDALE,
OL11 3DT

DRAWING TITLE:
SITE LOCATION MAP
(ADDITIONAL MAP)

PURPOSE OF ISSUE:
PLANNING

DRAWING NUMBER:
101

SURVEYED BY: JEM	ORIGINAL SIZE: A3	ISSUE: B
DRAWN: MRM	DATE: 15.03.24	CHECKED: JEM
	DATE: 15.03.24	