



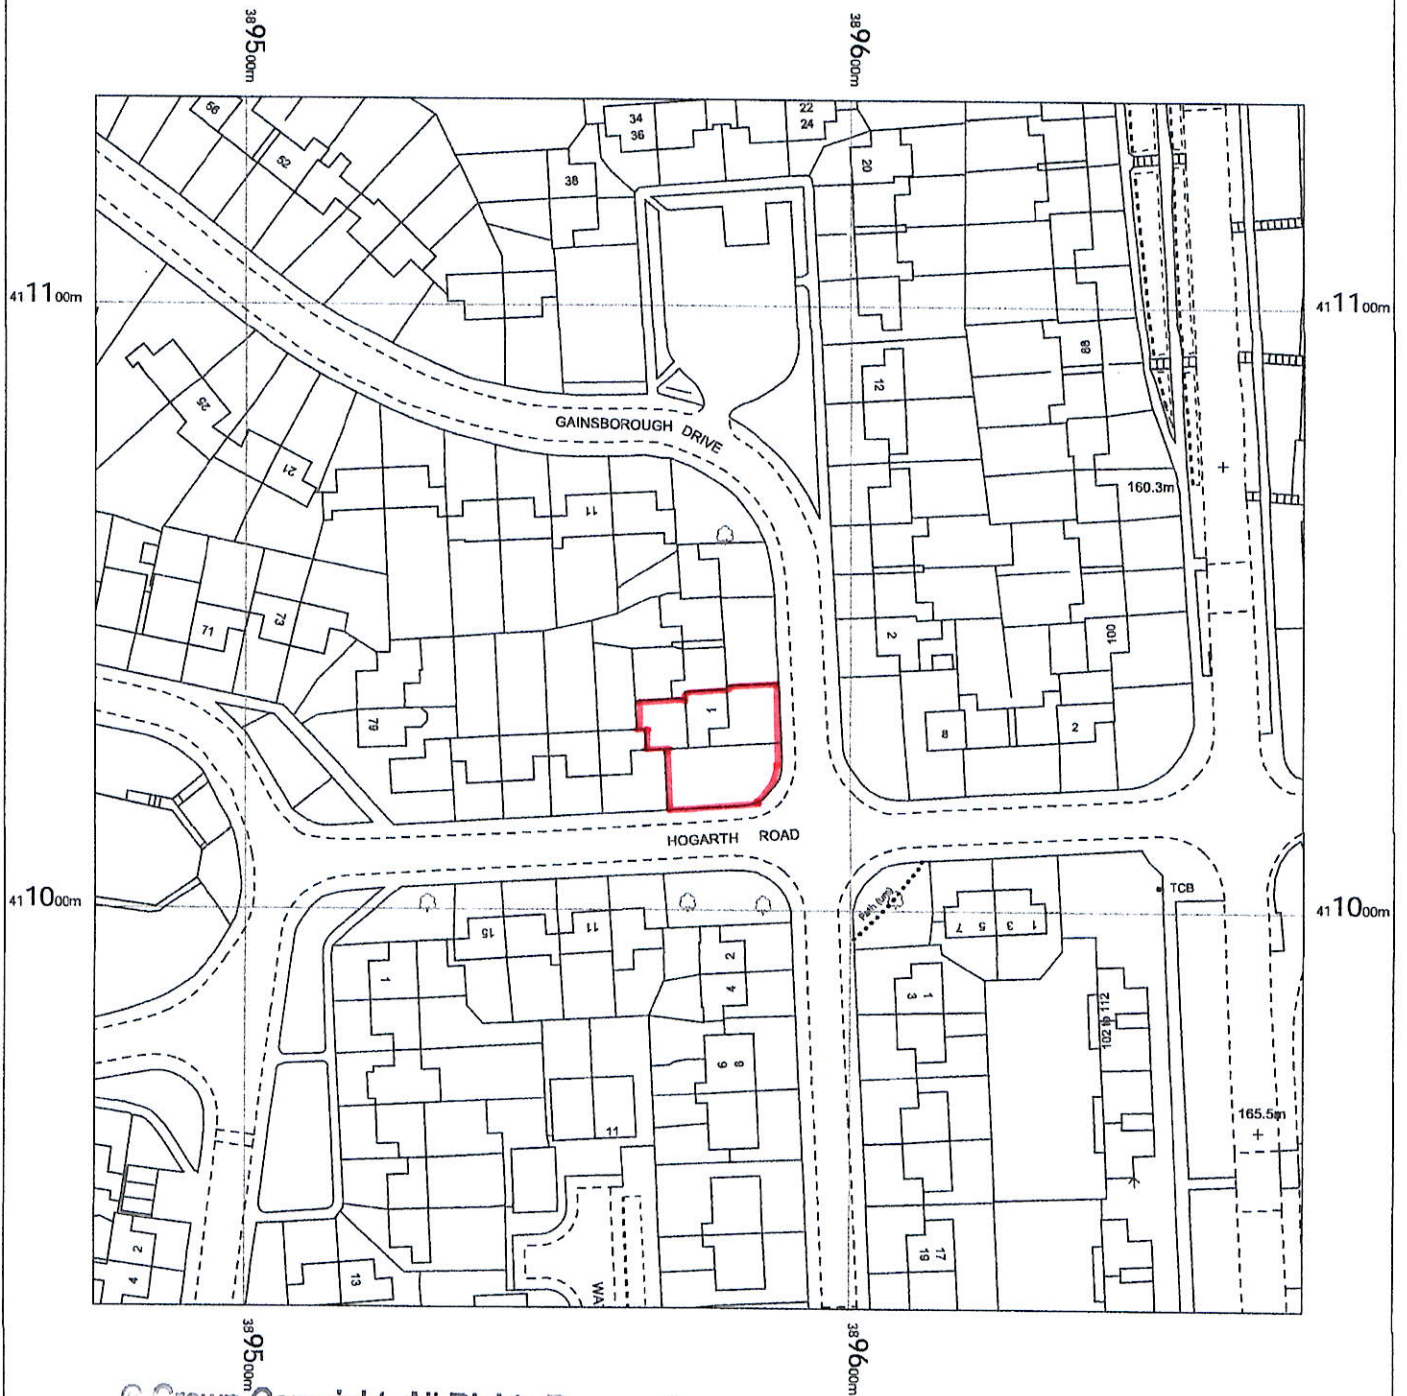

© Crown Copyright. All Rights Reserved
Licence No.100042605

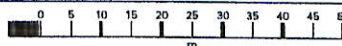

1 Gainsborough Drive
Rochdale
OL11 2QT

OS MasterMap 1250/2500/10000 scale
Monday, September 30, 2024, ID: MDP-01187181
www.malcolmhughes.co.uk

1:1250 scale print at A4, Centre: 389575 E, 411034 N

©Crown Copyright Ordnance Survey. Licence no.
100019980



**MALCOLM
HUGHES**
CHARTERED
LAND SURVEYORS