




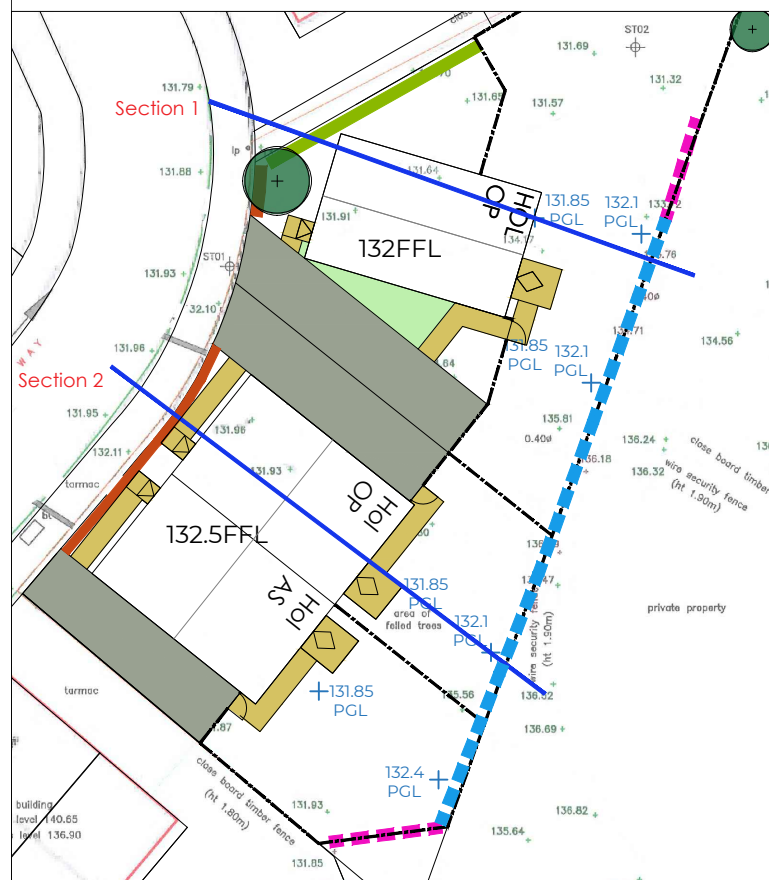

Site Key Plan

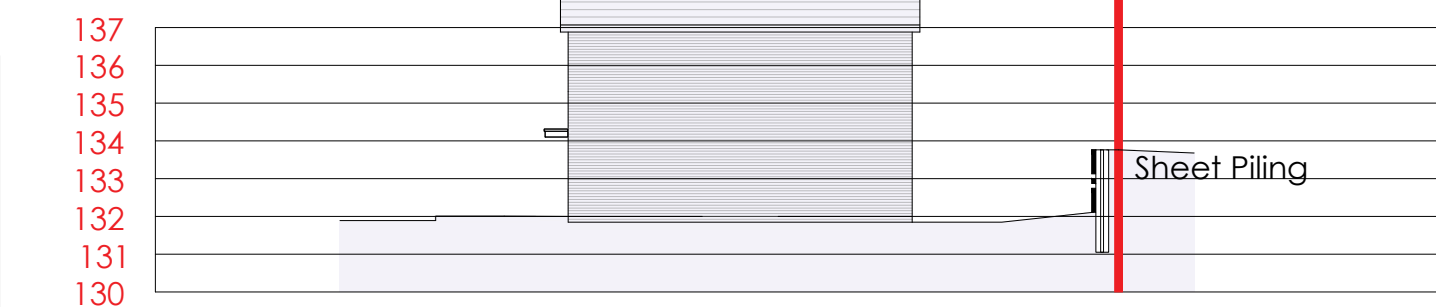

Section 1

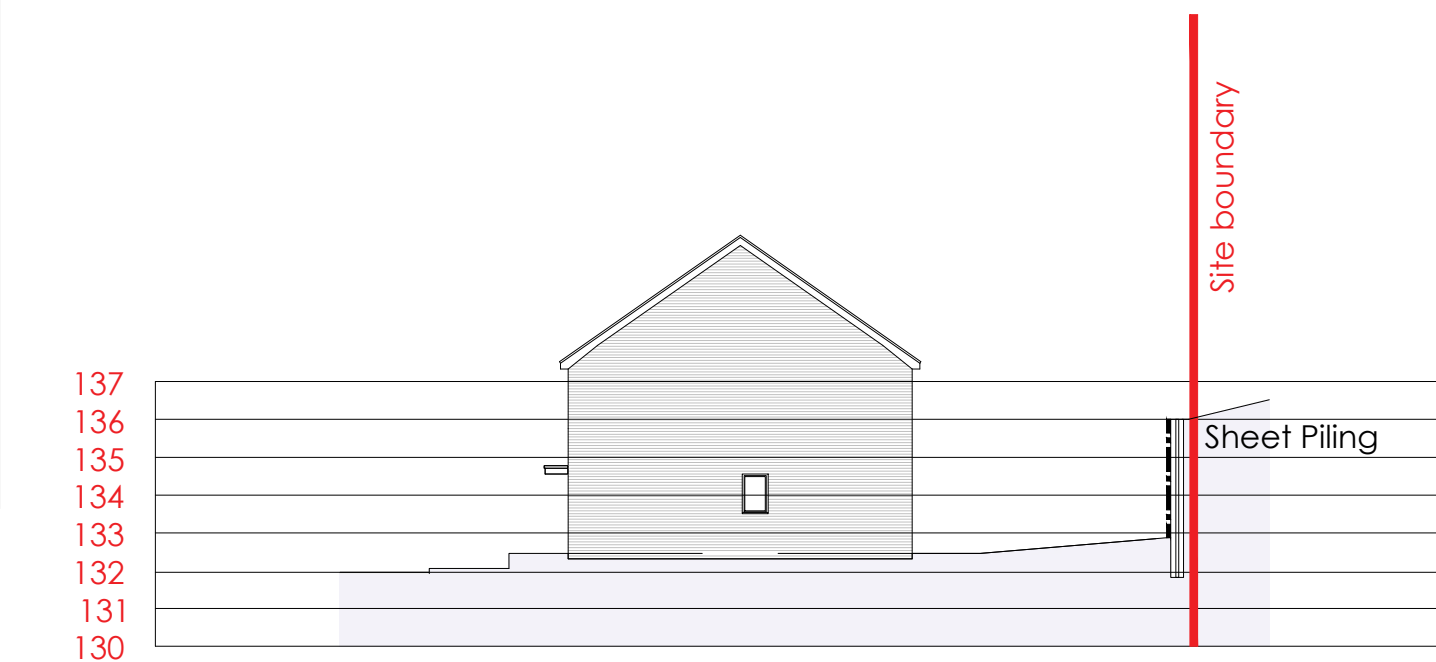

Section 2

Castleton Property Development Ltd 115 St John Street Oldham OL4 3DJ	
site:	Innings Way, Rochdale
title:	Cross Sections
scale: @A2	1:200
date:	Aug 24
drawn by:	JB
checked:	
drawing no:	IW-CS-01
sheet no:	Sheet 1 of 1
revision:	-