


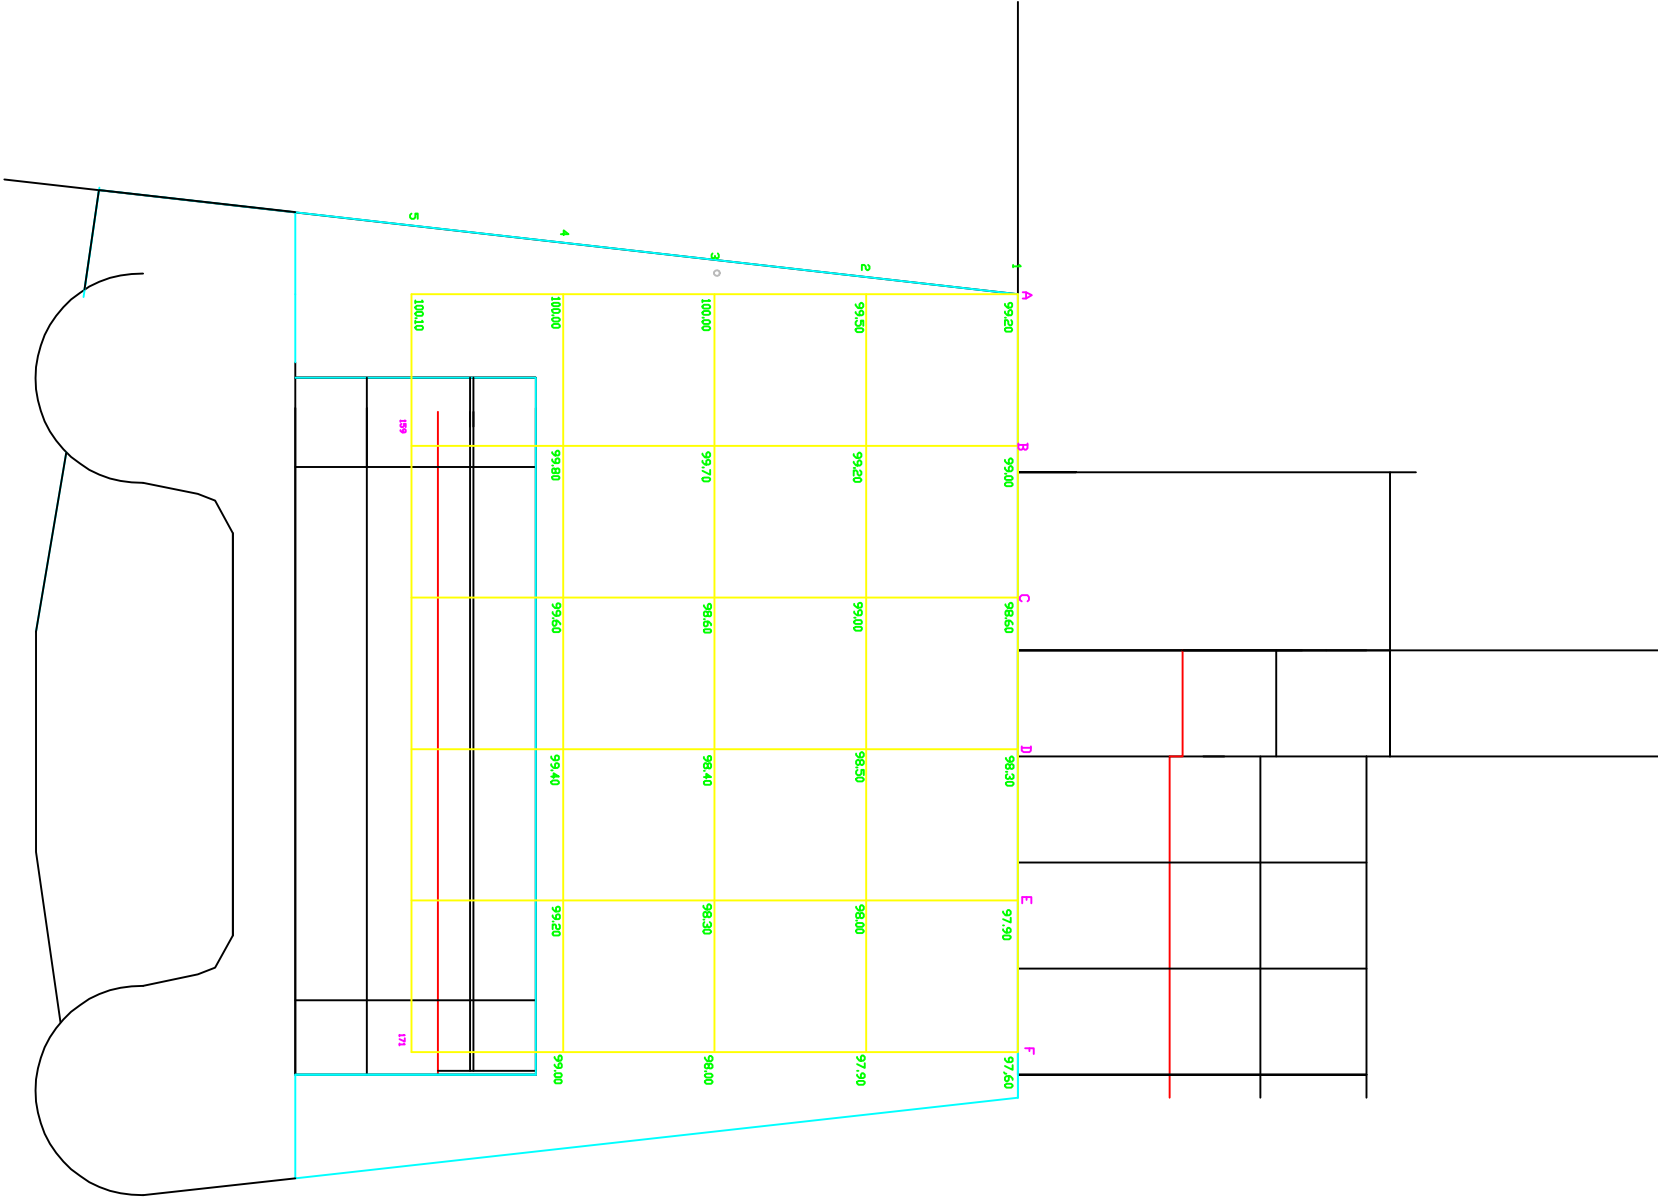

EXISTING BLOCK PLAN
SITE LEVELS
1:500