


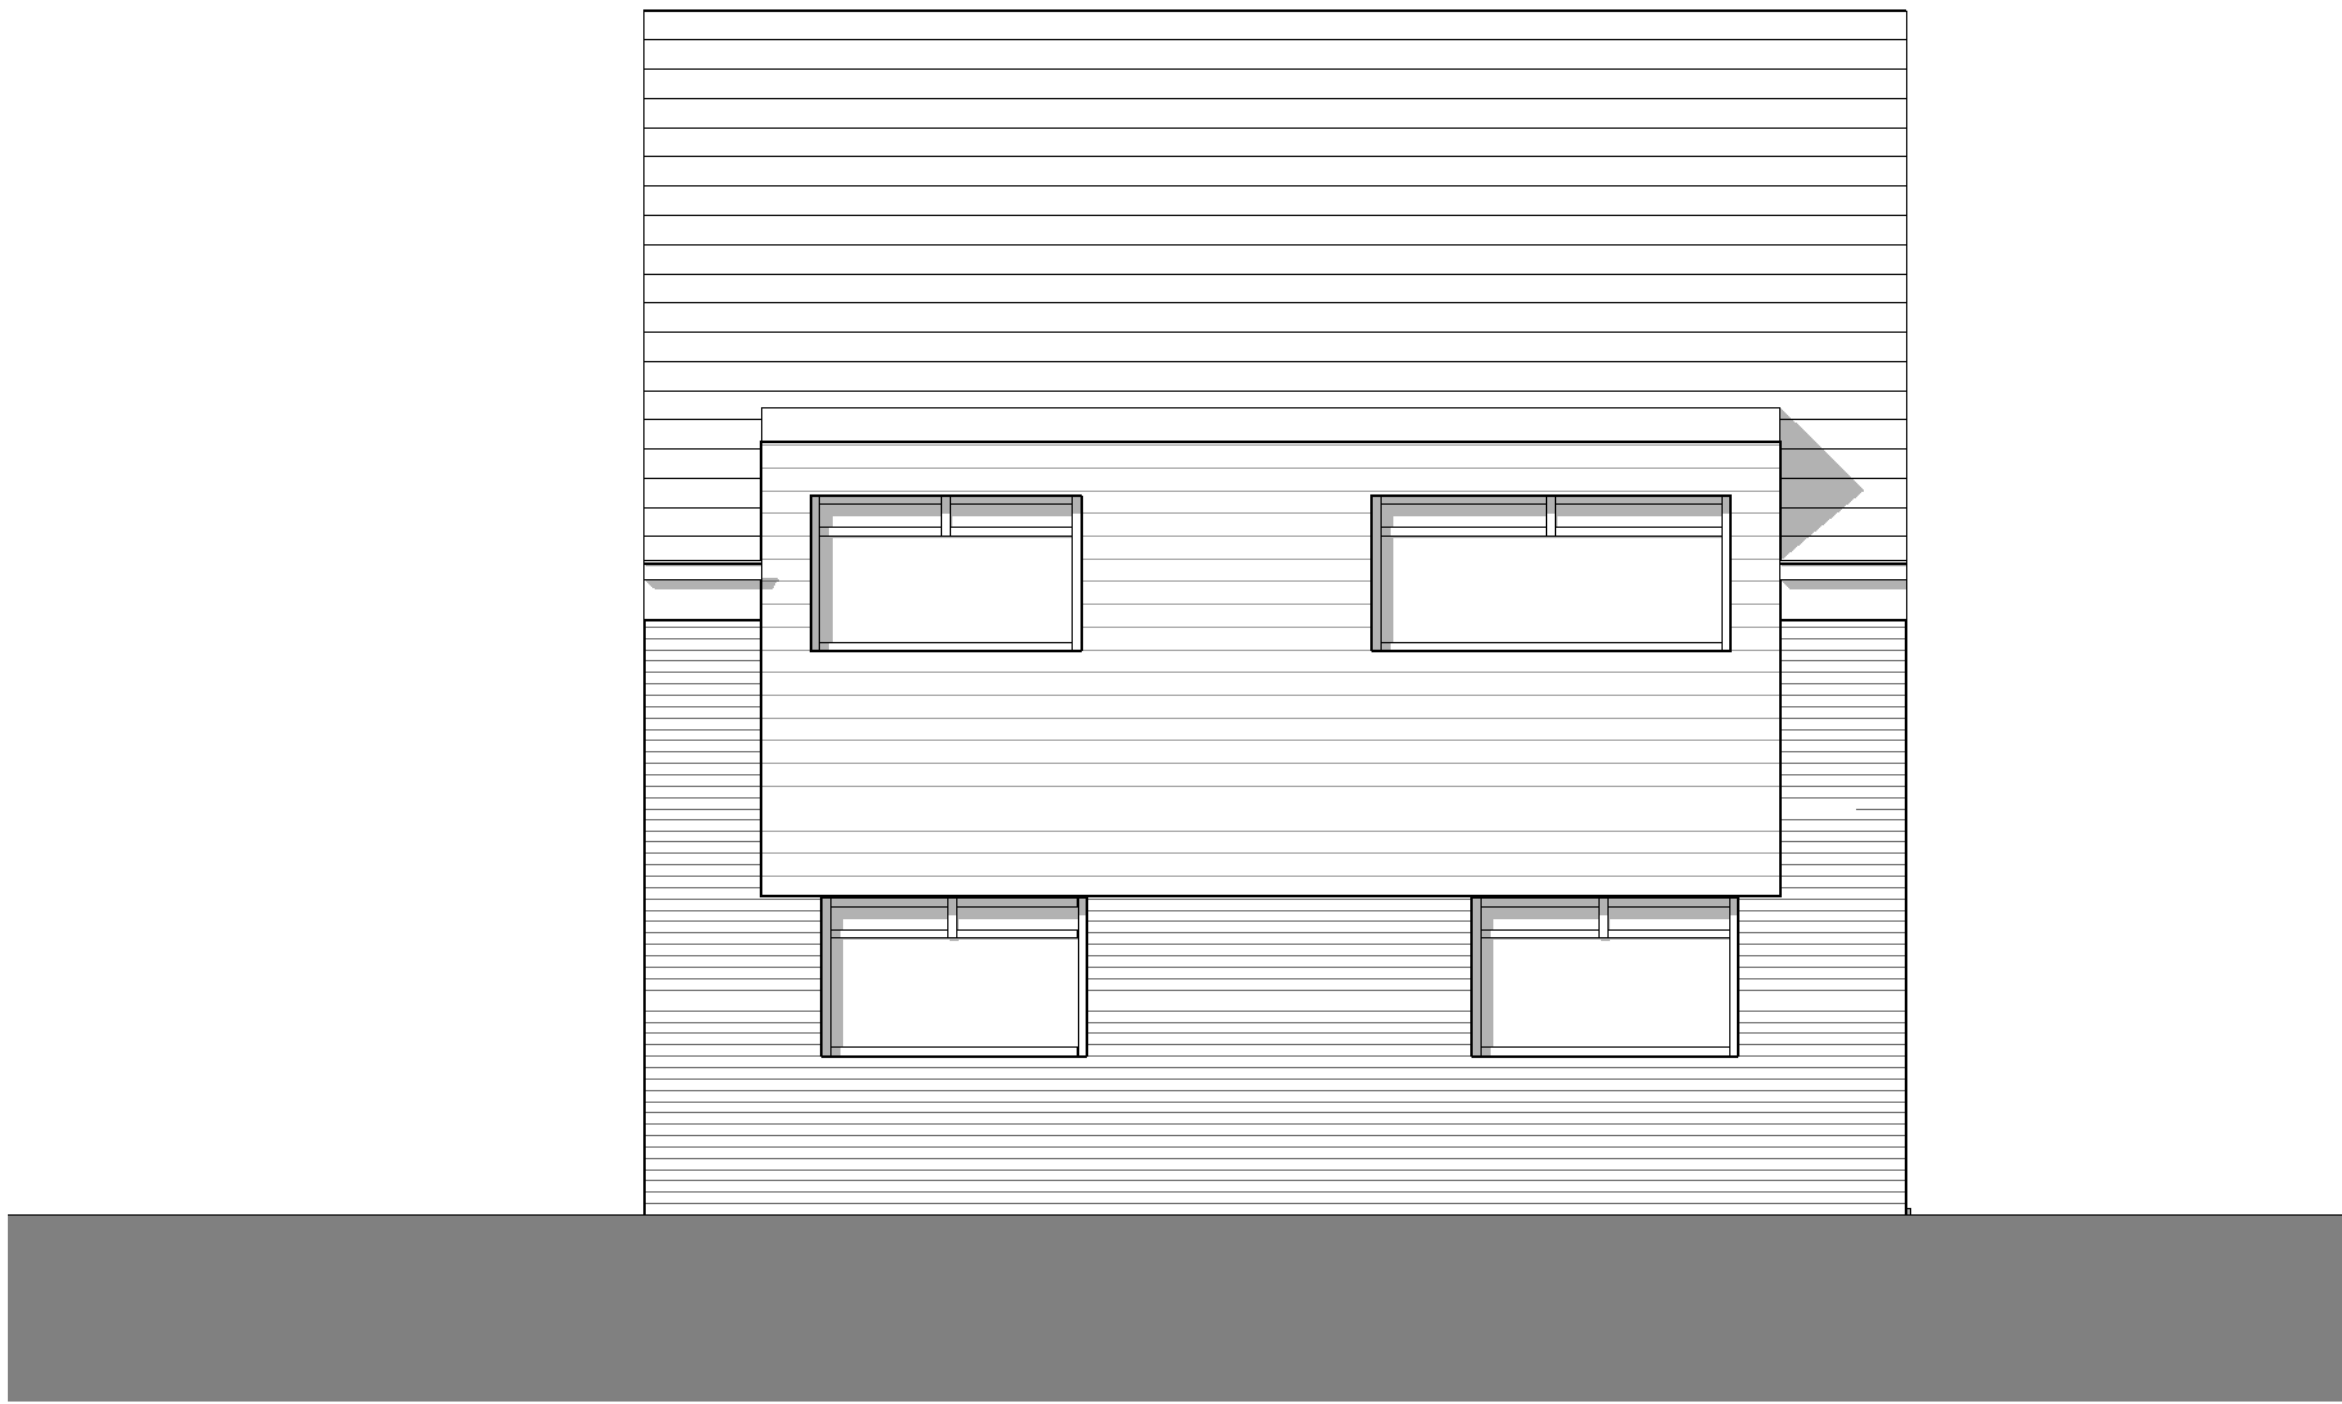

Ex South Elevation
1 : 50



Ex West Elevation
1 : 50



Ex North Elevation
1 : 50



Ex East Elevation
1 : 50