


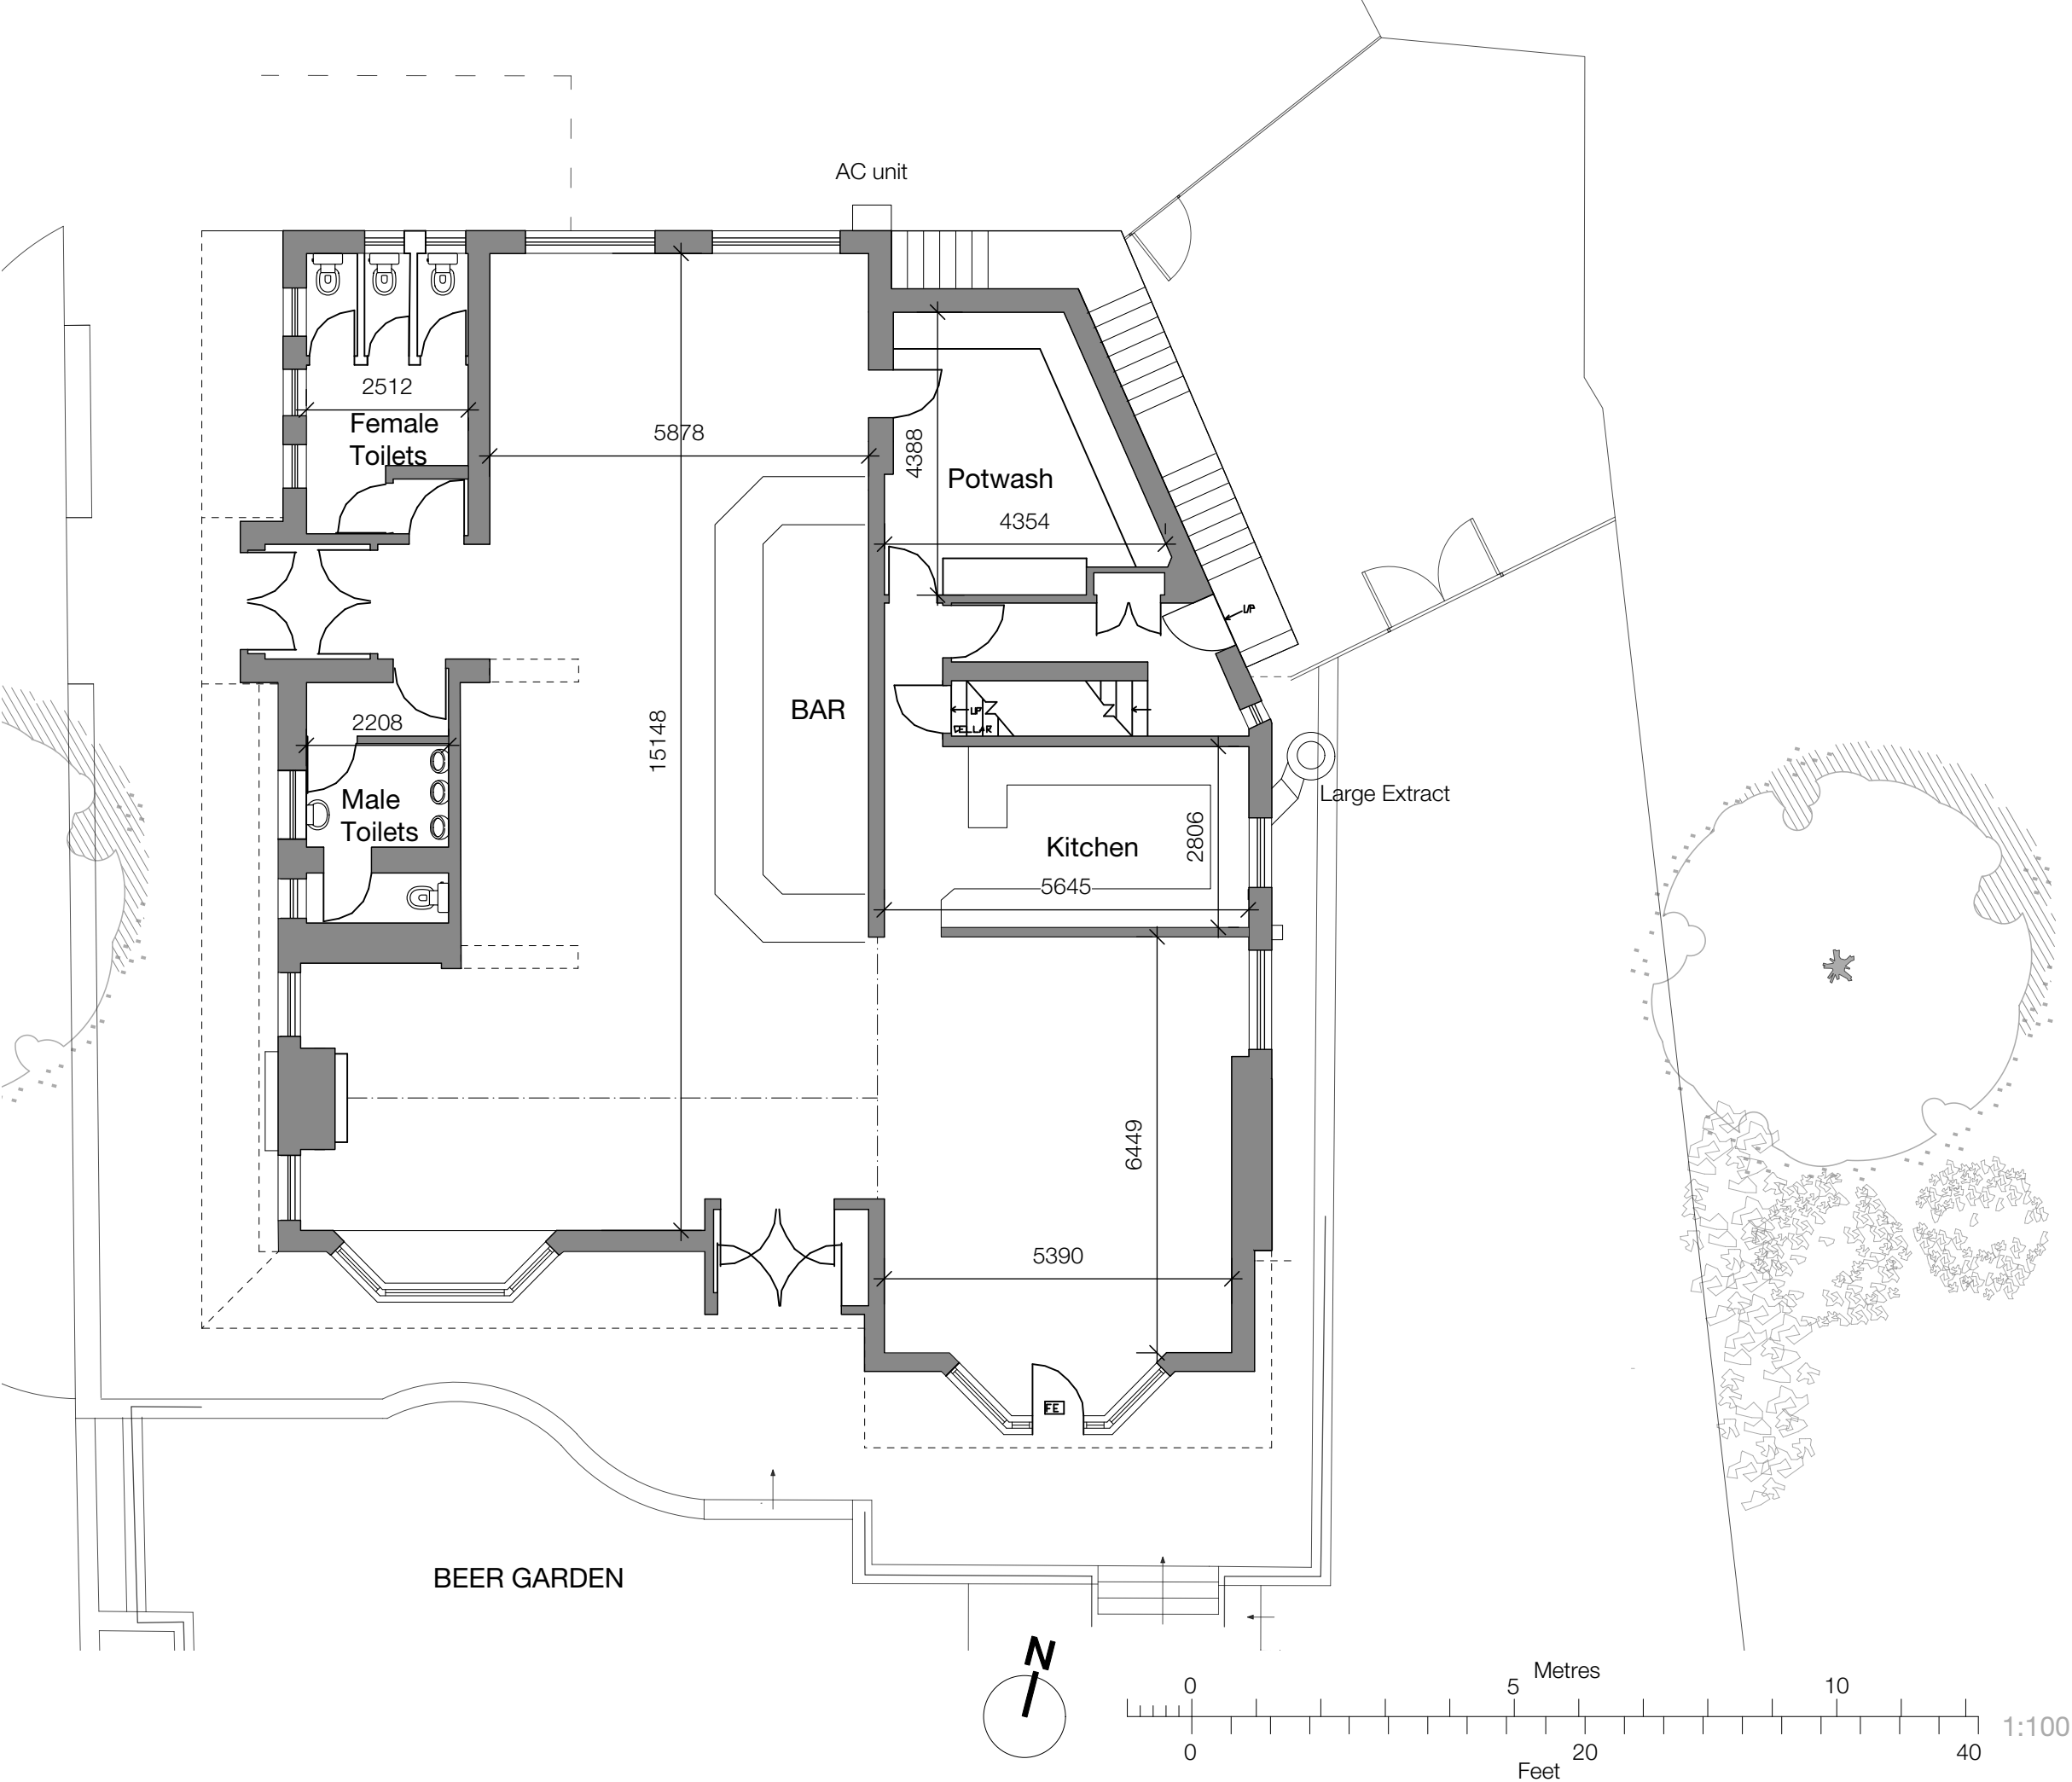

Revision
Project
Change of Use to Nursery
Address
520 Bury Road, Rochdale
Client
Mr E.Smethurst
Drawing
Existing GF Plan



storah architecture

Chartered Architects
RIBA Chartered Practice

www.storah.com

mail@storah.com

01706 813214

Scale

Sheet Size

Date

Drawn

1:100

ISO A3

Feb 20

LA

Drawing Number

Revision

19-081 - 010

© Storah Architecture Ltd.