

Rochdale

Advertised Bus Shelter Relocation

Pavement adj 546-548

Manchester Road Rochdale OL11 3AE

SITE MAPS AND VISUALS



Transport for
Greater Manchester



Pavement adj
Manchester Road,
Rochdale
OL11 3AE

Easting: 388073

Northing: 411243

Thank.define.comic




Application Site



1:1250 @ A4

Previous Shelter Position

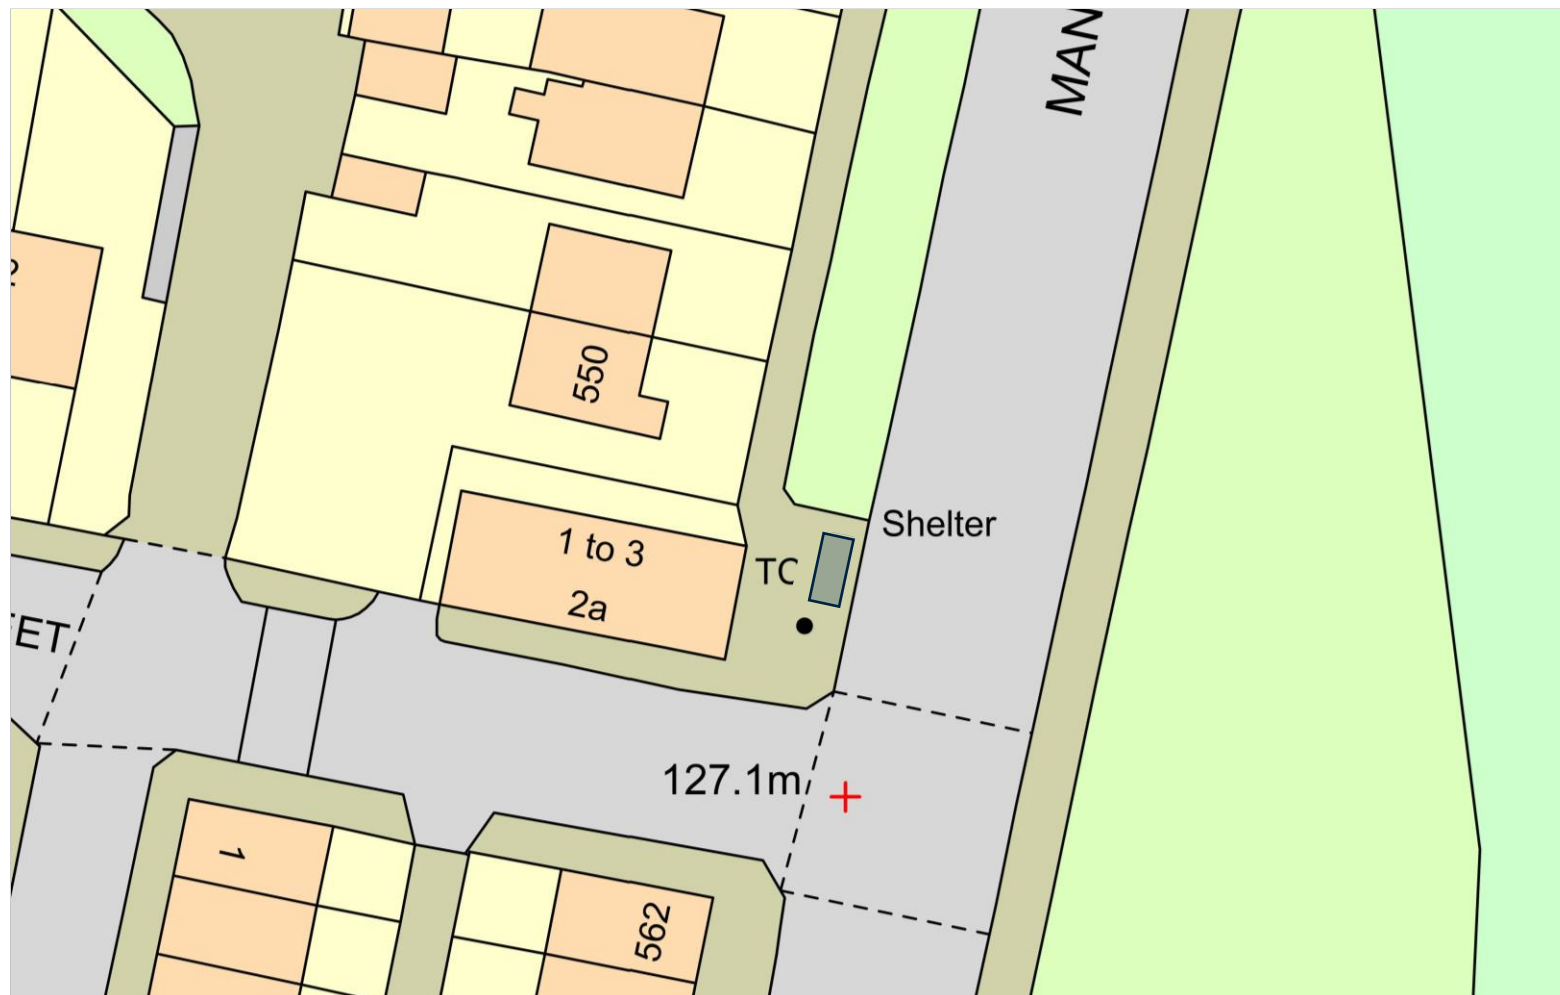

Pavement adj
Manchester Road,
Rochdale,
OL11 3AE

Easting: 388070

Northing: 411228

Steps.mugs.faded




Non-Advertised
Shelter



1:500 @ A4

New Shelter Position

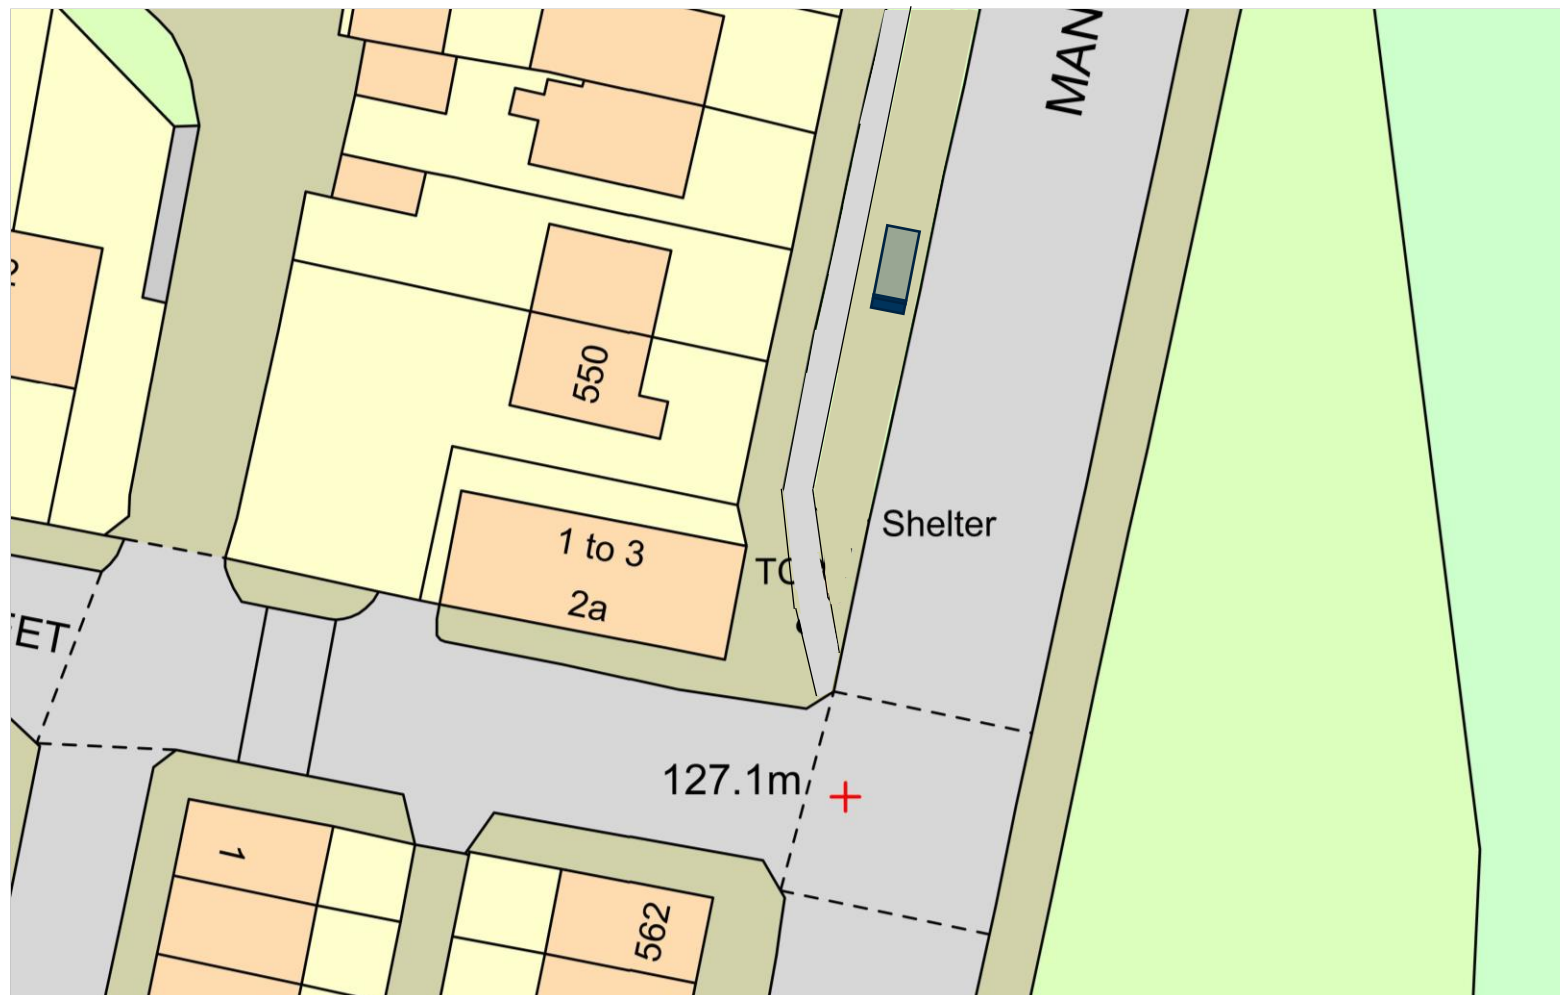

Pavement adj
Manchester Road,
Rochdale
OL11 3AE

Easting: 388073

Northing: 411243

Thank.define.comic




Advertised Shelter



1:500 @ A4

New Shelter Position – Plan provided by TfGM

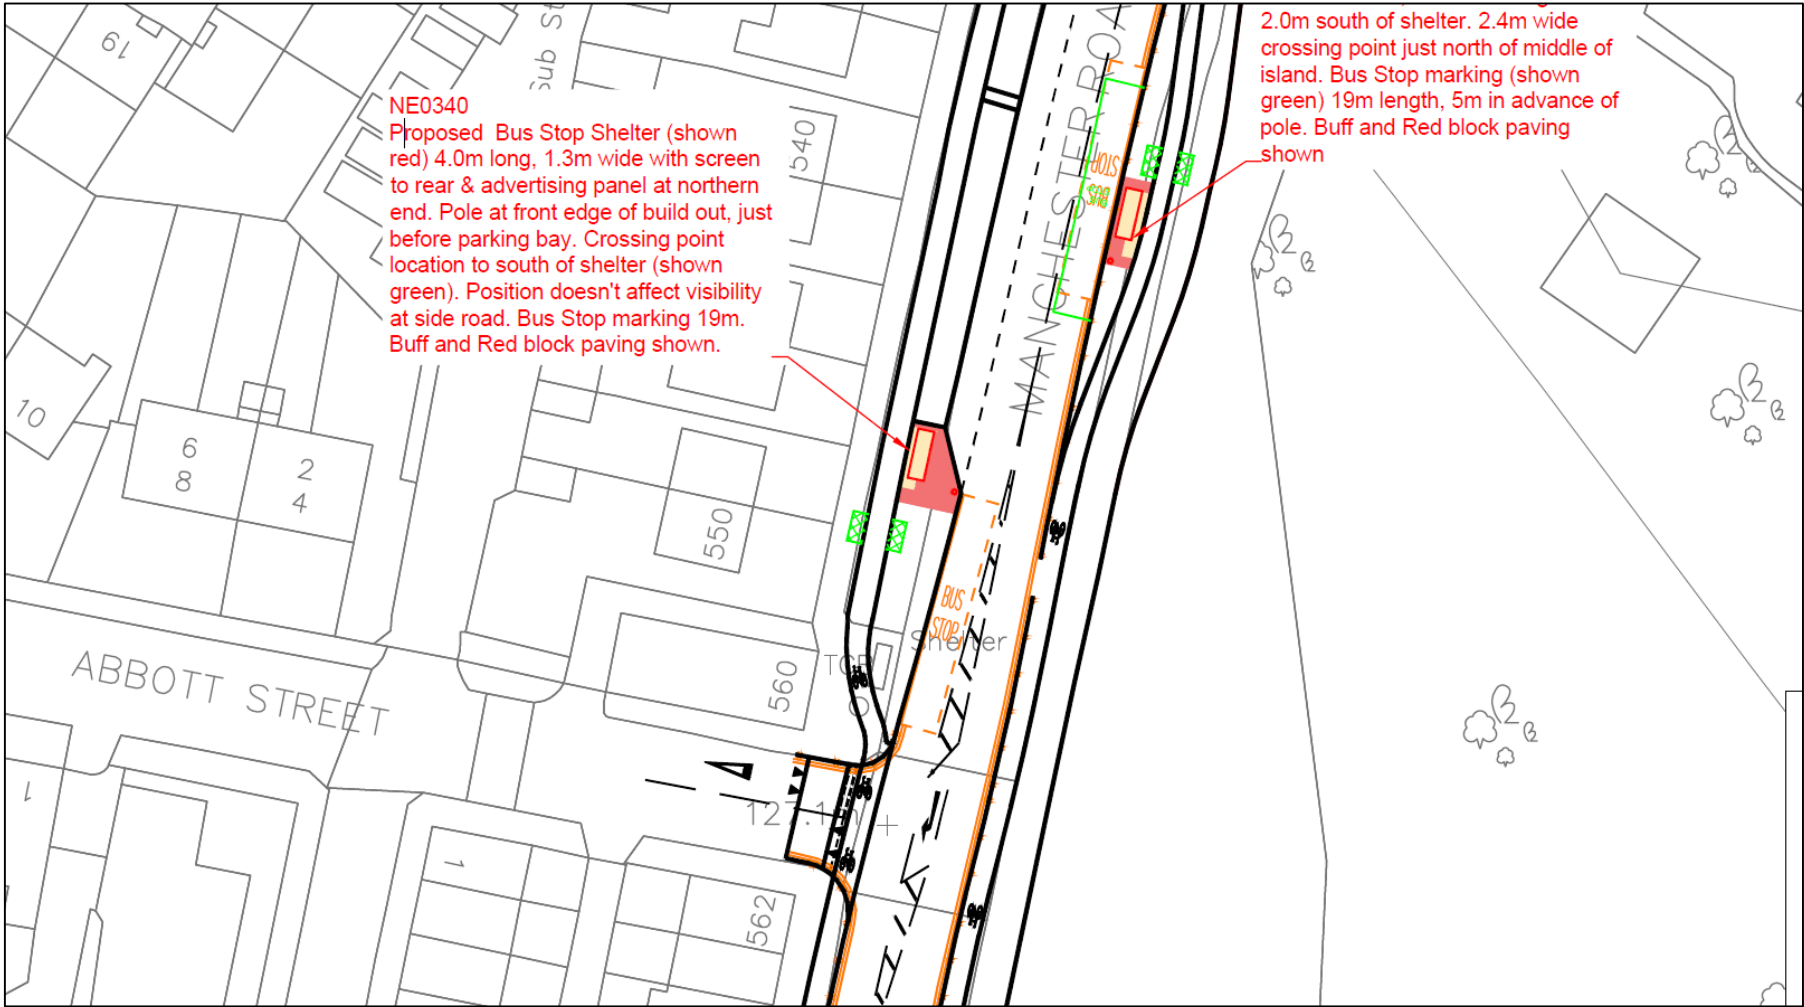

Manchester Road, Rochdale OL11 3AE

