

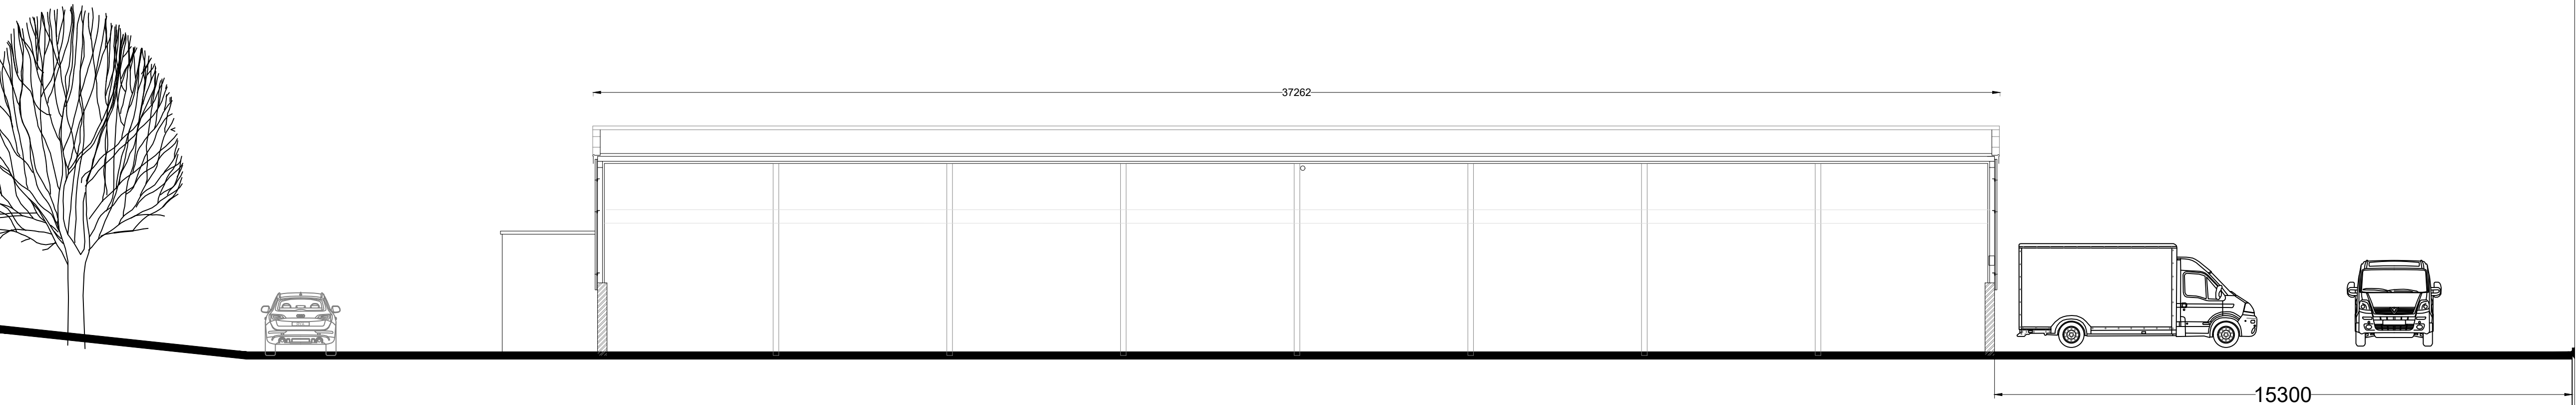


Existing Section A-A

TYPICAL SECTION DETAIL A

 

TYPICAL SECTION B

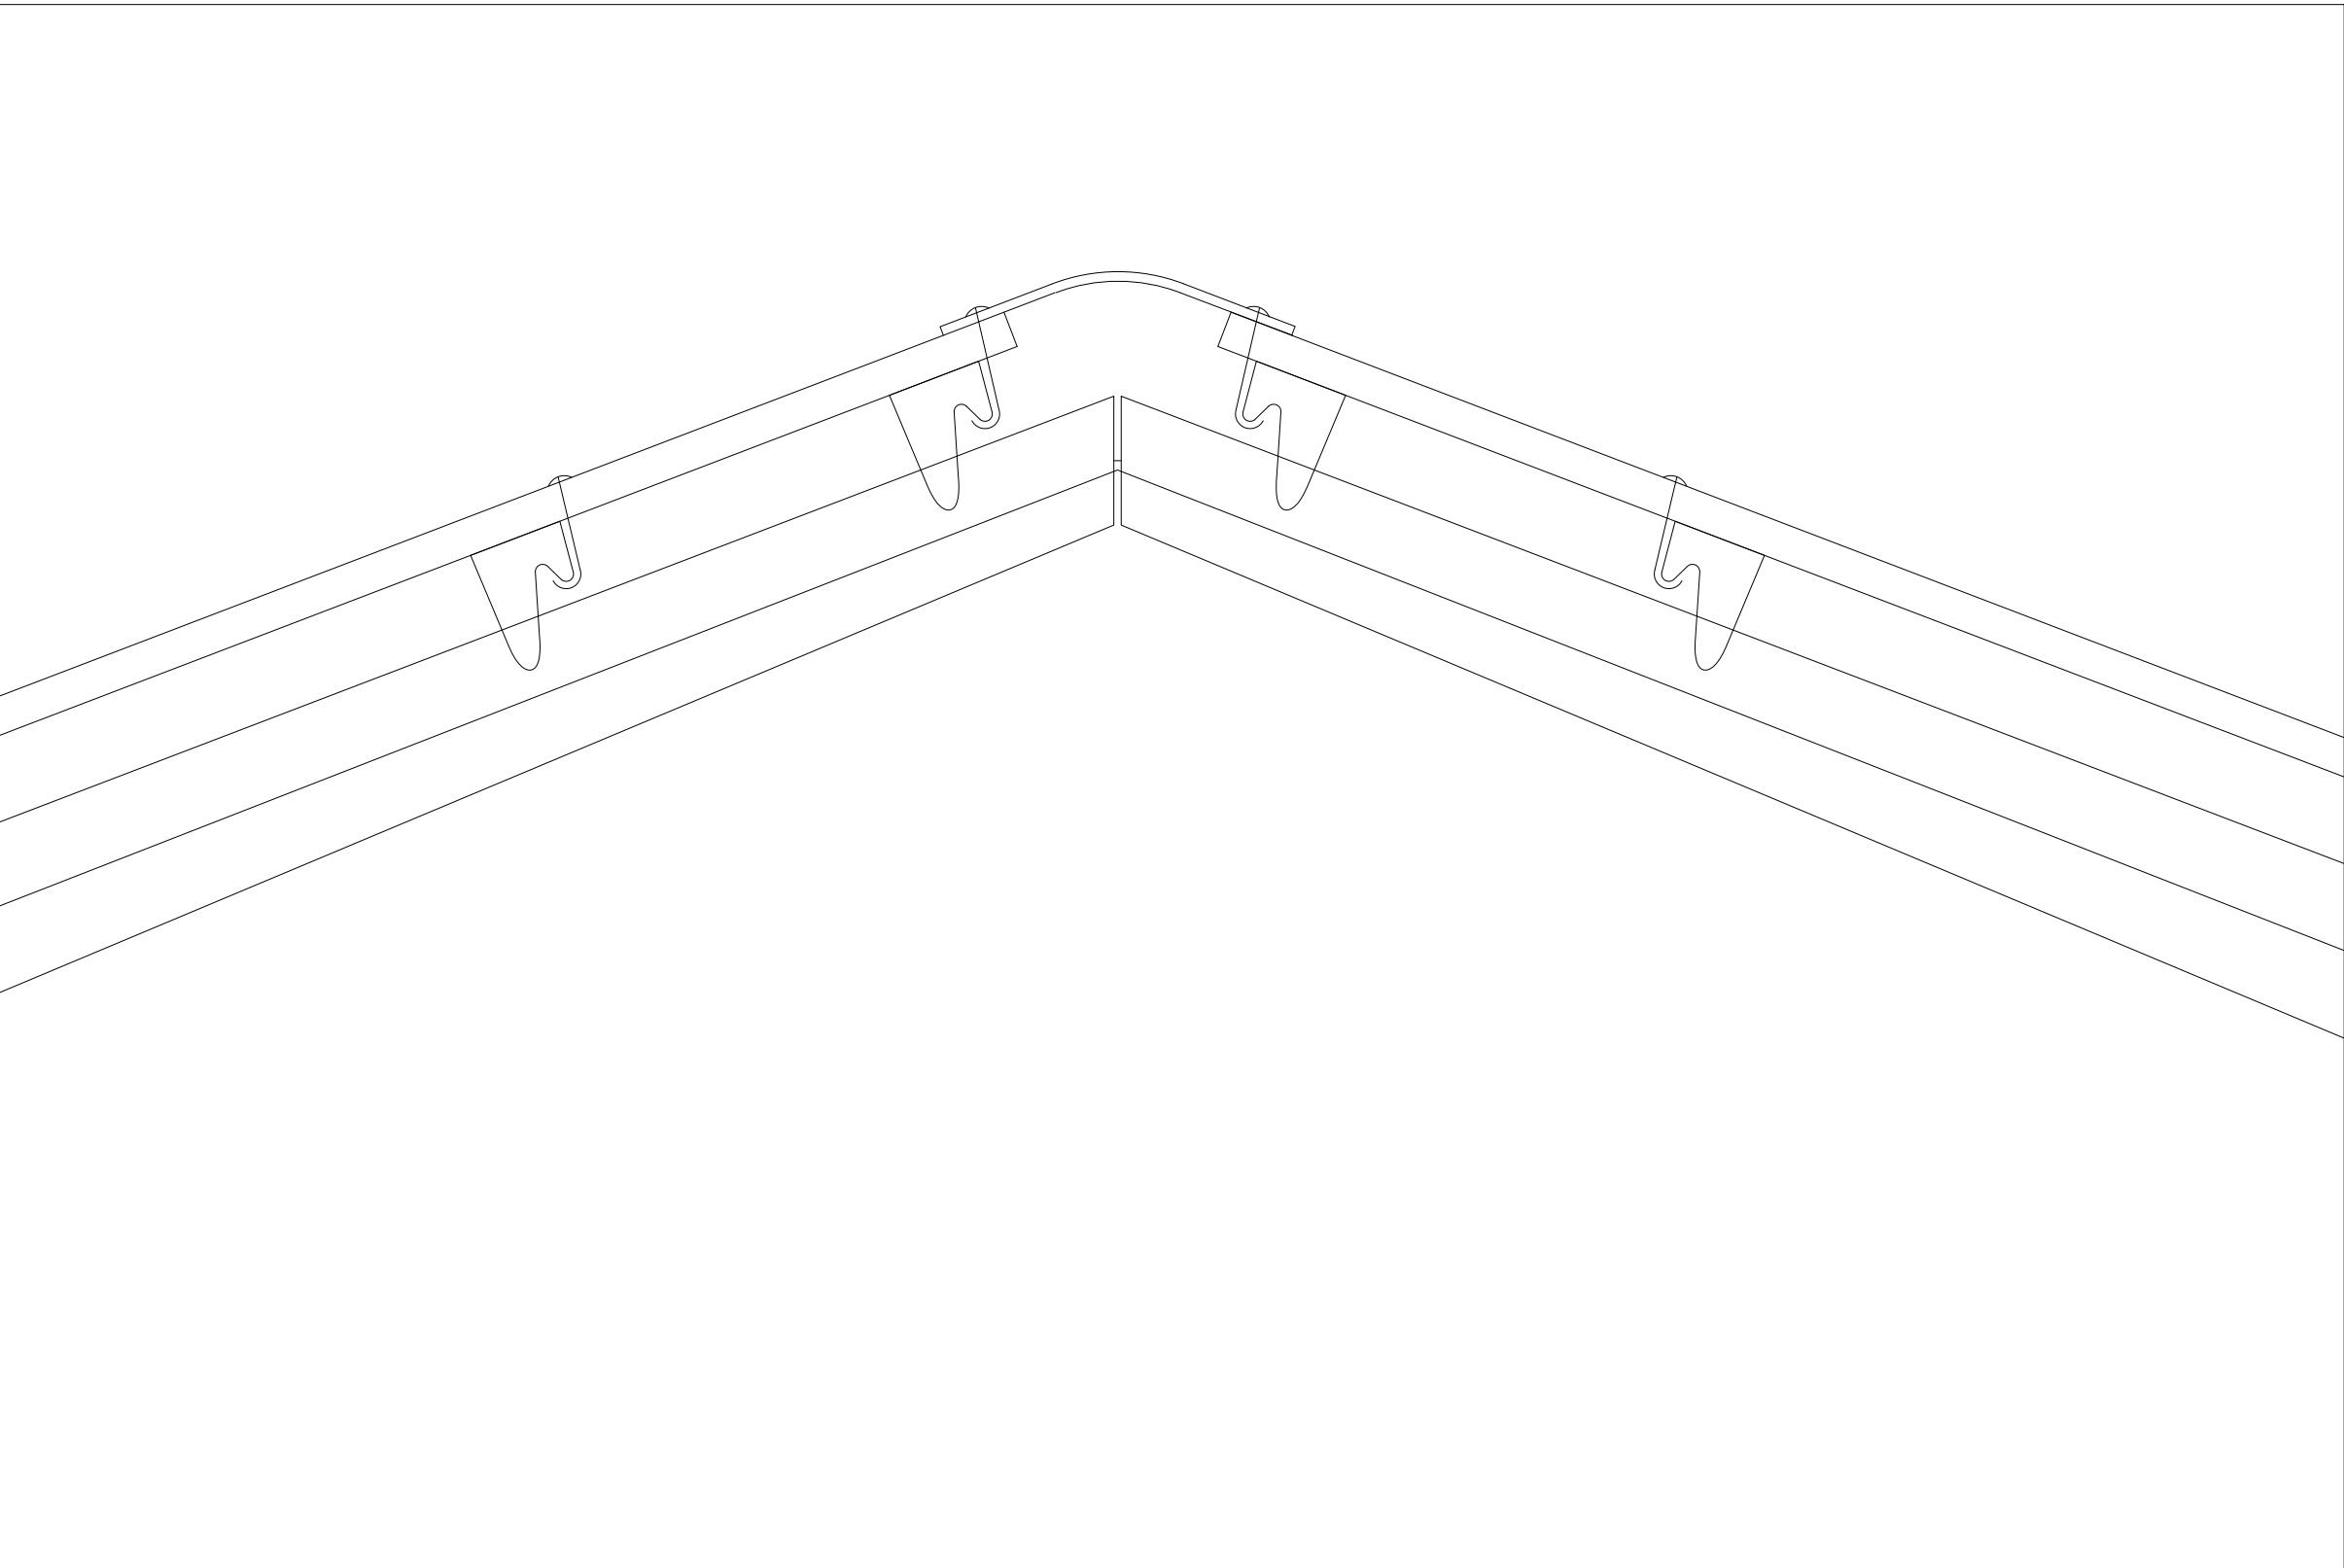

MGRA CONSULTING LTD
346 DEANS GATE
MANCHESTER
M3 4LY
CAD@MGRA.CO.UK
TEL: 0161 835 9936

© MGRA Consulting Ltd
Reproduction is prohibited
in whole or in part
without the express agreement of
MGRA Consulting Ltd.

Client: Hamida.am Ltd
234 Leicester Park Road
Leicester
LE5 5FD

Property Address
Bentley Avenue
Stakehill Industrial Estate
Middleton
M24 2RW

Project Title	DWG Ref:
Refurbishment	284- DWG
DWG Title:	DWG No.
EXISTING SECTION DETAILS	005

Scale	Date	Job No
1/100 ON A1	03/03/2022	284
Surveyed	Drawn	Checked
PWM/LPM	LPM	PWM