




Existing Front I
1 : 100




Existing Front II
1 : 100




Existing Rear
1 : 100

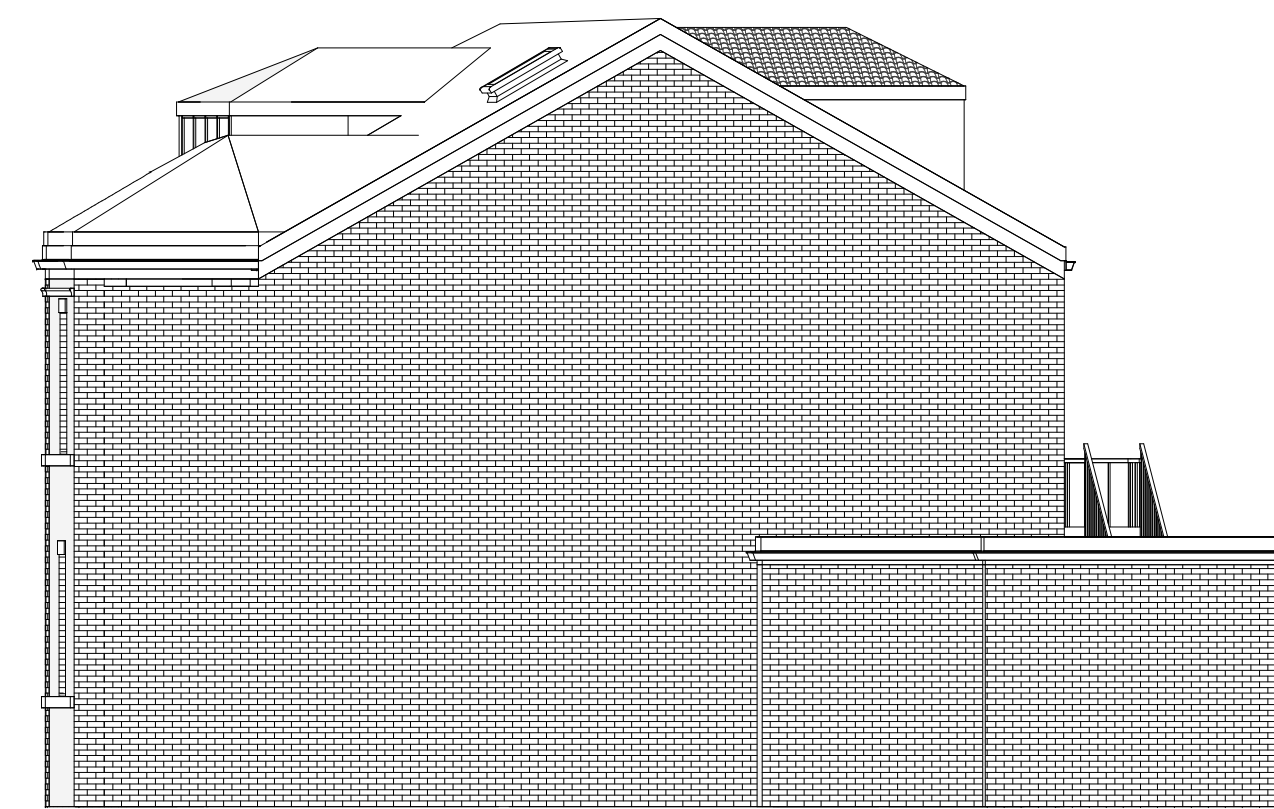


Existing Side
1 : 100

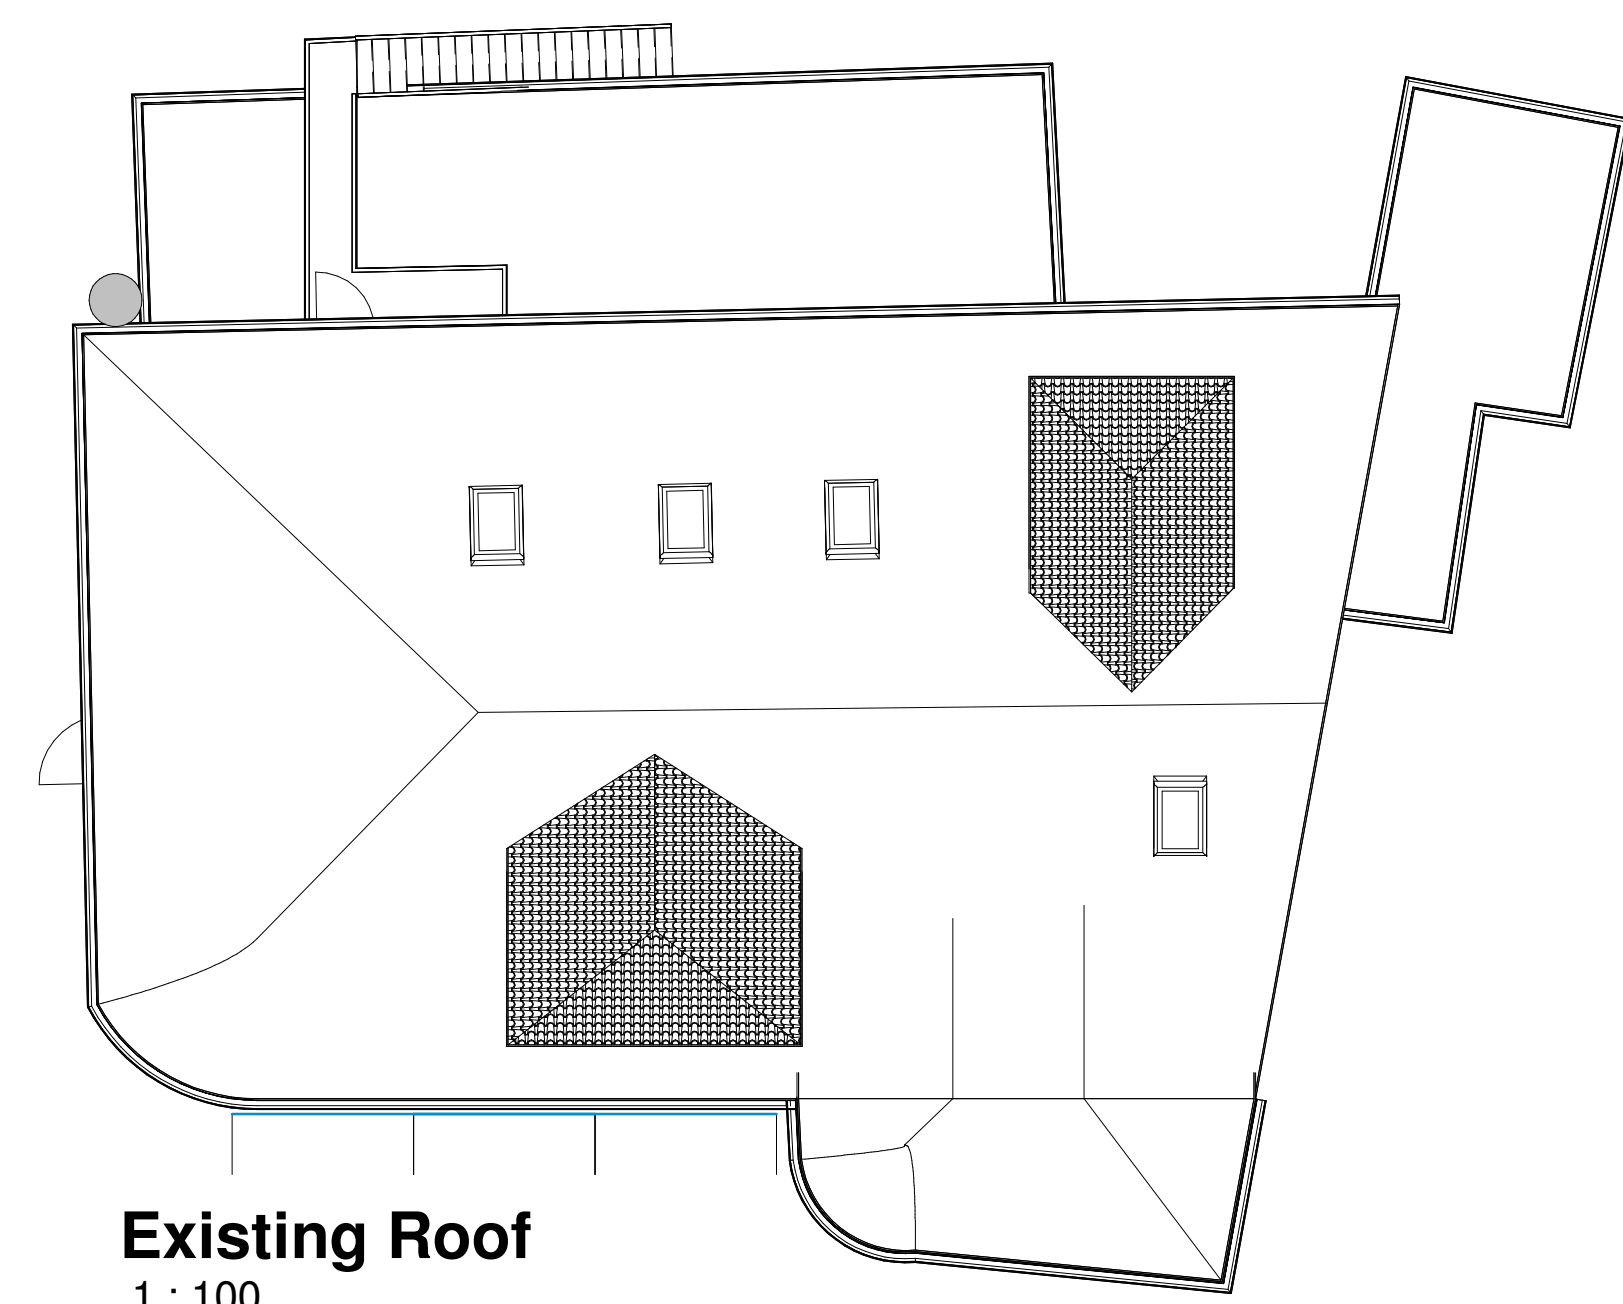

Existing Roof
1 : 100

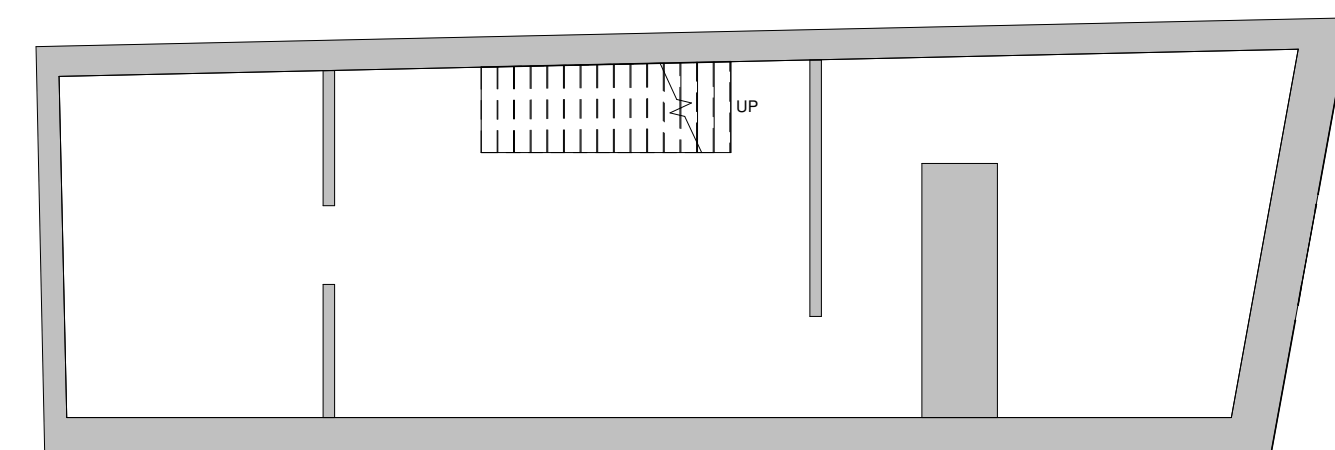

Existing Basement
1 : 100

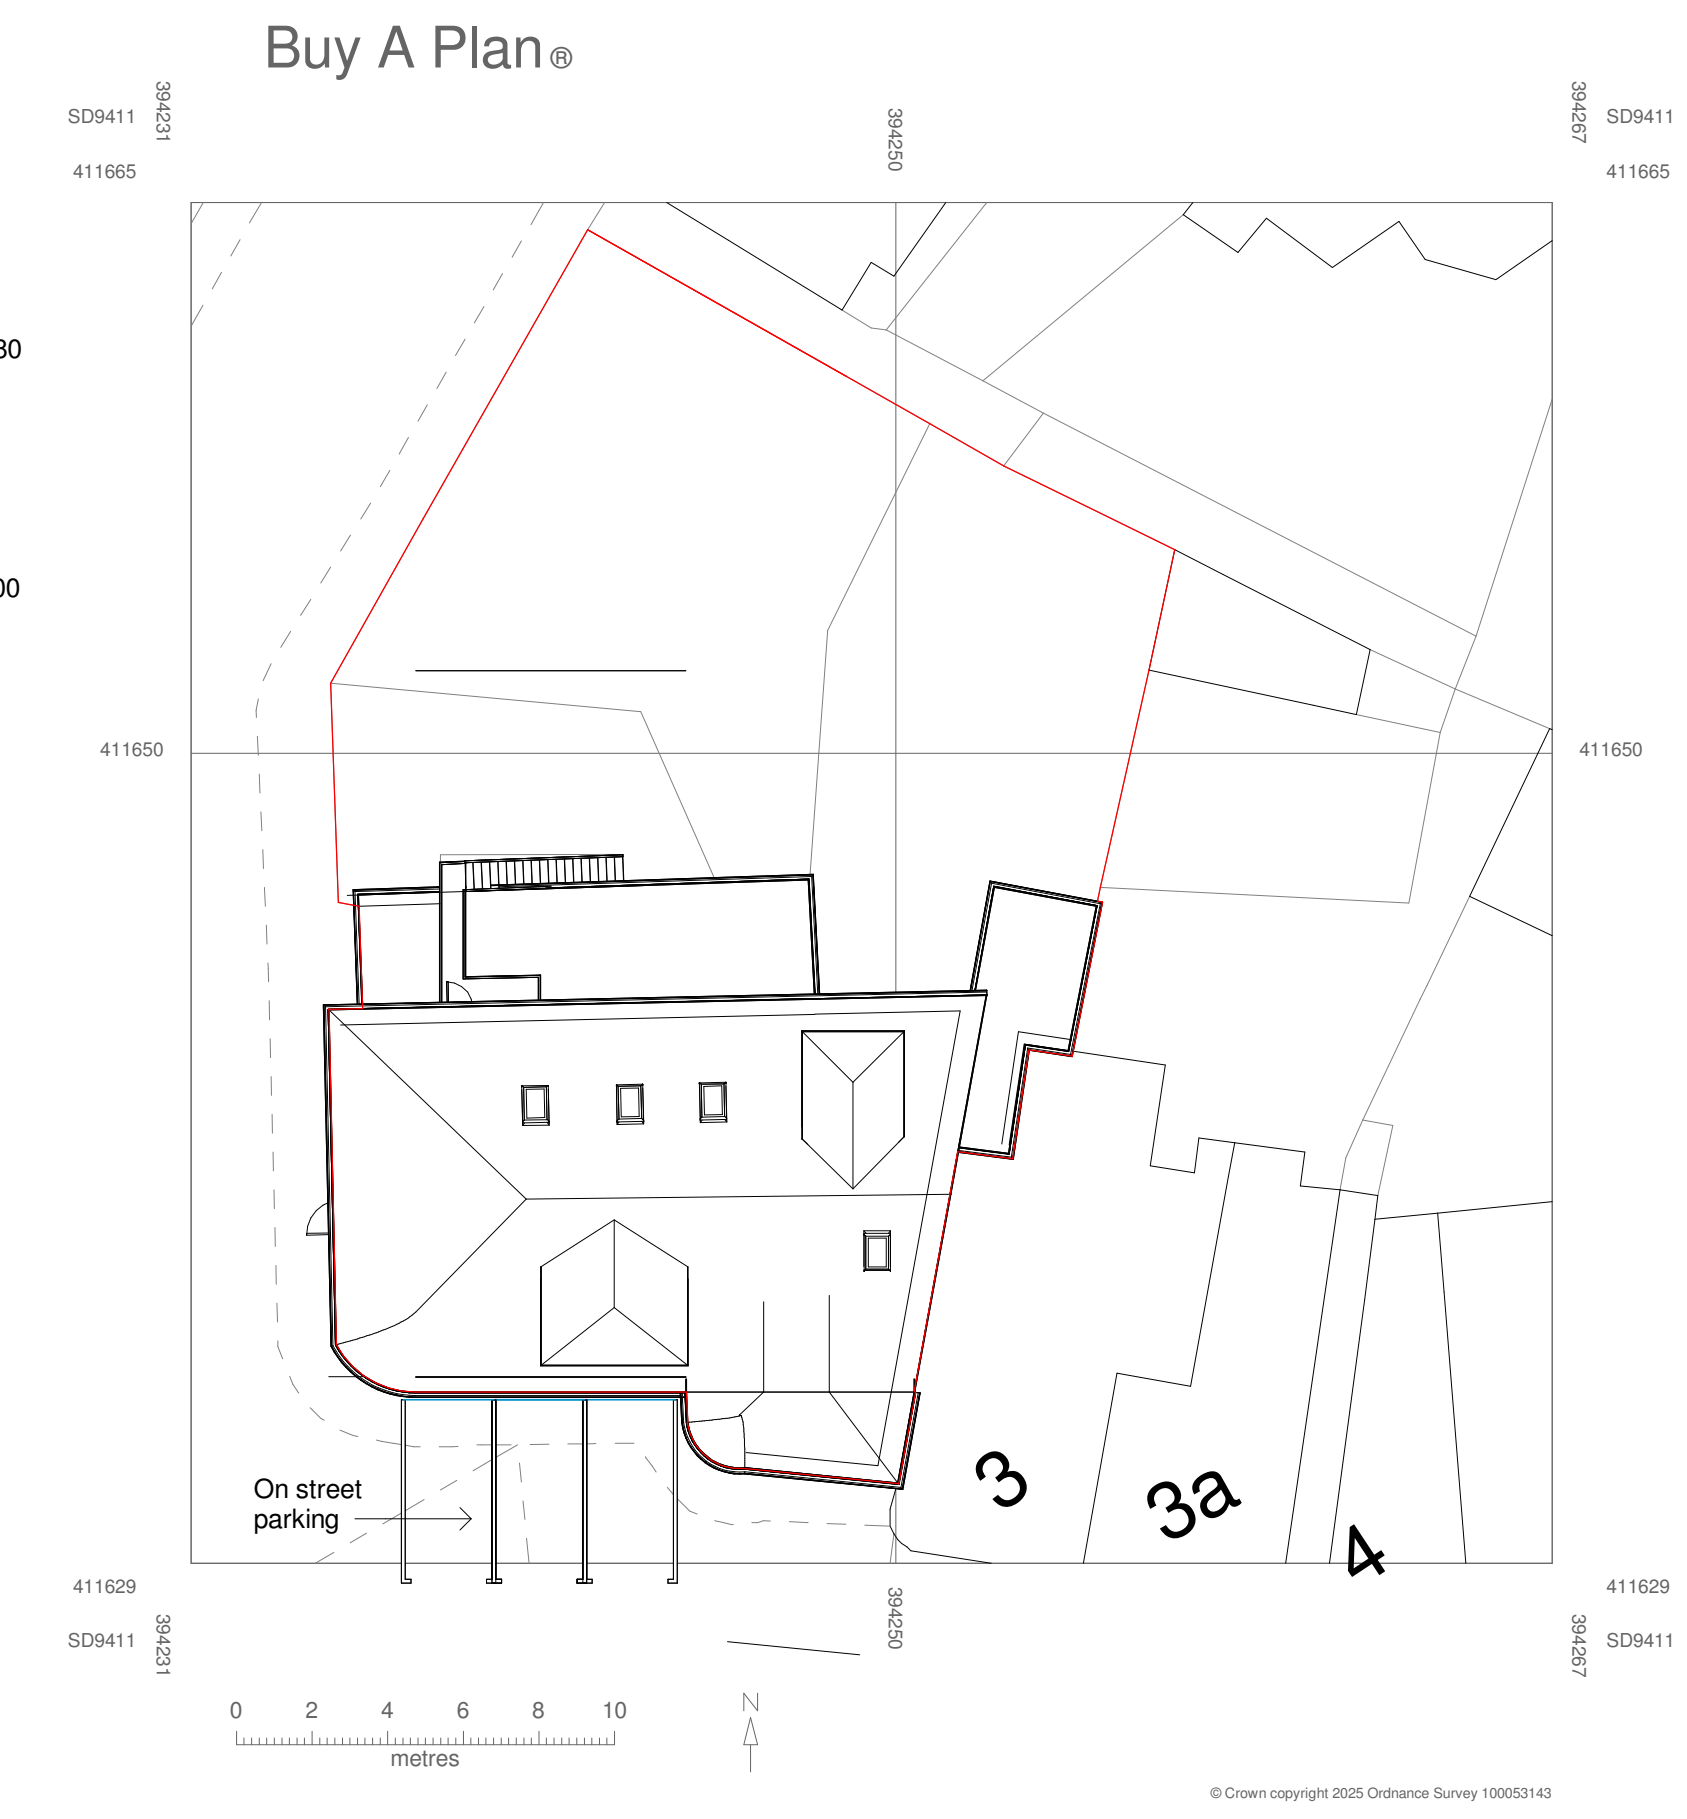

Existing Site
1 : 200

Scale: @ A1.
Do NOT scale from this drawing.
If in doubt, ask.
Dimensions must be checked by
contractor before work is commenced.

This drawing remains the property of
Belal Rashid Technical Architecture
and should not be reproduced in full or
in part without prior consent from
Belal Rashid Technical Architecture.

Client: Rachel Garner	
Project: Change of Use	
Project Address: The Cedar Tree Haugh Fold Newhay Milnrow Rochdale OL16 3RF	
Drawing Name:	Existing
Drawing Number:	A101
Drawing Date:	04/04/25
Author:	Belal Rashid

Belal Rashid Technical Architecture
11 Queen Street
Oldham
Greater Manchester
OL1 1RD

Email: belal.rashid@brta.co.uk
Tel: 0161 241 9650

