



Rochdale Refuse Vehicle
Overall Length
9.925m
Overall Width
2.450m
Overall Body Height
3.814m
Min Body Ground Clearance
0.366m
Track Width
2.450m
Lock to lock time
4.00s
Kerb to Kerb Turning Radius
9.500m




Medium Sized Car
Overall Length
4.312m
Overall Width
1.866m
Overall Body Height
1.466m
Min Body Ground Clearance
0.228m
Max Track Width
1.591m
Lock to Lock Time
4.00s
Kerb to Kerb Turning Radius
5.042m

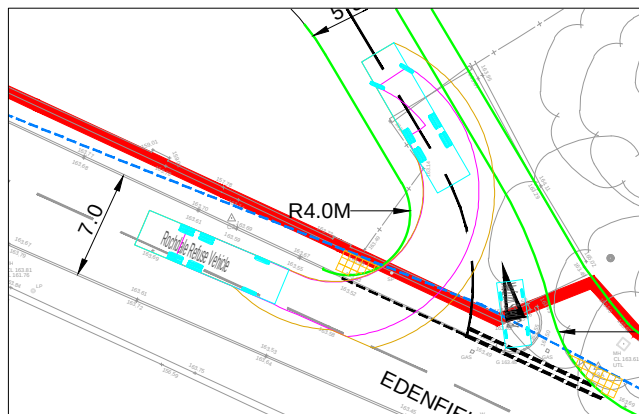


REFUSE VEHICLE LEFT INTO SITE

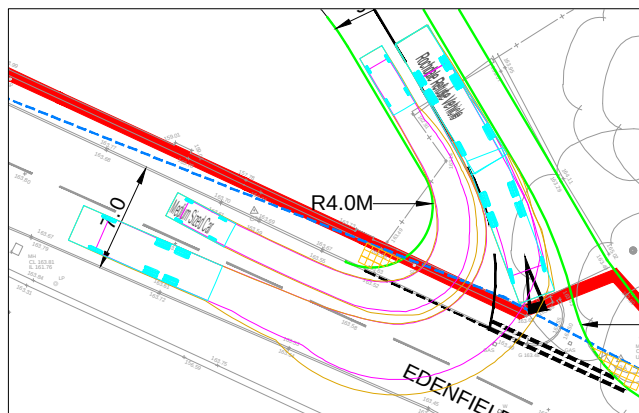



REFUSE VEHICLE RIGHT OUT OF SITE

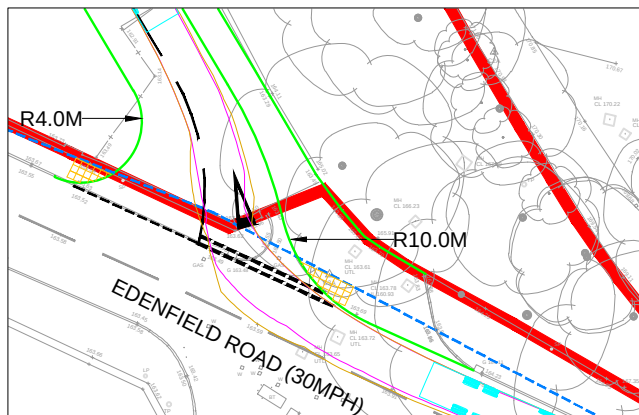

REFUSE VEHICLE LEFT OUT OF SITE

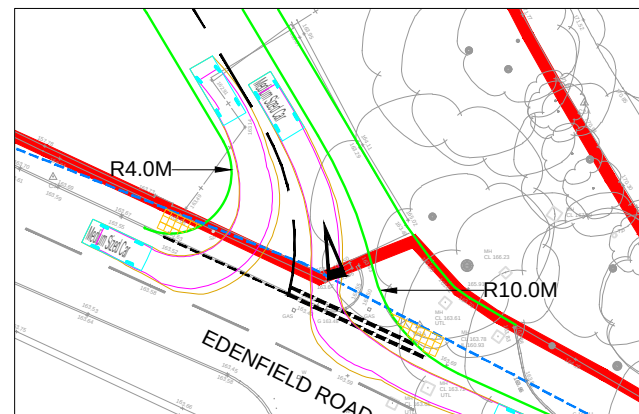

NORTH SOUTH AERIAL VIEW

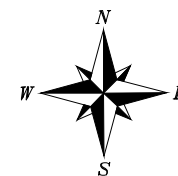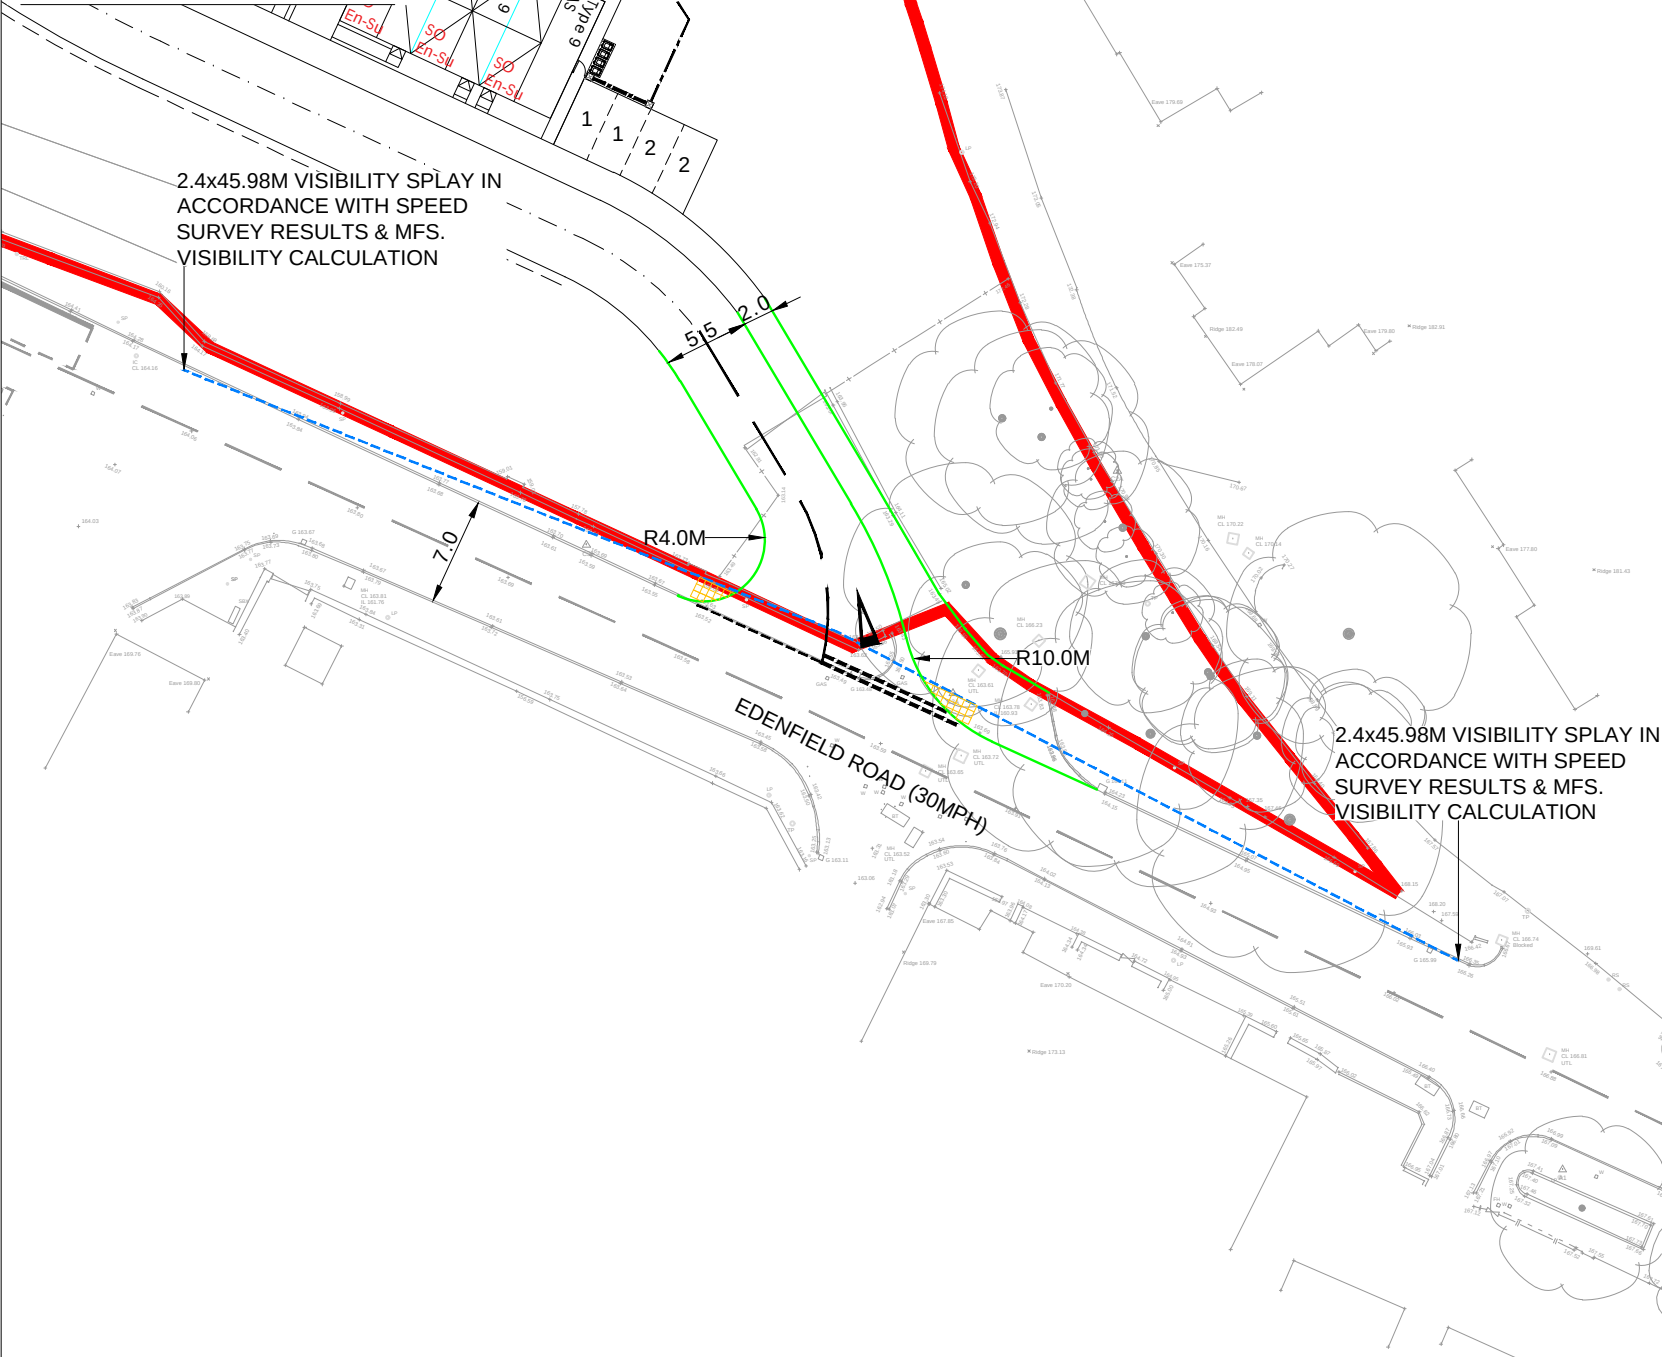


NOTES

THIS IS NOT A CONSTRUCTION DRAWING AND IS FOR INDICATIVE PURPOSES ONLY.
THE DRAWING WILL BE SUBJECT TO CHANGE FOLLOWING LOCAL AUTHORITY REVIEW AND CONFIRMATION OF PUBLIC HIGHWAY AND THIRD PARTY LAND BOUNDARIES.

- INDICATIVE SITE BOUNDARY
- DENOTES NEW KERBS

LOCAL AUTHORITY: ROCHDALE COUNCIL
TOTAL AREA OF SITE: 4.15Ha

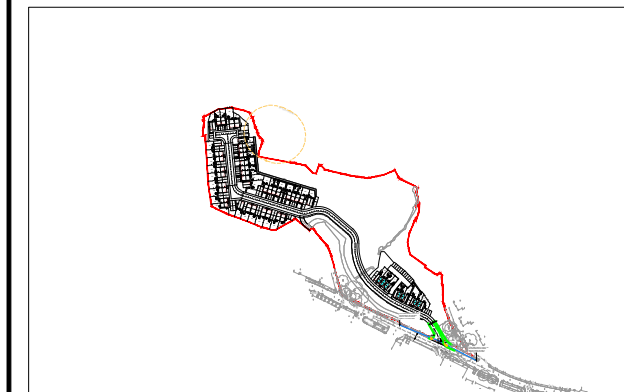

SITE LAYOUT NTS

REV	DETAILS	DRAWN	CHECKED	DATE
F	RIGHT OUT TRACK AMENDED	HL	JC	JUN 23
E	FOOTWAY UPDATED	HL	JC	JUN 23
D	SITE LAYOUT & BOUNDARY UPDATED	HL	JC	JUN 23
C	SITE LAYOUT & BOUNDARY UPDATED	HL	JC	MAY 23

CLIENT:
**STONEBOND
PROPERTIES LTD**

PROJECT:
**EDENFIELD ROAD,
NORDEN**

DRAWING TITLE:
PROPOSED SITE ACCESS PLAN

SCALES:
1:500 @ A3

DRAWN: LB CHECKED: JC DATE: MAY 22

Croft Transport Planning & Design
340 Deansgate
Manchester
M3 4LY
Email: info@crofts.co.uk
Tel: 0161 837 7380
Web: www.eddisons.com/services/transport-planning

DRAWING NUMBER: 3731-F01 REVISION: F

Eddisons | Incorporating
Croft