


Site Location Plan 1:1250 @ A2



--- EXTENT OF APPLICATION
--- EXTENT OF OWNERSHIP

Site Location Plan 1:500 @ A2

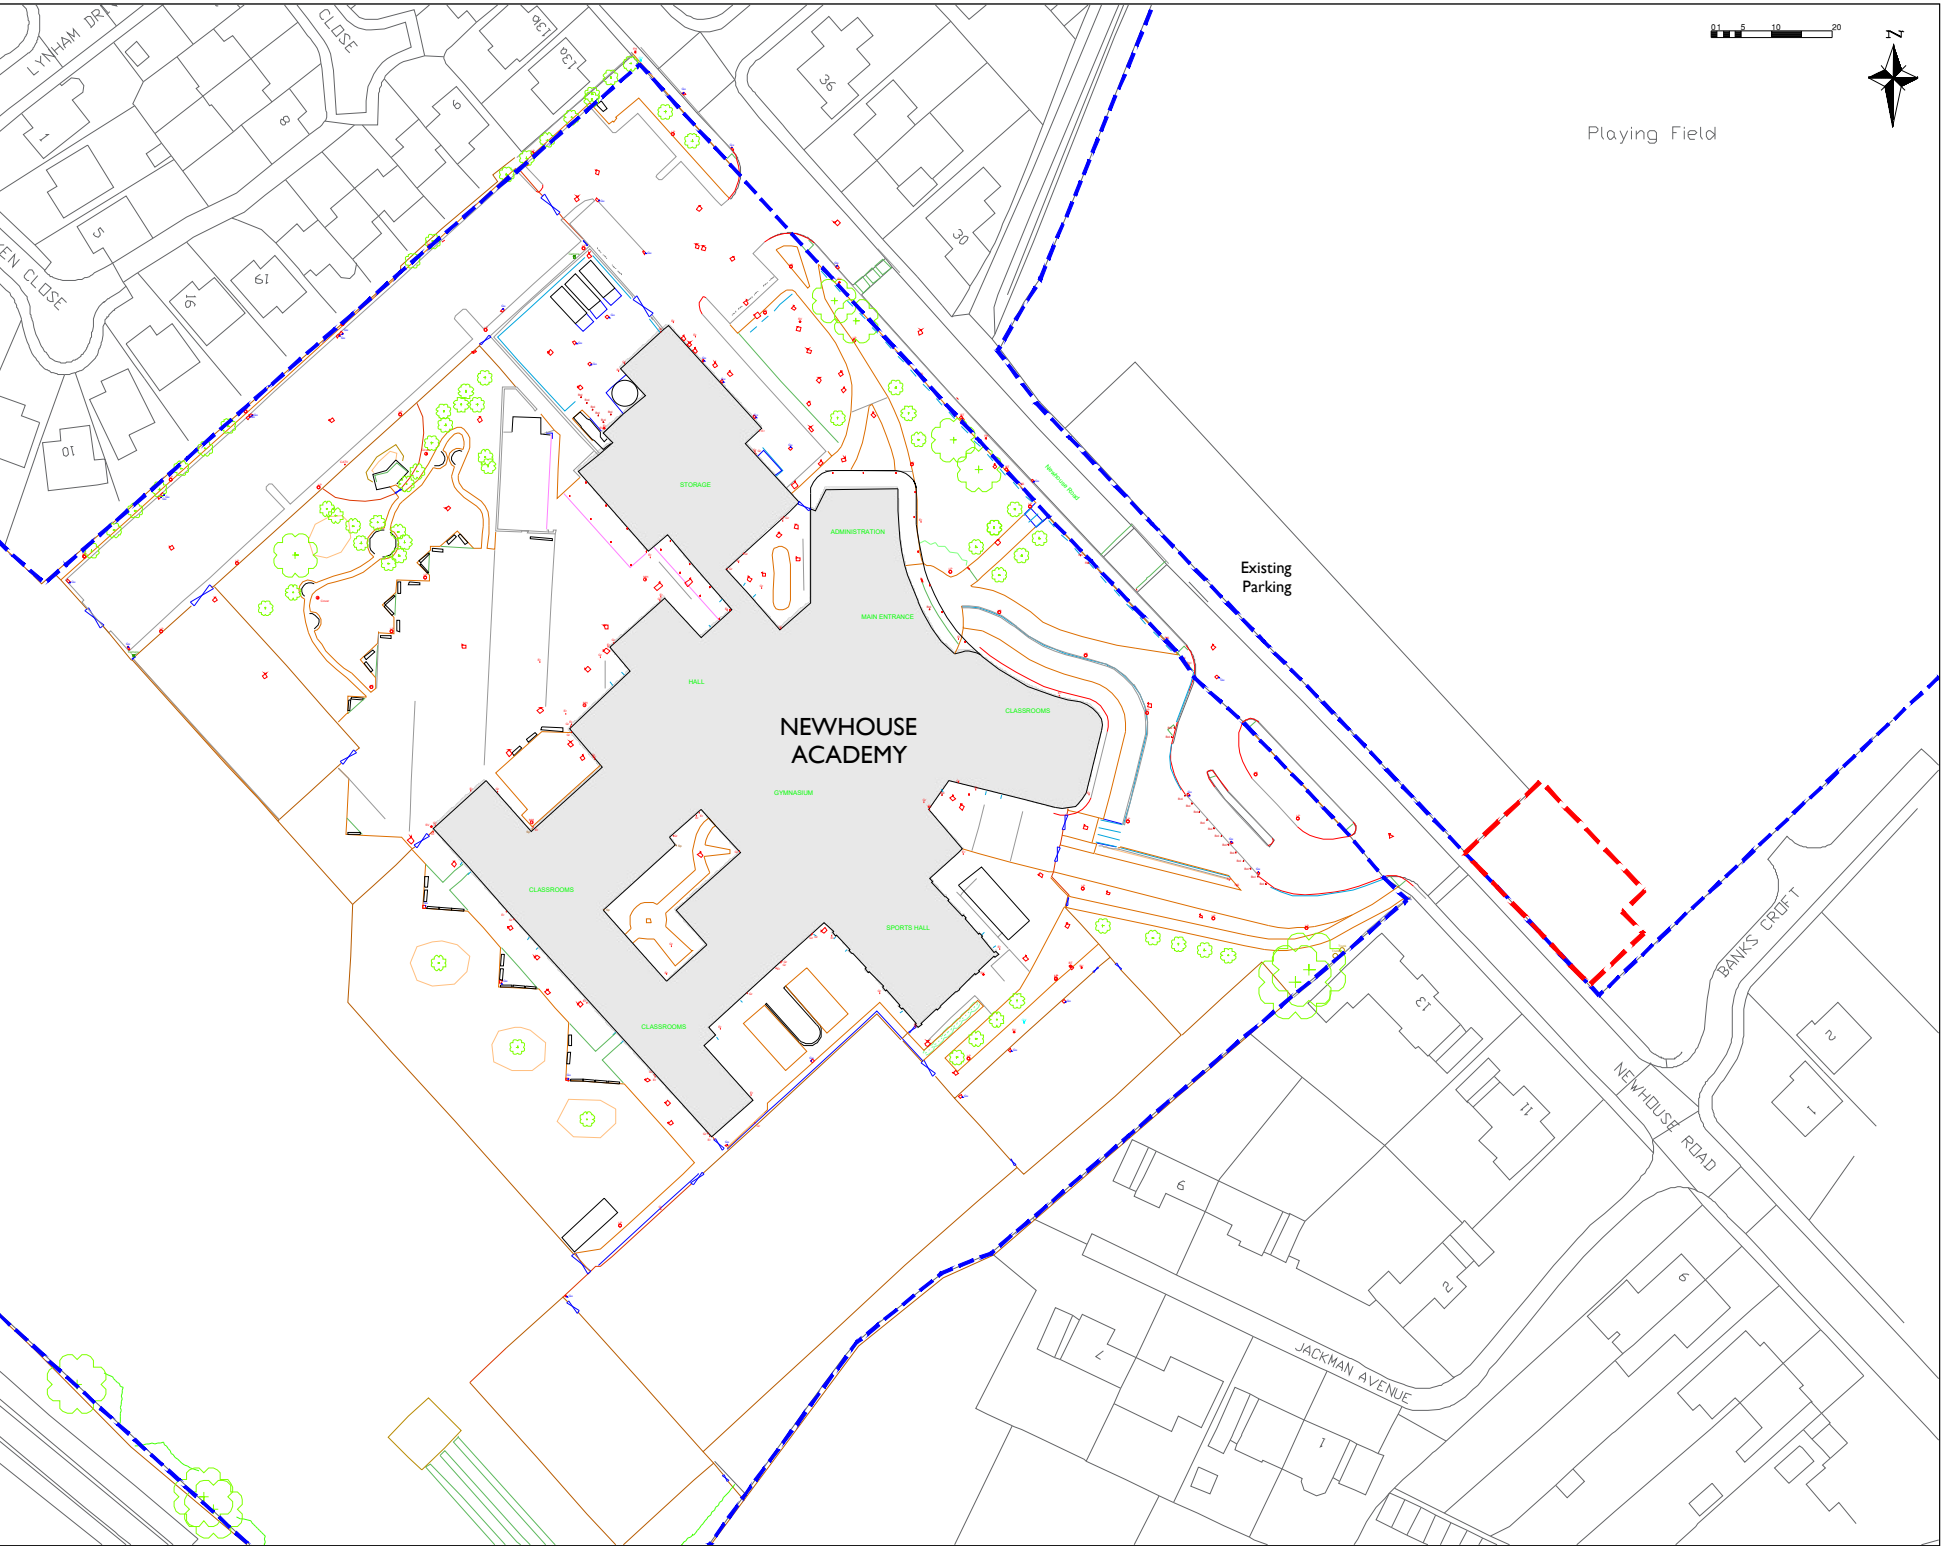

--- EXTENT OF APPLICATION
--- EXTENT OF OWNERSHIP



DEP LANDSCAPE ARCHITECTURE LTD
2 COMMERCIAL STREET
MANCHESTER, M15 4RQ
T: 0161 2419878
E: info@dep.co.uk
W: www.dep.co.uk

Client
Morgan Sindall
Project
Newhouse Academy, Rochdale

Description LOCATION PLAN
CONTRACTOR CAR PARK PLAN

Status Planning Drawn AP Scale As Shown @A2

Drawing number SRP1019-DEP-ZZ-00-DR-L-9001 Revision P01

Job number (Internal) 4847 Date 03.07.23

Copyright DEP Landscape Architecture Ltd

All levels and dimensions to be checked on site by contractor prior to commencement. Any variations to be reported to the client. This drawing is to be read in conjunction with all others relating to the project and all information derived accordingly; any anomalies to be reported to the client. Do not scale from this drawing. Use figured dimensions only. Work shown on this drawings to be carried out in accordance with current British Standards and Codes of Practice.

© Copyright to DEP Landscape Architecture Limited. The information shown on this drawing shall not be reproduced or copied in any form without prior written consent from DEP Landscape Architecture Limited.