


DAVID YOUNG ARCHITECT
37 TEMPLE DRIVE : SWINTON : MANCHESTER : M27 4EA
davidyoung.architect@gmail.com MOBILE 07774 181 336

0 2000 4000 6000
1 : 200 SCALE @ A3 size


PROPOSED SITE PLAN DWG : 01revB
597 WHITWORTH ROAD ROCHDALE OL12 6DH MAY 2022
REV A: Oct 2022 - Extension frontage set back
REV B: Mar 2023 - Existing stone wall noted

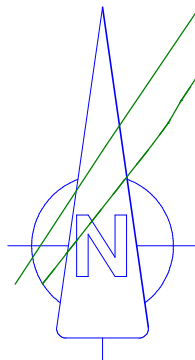

DAVID YOUNG ARCHITECT
37 TEMPLE DRIVE : SWINTON : MANCHESTER : M27 4EA
davidyoung.architect@gmail.com MOBILE 07774 181 336


0 2000 4000 6000
1 : 200 SCALE @ A3 size


EXISTING SITE PLAN DWG : 02revB
597 WHITWORTH ROAD ROCHDALE OL12 6DH MAY 2022
REV B: Mar 2023 - existing stone wall noted

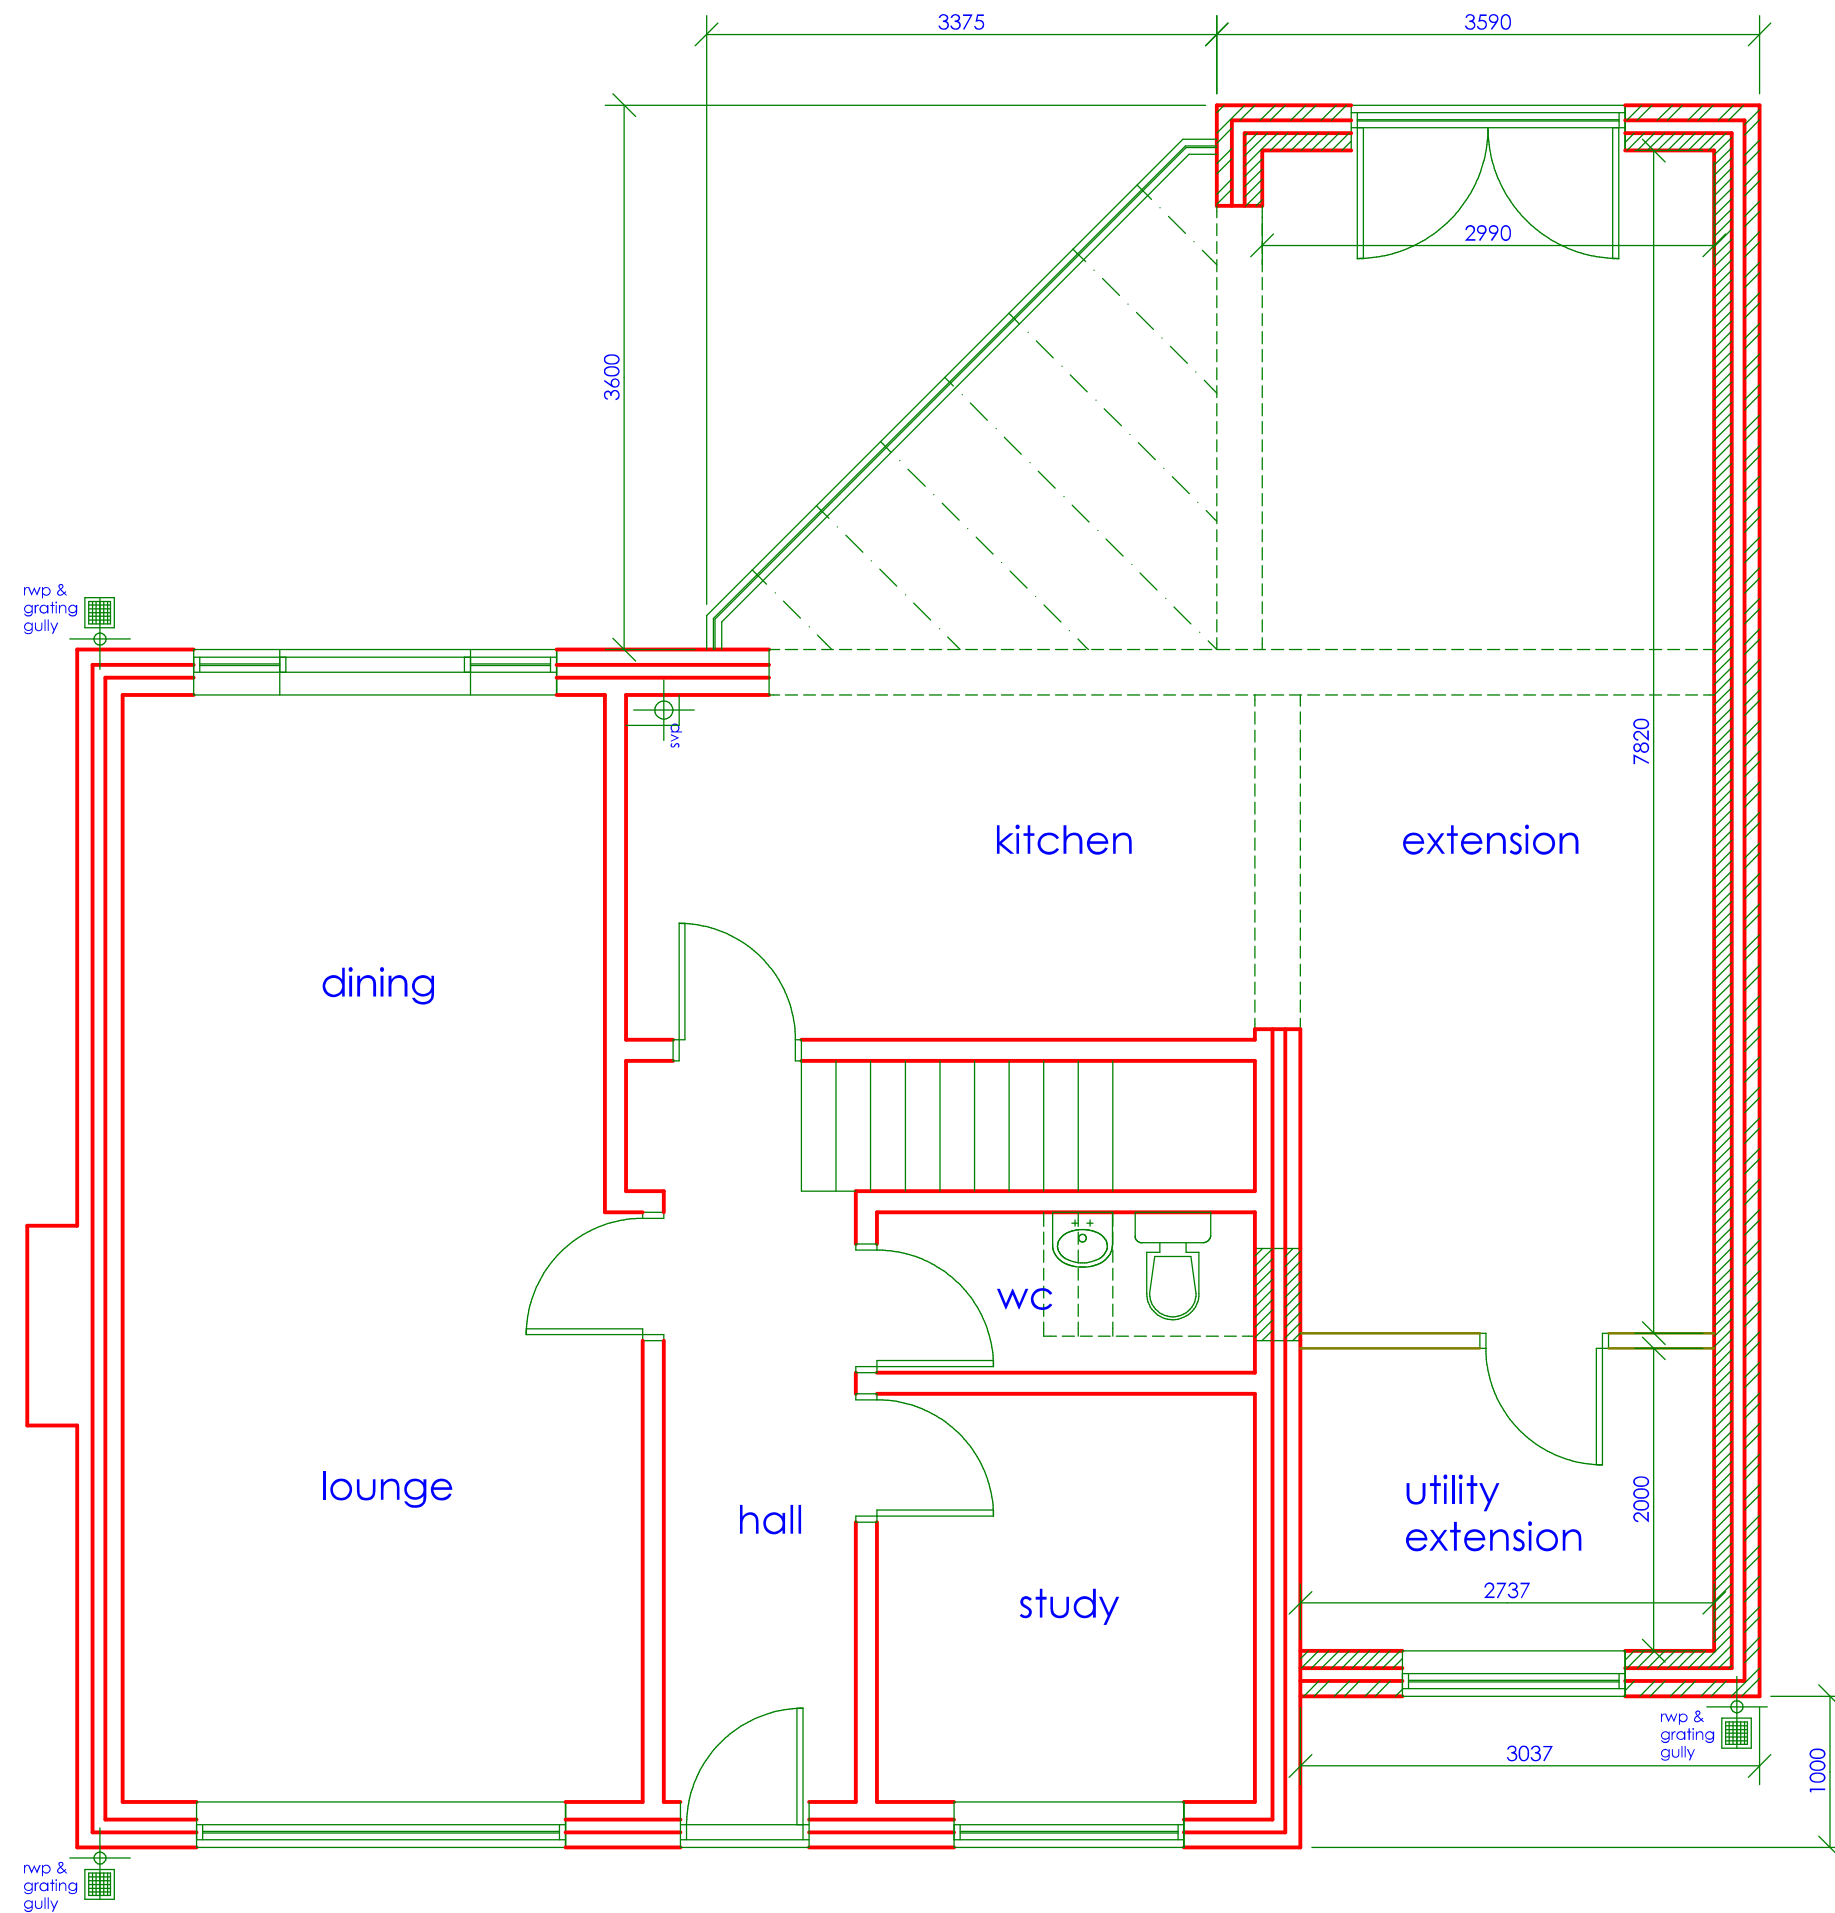



The contractor(s) are responsible for checking all dimensions and existing features on site prior to fabrication, manufacture or construction of the works





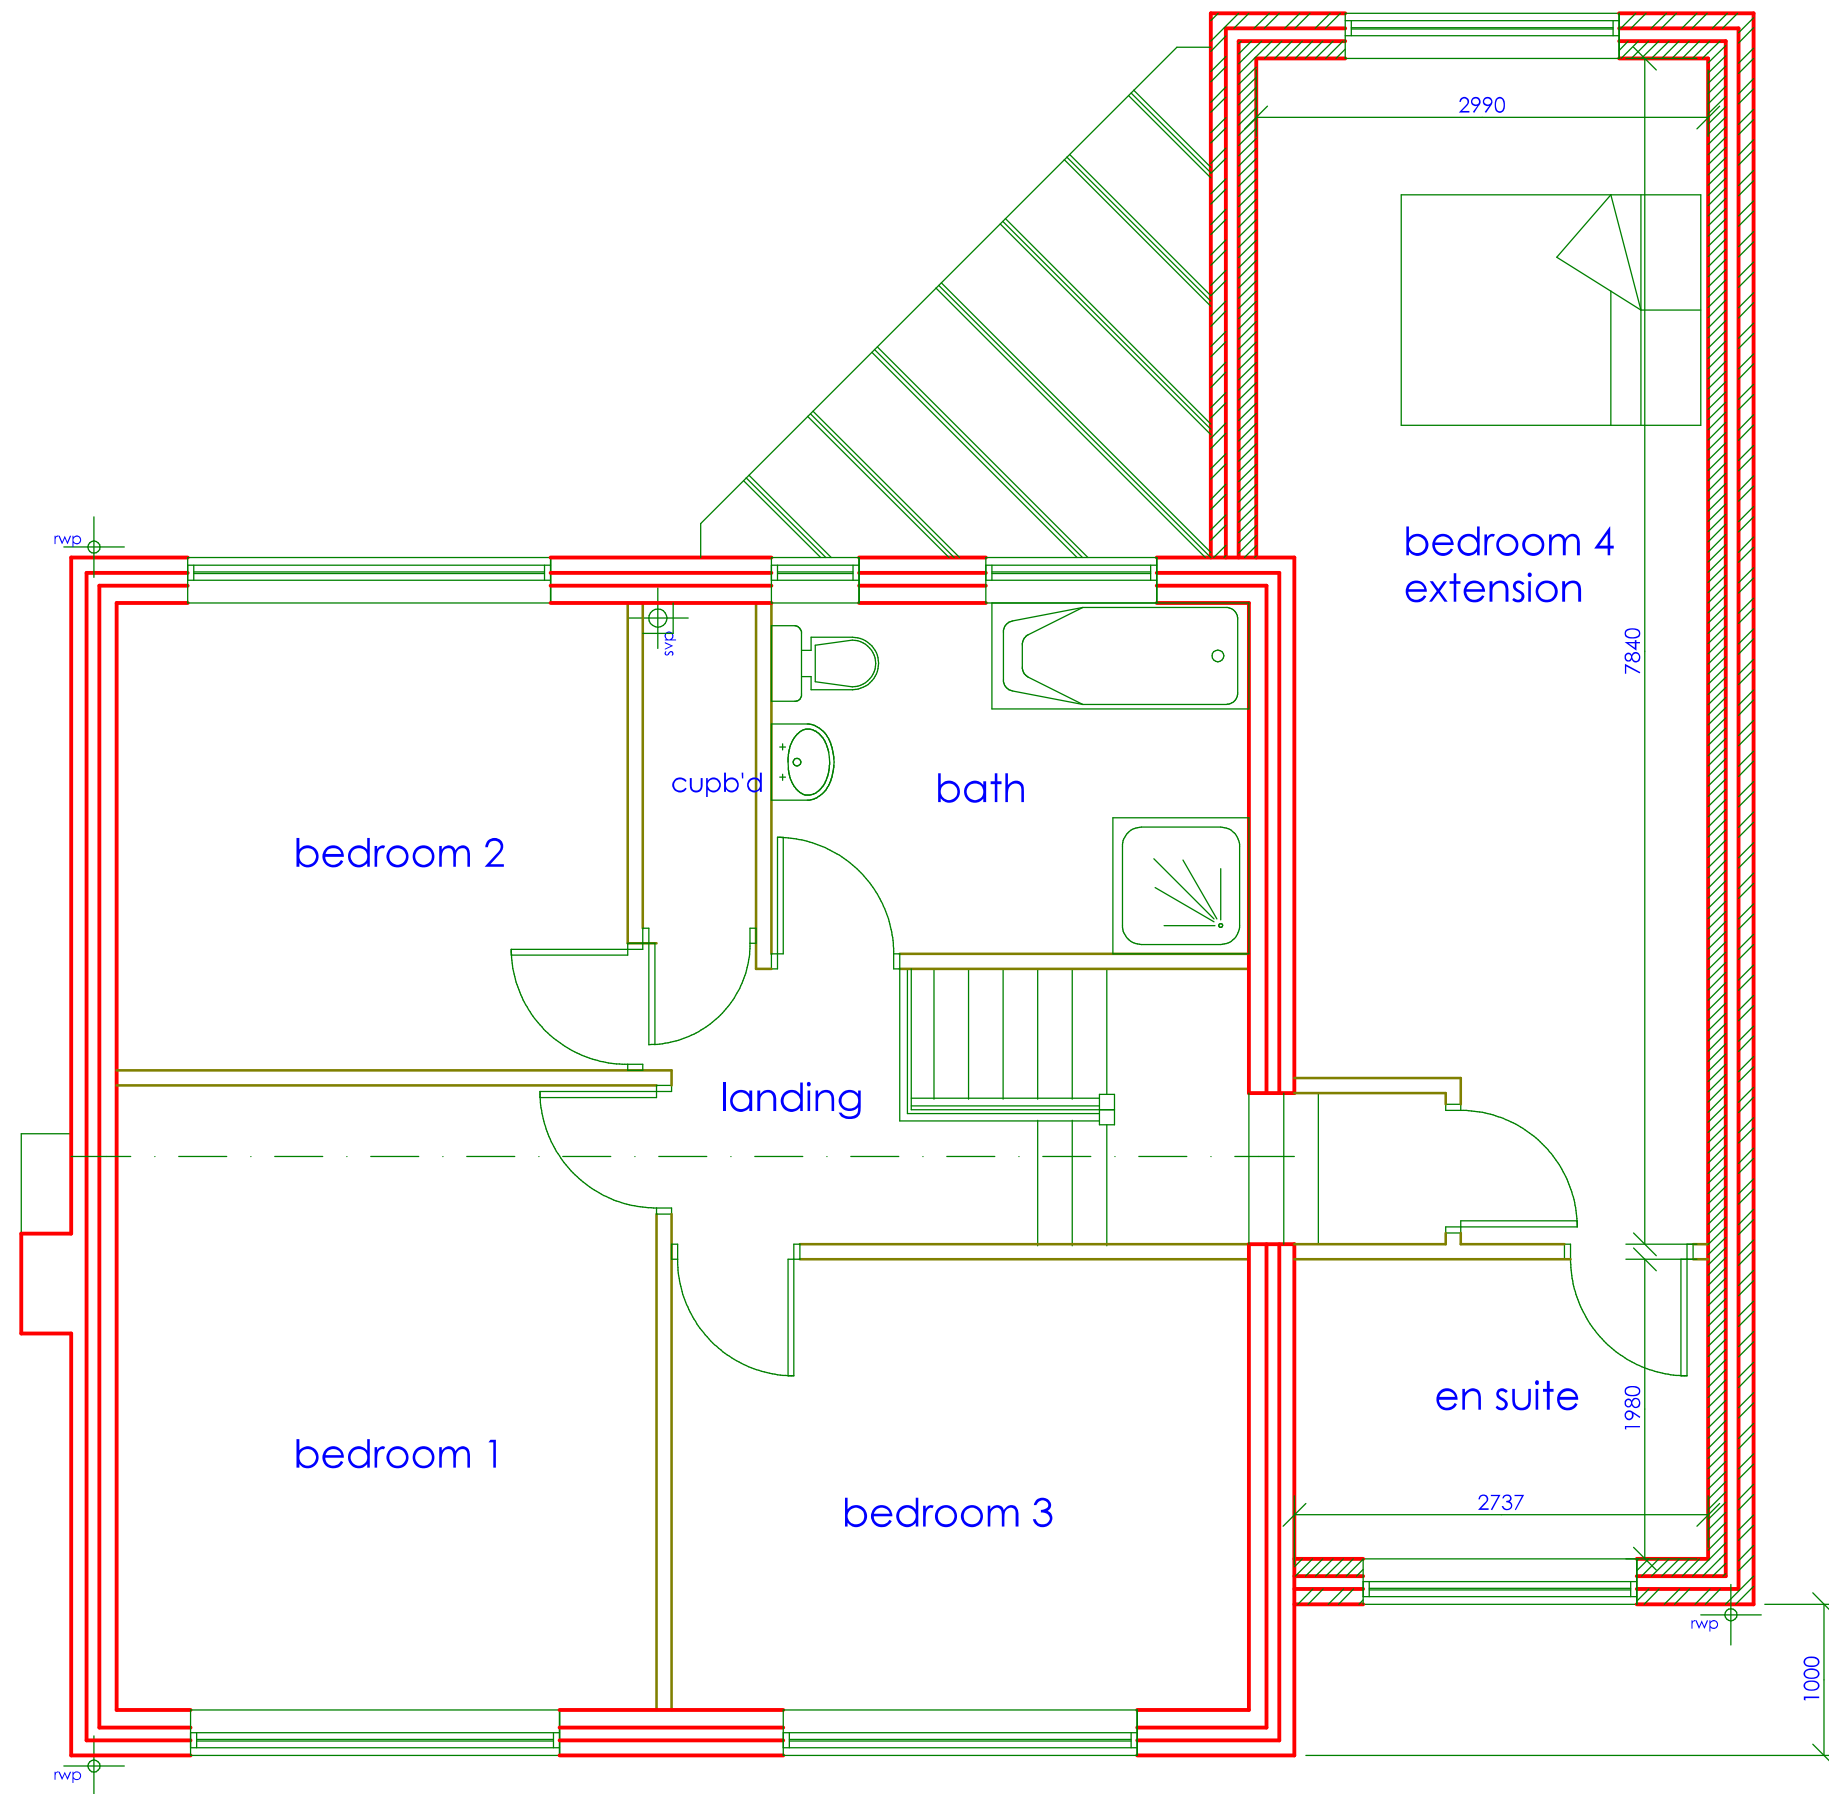


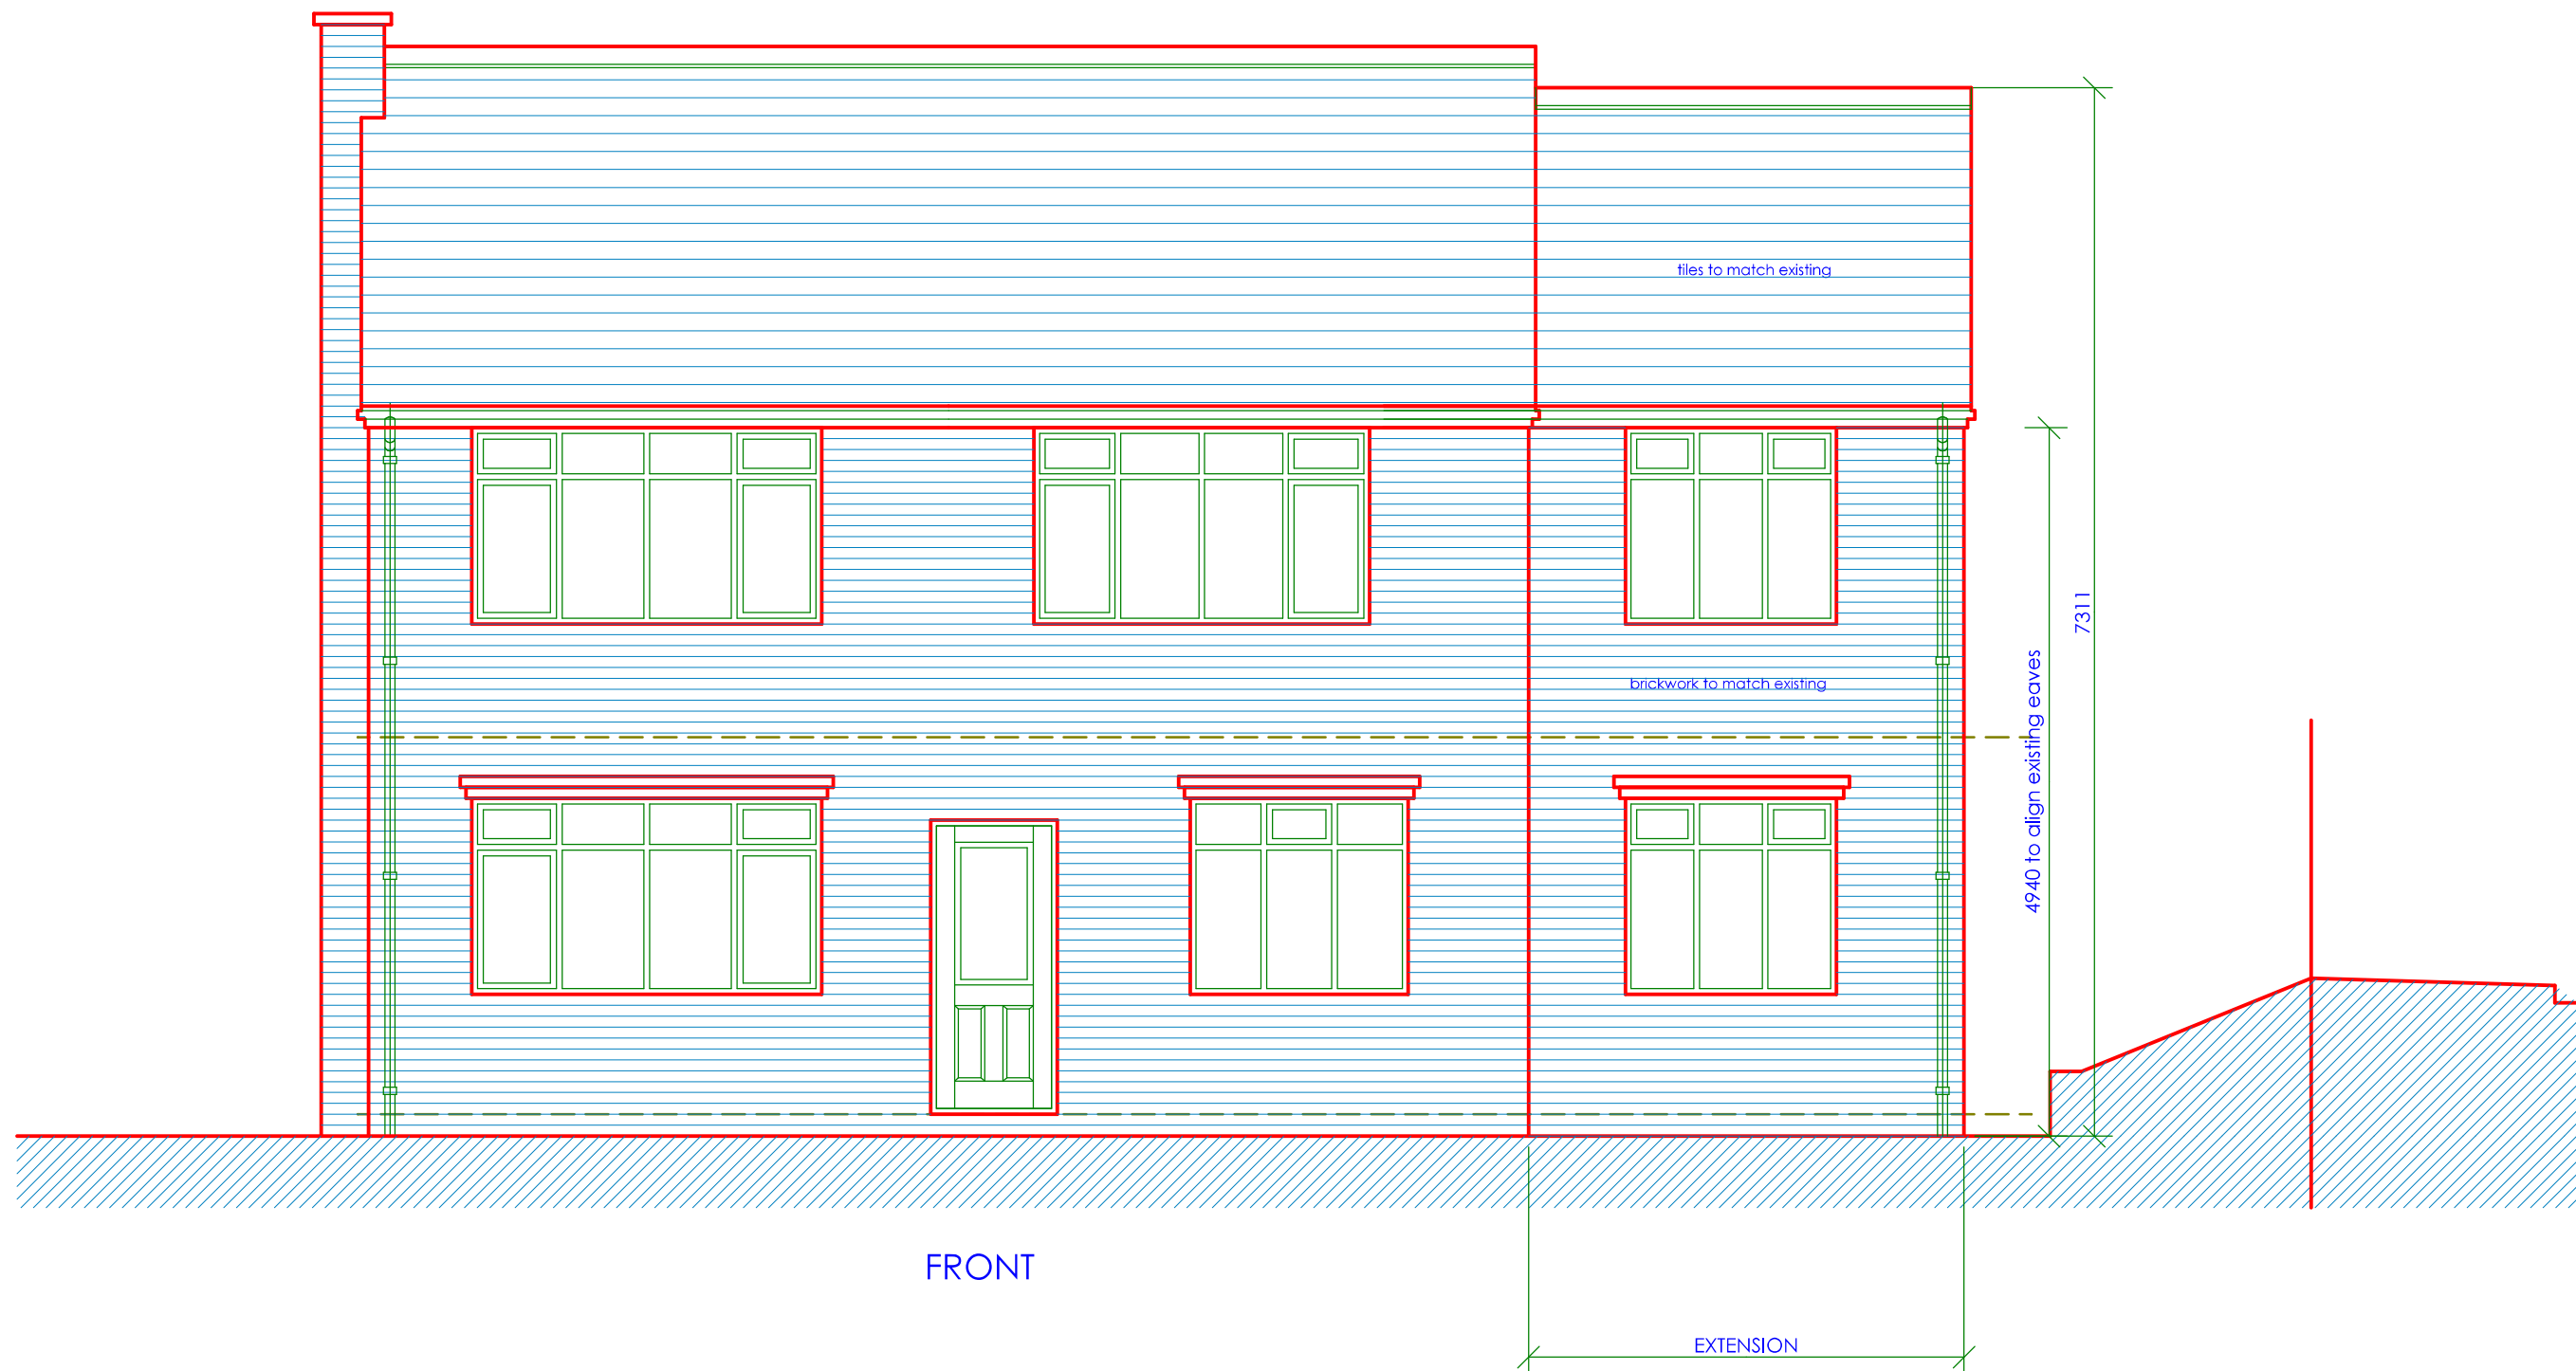

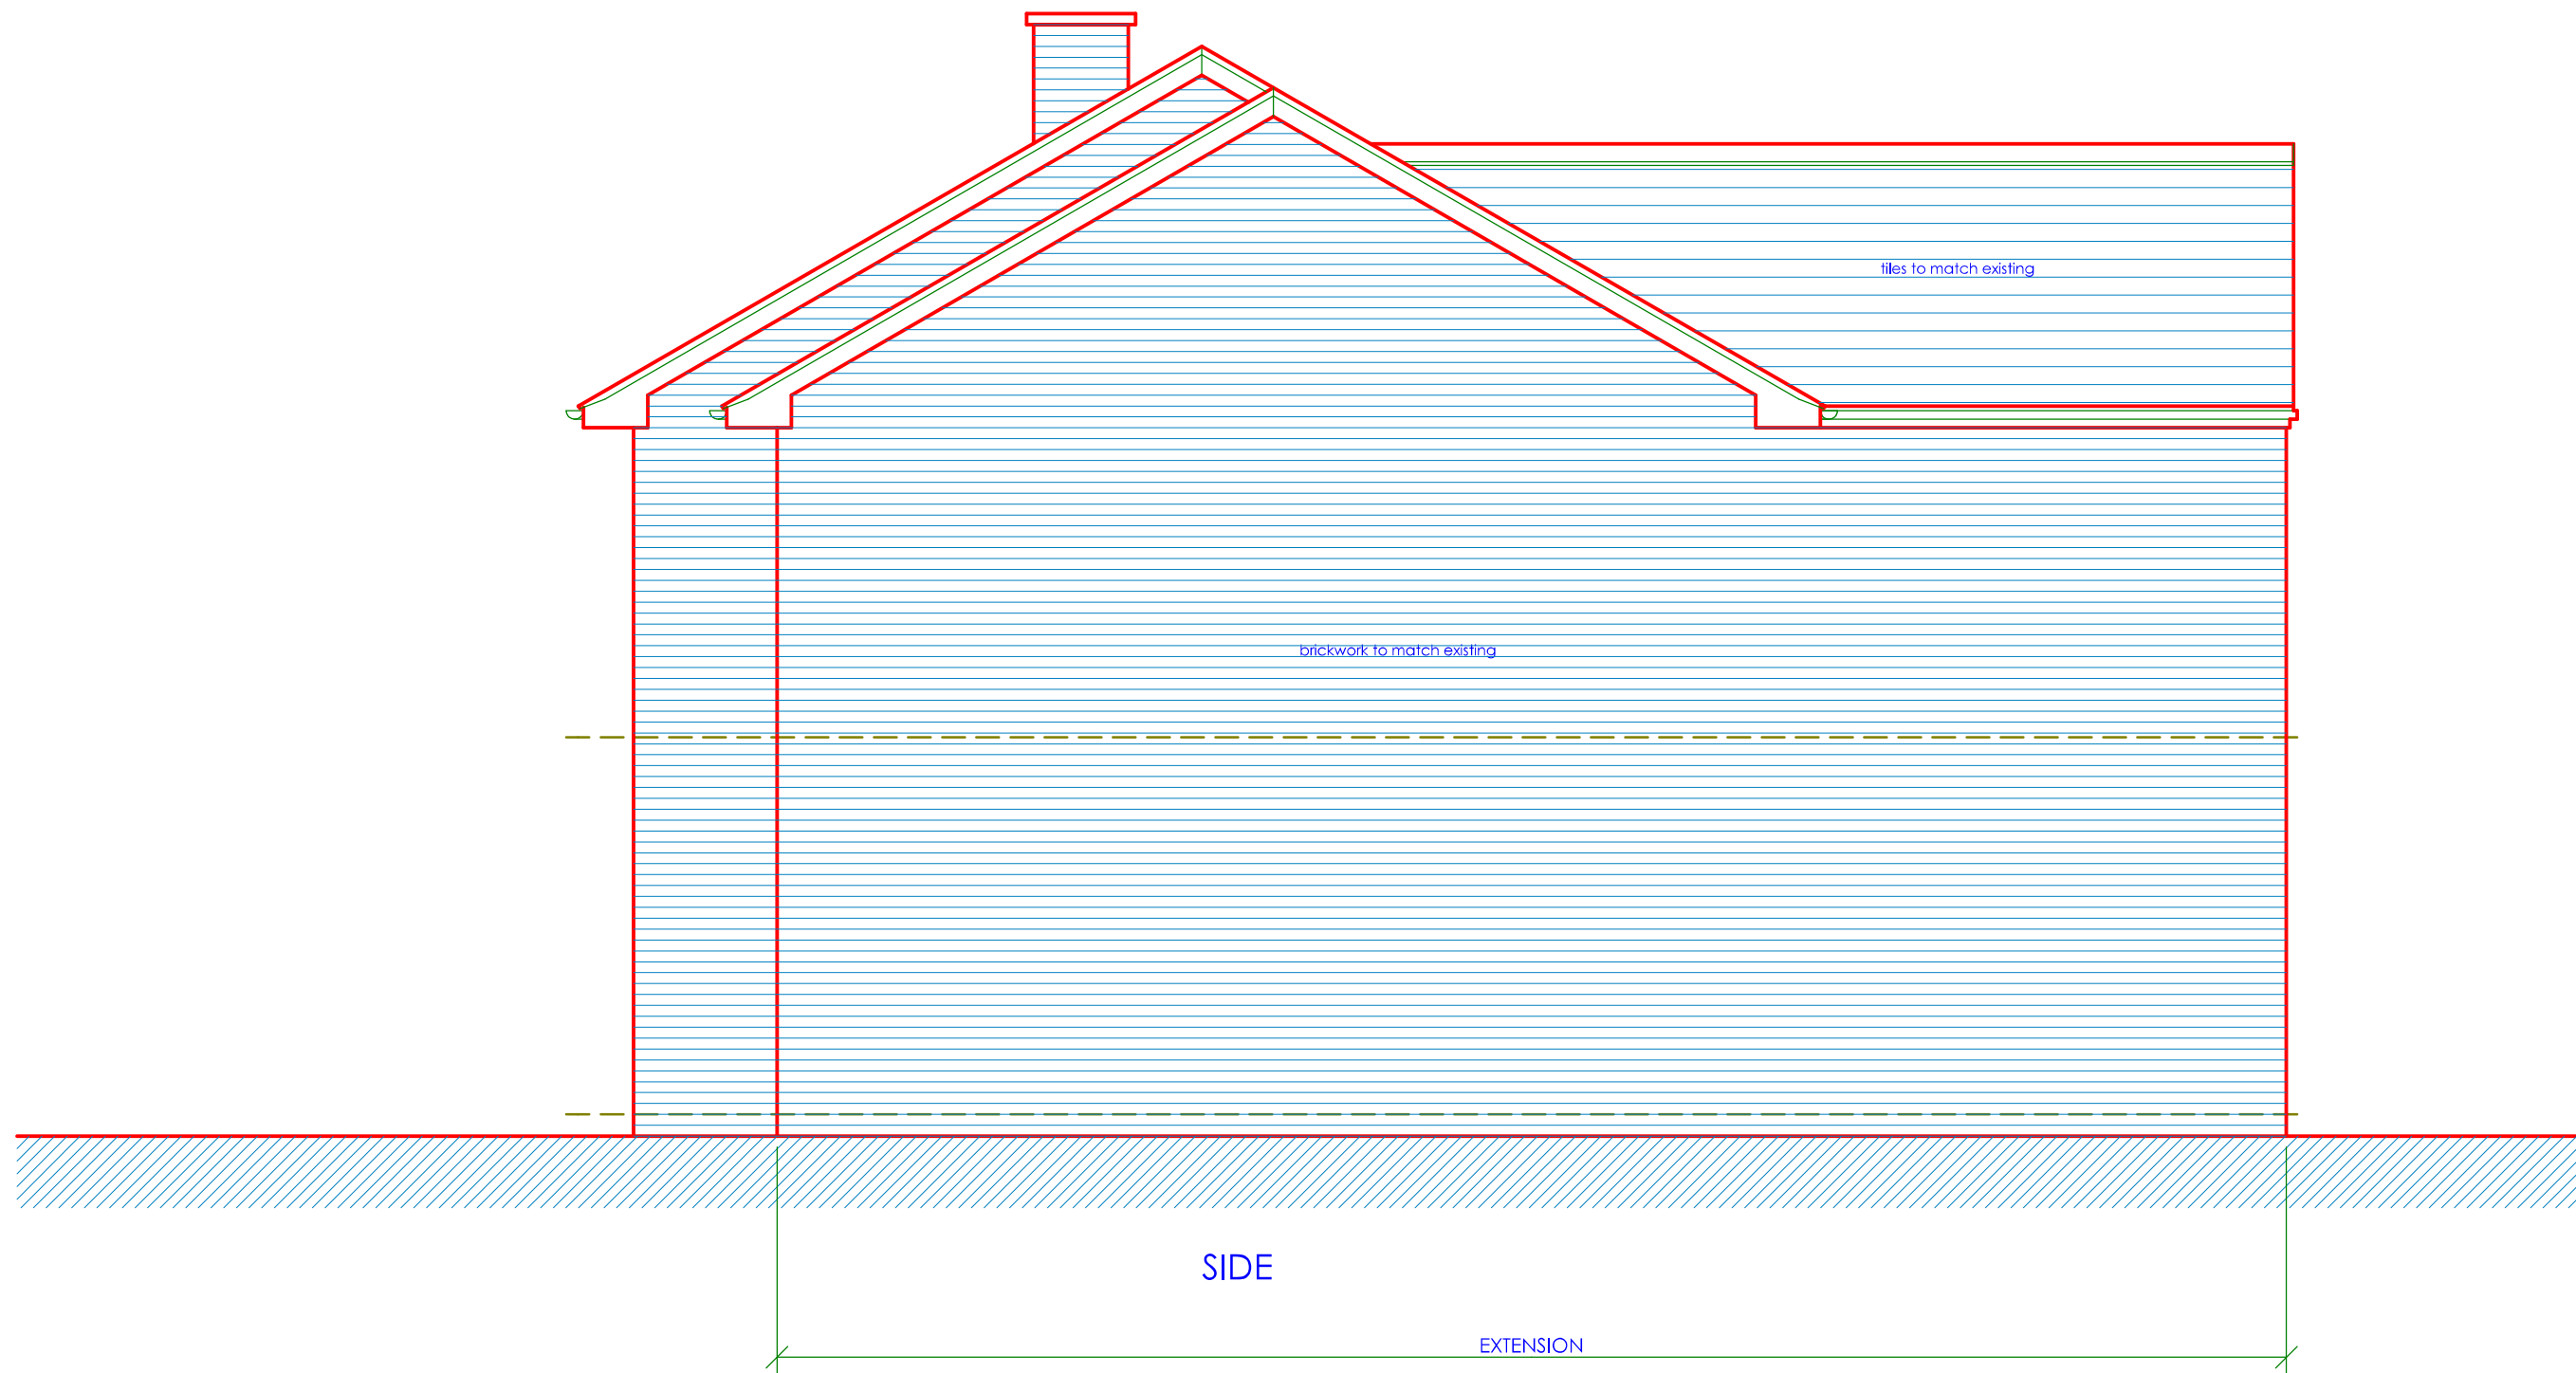


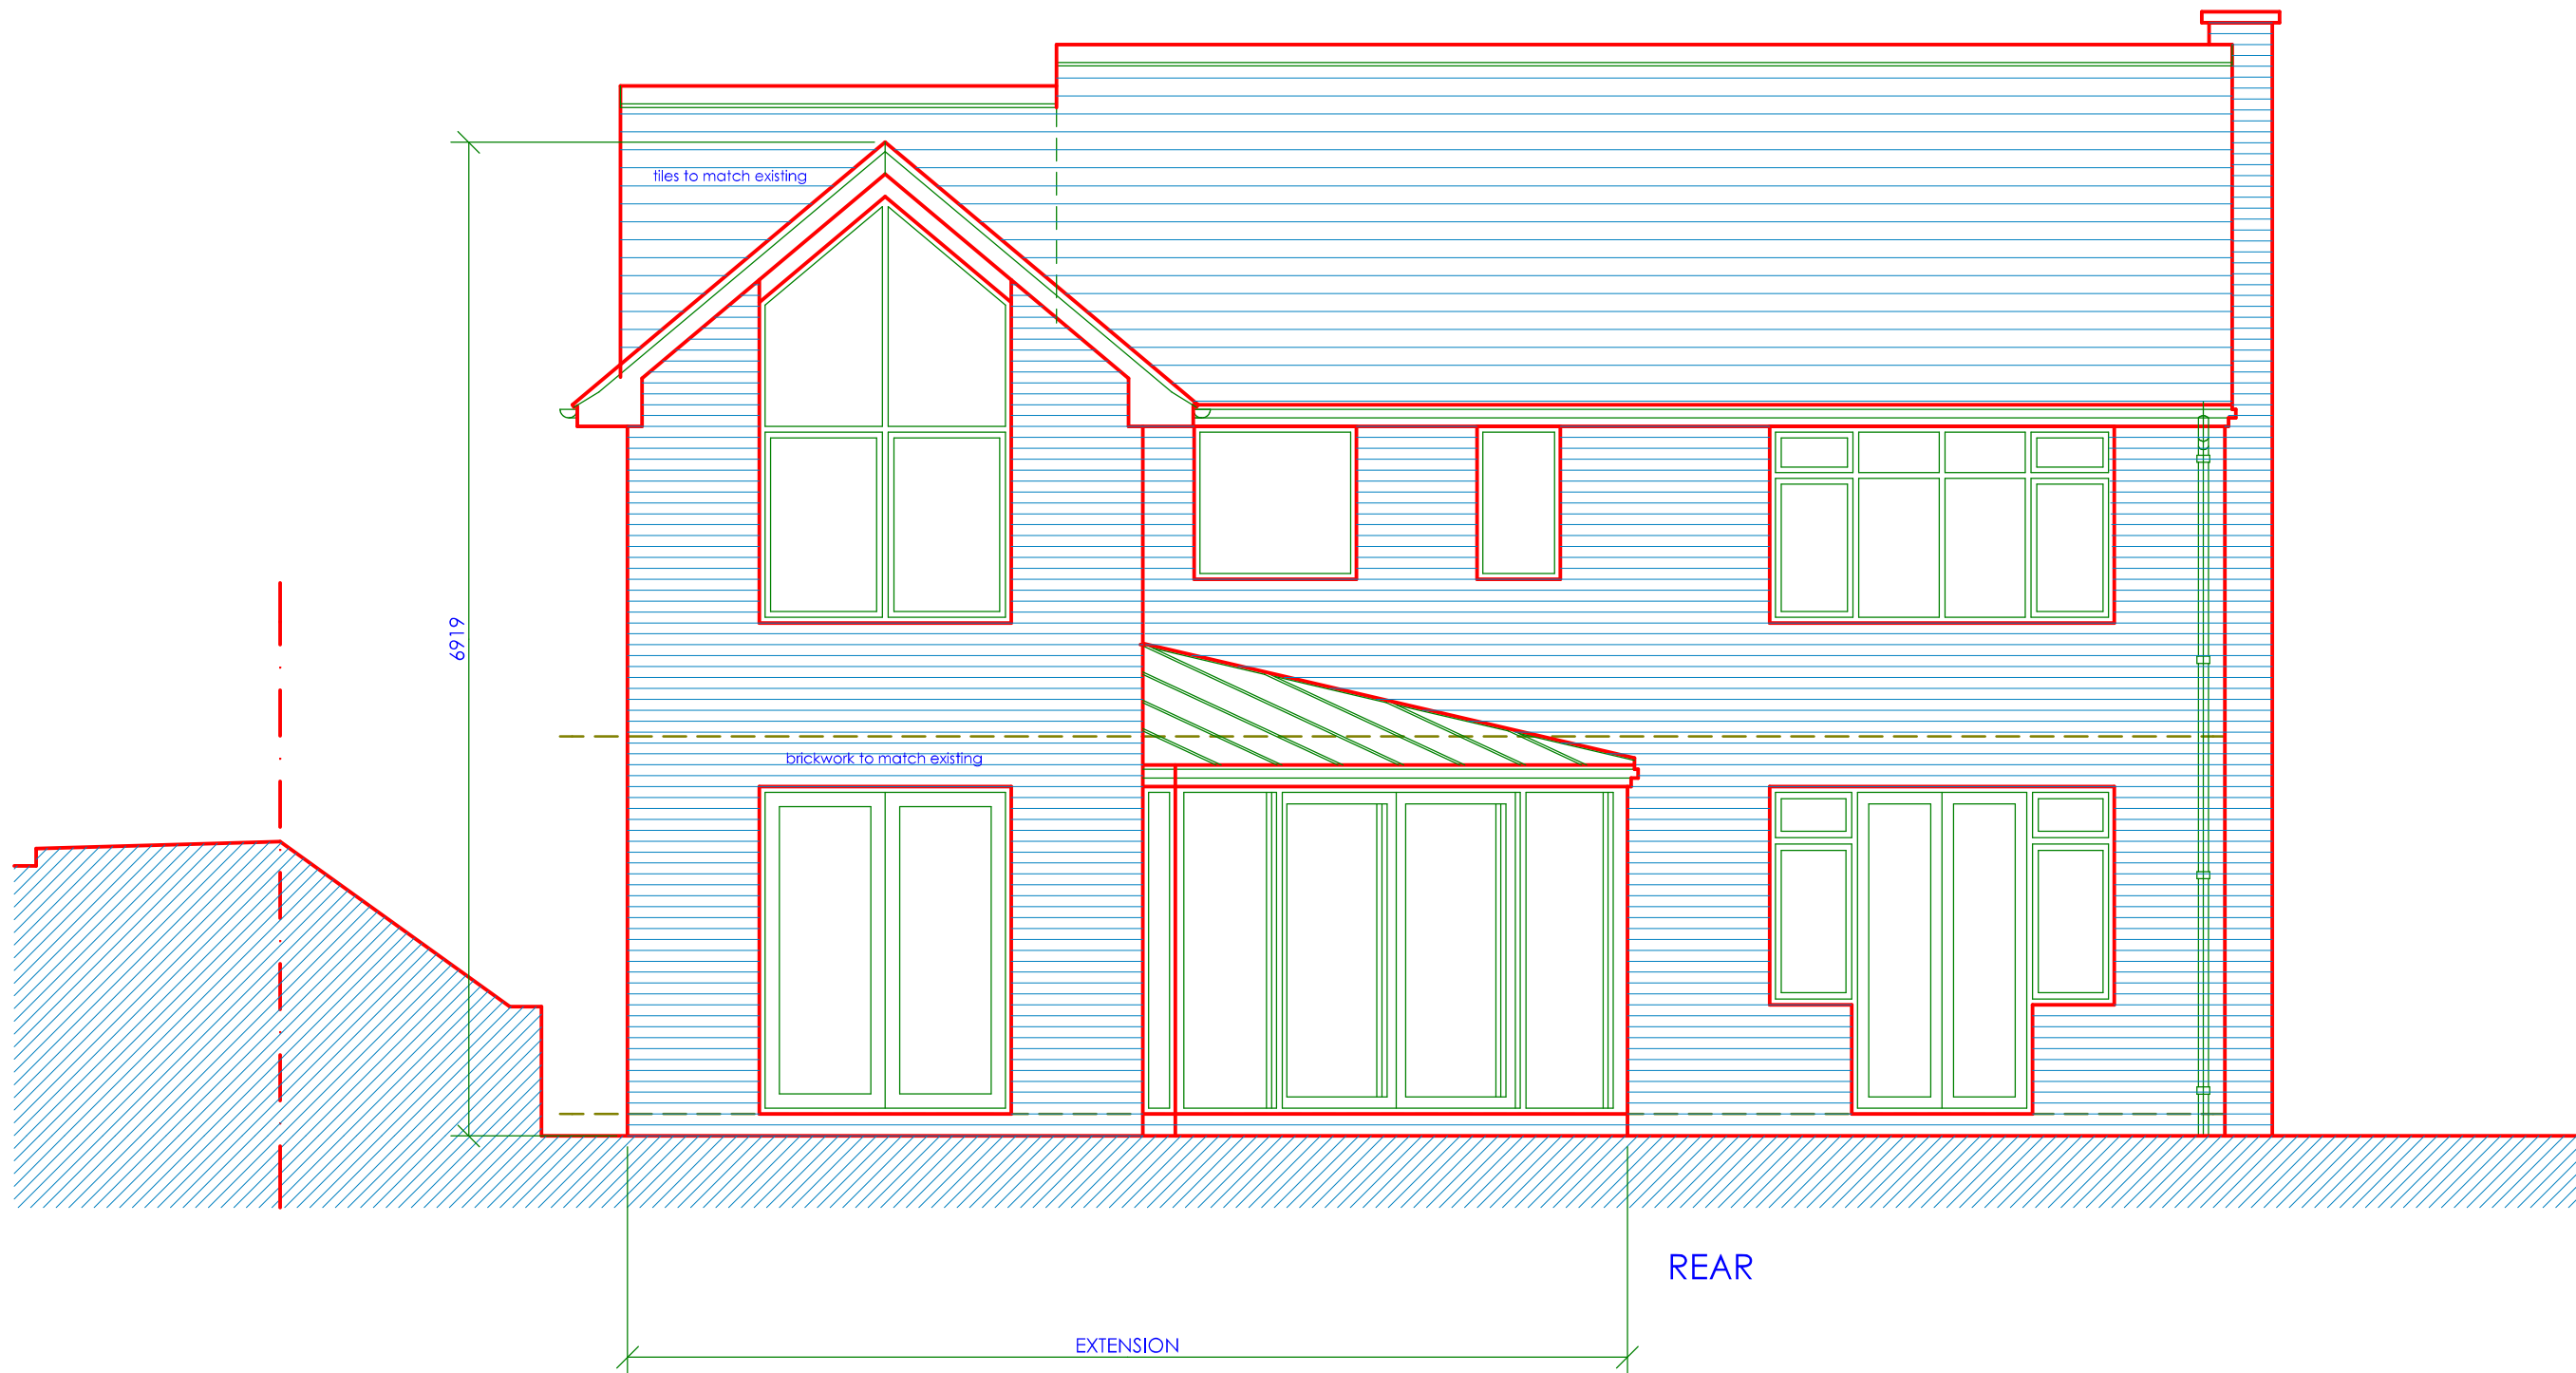

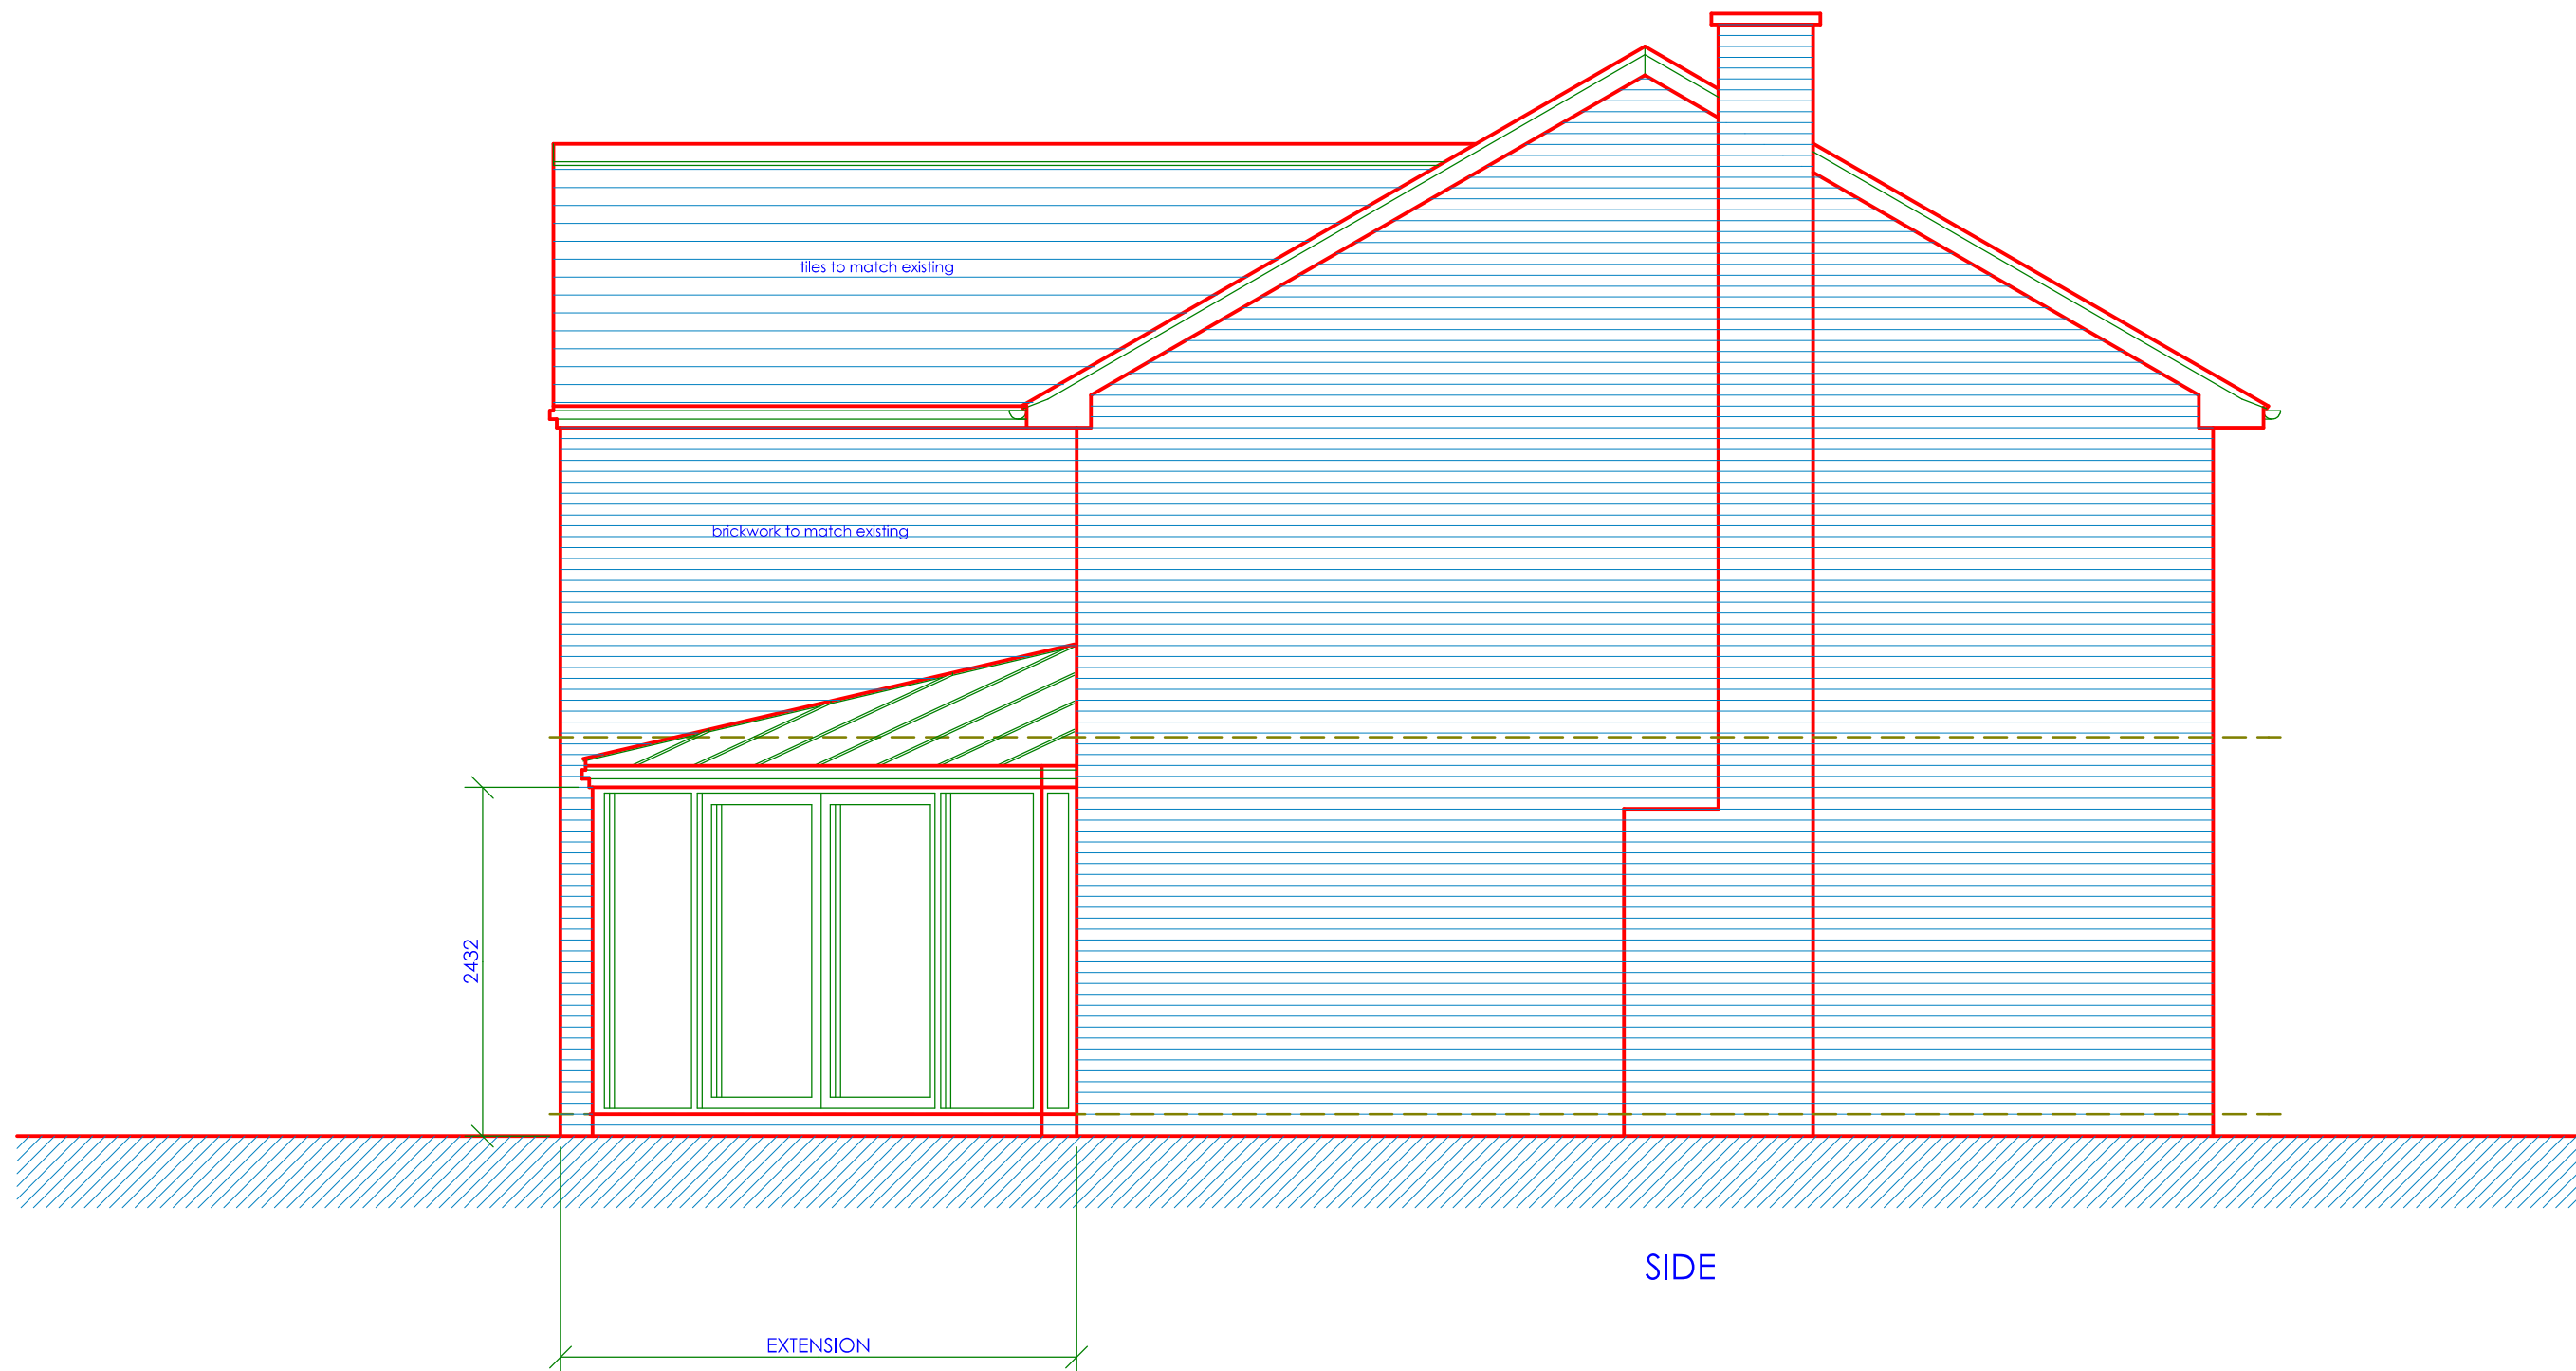

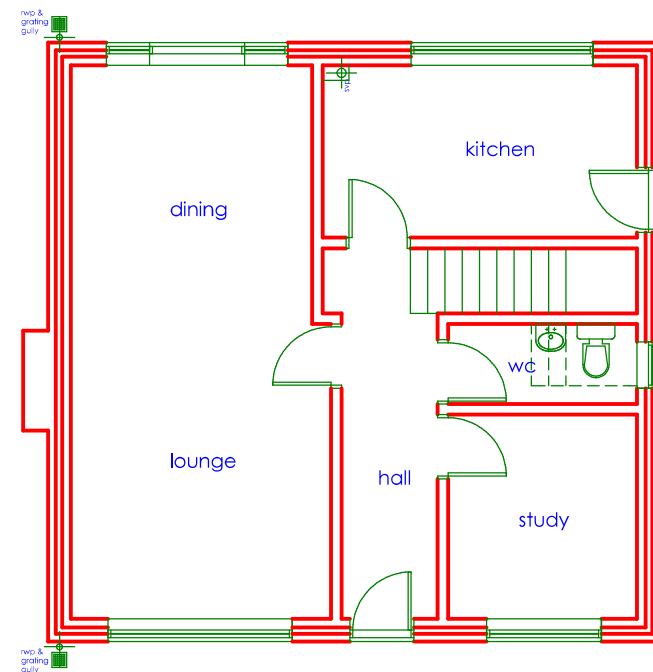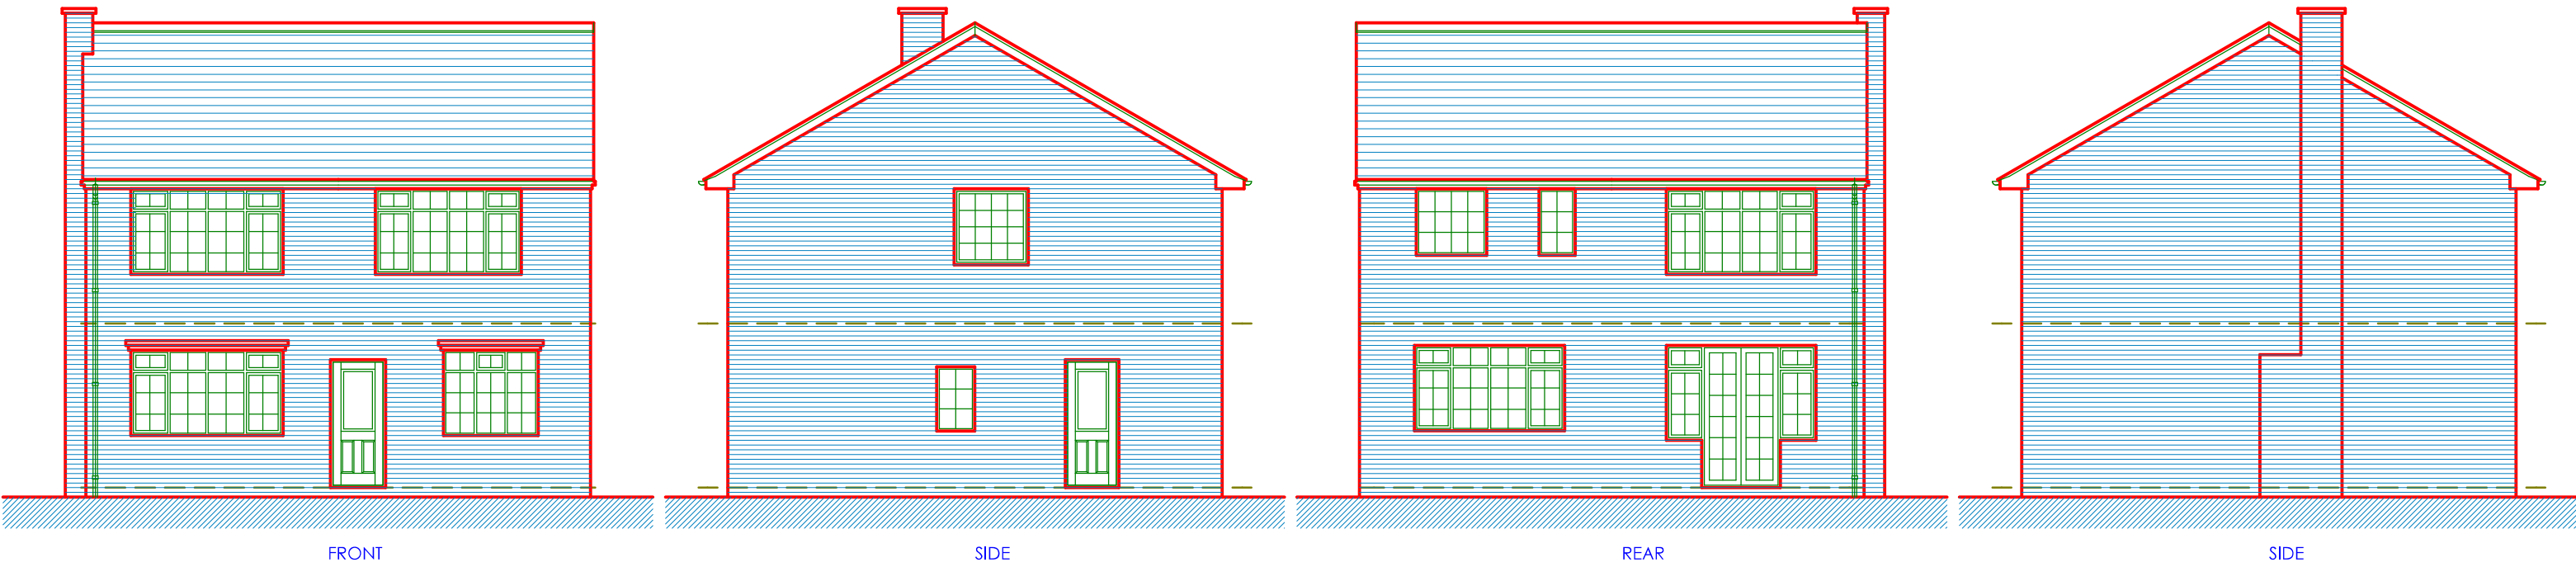

GROUND FLOOR

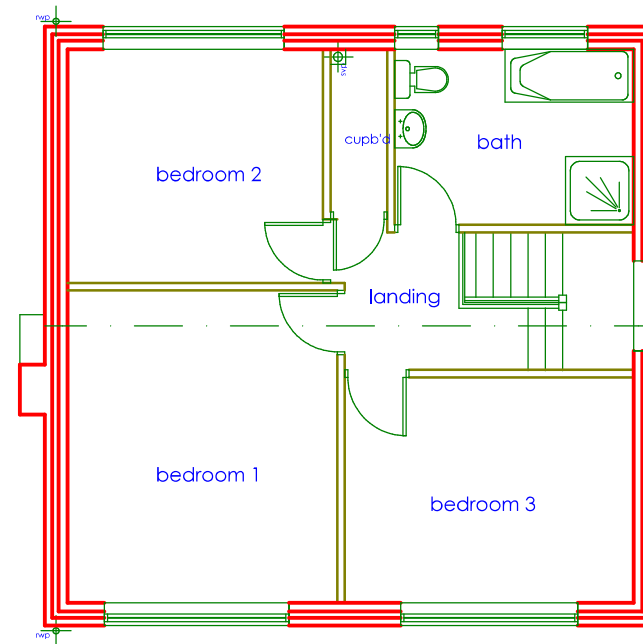



FIRST FLOOR

The contractor(s) are responsible for checking all dimensions and existing features on site prior to fabrication, manufacture or construction of the works


1:100 when printed @ A3 size



Scale: all dimension in mm unless otherwise stated

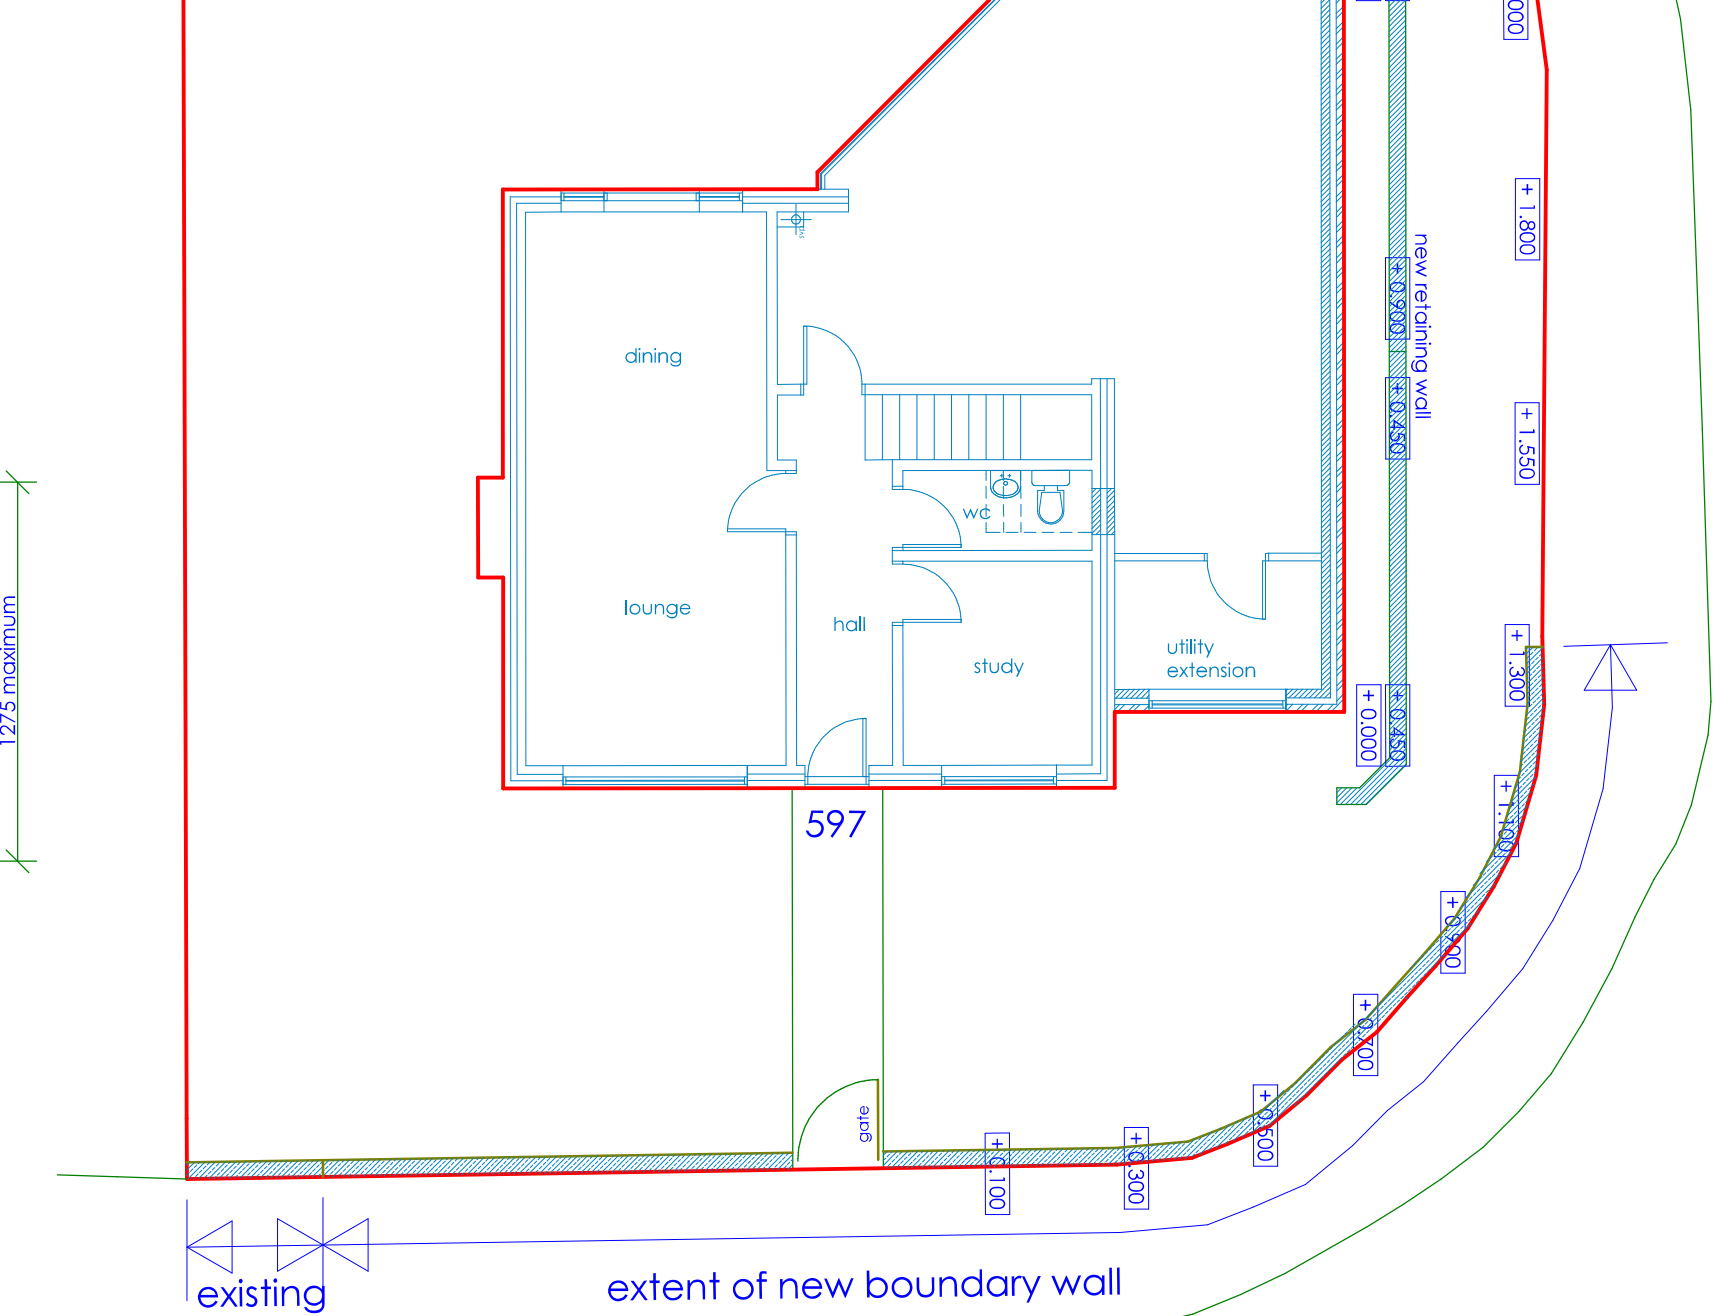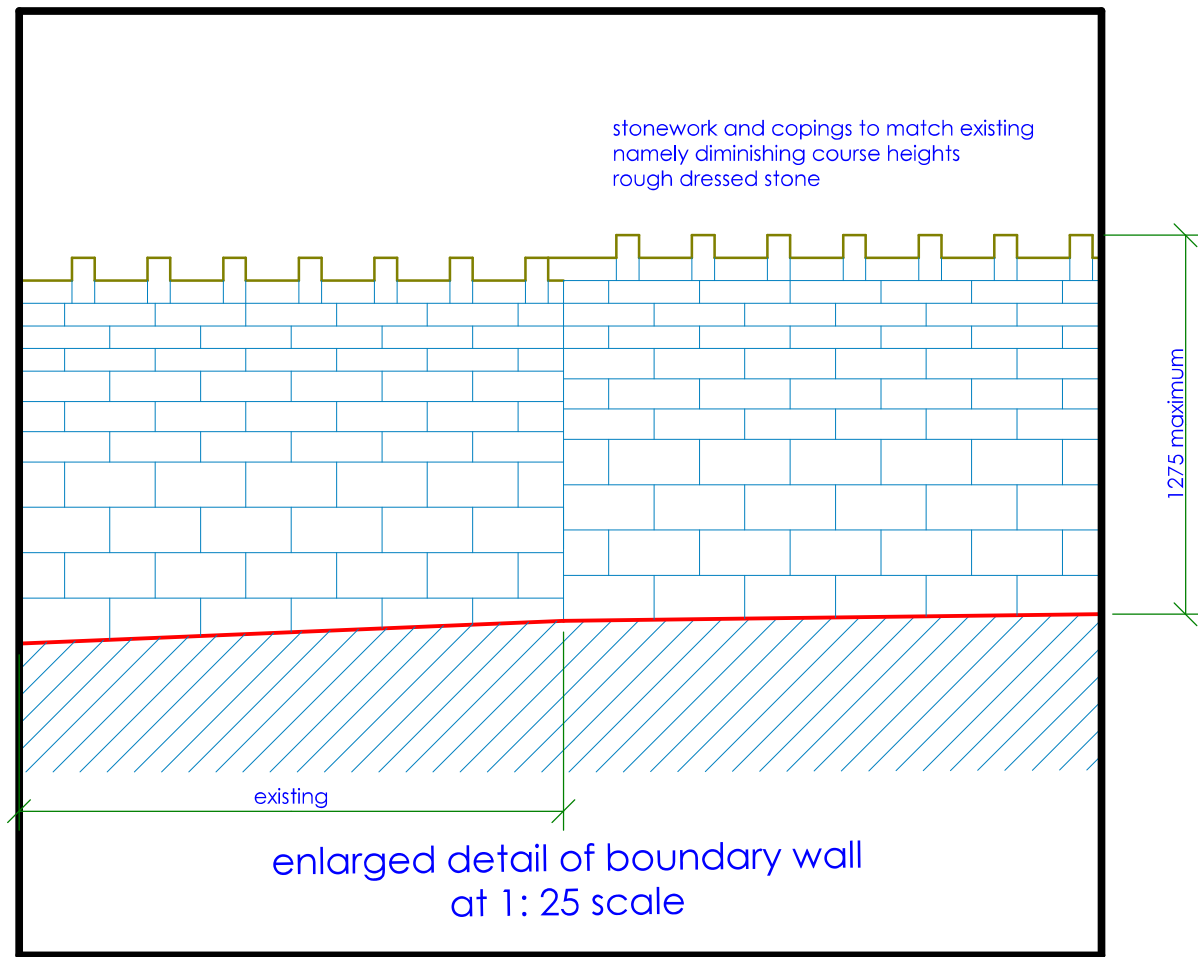

PLAN OF WALL

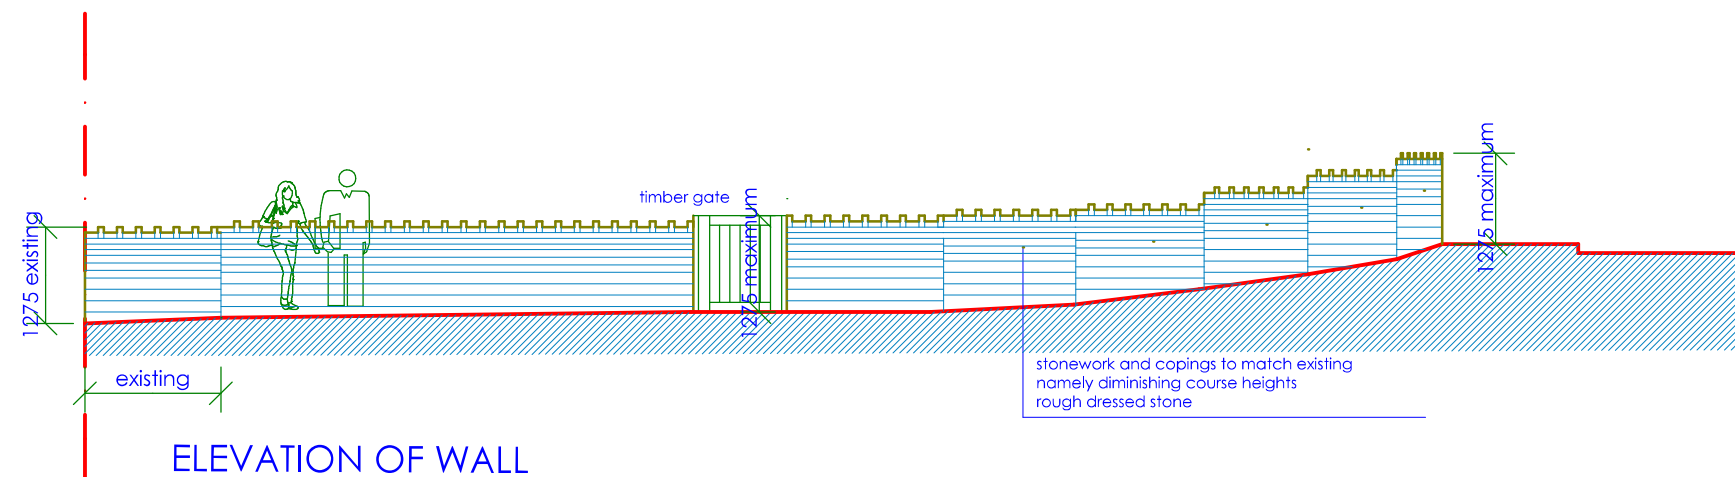

The contractor(s) are responsible for checking all
dimensions and existing features on site prior to
fabrication, manufacture or construction of the works

1:100 when printed @ A3 size

