
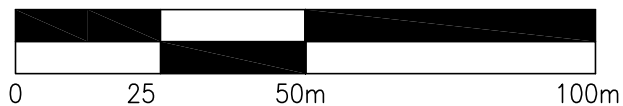


DO NOT SCALE FROM THIS DRAWING. USE GIVEN DIMENSIONS ONLY. ALL DIMENSIONS ARE TO BE CHECKED ON SITE BY THE CONTRACTOR.
ANY DIMENSIONAL DISCREPANCIES TO BE REPORTED BACK TO HEALEY CONSULTING PRIOR TO PROCEEDING WITH CONSTRUCTION

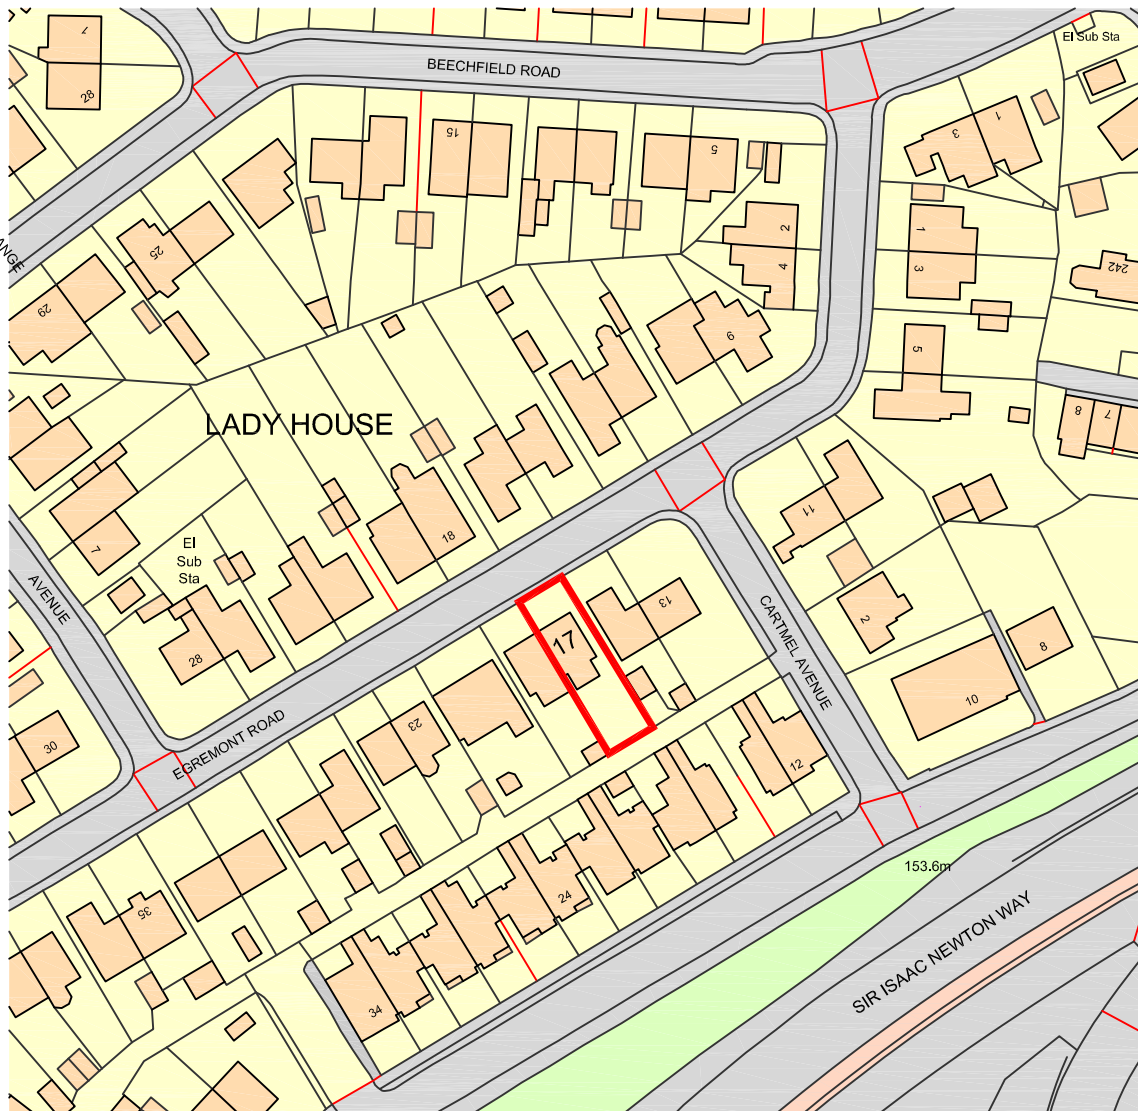

SCALE BAR 1:1250

REV	DATE	BY	DETAILS OF REVISION
-----	------	----	---------------------

ARCHITECT / CLIENT
JACK NOON

PROJECT
**17 EGREMONT ROAD
MILNROW
DORMERS AND REAR EXTENSION**

TITLE
1:1250 LOCATION PLAN

PROJECT NO. HC-22644	DRAWING NO. (60)-003	REVISION	DRAWN BY M.B.	DATE 13.02.23	SCALE 1:1250
--------------------------------	--------------------------------	----------	-------------------------	-------------------------	------------------------

HEALEY CONSULTING
Brunel House
63 Dale Street
Milnrow
Rochdale
OL16 3NJ

Tel: 01706 343961
Fax: 01706 343981
email: office@healeyconsulting.co.uk
copyright: Healey Consulting

