


SITE SPECIFIC HAZARDS

IN ACCORDANCE WITH THE REQUIREMENTS OF THE CON REGULATIONS 2015 THE FOLLOWING SIGNIFICANT RESIDUAL HAZARDS HAVE NOT BEEN DERIVED OUT OF THIS PROJECT AND MUST BE TAKEN INTO CONSIDERATION BY CONTRACTORS PLANNING TO UNDERTAKE THE WORKS SHOWN ON THIS DRAWING.


SCALE 1:100



AD = ACCESS DOOR FOR ROOF MAINTENANCE

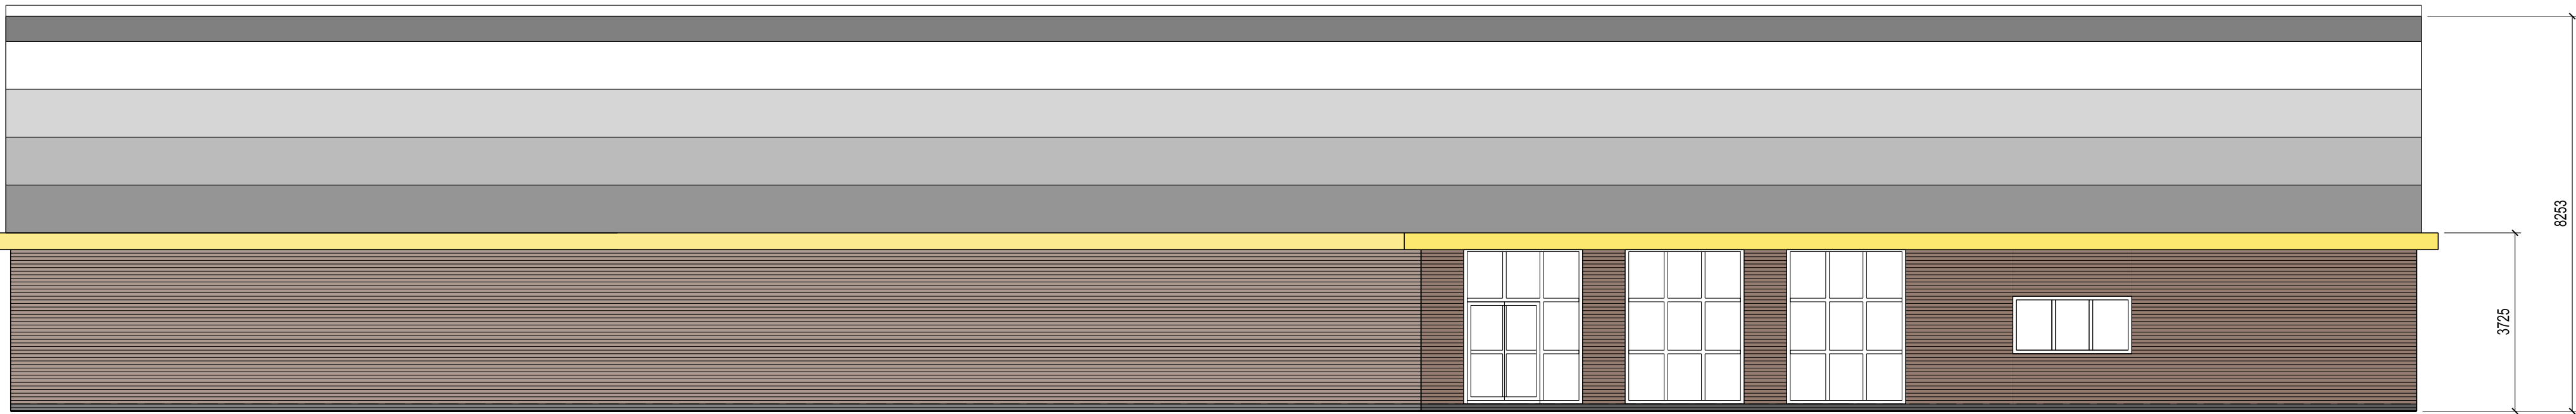


ELEVATION 1

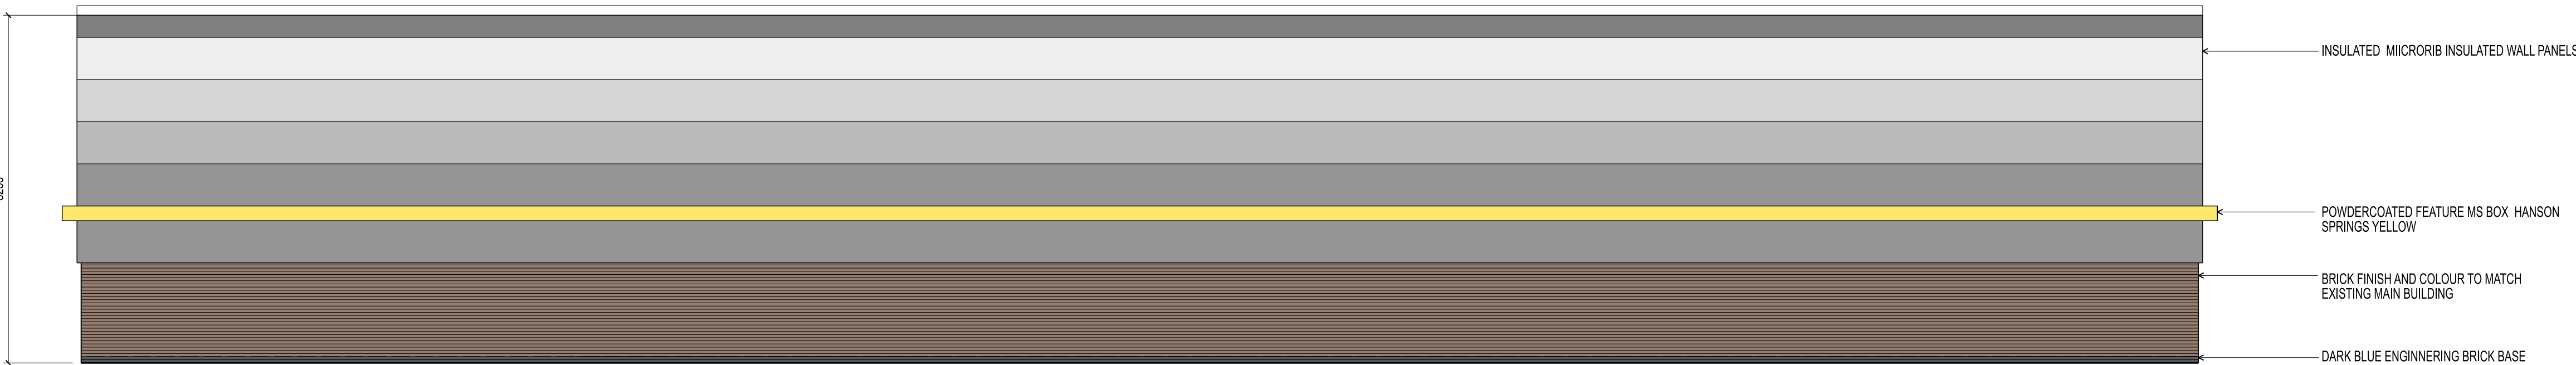


ELEVATION 2



ELEVATION 3

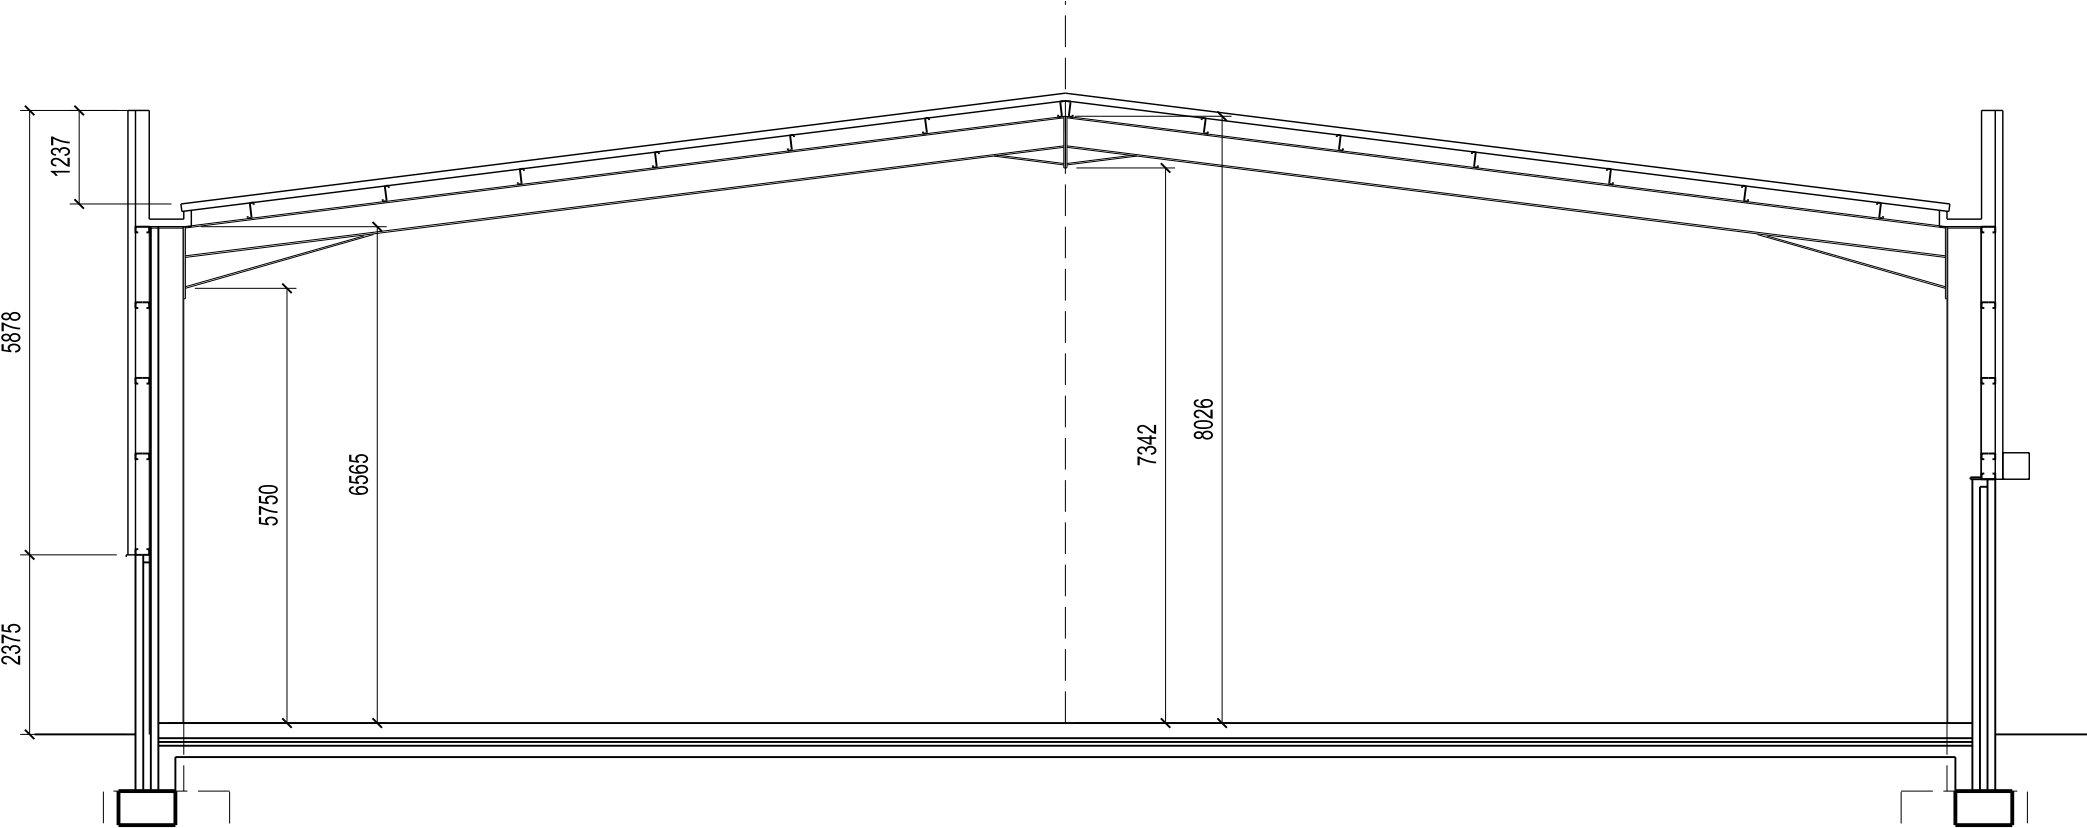

SECTION

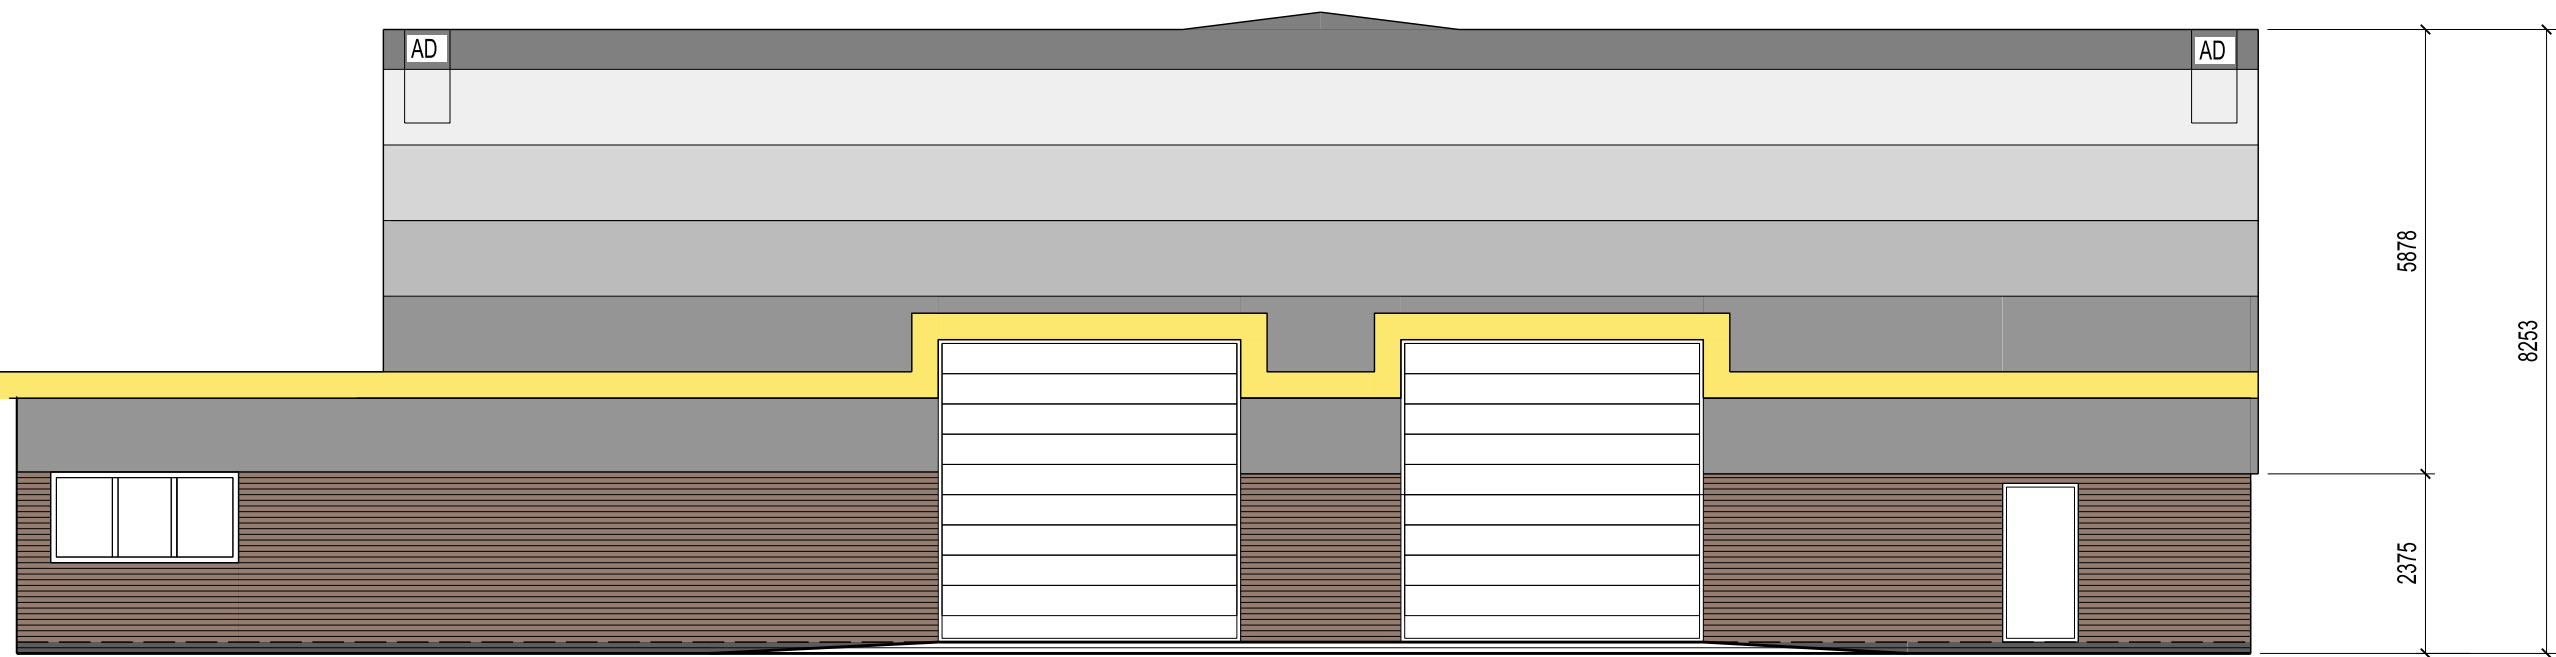

ELEVATION 4

REV. A 241014 UPDATED TO CLIENTS REQUIREMENTS RSL
REV. DATE NOTES INT.

CLIENT / PROJECT
HANSON SPRINGS LTG
GORRELLS WAY
ROCHDALE OL11 2PX
DRAWING TITLE
PROPOSED ELEVATIONS OPTION 2

STATUS				
PLANNING				
DATE	DRAWN	SCALE @ A1		
SEPT 24	RSL	100		
PROJECT NUMBER	PLAN / BUILD	TYPE	NUMBER	REVISION LETTER
DRAWING NO.				
188	PLN	E	02	A
Site Location Plans	L	GA Plans	P	Revisions
Sections	S	Details	D	Prints/Colour
HAWTHORN DESIGN PARTNERSHIP				
HAWTHORN ESTATES LTD				
LUMB, ROSSENDALE, B84 9ND				
T. 08453 900 444				
E. design@hawthorn-estates.co.uk				
www.hawthorn-estates.co.uk				

