


08071.00001.16.WHB-04A.0 DNO Substation Plan.dwg

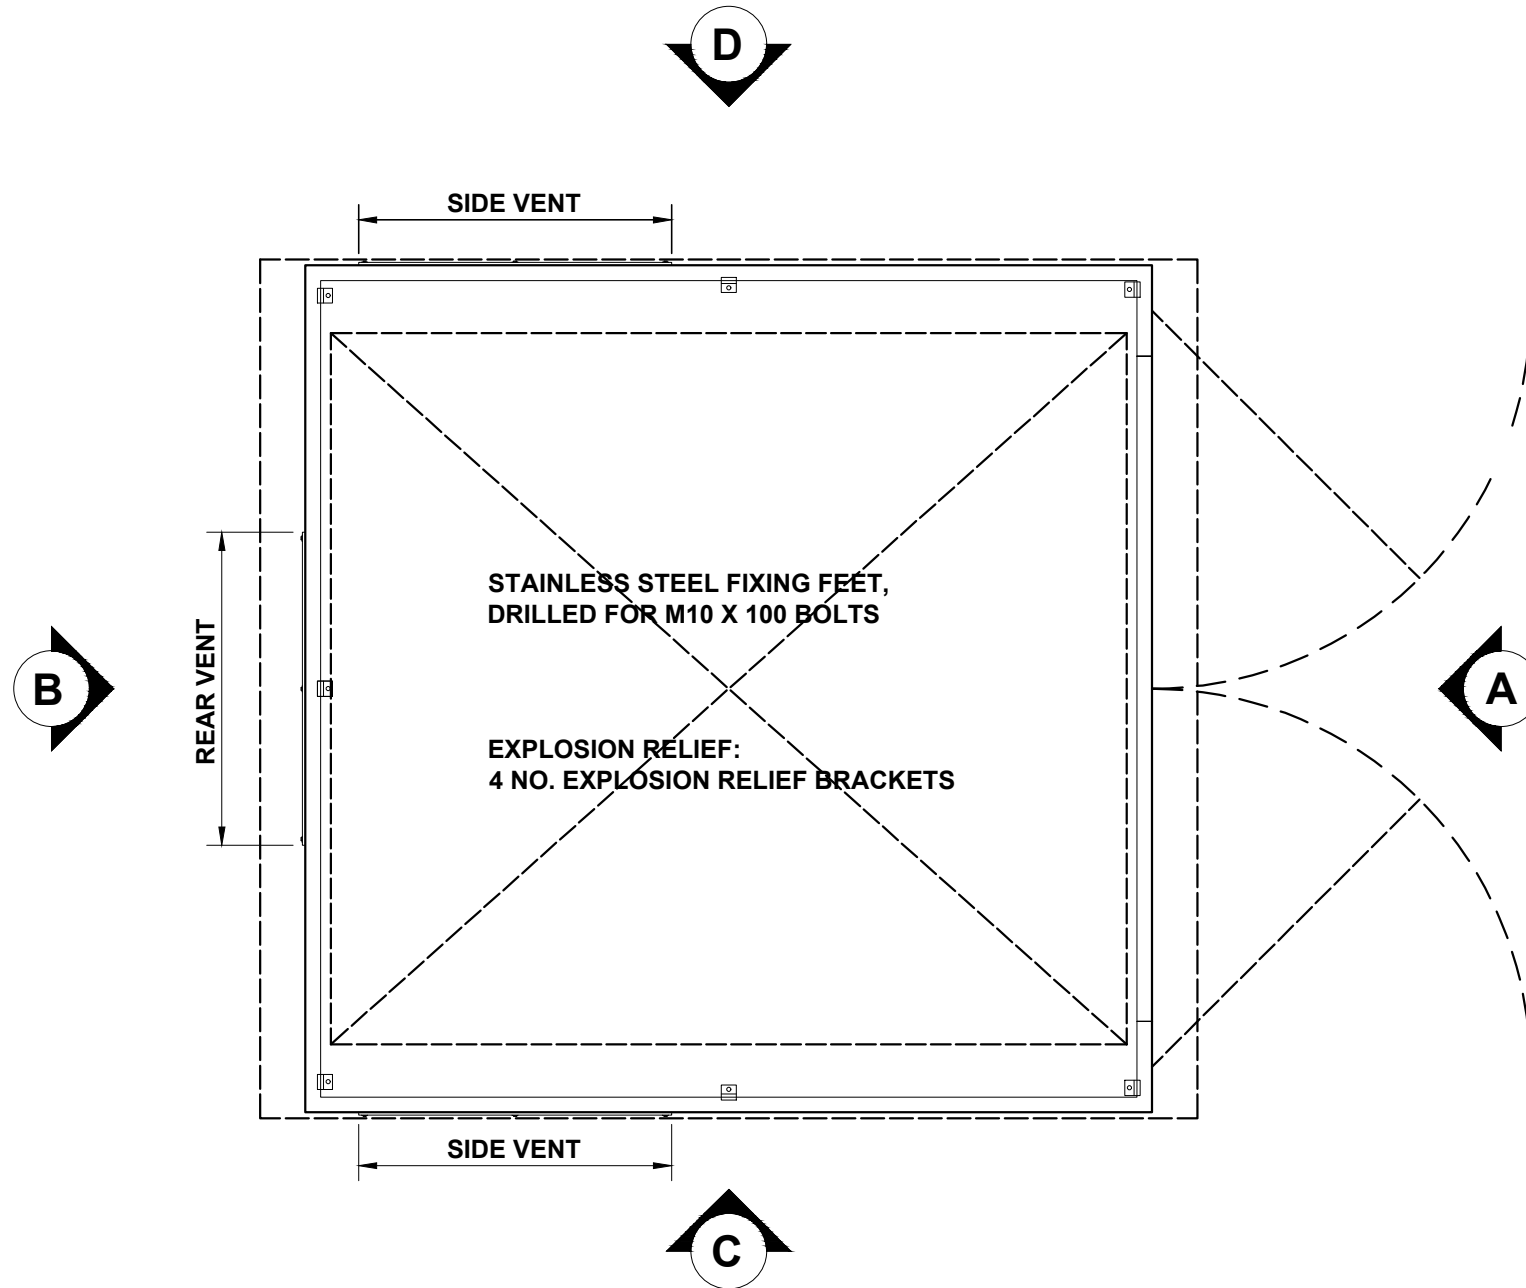

LEGEND

1. DETAIL SHOWN HAS BEEN TAKEN FROM ENVICO ENGINEERING DRAWING, DRAWING TR7, DATED 14th FEBRUARY 2017.
2. FOR ELEVATIONS SEE DRAWING WHB-04B.



SUITE 5, BRINDLEY COURT
GRESLEY ROAD
SHIRE BUSINESS PARK
WORCESTER WR4 9FD
T: +44 (0)1905 751310
F: +44 (0)1905 751311
www.slrconsulting.com

LAND ON WESTSIDE OF HANSON STREET
MIDDLETON, MANCHESTER, M24 6AG

WHITBROOK POWER
URBAN RESERVE

DNO SUBSTATION PLAN

WHB-04A

Scale
AS SHOWN

Date
DECEMBER 2020