




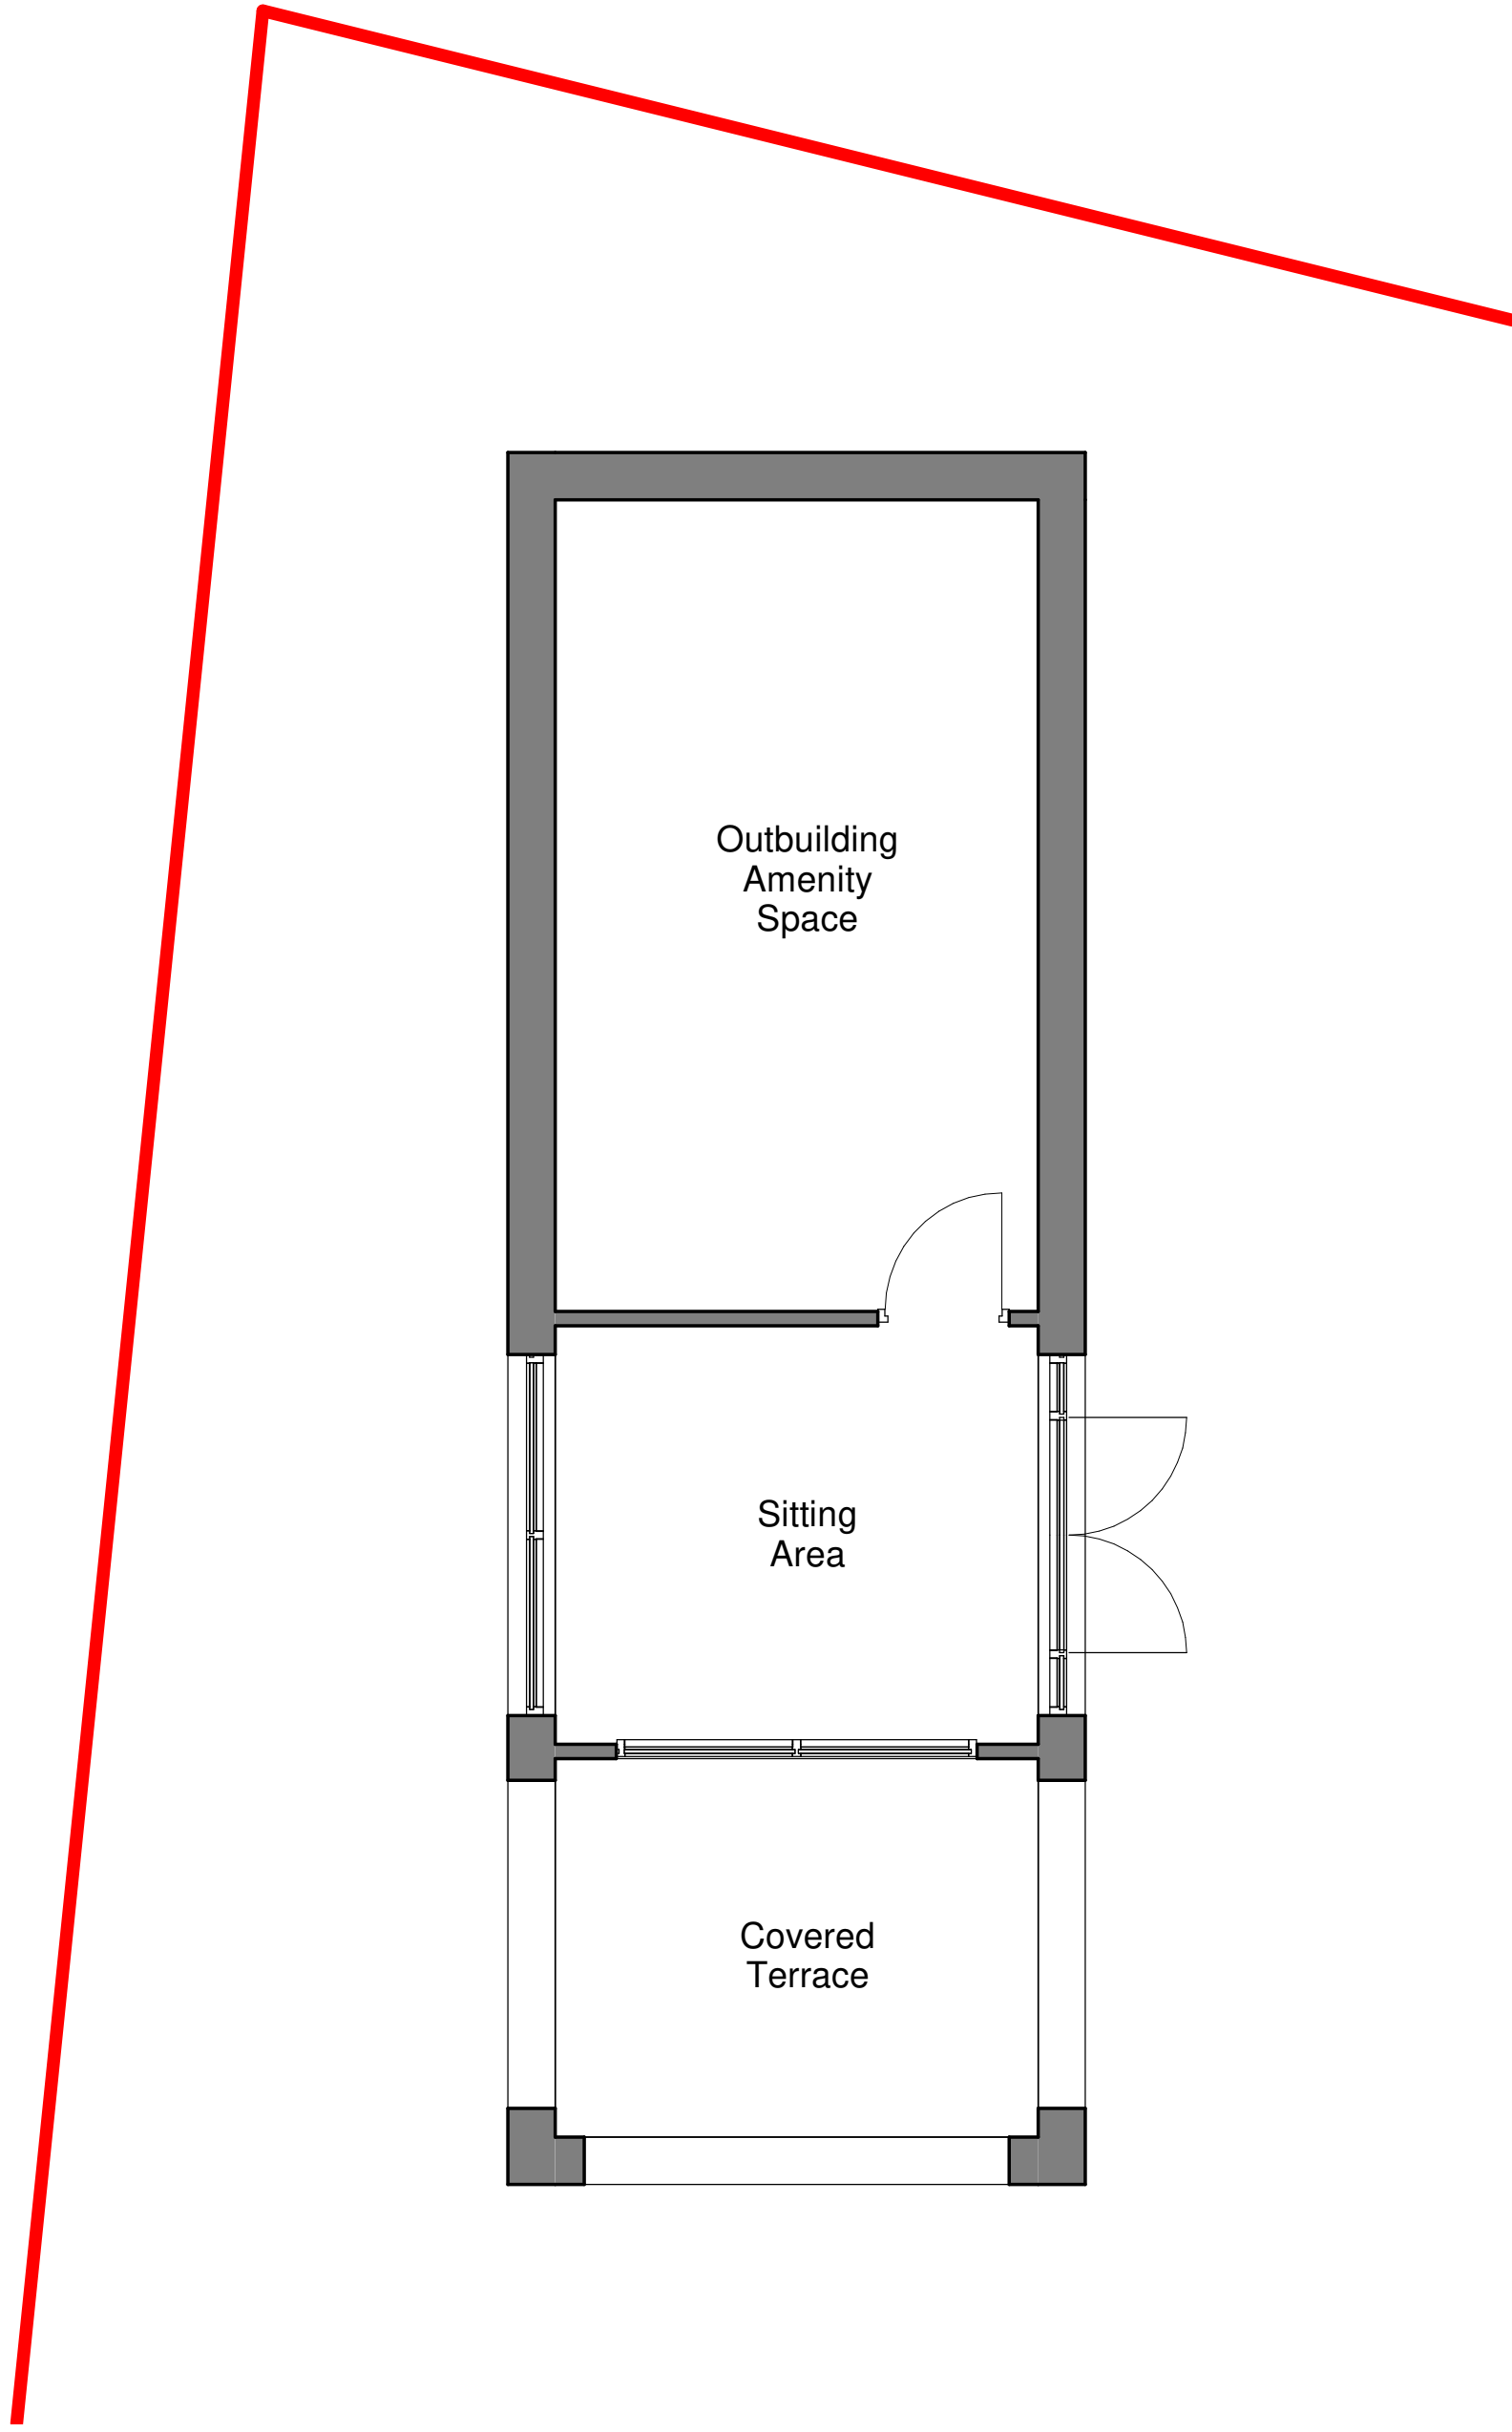


1 | **Pro Outbuilding Plan**
1 : 50

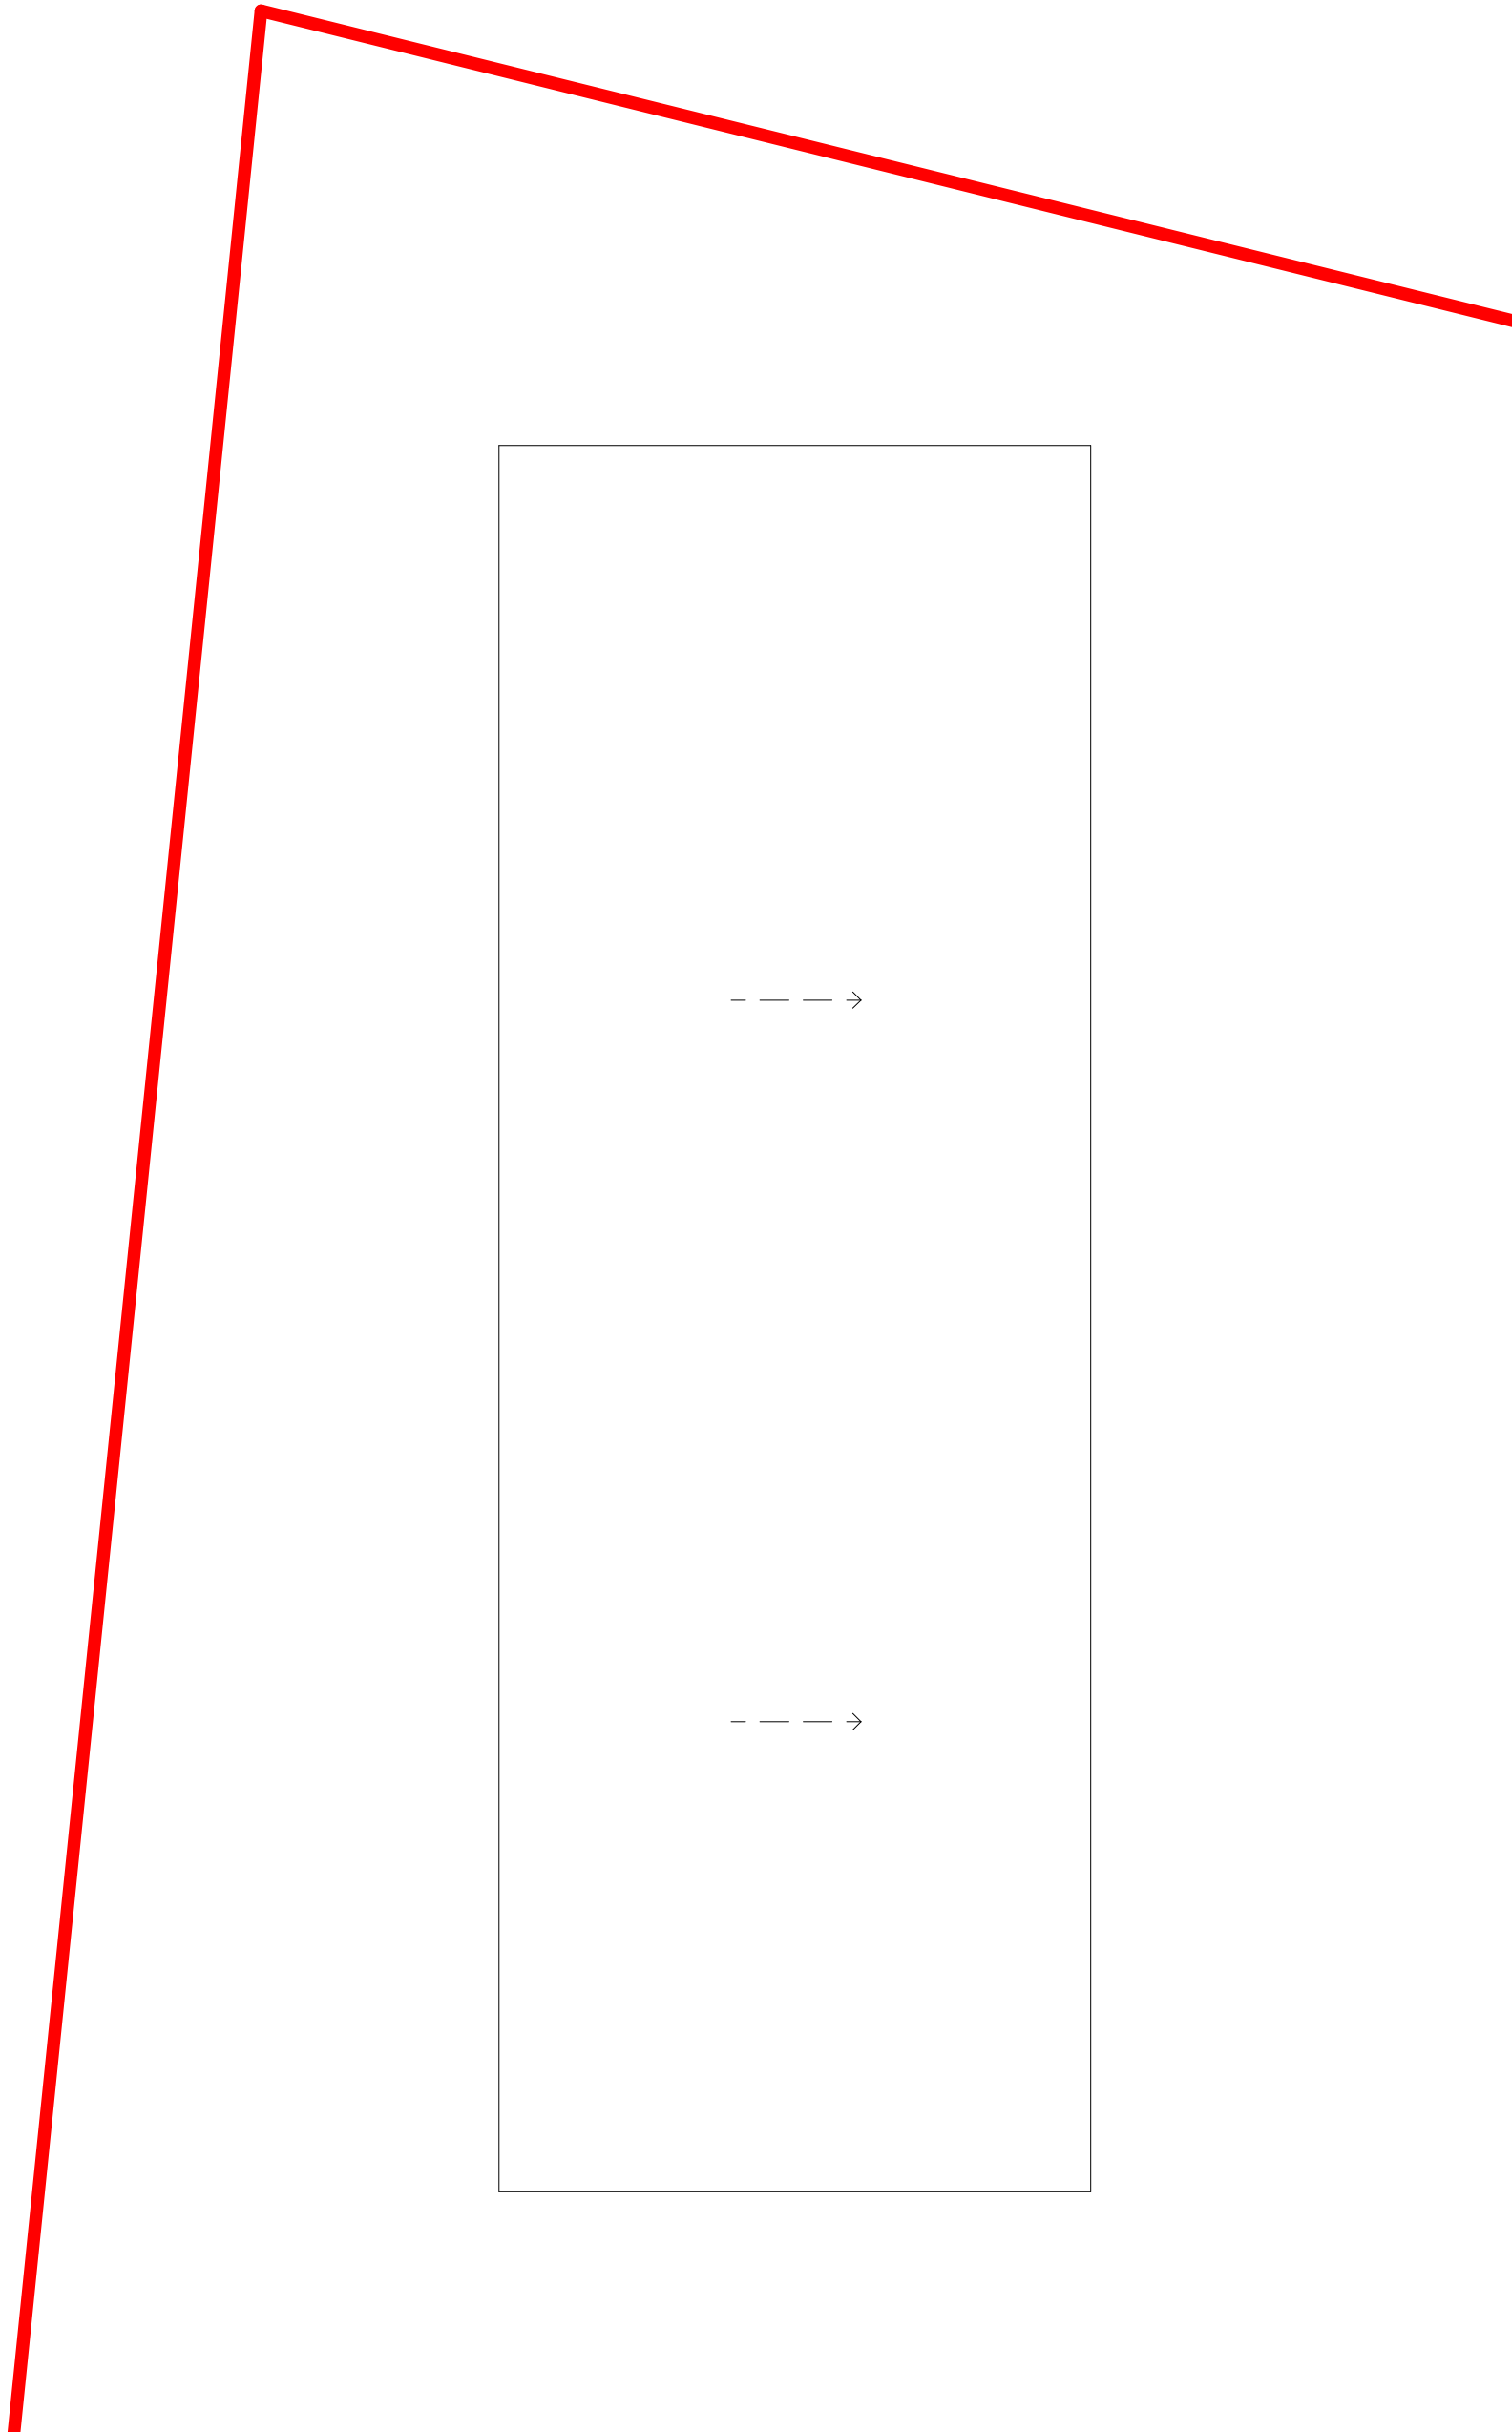


2 | **Pro Outbuilding Roof**
1 : 50

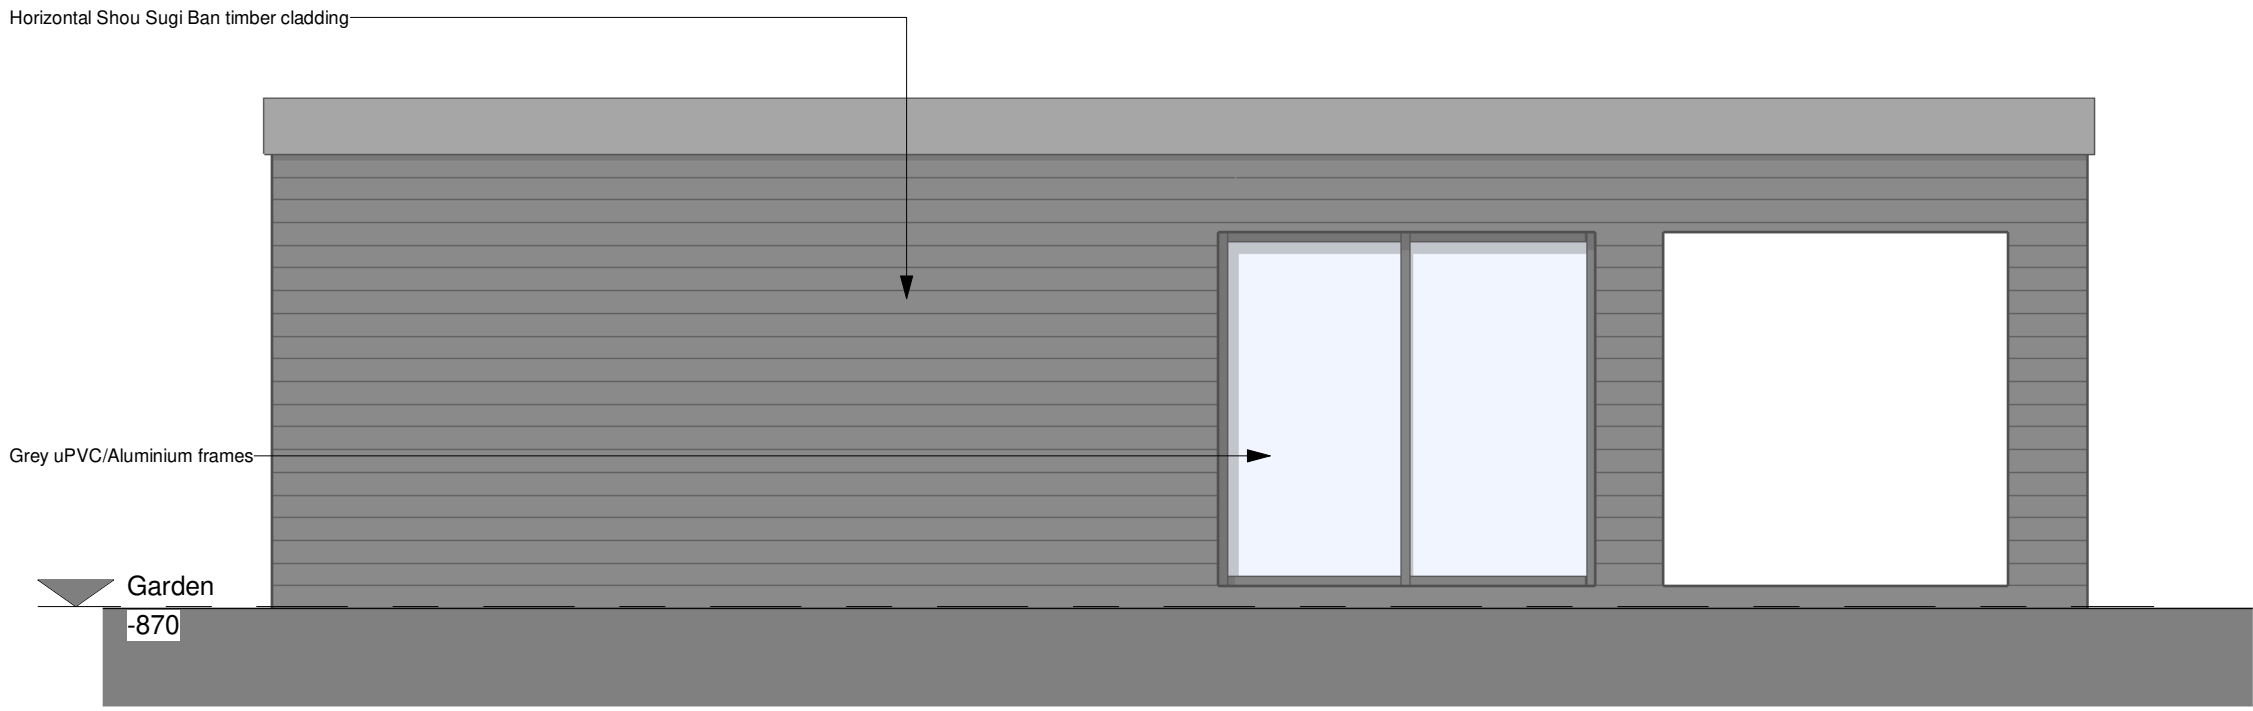


4 | **Proposed South Elevation_Outbuilding**
1 : 50

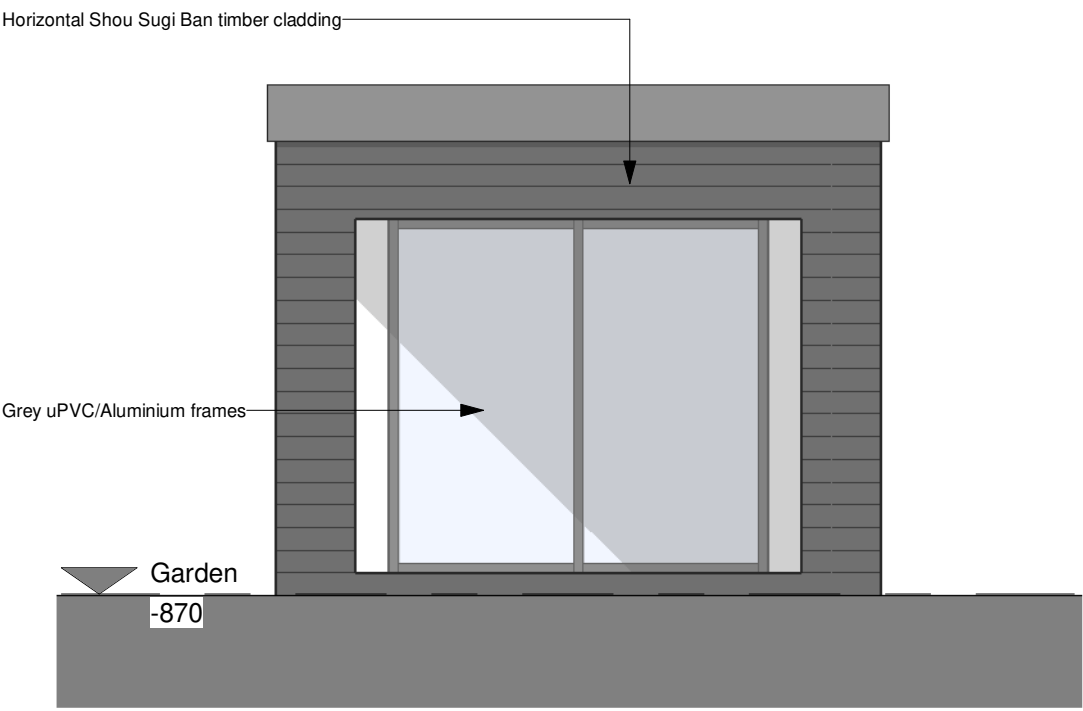

3 | **Elevation 1 - a**
1 : 50

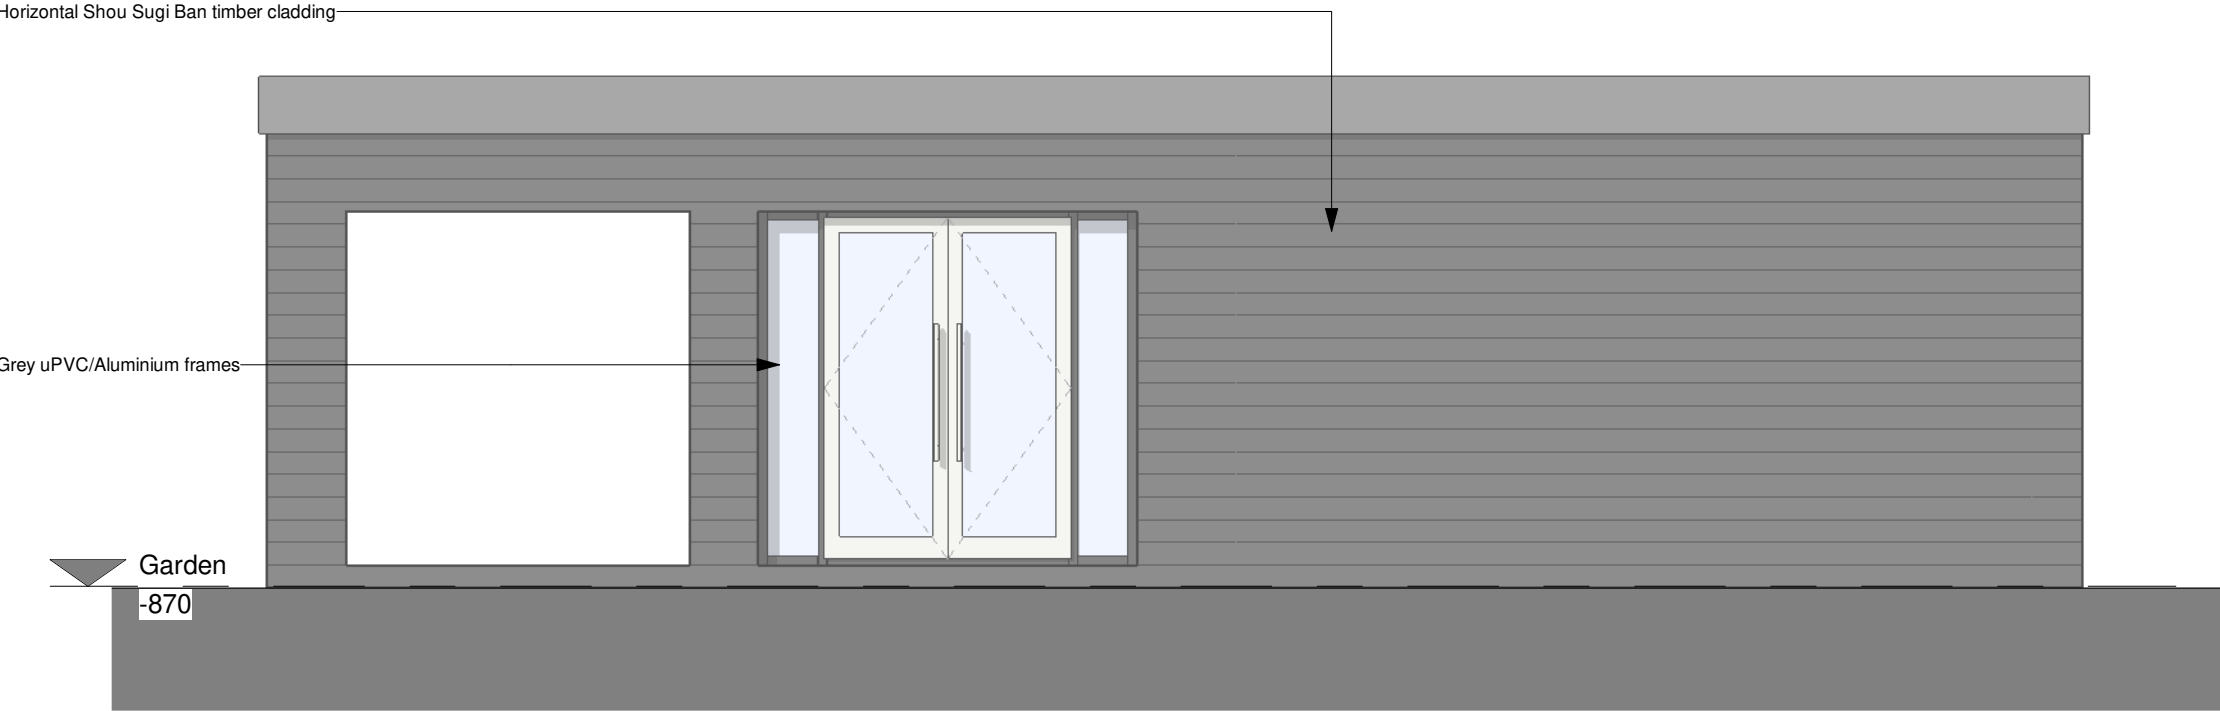

5 | **Elevation 3 - a**
1 : 50

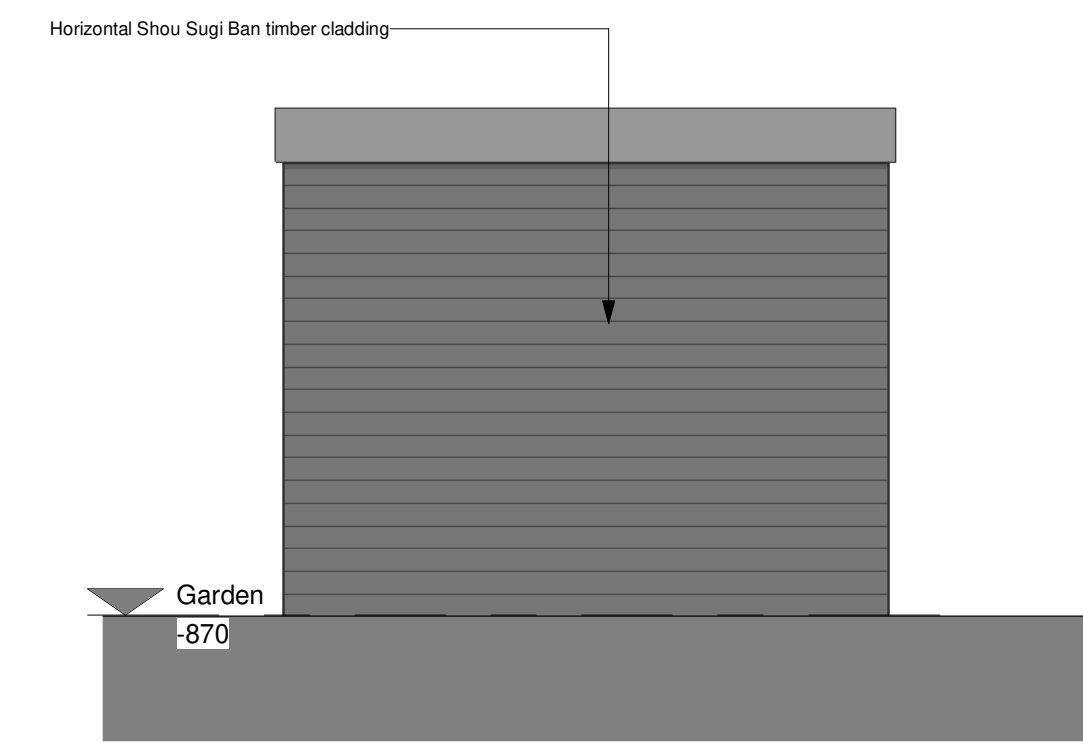

6 | **Elevation 4 - a**
1 : 50