


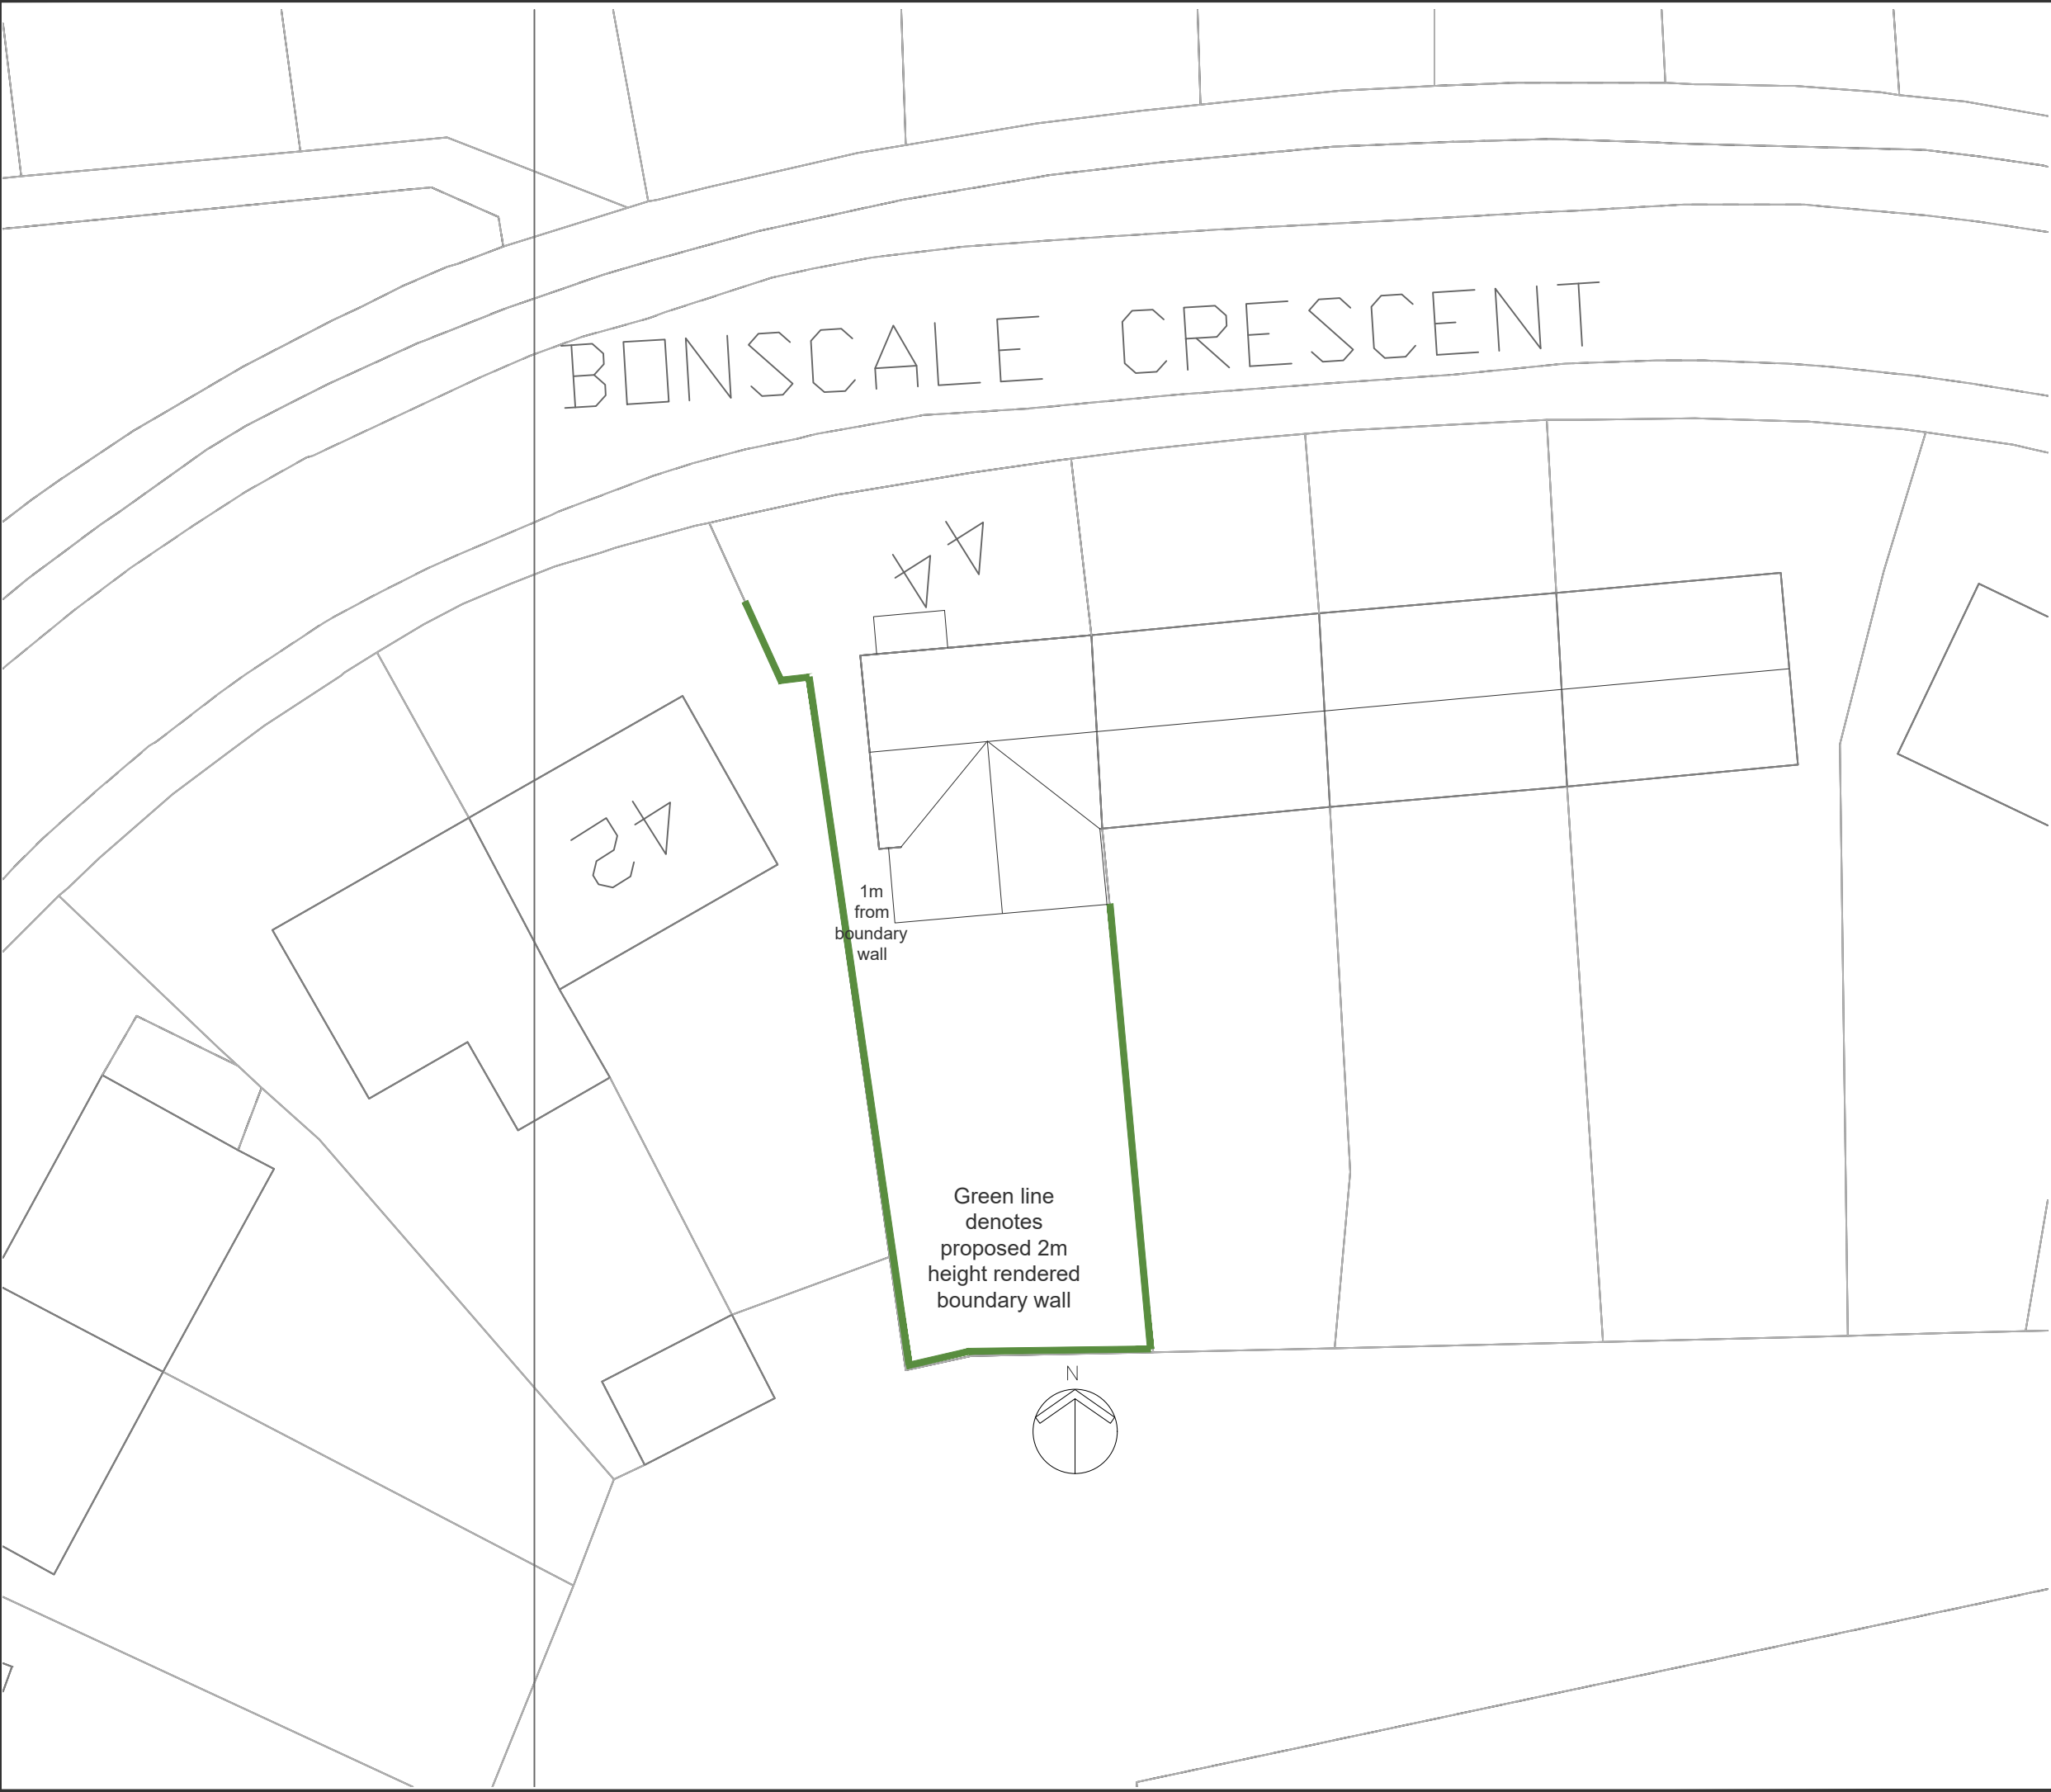

Notes:

© COPYRIGHT RESERVED

Building footprint changed based on planning officer's email received on 21/04/2023

REVISIONS

03.05.23

VM

A

DATE

CHKD

No

StandOut Designs

High Street, South Milford, LS25 5AQ

Mob: 07503 819 194 Email: info@standout-designs.co.uk

Project
44 BONSCALE CRESCENT
MIDDLETON, MANCHESTER
M24 5LY

Client
VASILIS MALOUDIS

Title
PROPOSED BLOCK PLAN

Drawn
EK

Scale
1:200@A3

Checked
EK

Date
MARCH 2023

Job no
125

Dwg.No
12

Rev
A