




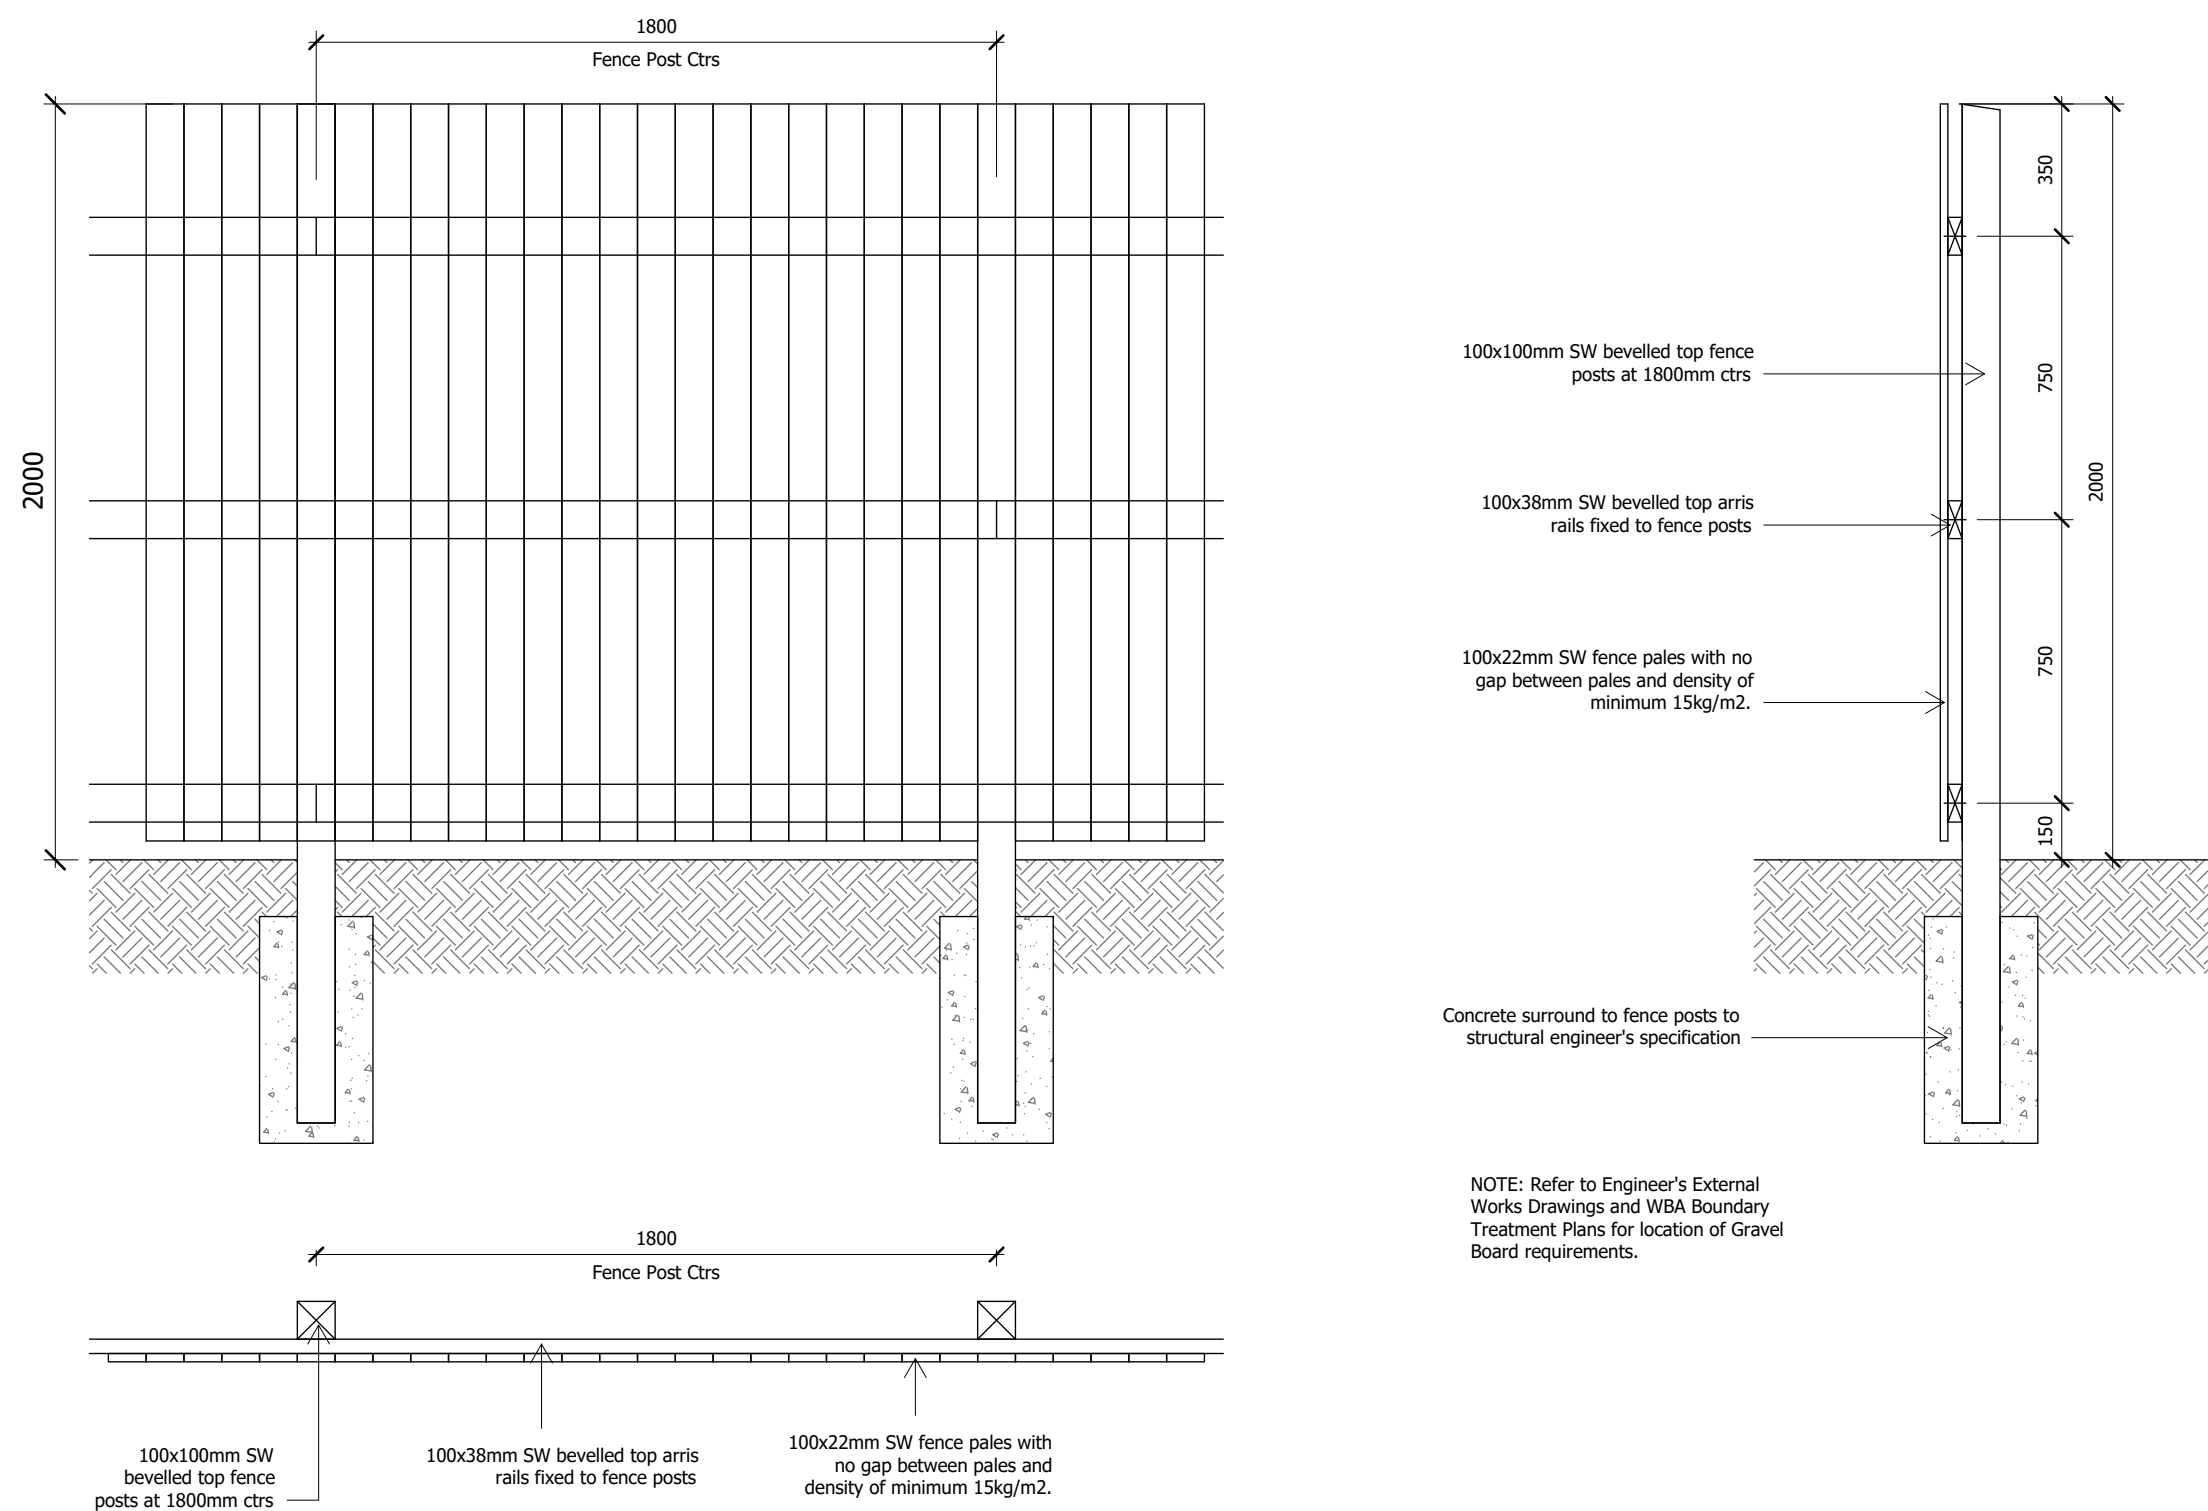


1 | 2m Timber Close Boarded Acoustic Fence min. density 15kg/m2

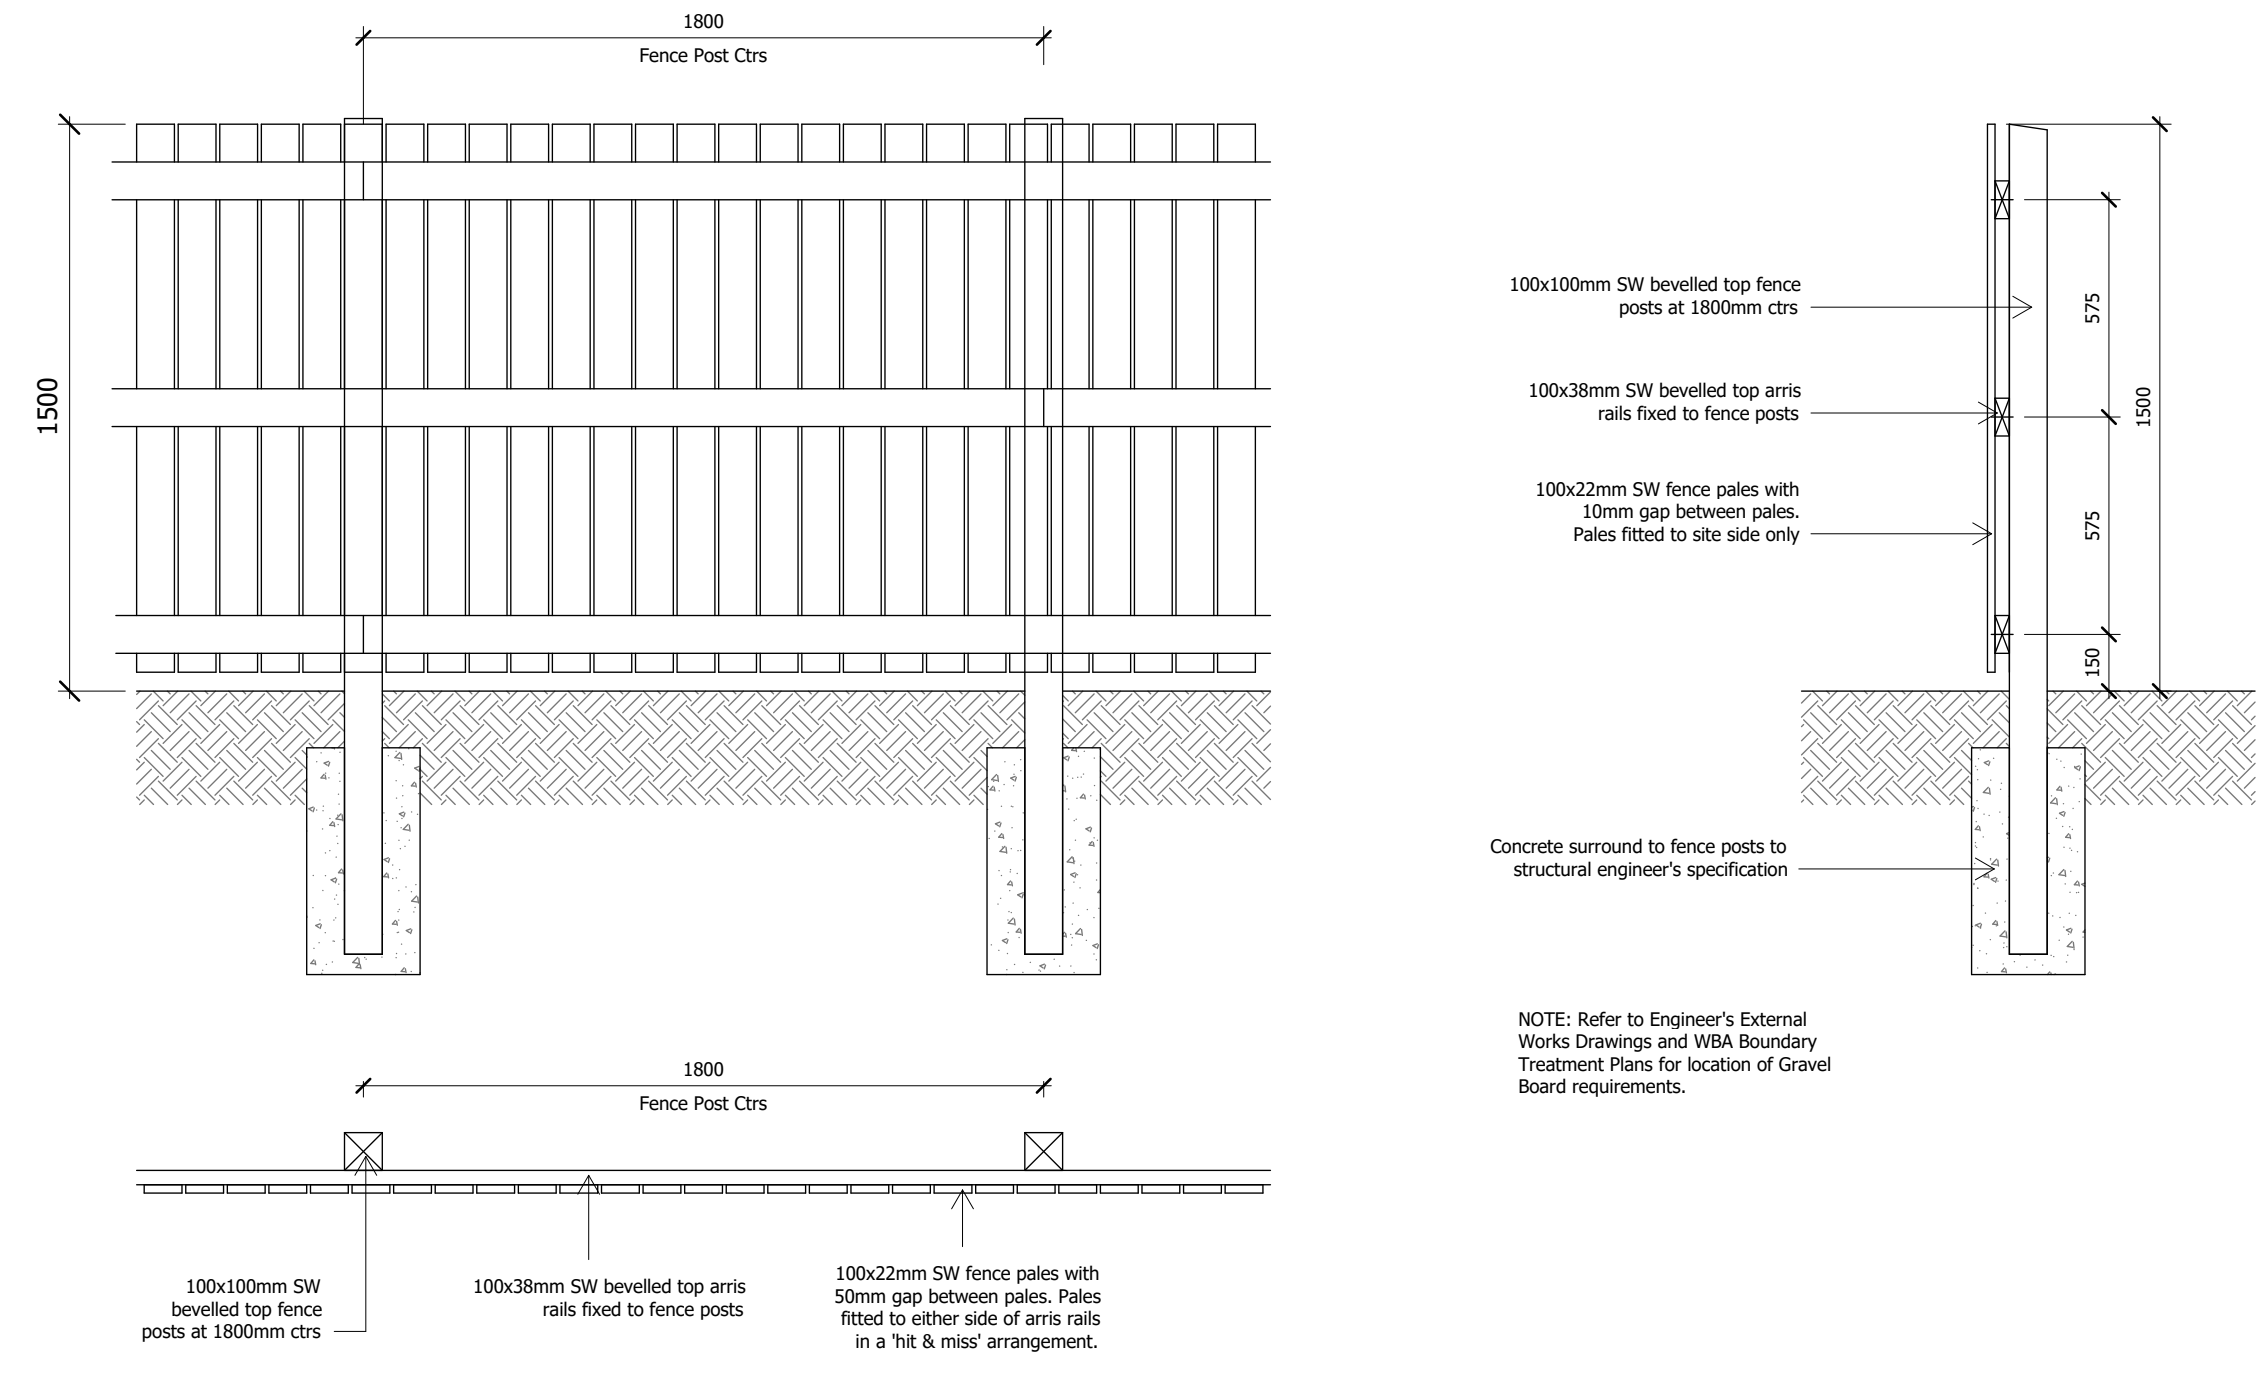


6 | 1.5m Timber Close Boarded

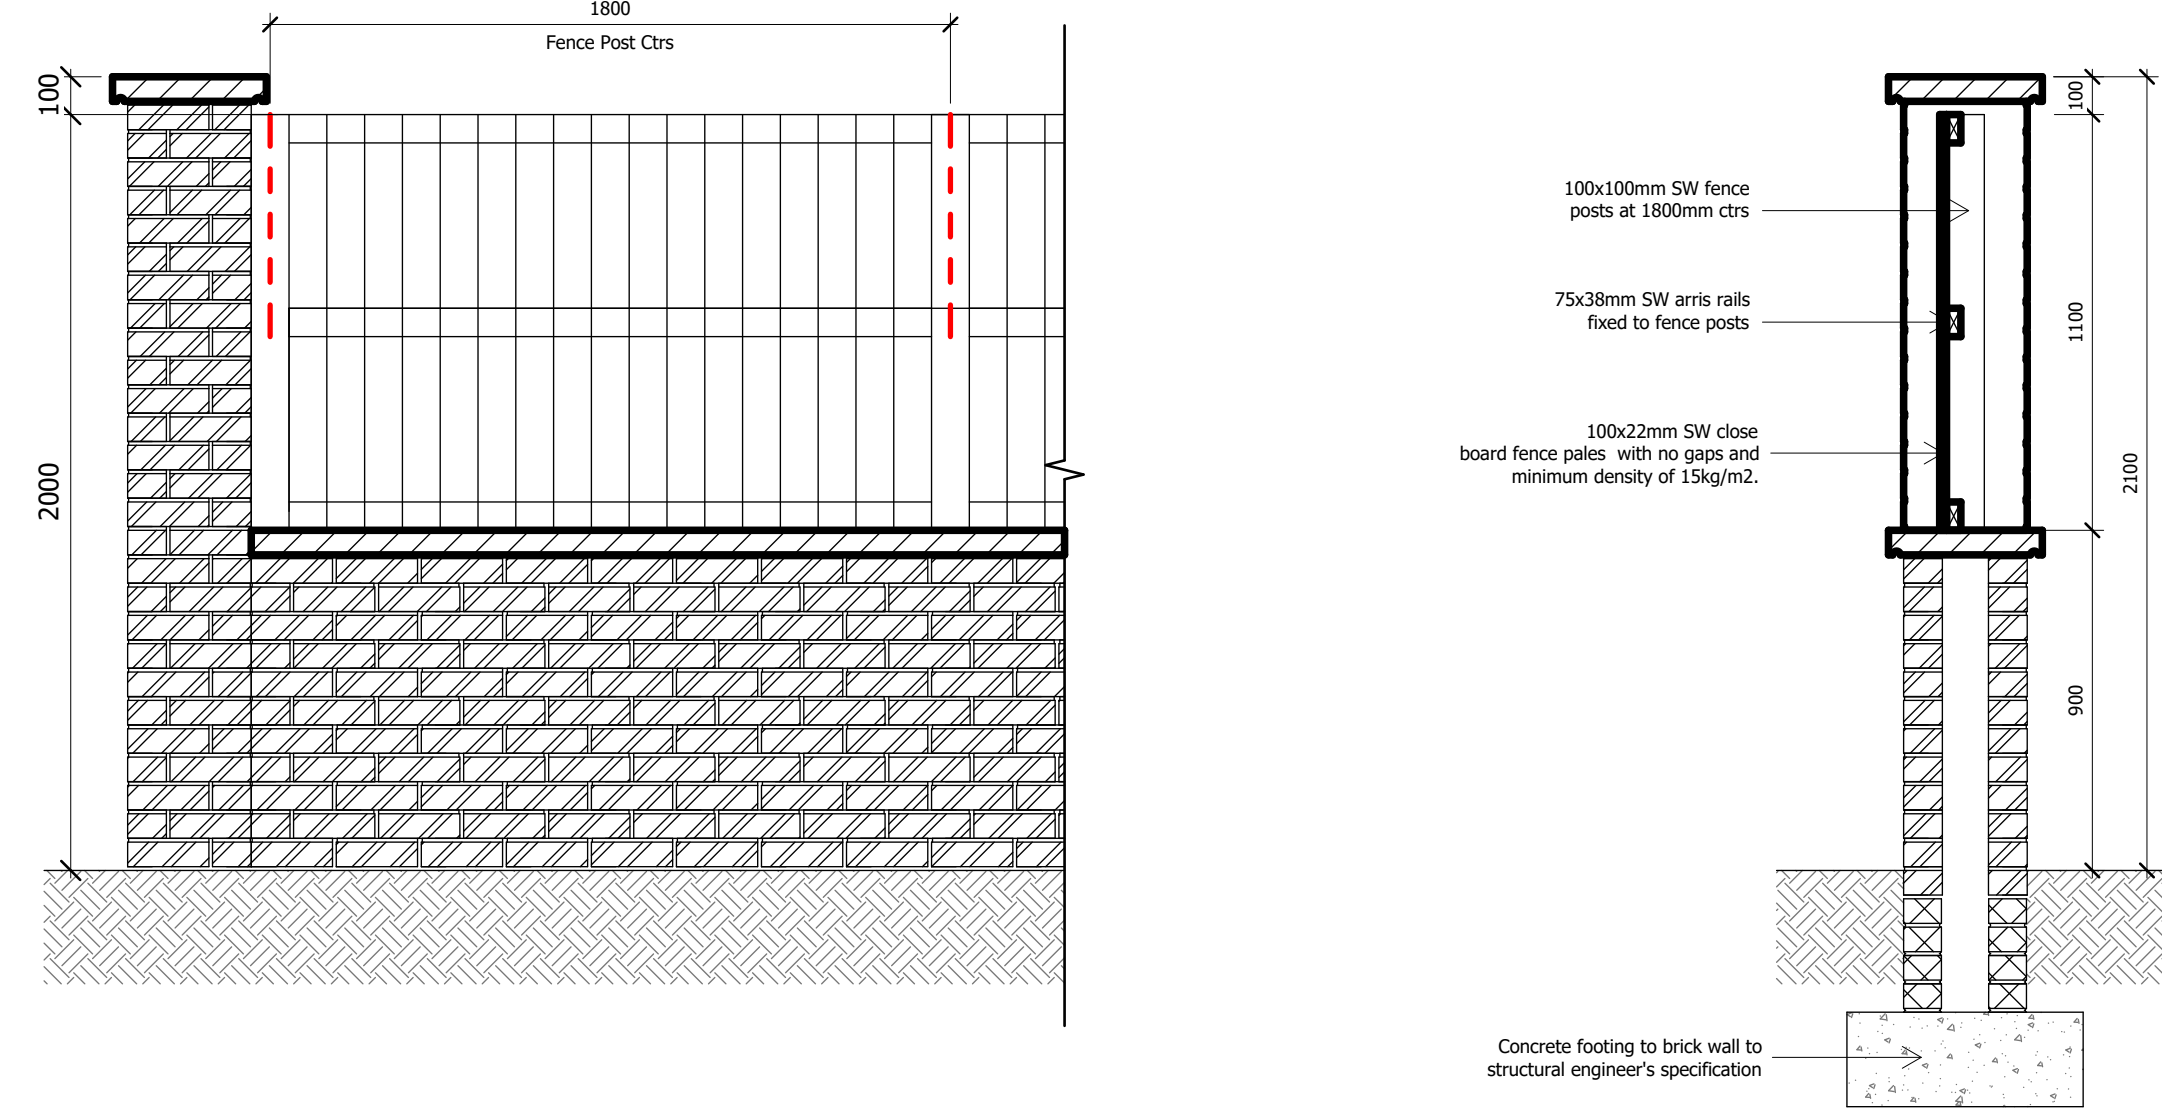


2 | 2m Masonry with Timber Acoustic Fence min. density 15kg/m2

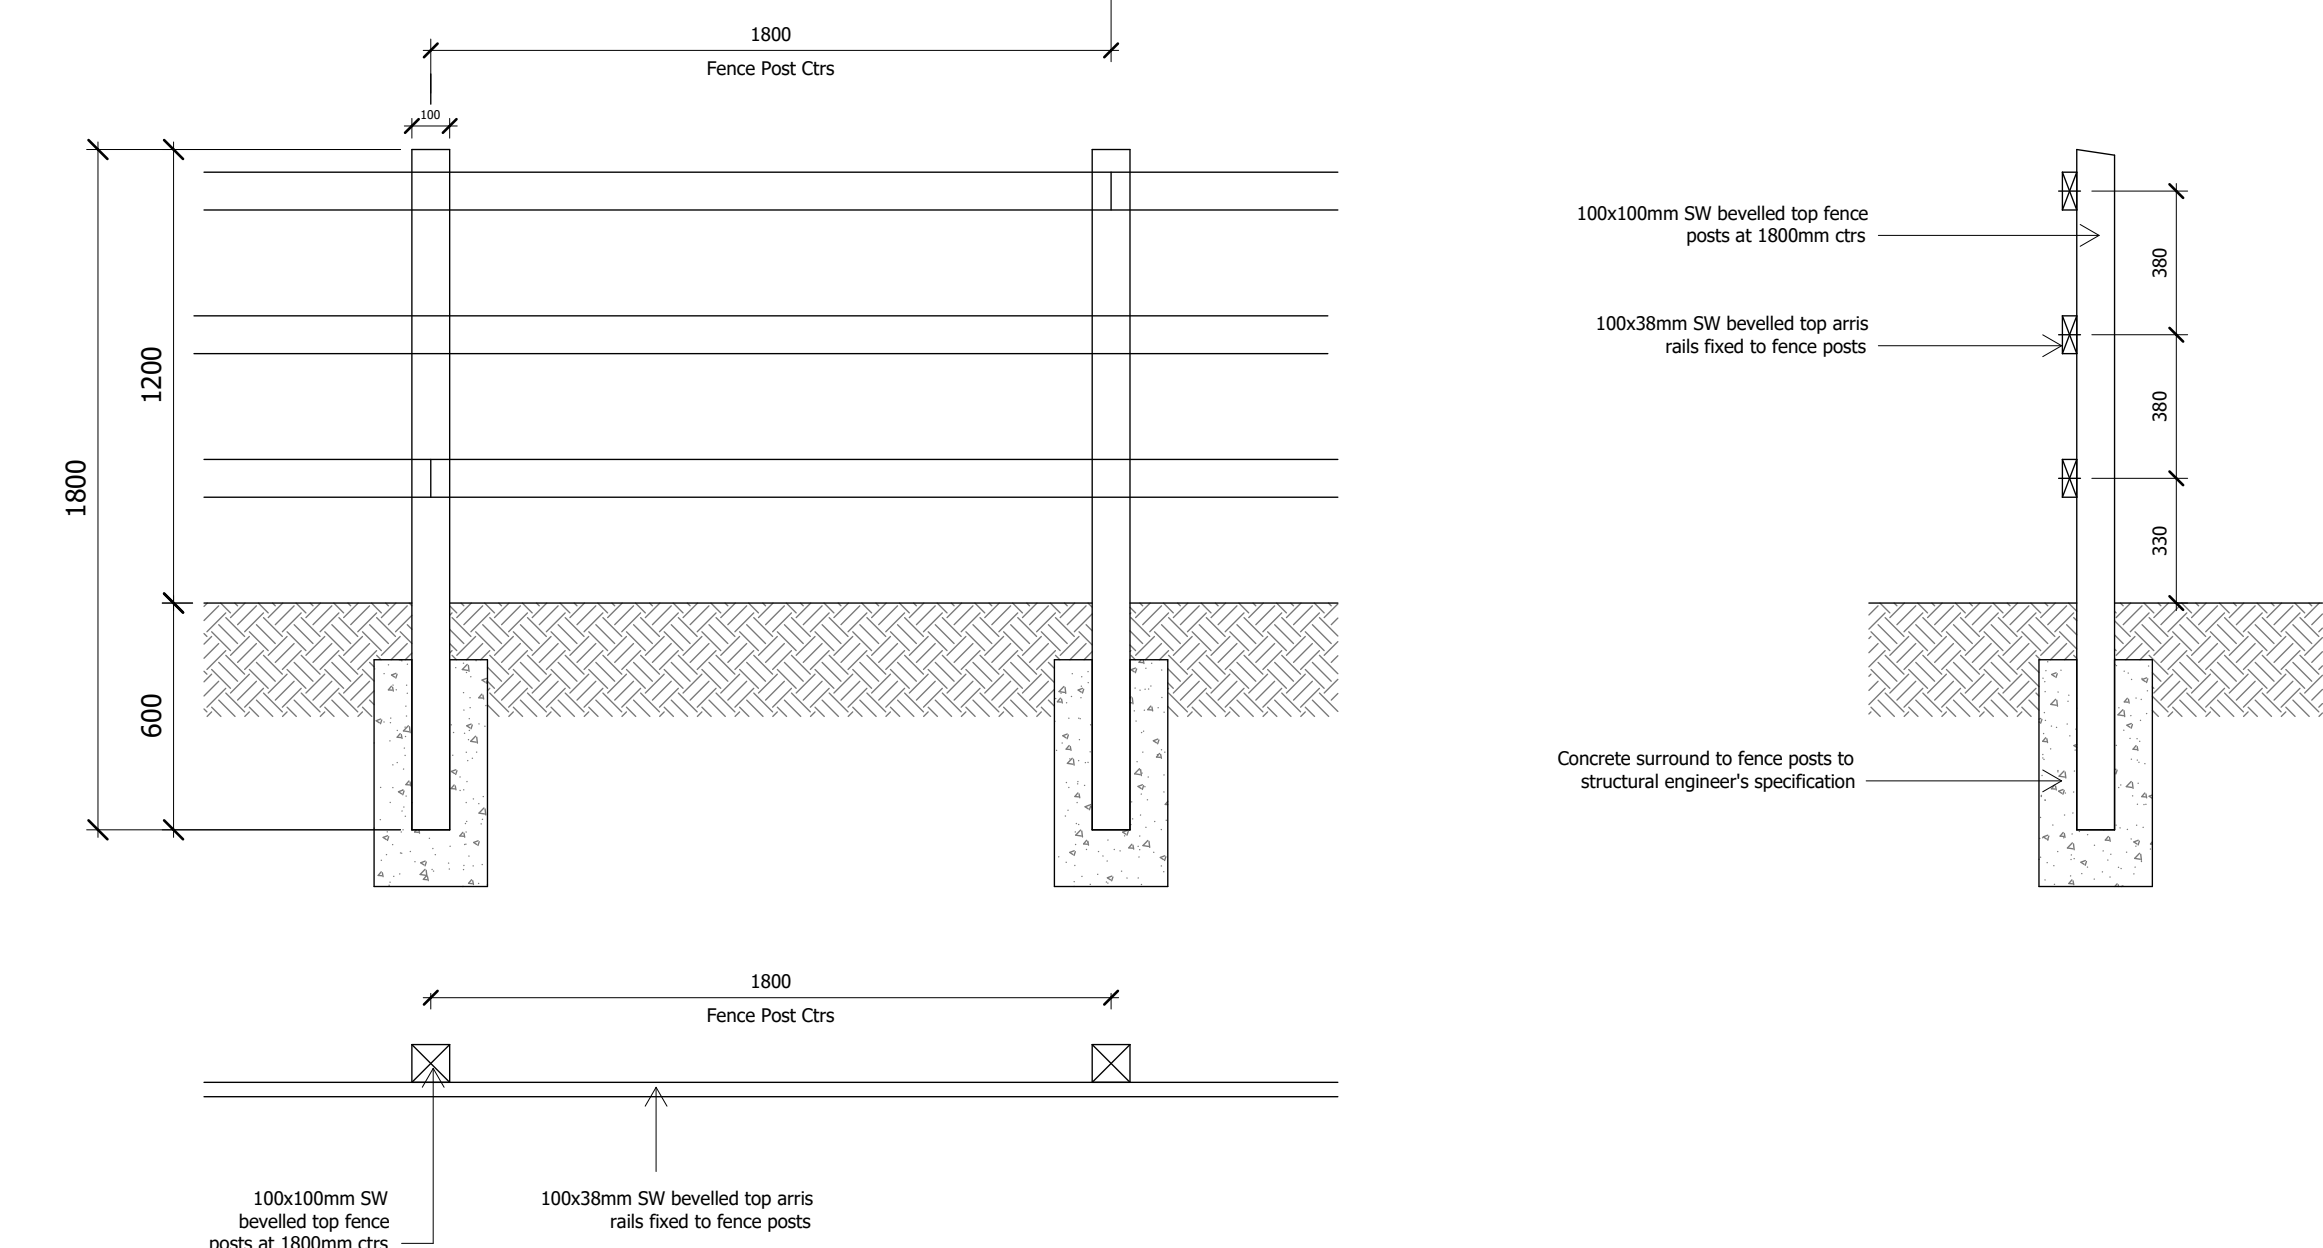


7 | 1.2m Post and Rail

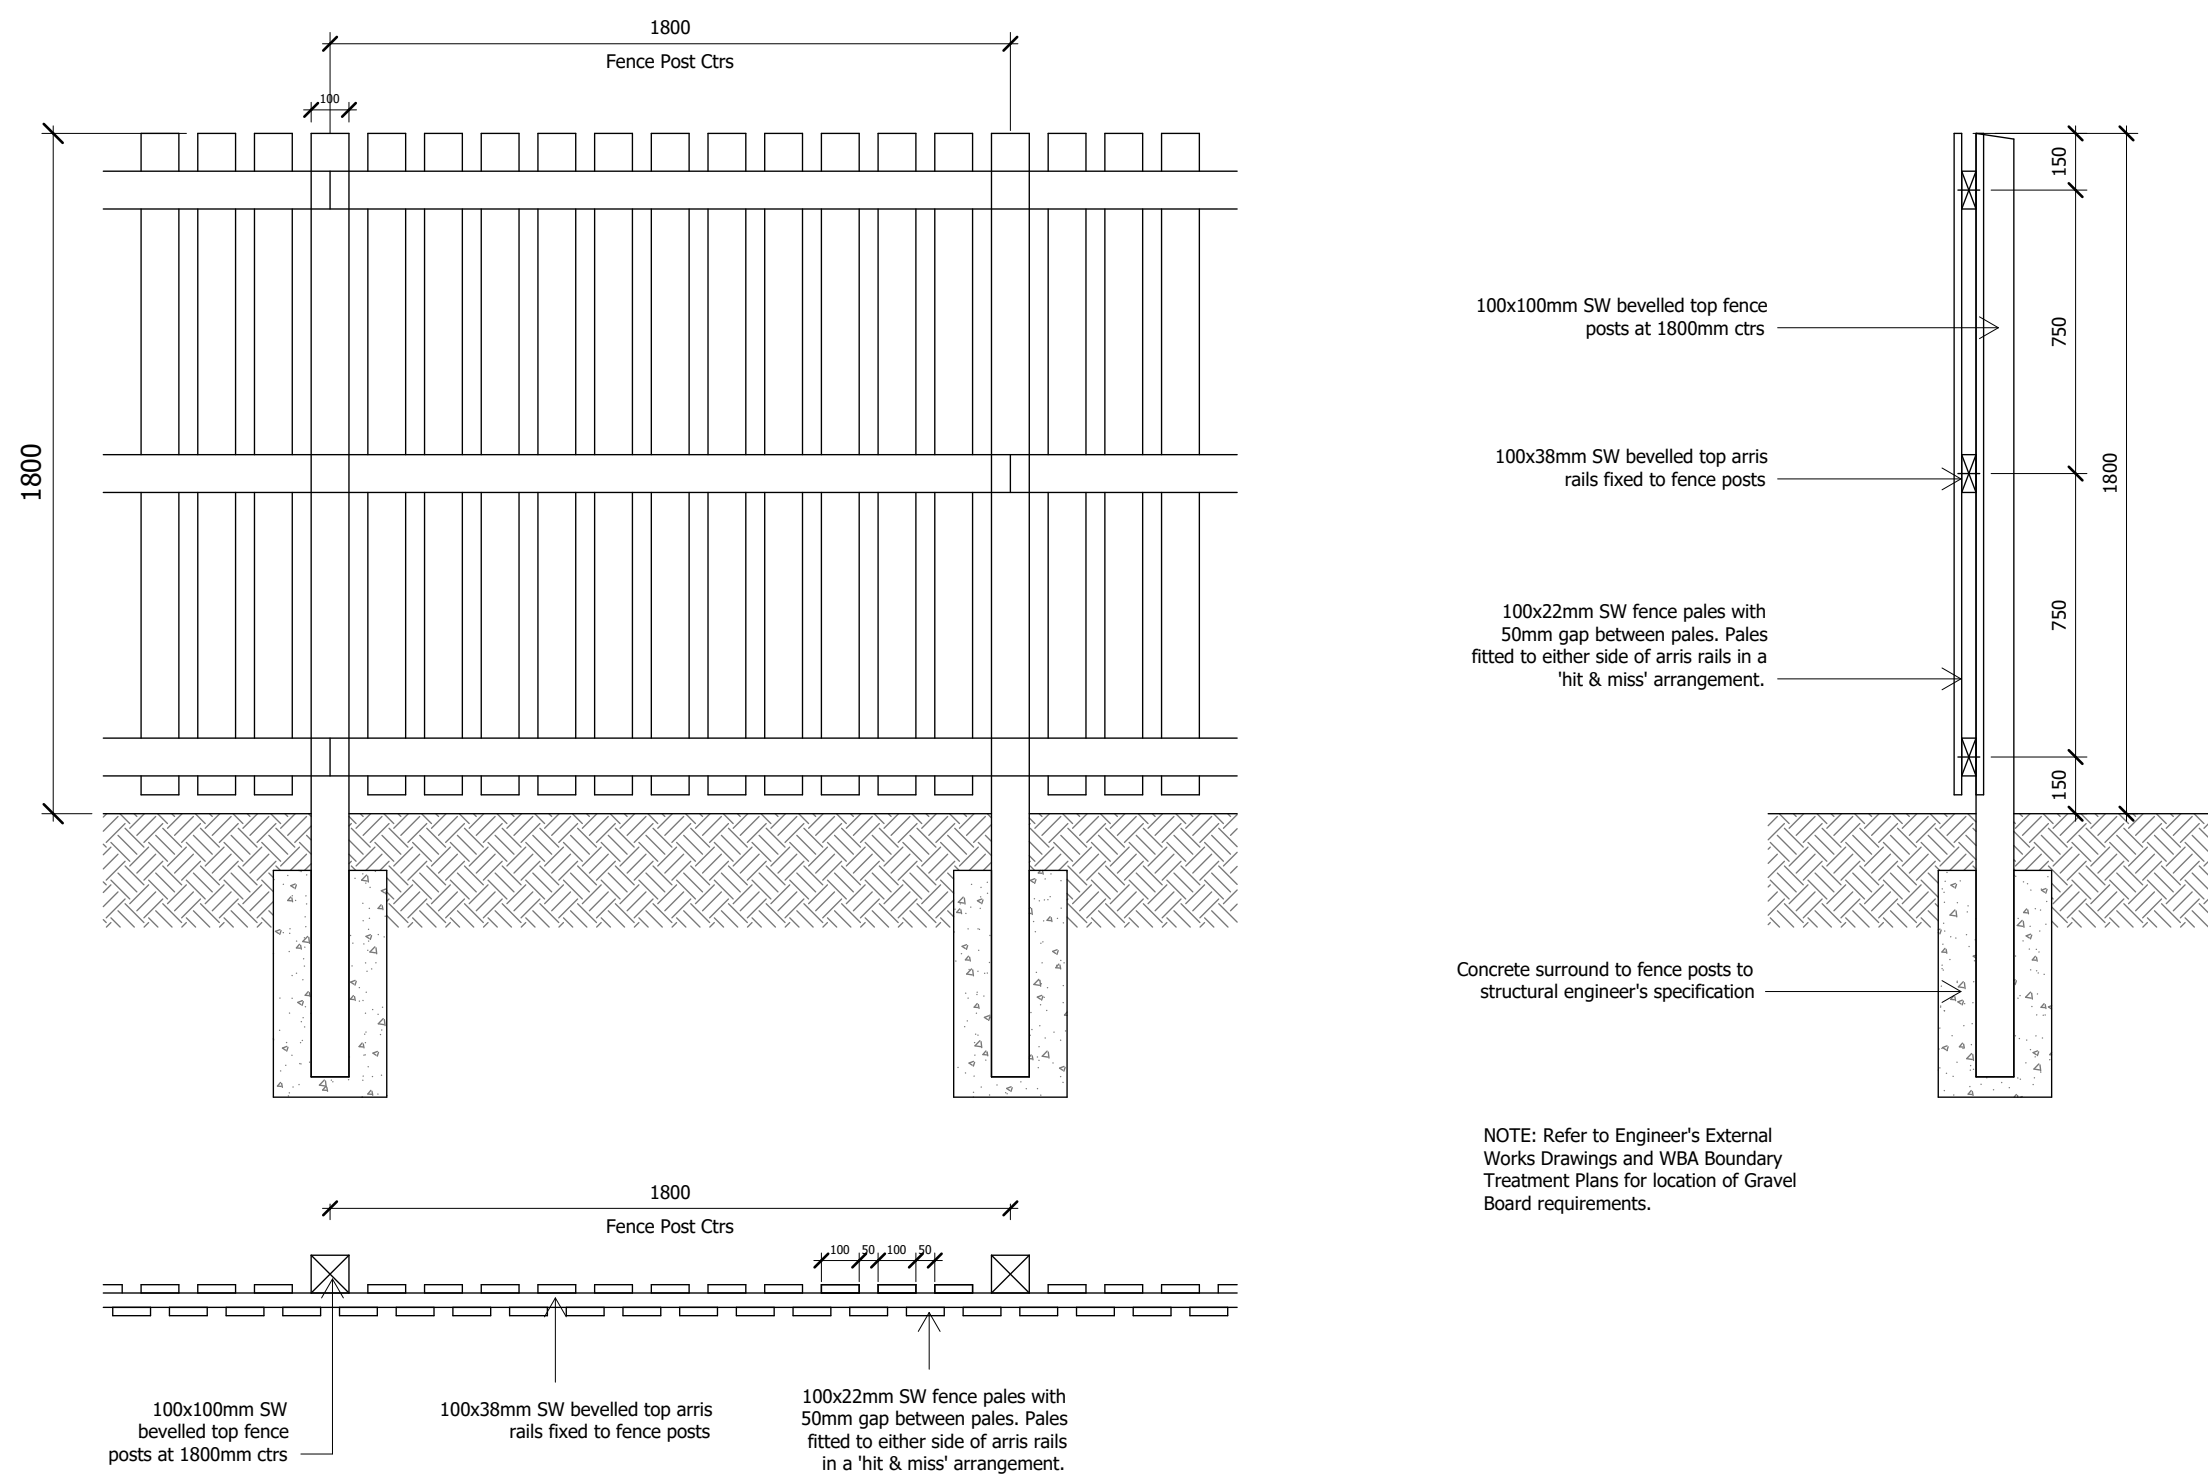


3 | 1.8m Timber Hit & Miss

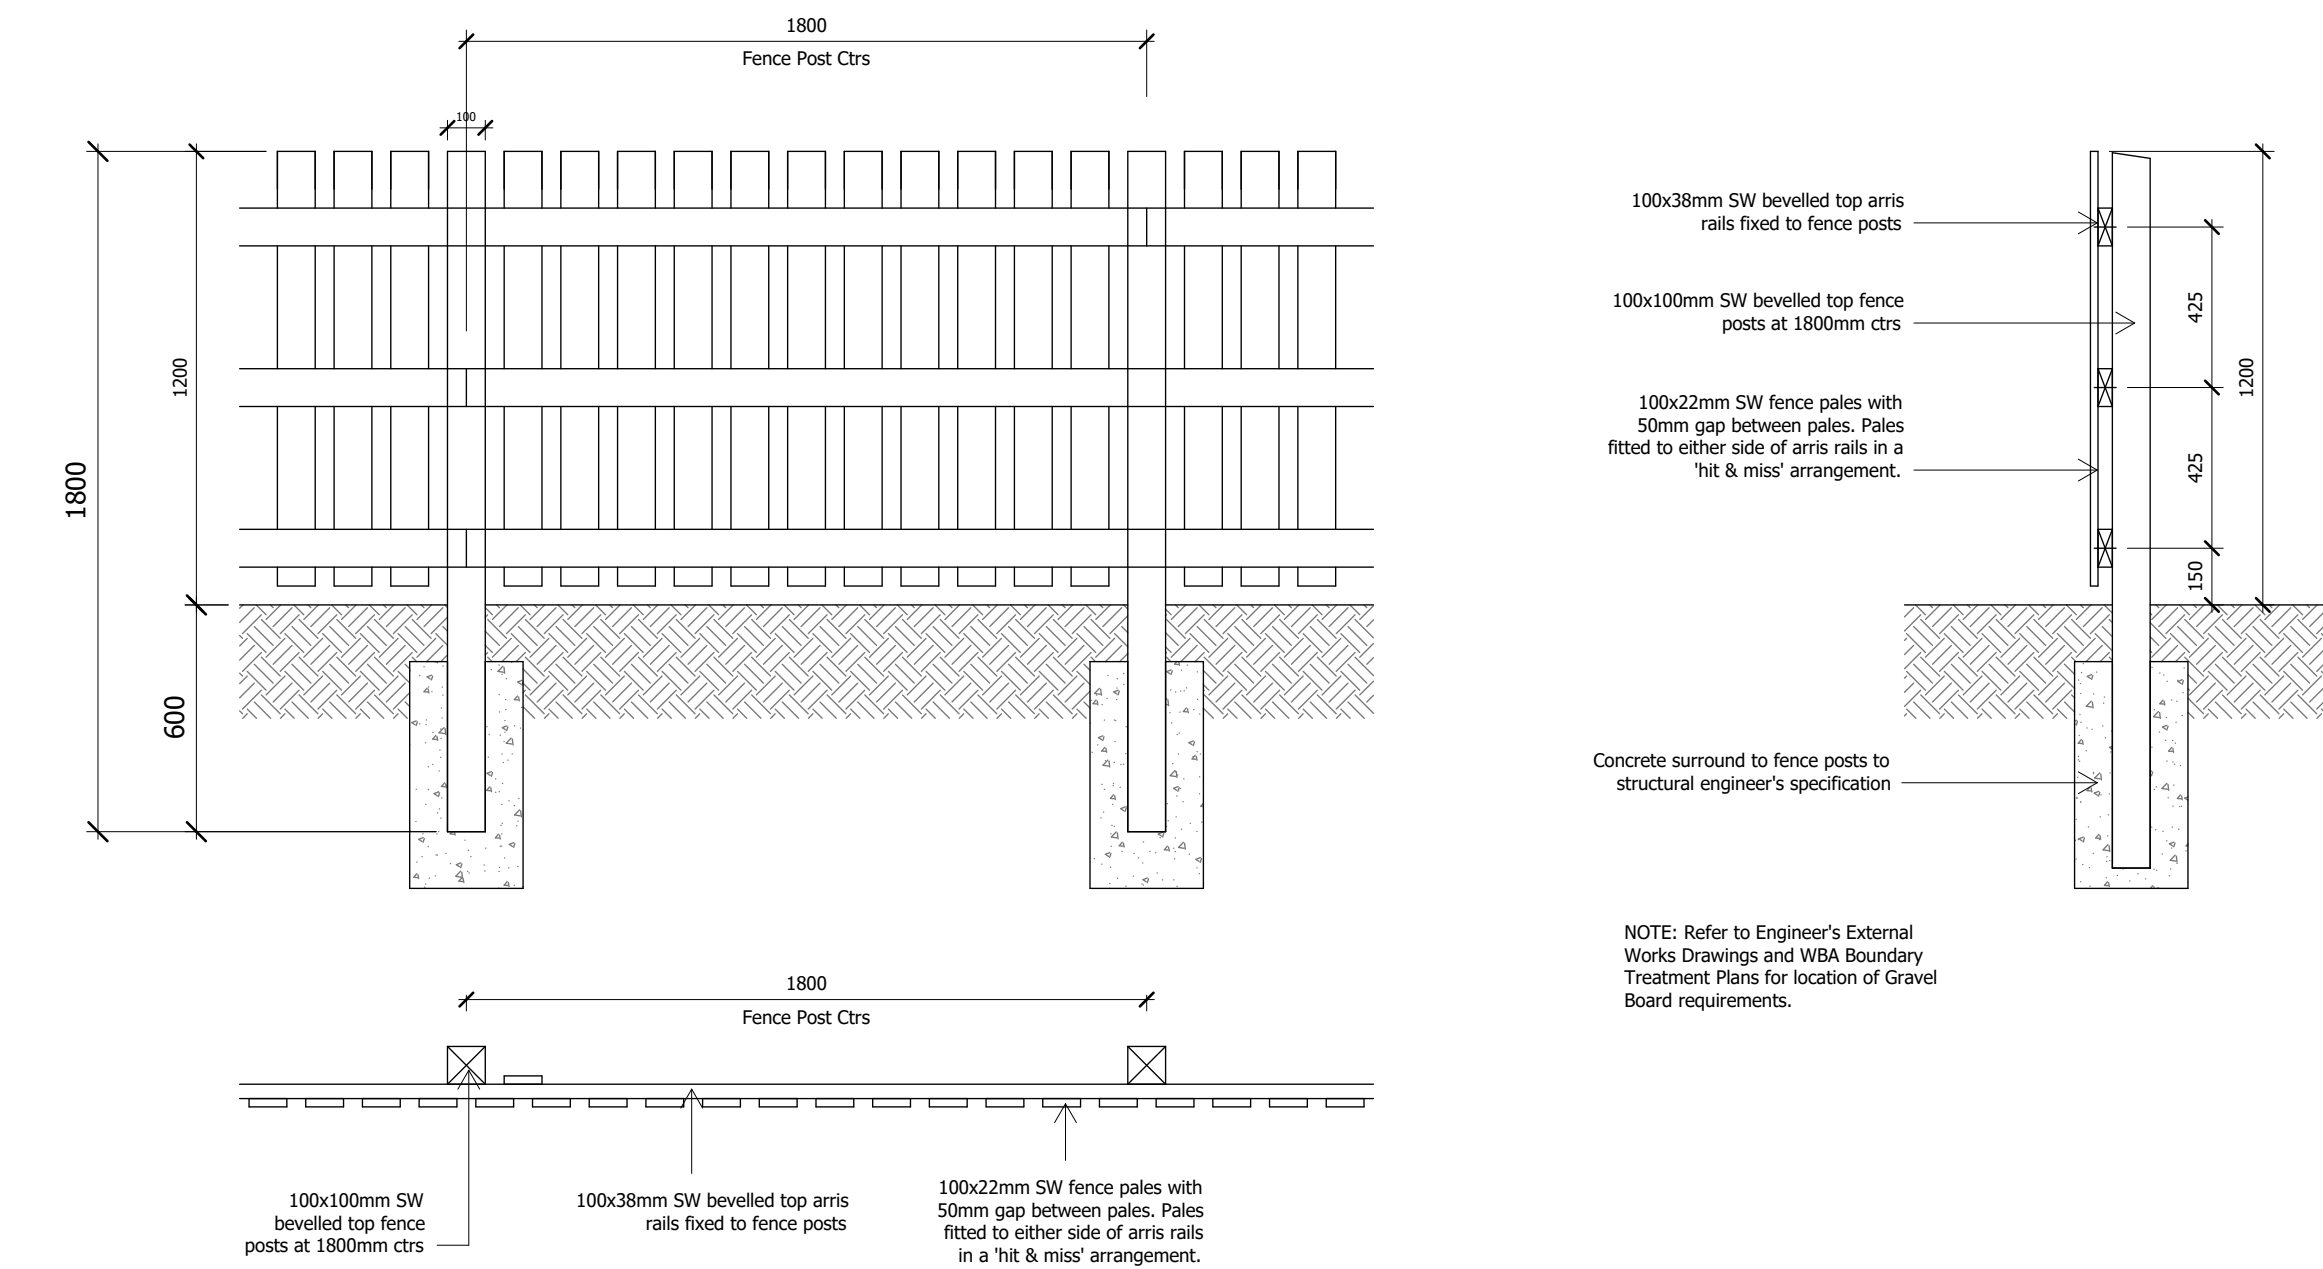


8 | 1.2m Timber Hit & Miss Single Sided

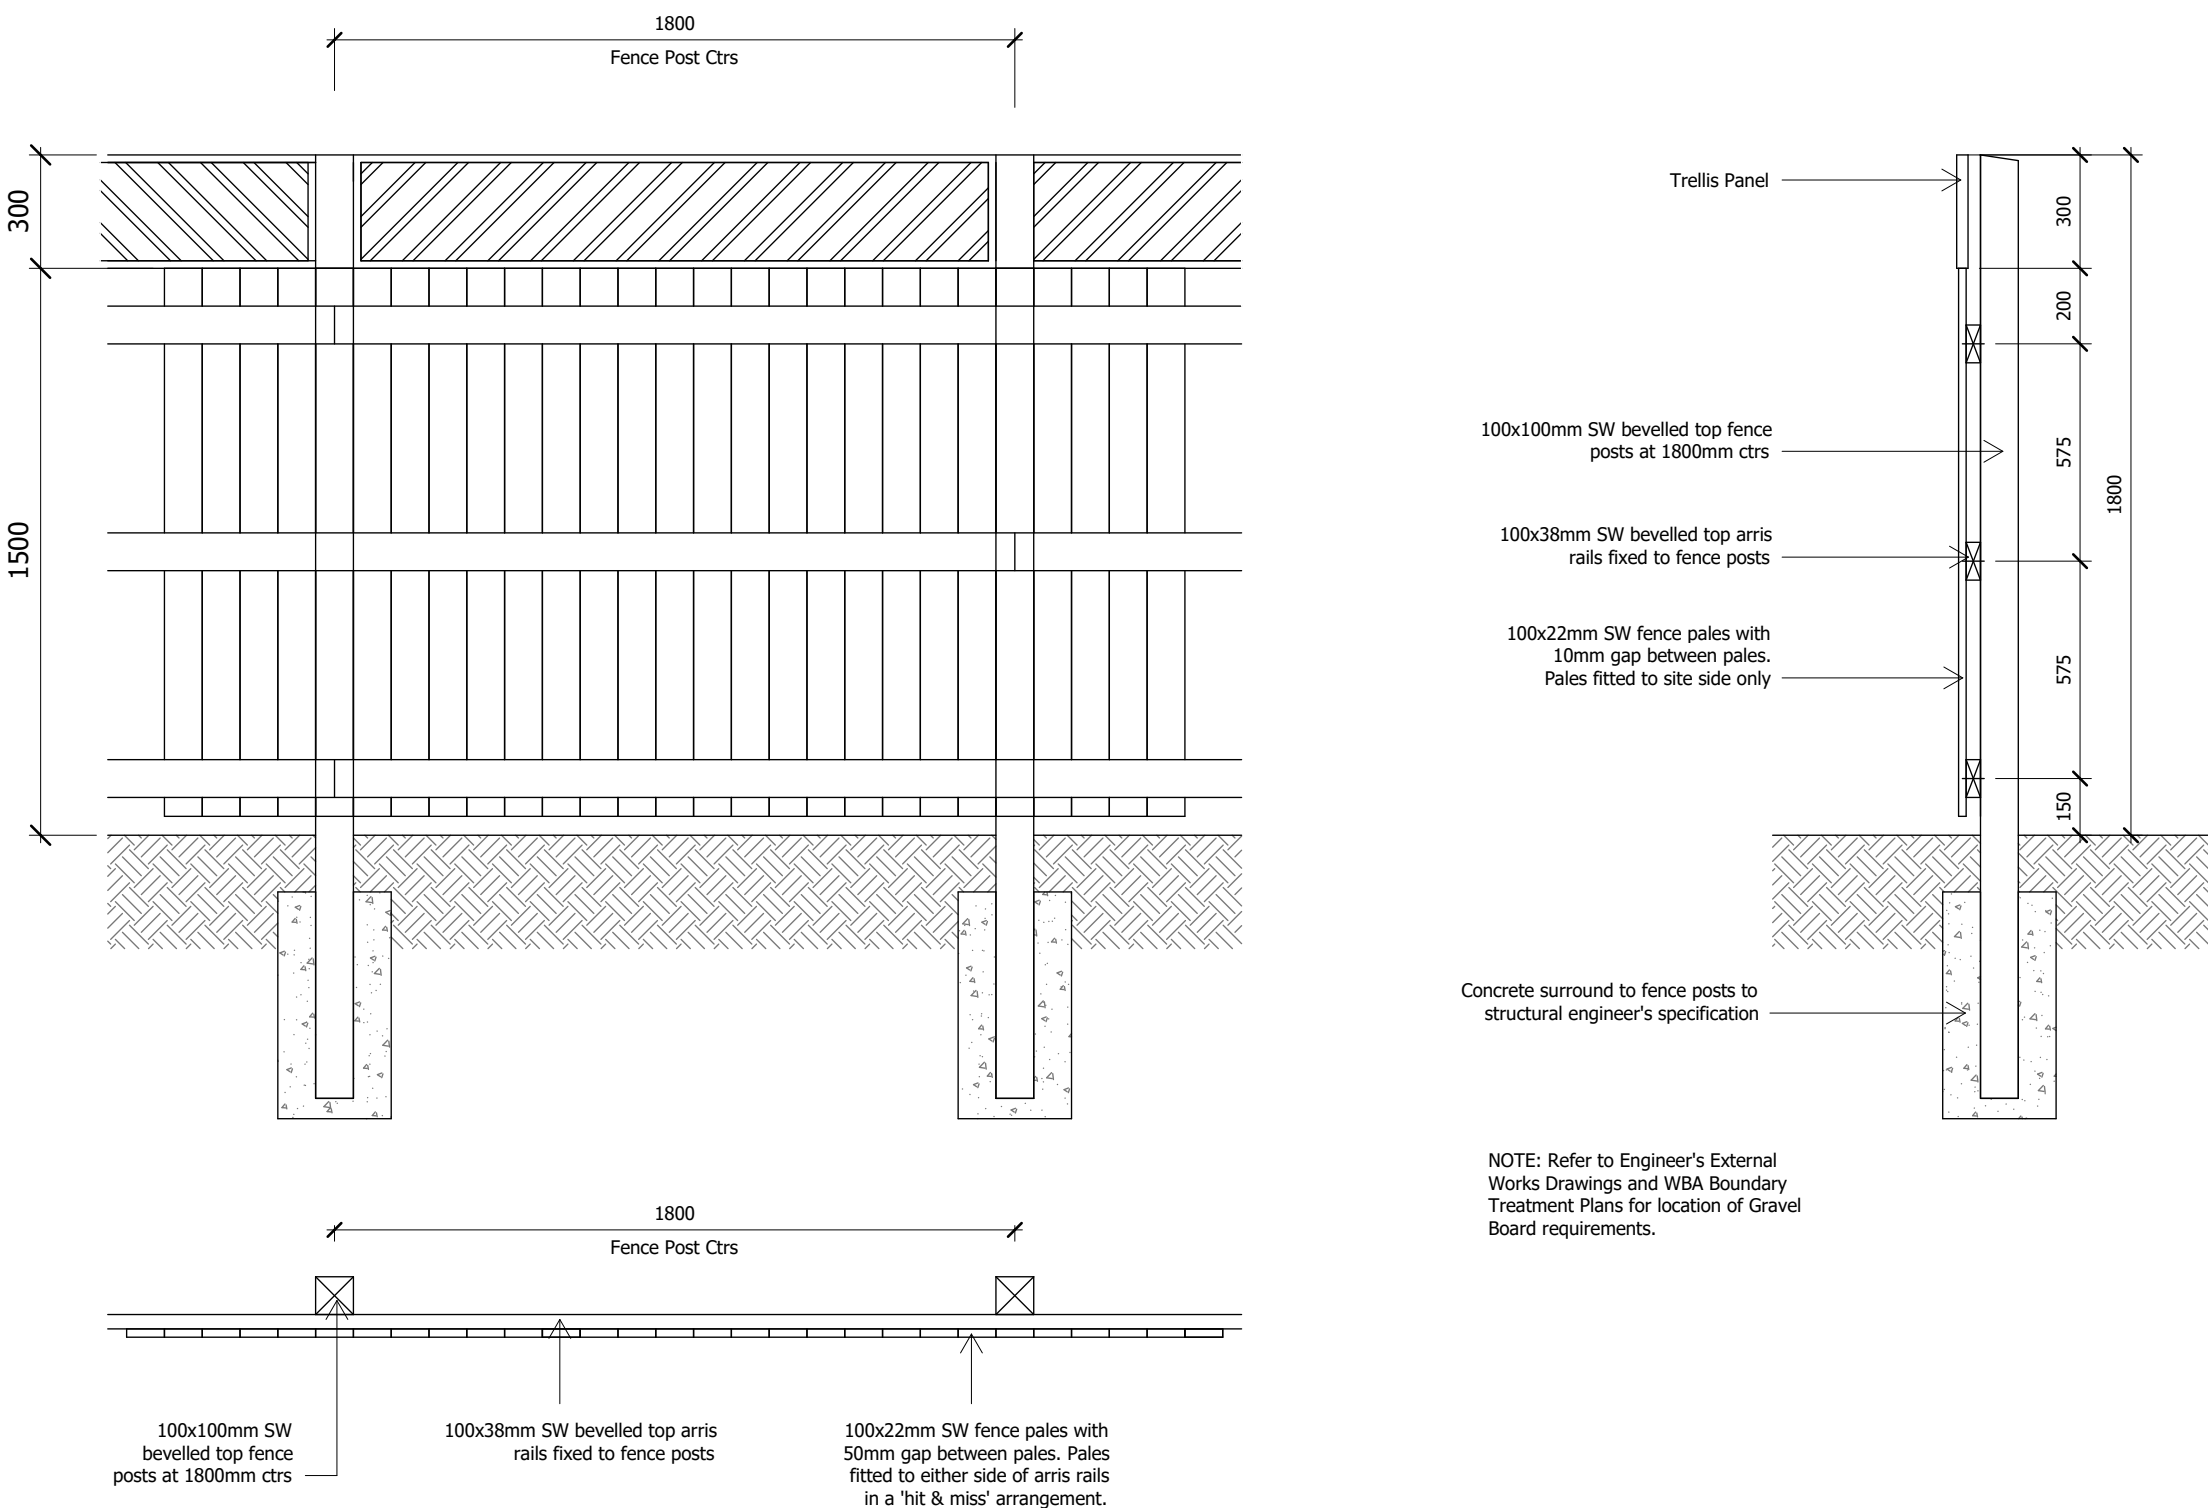


4 | 1.8m Timber Close Boarded inc. 300mm Trellis

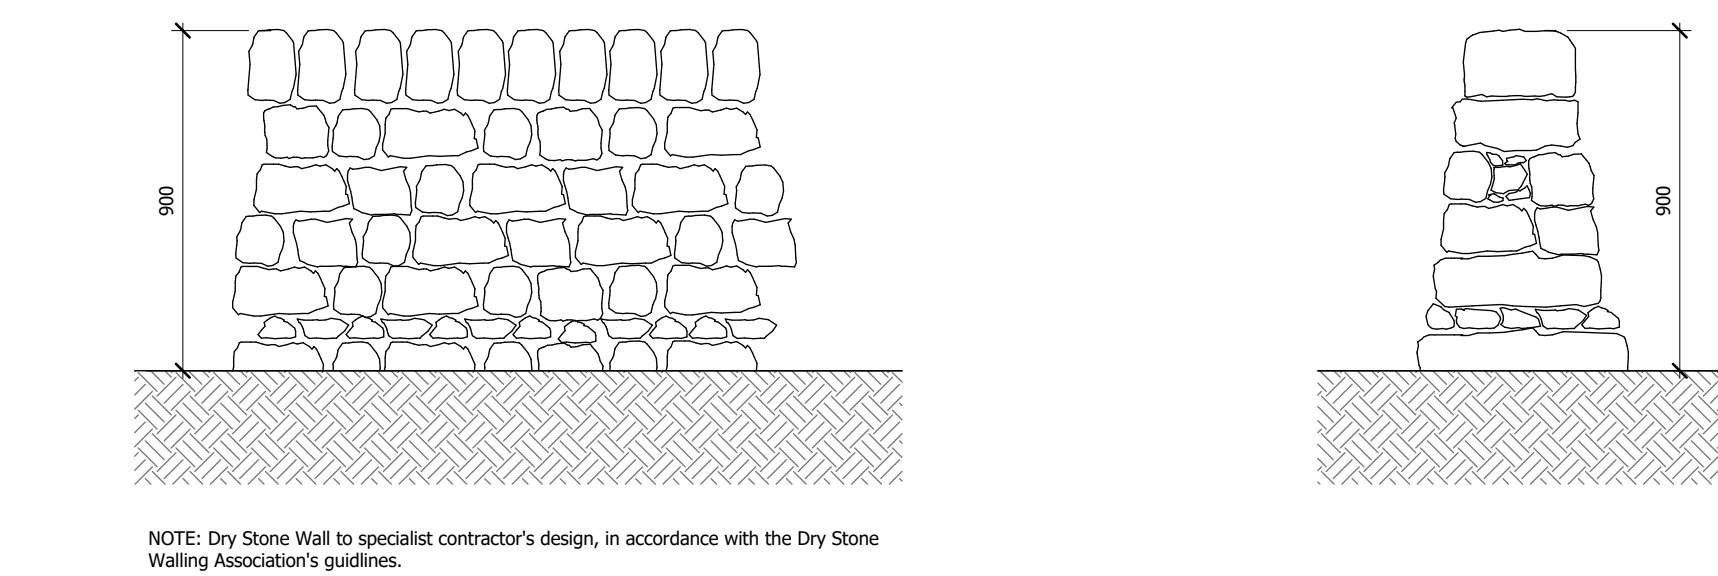

9 | 0.9 Stone Wall

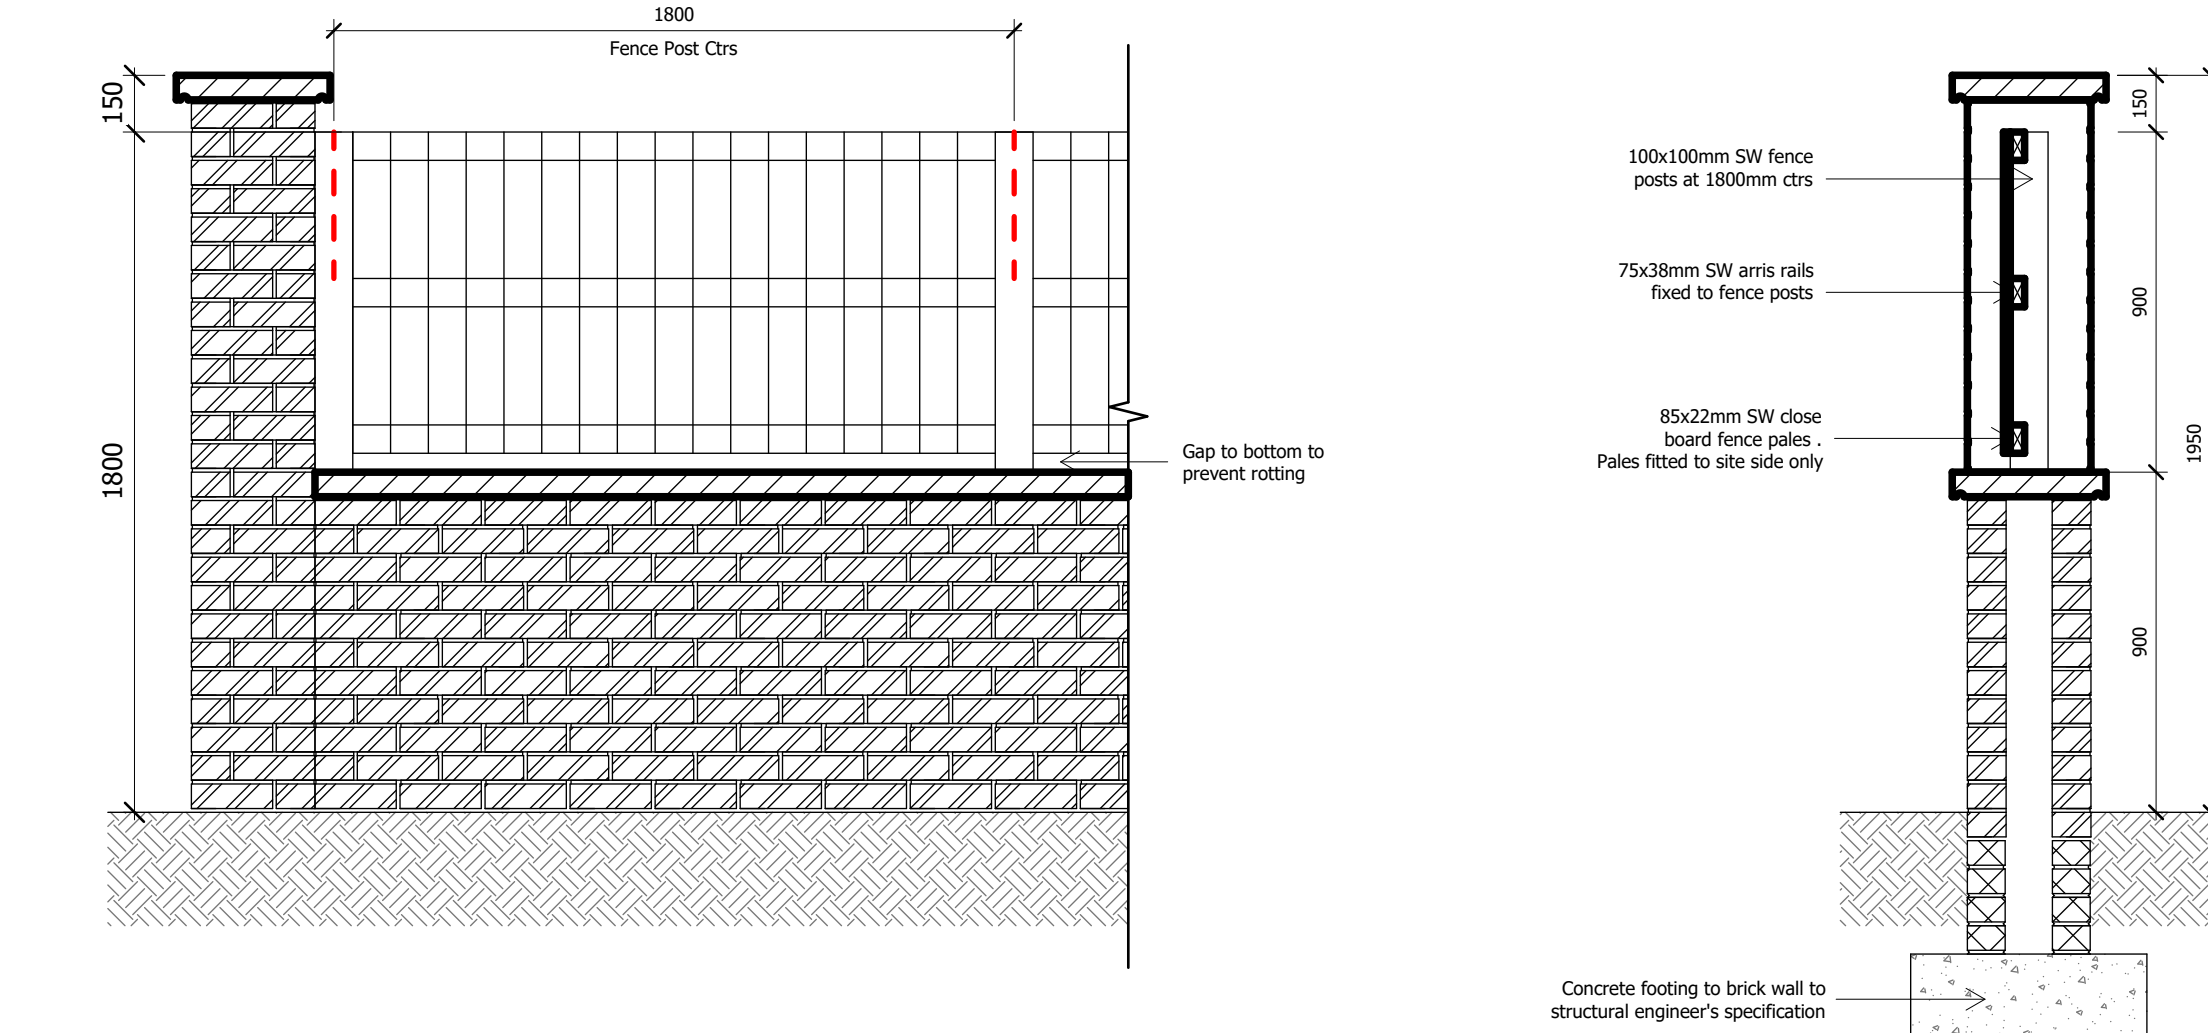

5 | 1.8m Masonry with Timber

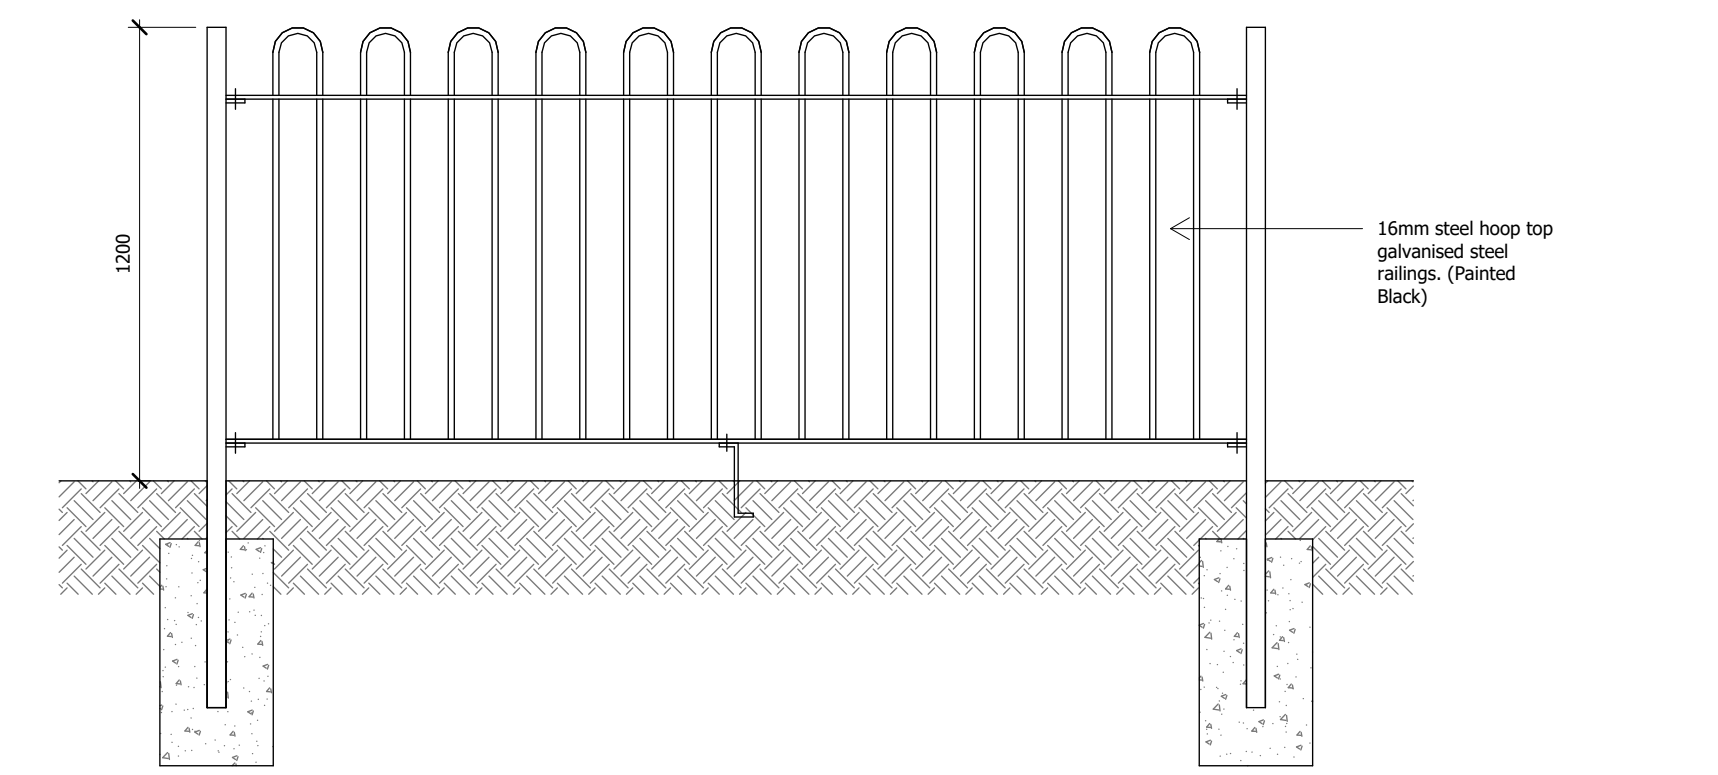

10 | 1.2m Hoop Top Rail

P1 10.10.23 KK DW Boundary Treatment Details updated in line with client comments

Rev: Date: Drawn: Checked: Description:

S2 Information

Hollin Gate

Site Layout - Boundary Treatment Details

Location: Hollingworth Road Littleborough

Client: Vistry Partnerships

UPRN Originator Zone Level Type Role Scheme Number Revision: HOLL-WBA-SI-ZZ-DR-A-20_1034 P1

Date: 08/11/23 Drawn: KK Checked: DW Scale: 1:20 Int Job No: 4046-001

NATSON BATTY ARCHITECTS

Shires House, Shires Road Guiseley, Leeds LS20 8EU Leeds Loughborough T: 01943 876 665 E: enquiries@natsonbatty.com W: www.natsonbatty.com

FUTURE BUILT

Note: Do not Scale from this drawing. All dimensions to be checked on site