


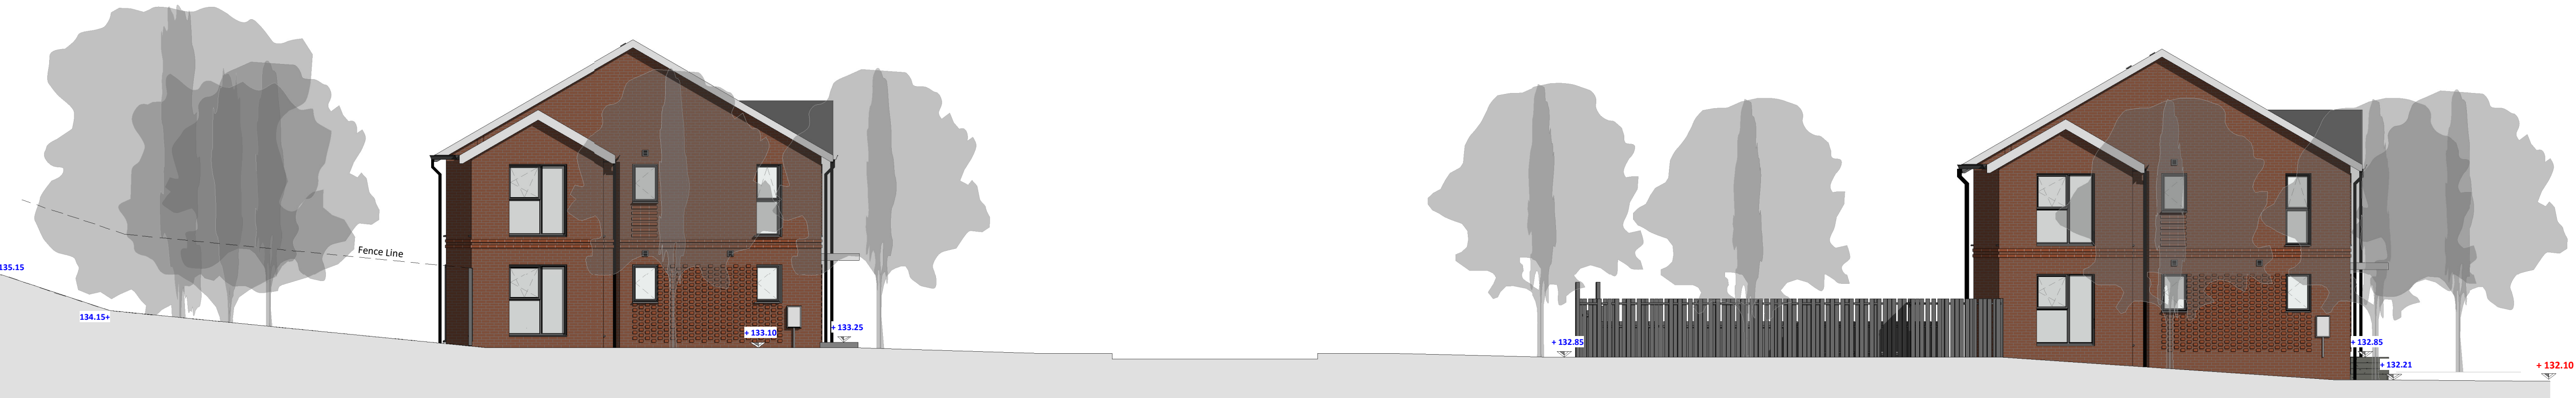


Street Elevations - Bury Old Road
1 : 100



Street Elevations - Sutherland Road
1 : 100



Street Elevations - Site 01 New Road
1 : 100

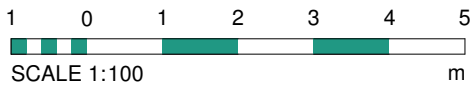

6	24.02.25	ED	Drawing revised following comments from LPA
5	17.02.25	ED	Drawing revised following comments from LPA
4	04.12.24	PN	Levels & Access revised
3	19.11.24	ED	Drawing revised following receipt of revised drainage strategy
2	11.10.24	PN	Drawing revised following planning comments
1	23.09.24	ED	Drawing revised following feedback from LPA
Rev	Date	Int	Description



CLIENT:
Built Developments Ltd

PROJECT:
Bury Old Road, Heywood

DESCRIPTION:
Street Elevations 1/2

PURPOSE OF ISSUE:
Planning

DRAWN BY:	CHECKED	DATE:	SCALE @ A1:
ED	VJS	02.07.24	1 : 100

JOB NO:	STATUS CODE:	DRAWING NO:	REV
4299	S2	124	6

FILE IDENTIFIER:
BR-BTP-00-E-DR-A-4299_124.6

Elizabeth House 486 Didsbury Road Heaton Mersey Stockport SK4 3BS
0161 443 1221 info@bernardtaylor.co.uk www.btparchitects.co.uk