


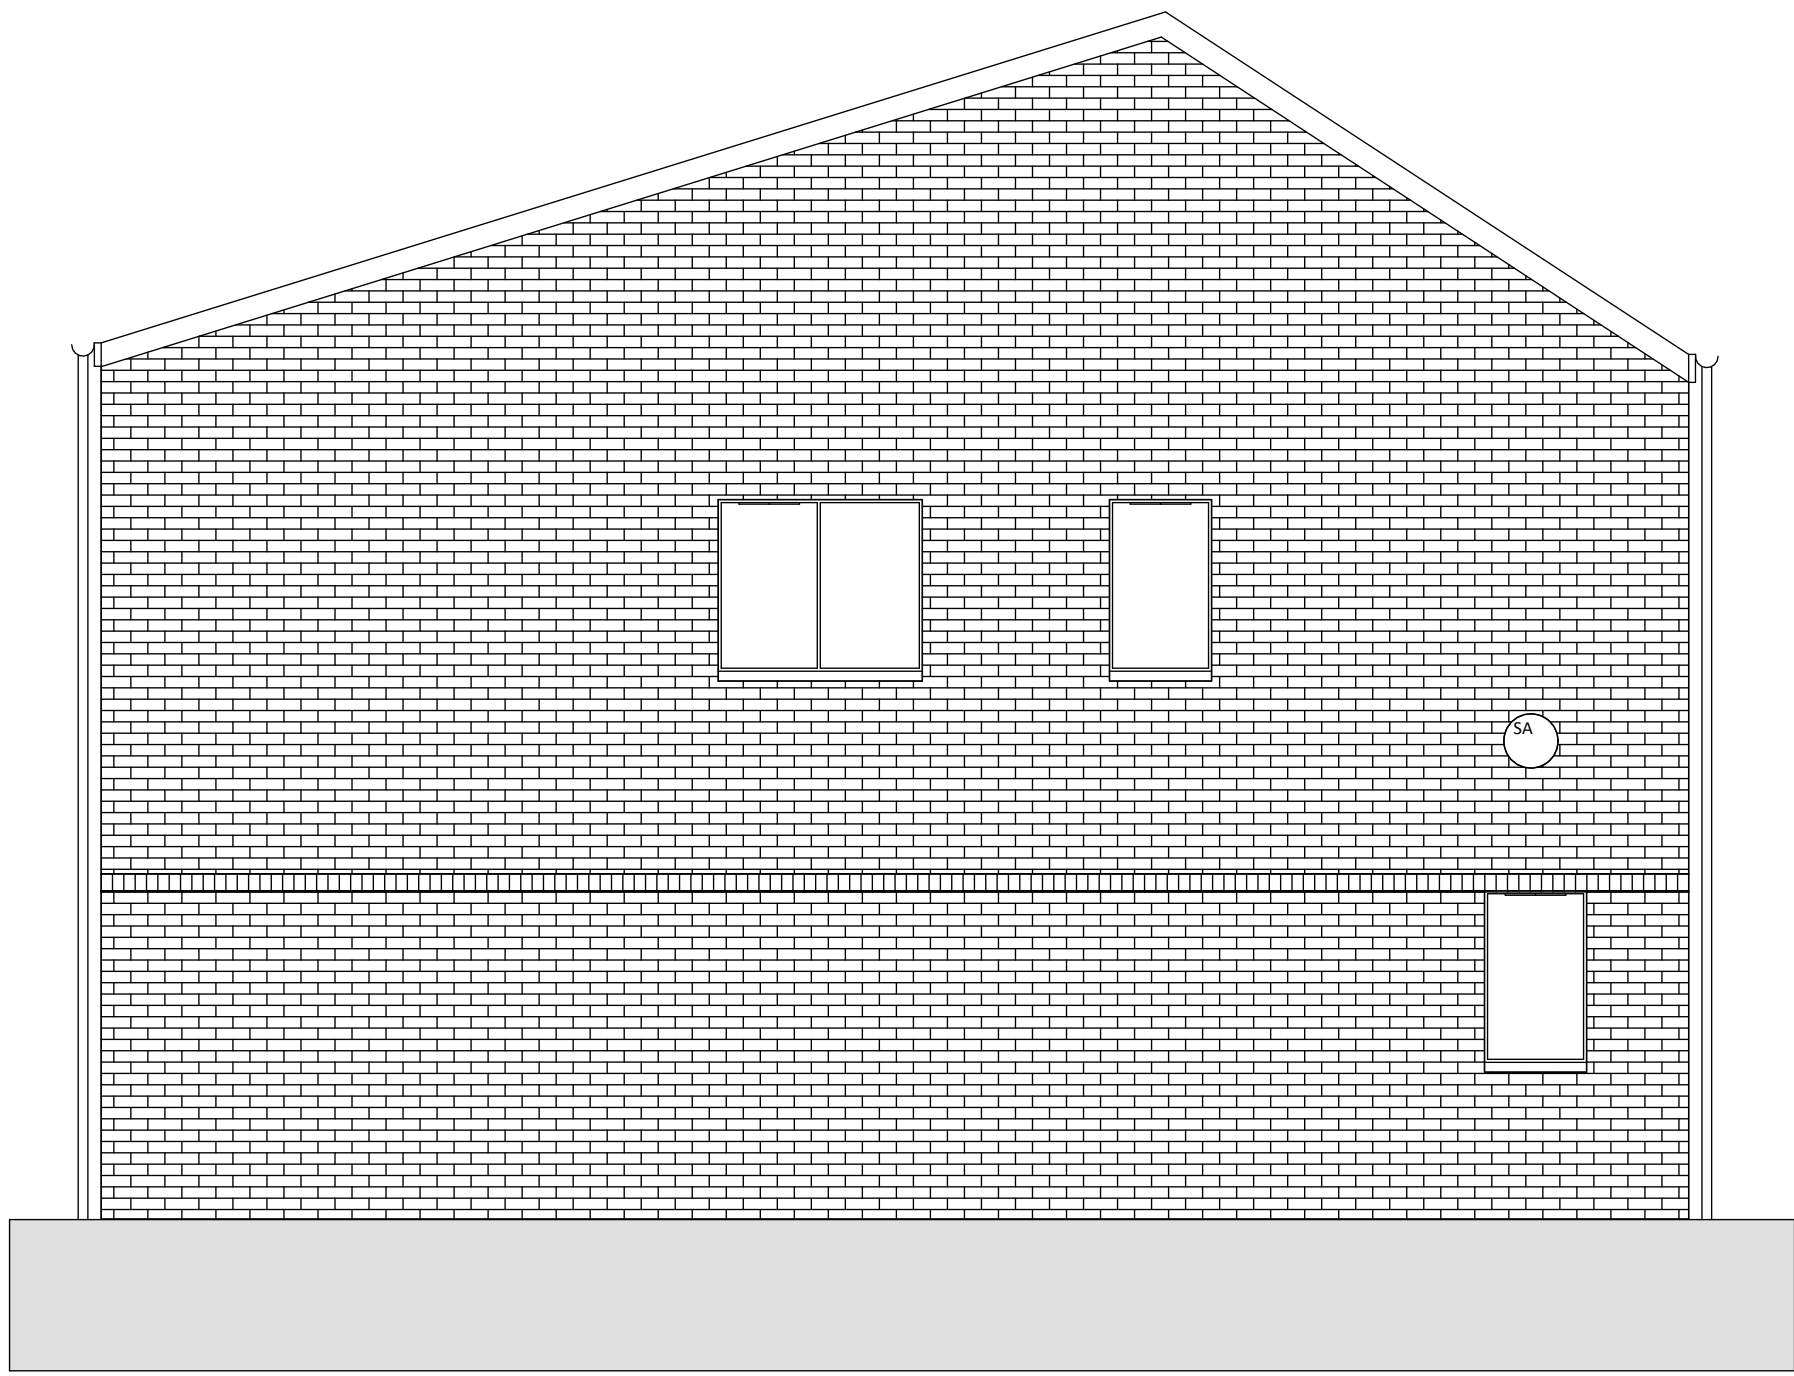


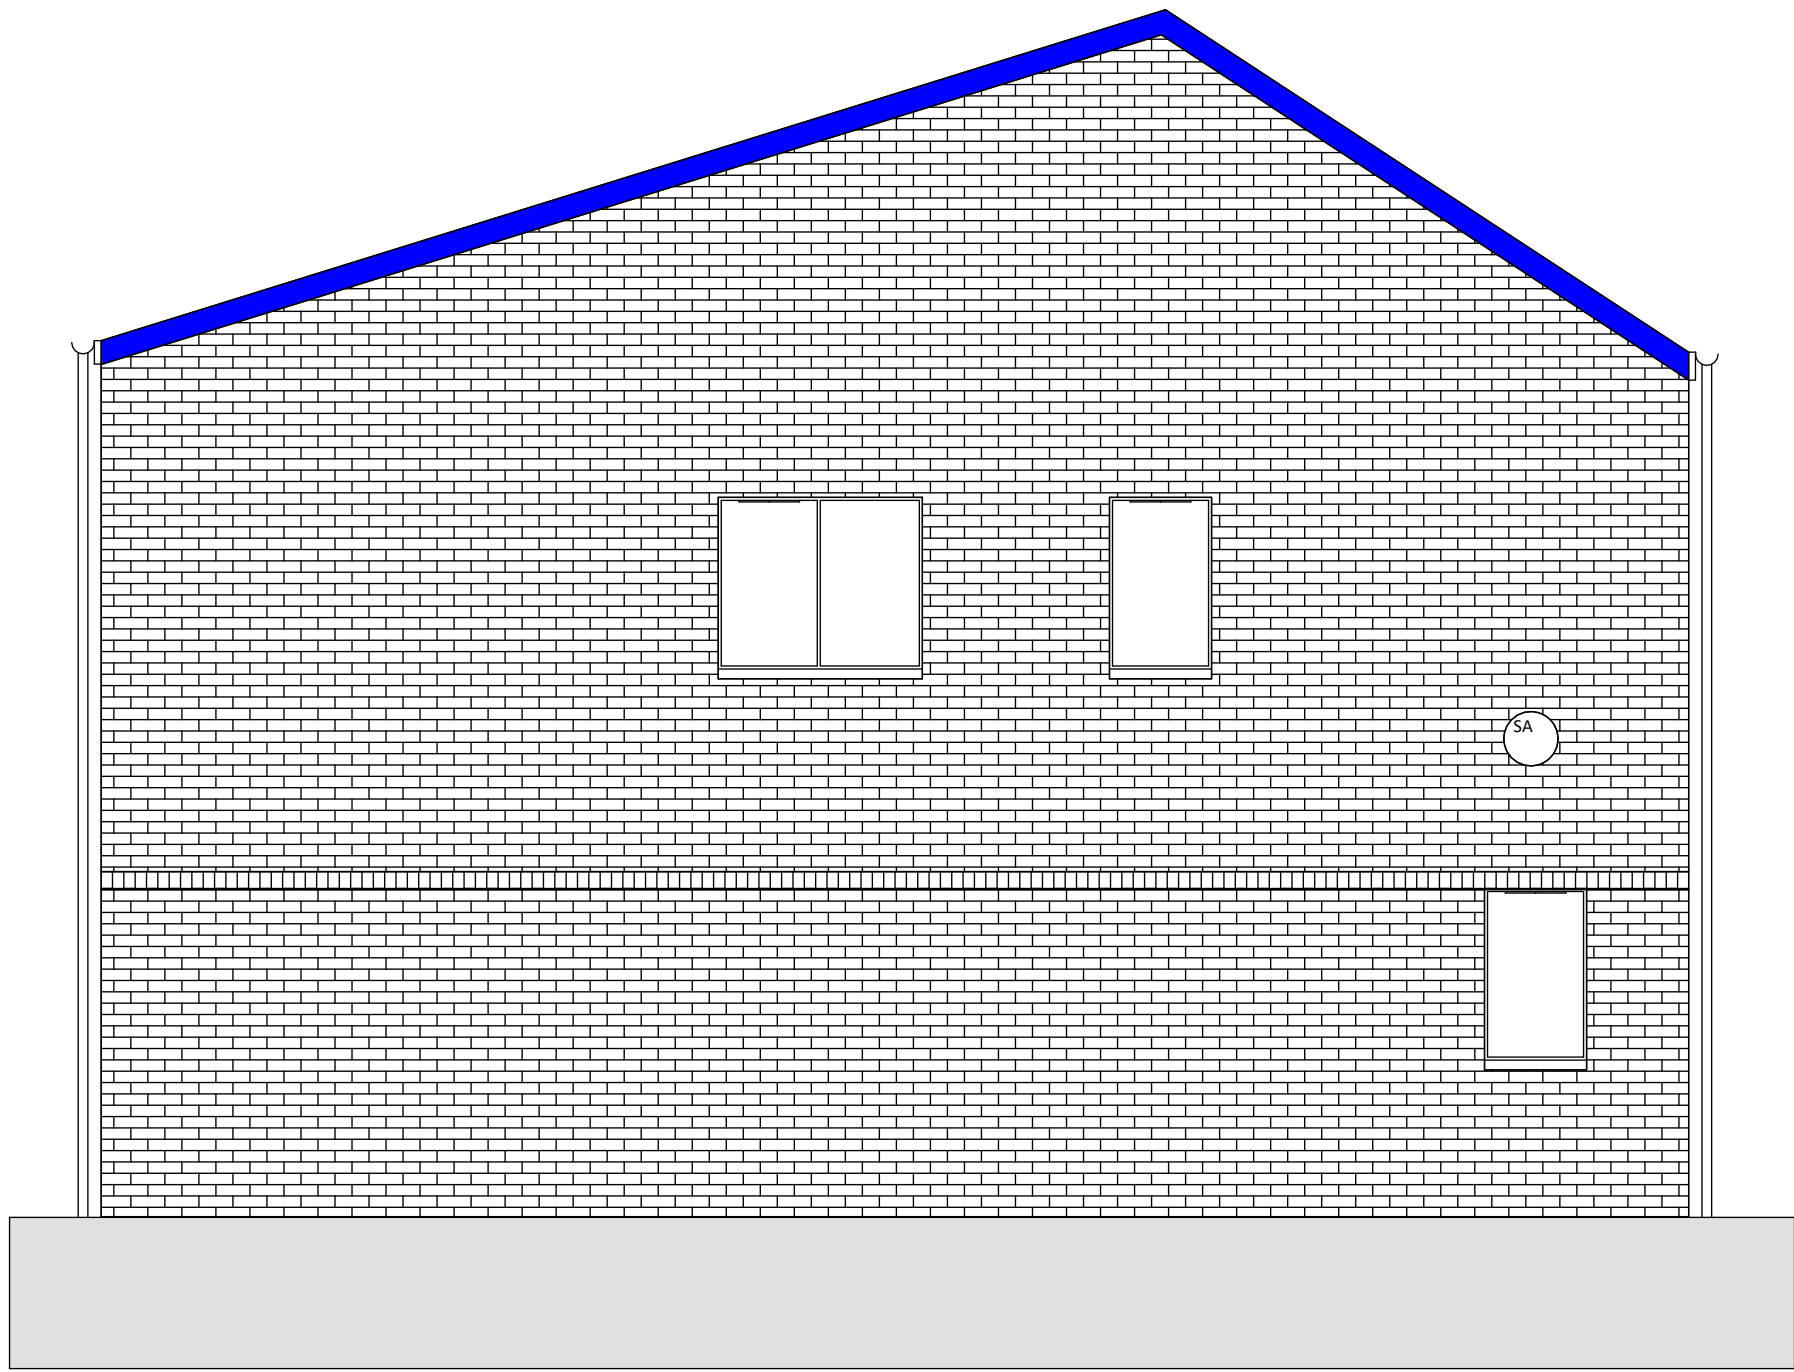

39/41 Redcross St Existing Elevations  
1 : 50

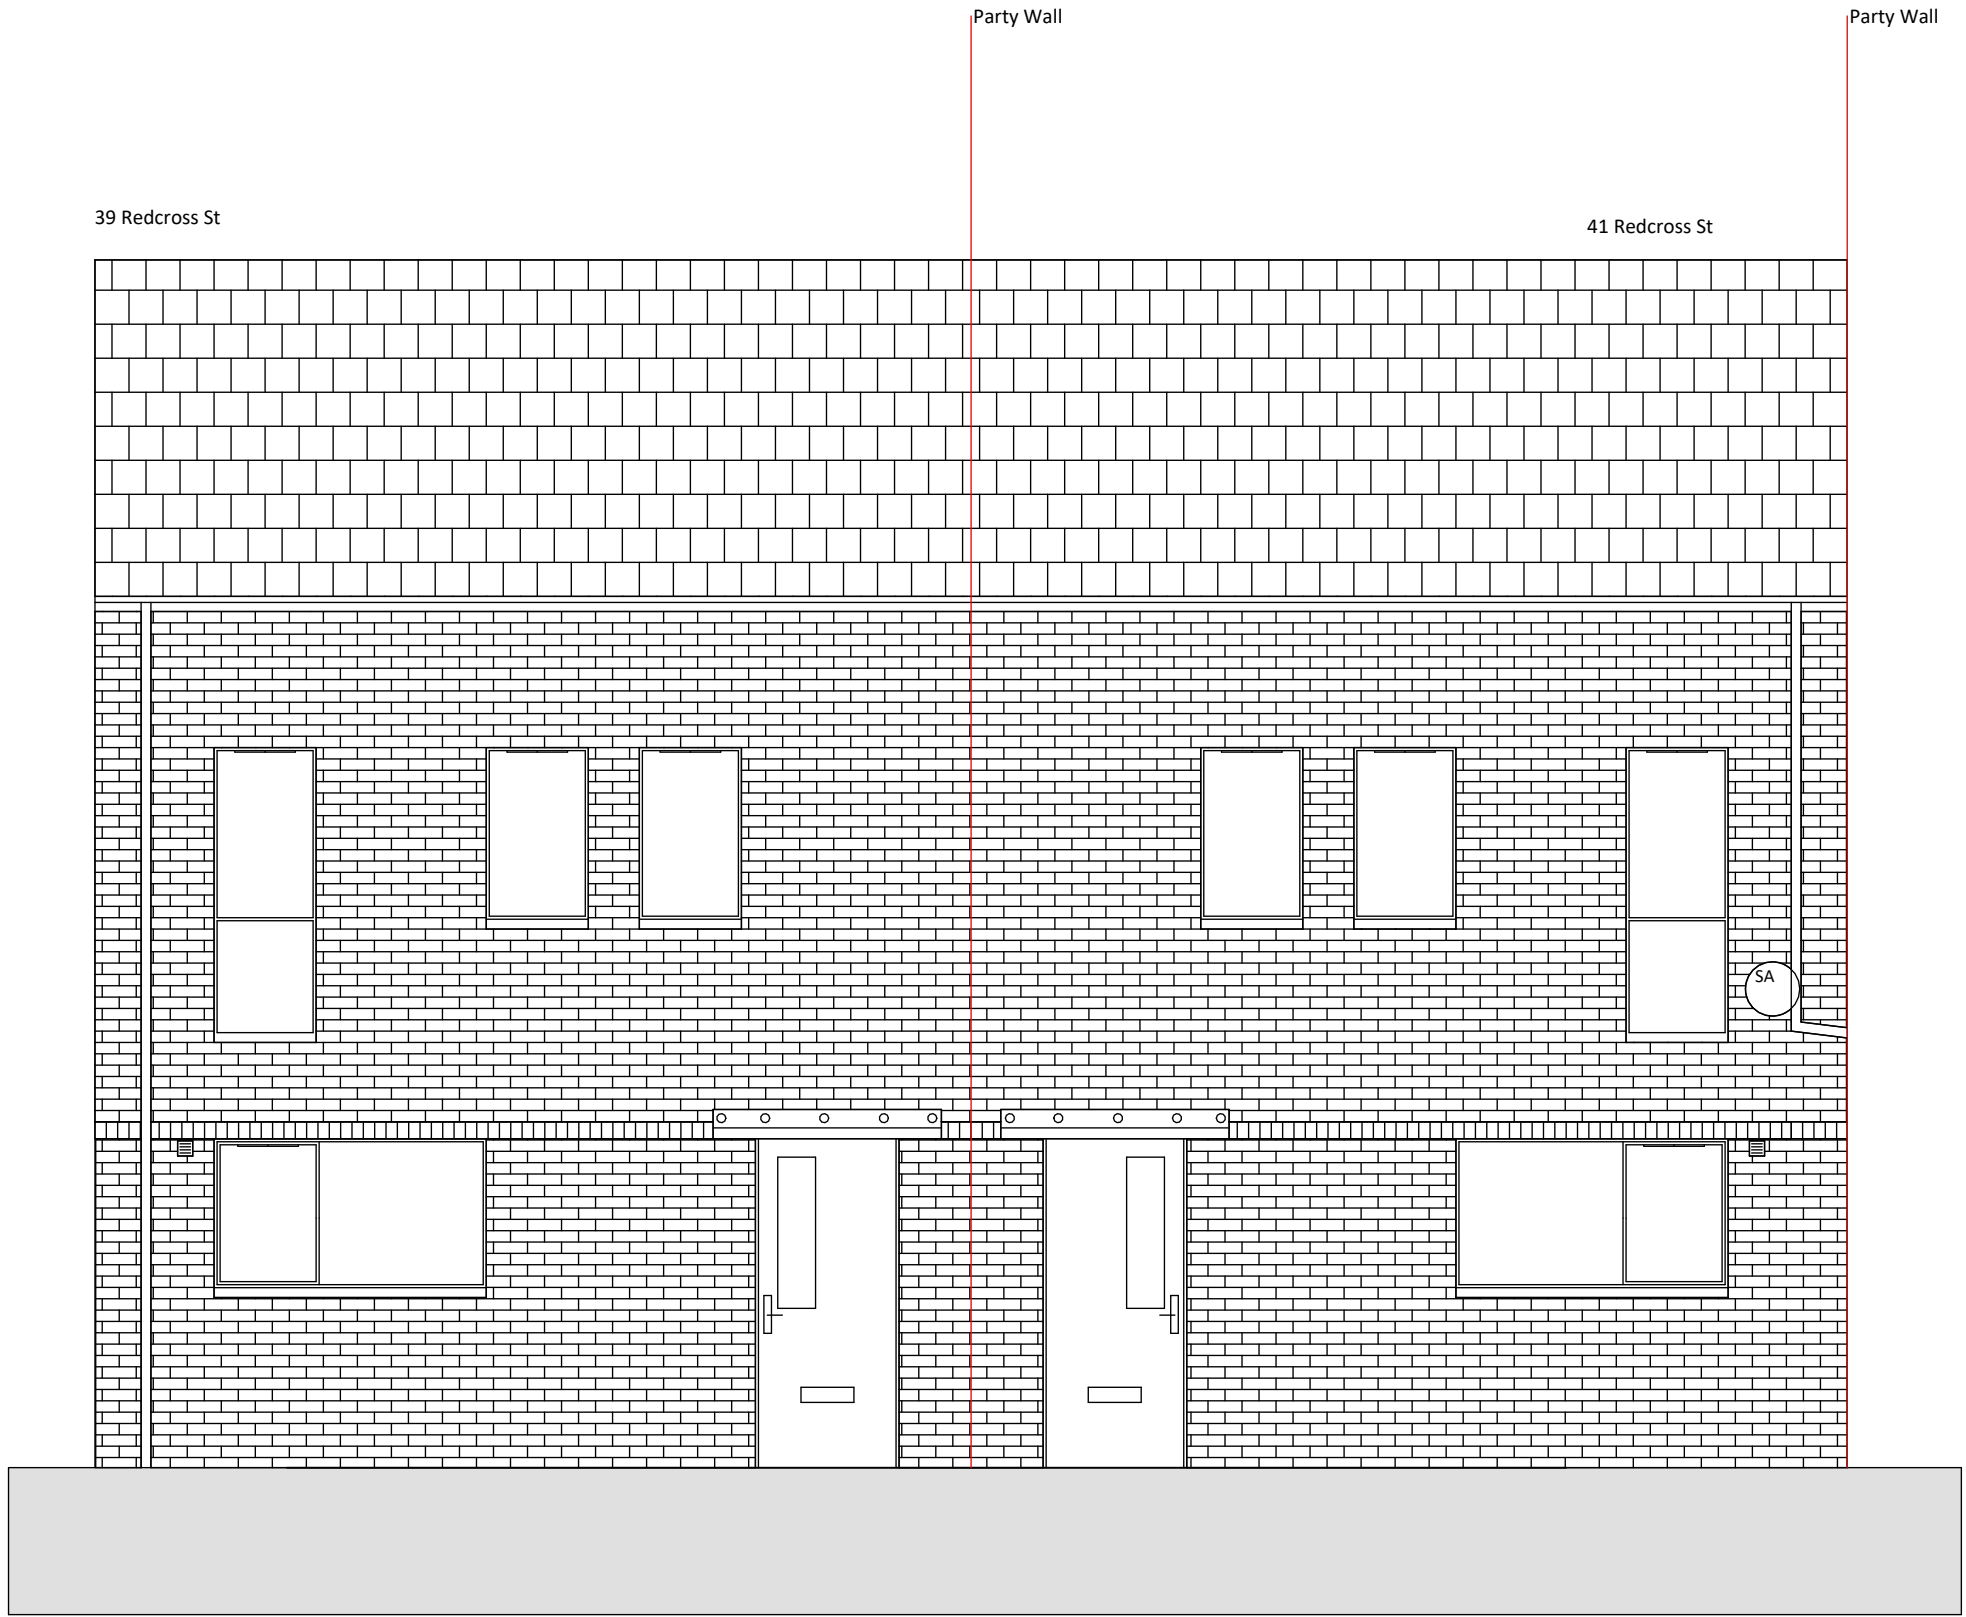

39/41 Redcross St Proposed Elevations  
1 : 50

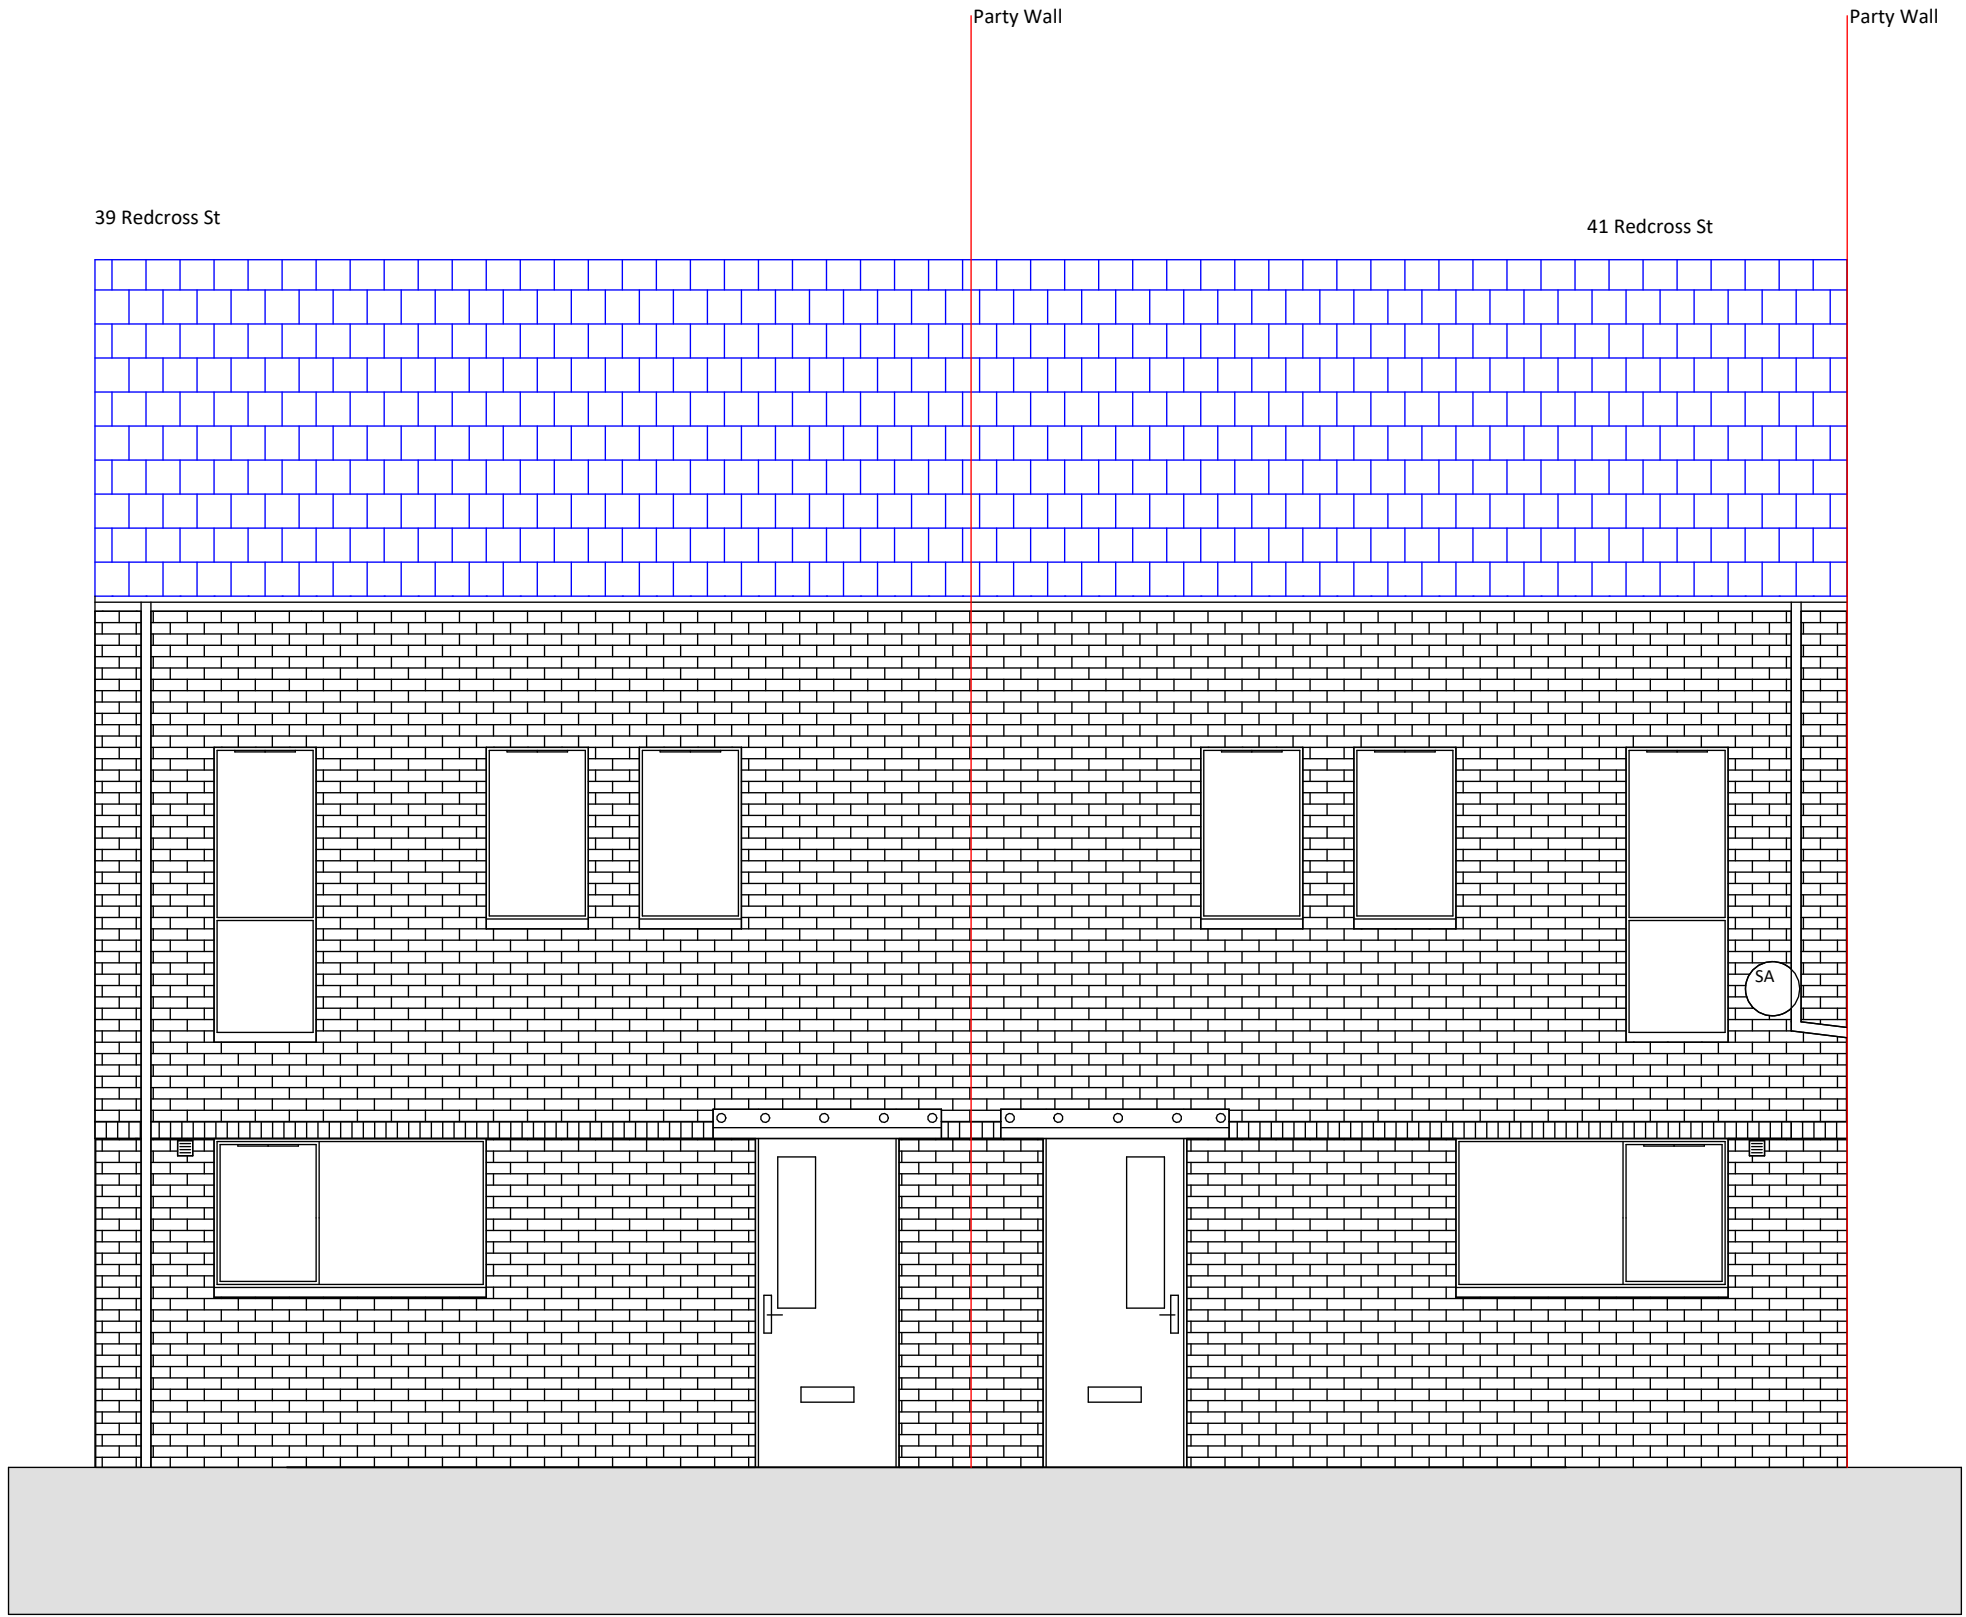

| Rev | Date | Int | Description |
|-----|------|-----|-------------|
|-----|------|-----|-------------|



CLIENT:  
Rochdale Boroughwide Housing

PROJECT:  
Lower Falinge

DESCRIPTION:  
39/41 Redcross St Elevations

PURPOSE OF ISSUE:  
Planning

|           |         |          |             |
|-----------|---------|----------|-------------|
| DRAWN BY: | CHECKED | DATE:    | SCALE @ A1: |
| DR        | VS      | 15.10.24 | 1 : 50      |

|         |              |             |     |
|---------|--------------|-------------|-----|
| JOB NO: | STATUS CODE: | DRAWING NO: | REV |
| 3749    | S2           | 141         |     |

FILE IDENTIFIER:  
LF-BTP-00-ZZ-DR-A-3749\_141