



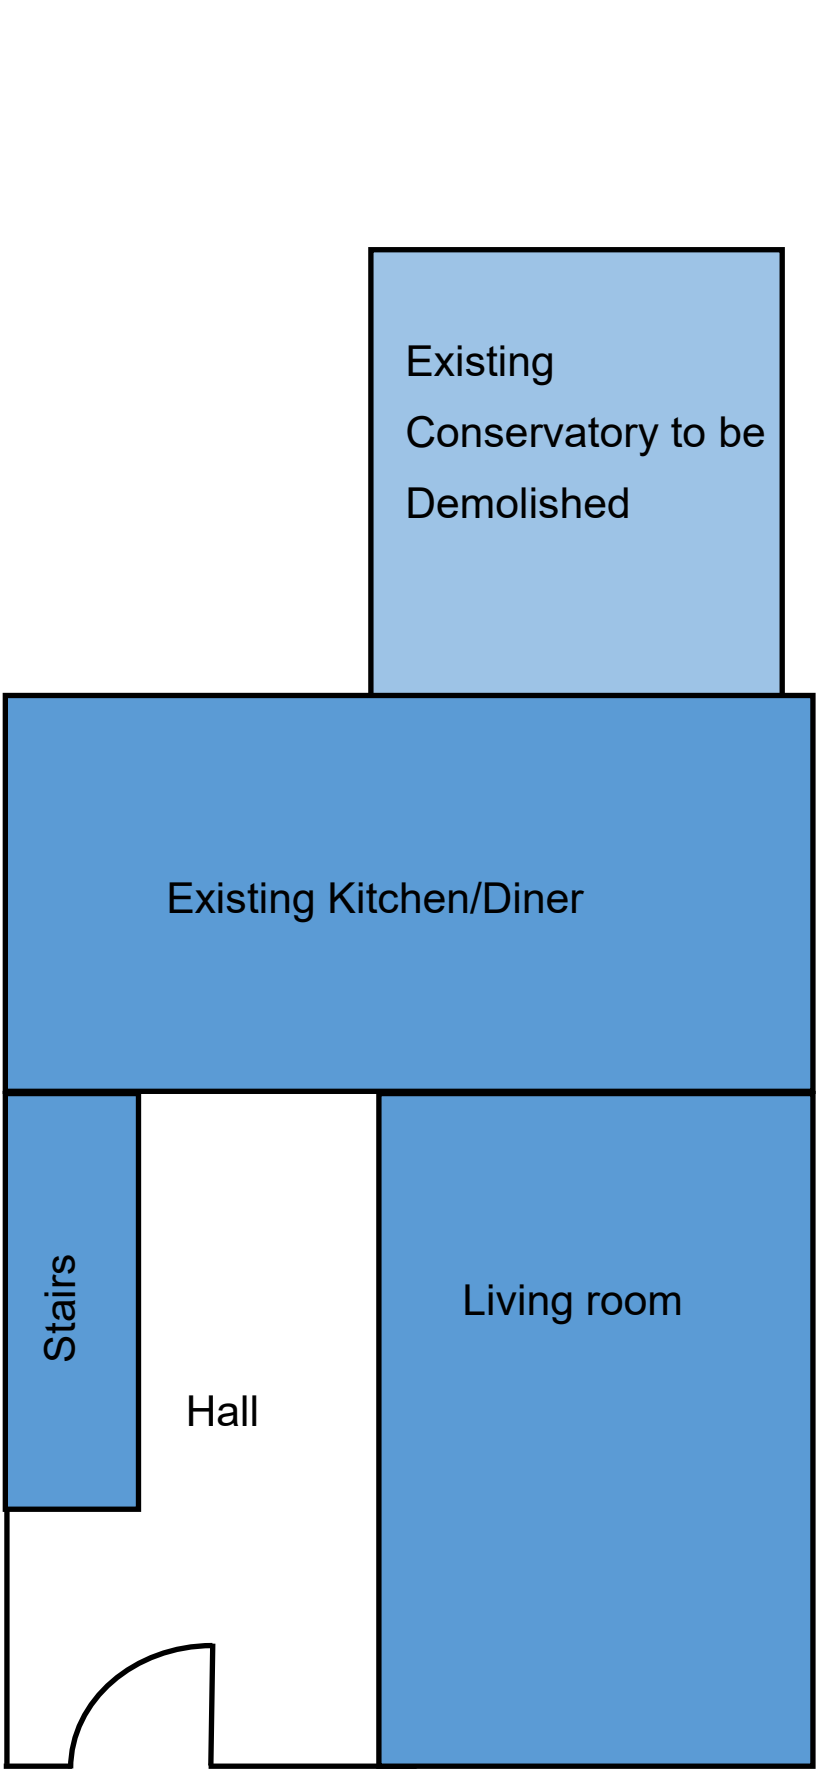

Existing ground floor plan - 1:200

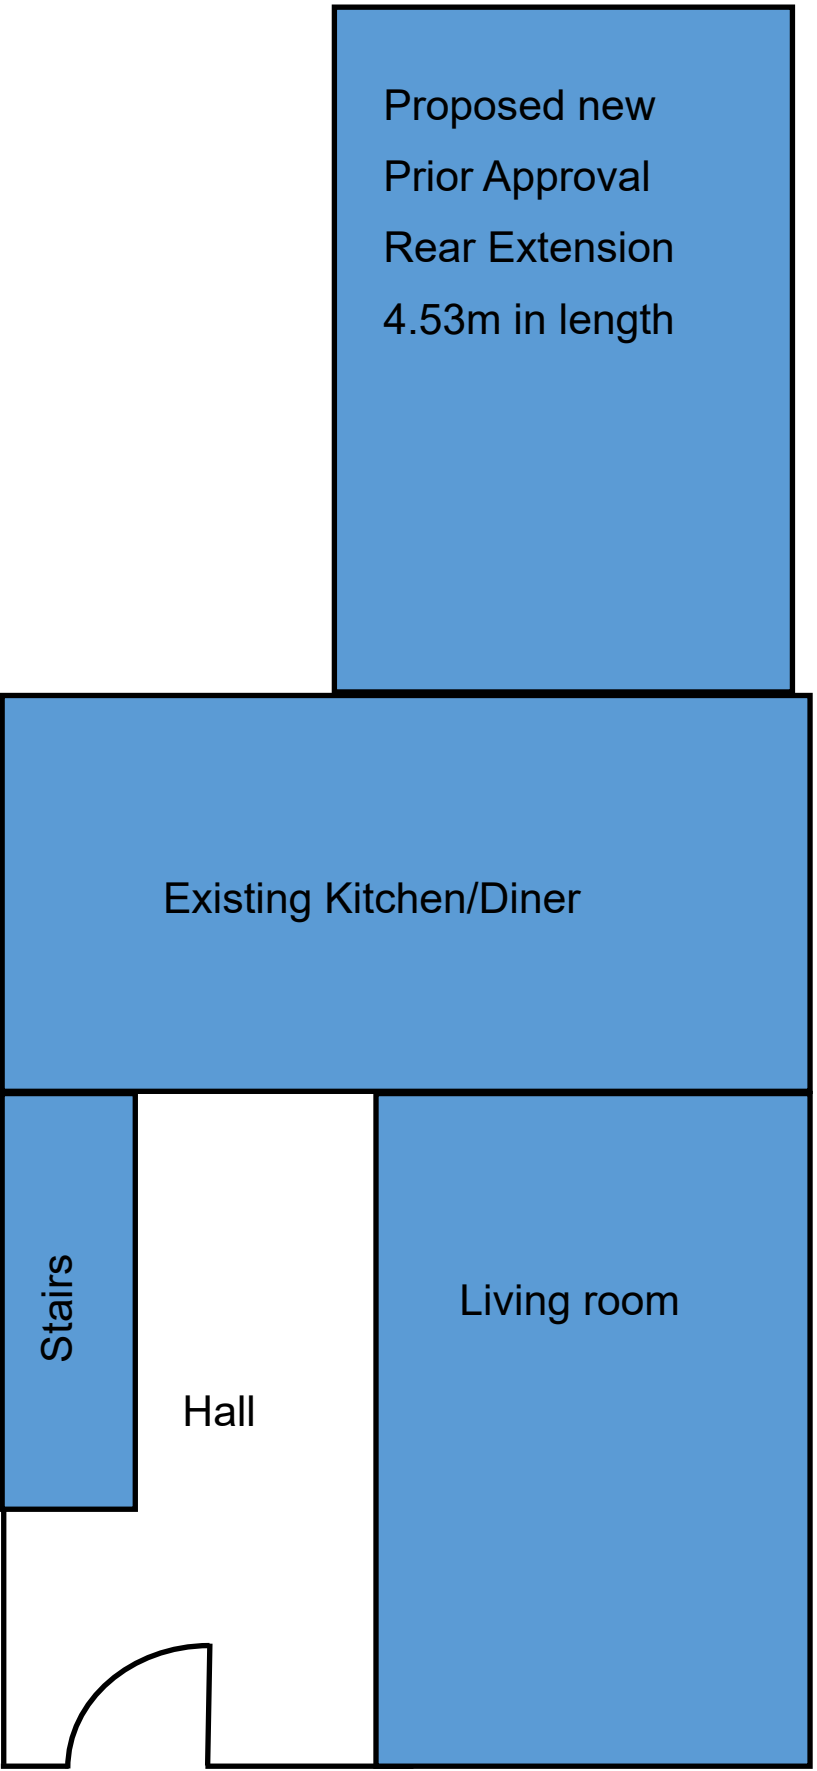

Proposed ground floor plan - 1:200